



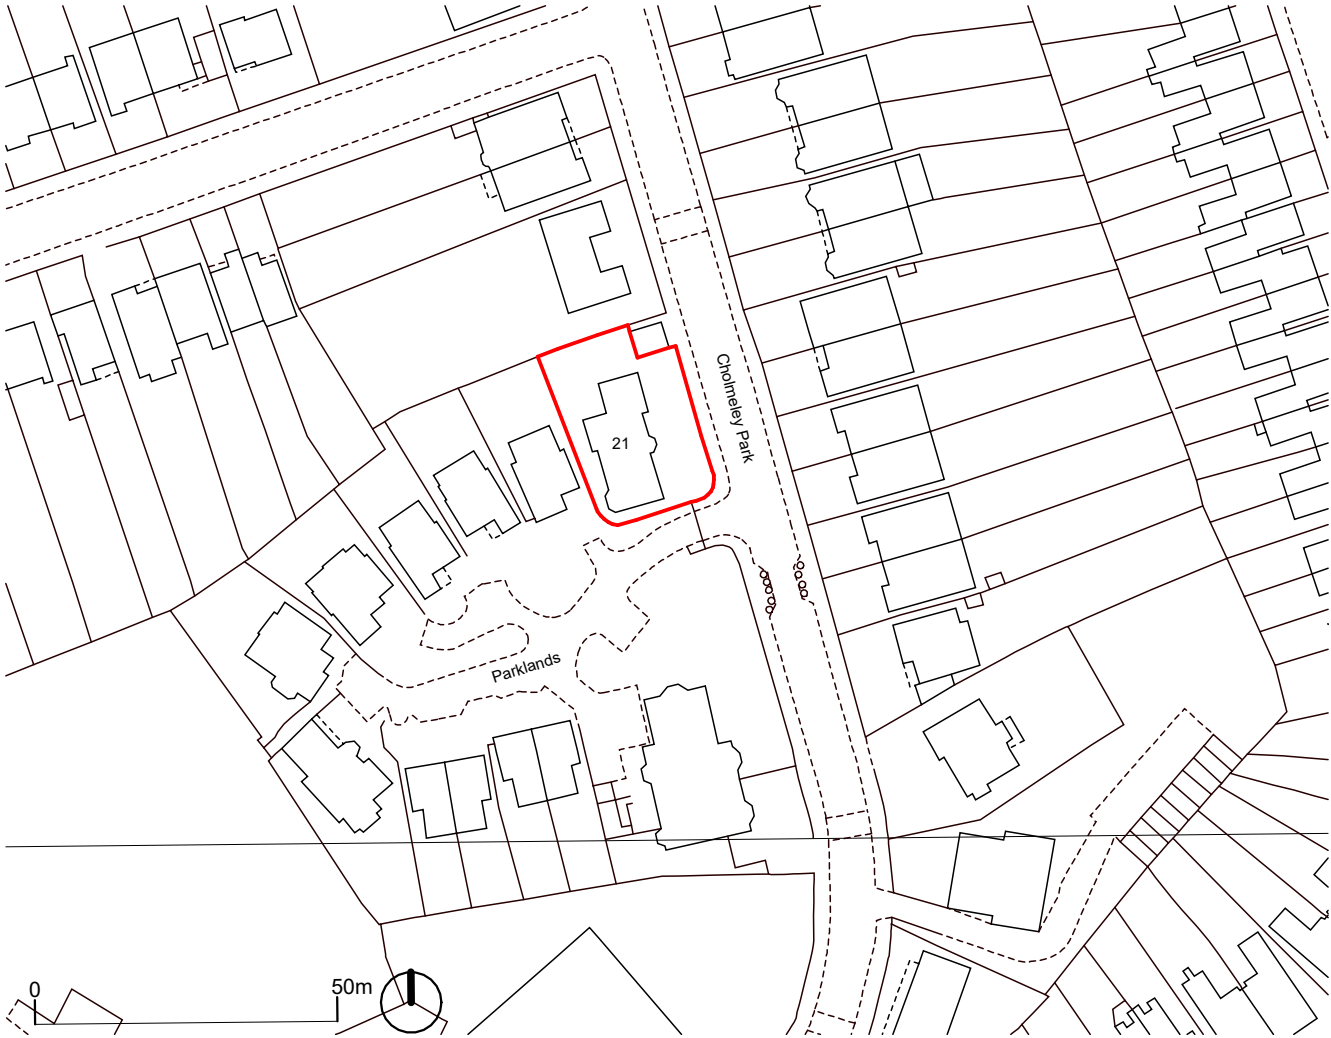

1 Site 1250
1 : 1250

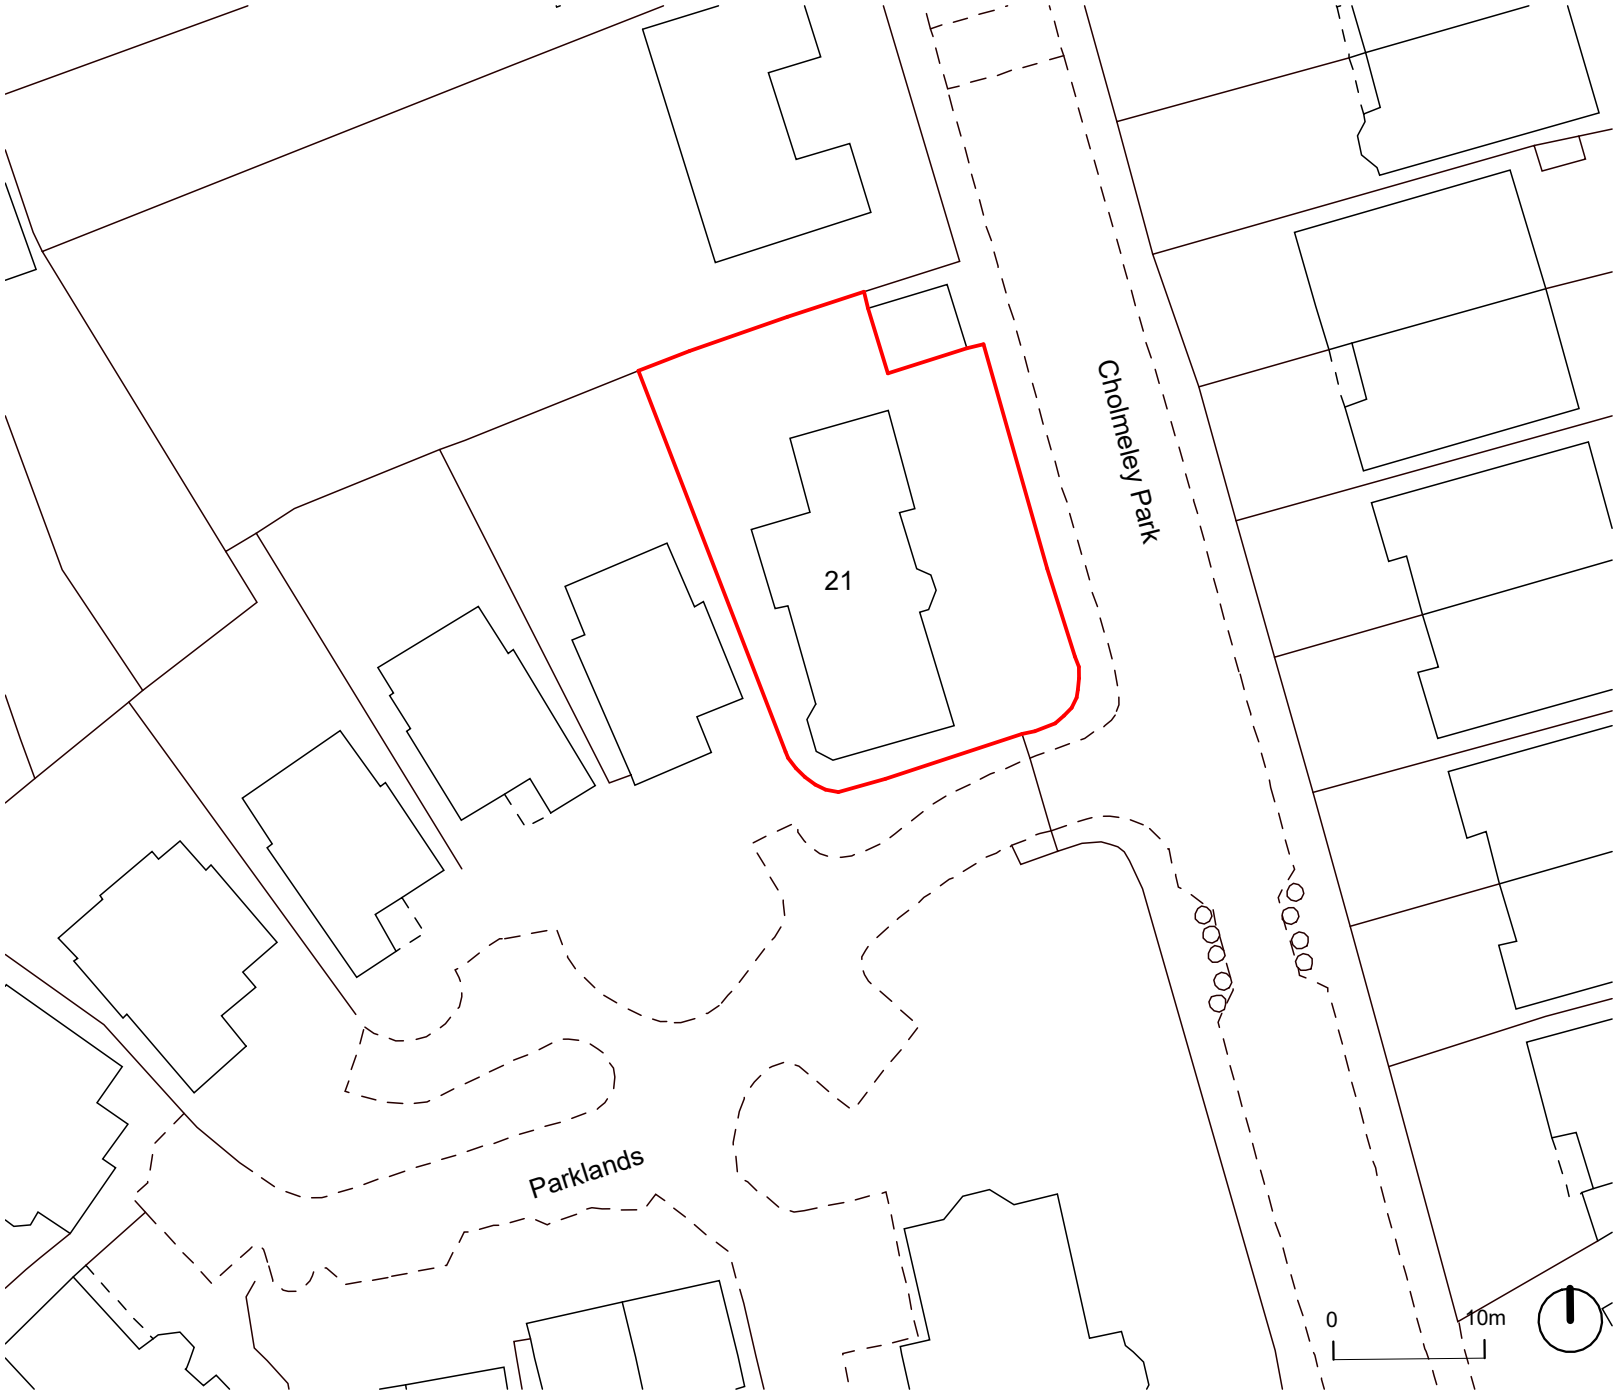


2 Site 500
1 : 500

03	Issued for Planning	12.01.2024	JF
02	Issued for Planning	02-11-2023	JF
01	Issued for Planning	17-03-2023	JF
rev	<i>description</i>	<i>date</i>	<i>check</i>

project:	21 Parklands, Chomeley Park, London N6 5FE
status:	INFORMATION - NOT FOR CONSTRUCTION
All dimensions are indicative and must be verified on site with a full measured post-demolition survey prior to any manufacturing, setting out and construction. This design and drawing is subject to the copyright of the Architect and are not to be reproduced without the consent of the Architect. © J Foster Architects Ltd.	


sheet:	23.PAR 00 001	revision:	03
name:	SITE PLAN		
As indicated @ A3	date:	03/17/23	drawn: Author
	check:	Checker	

J FOSTER ARCHITECTS
+44 (0) 7974 662637 www.jfosterarchitects.co.uk 210 Regent Studios, 1 Thane Villas London N7 7PH

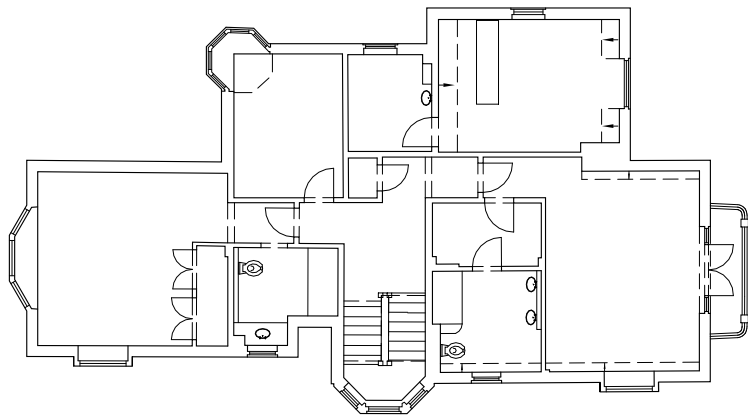


0 2m

2 level 1 ex
1 : 200

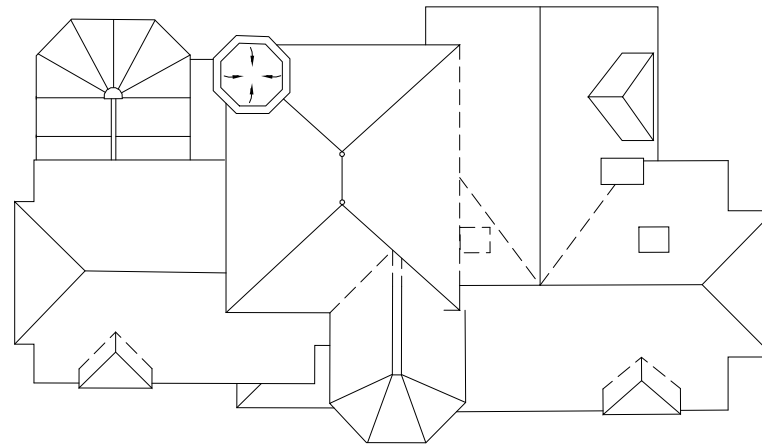


0 2m

4 level 3 ex
1 : 200

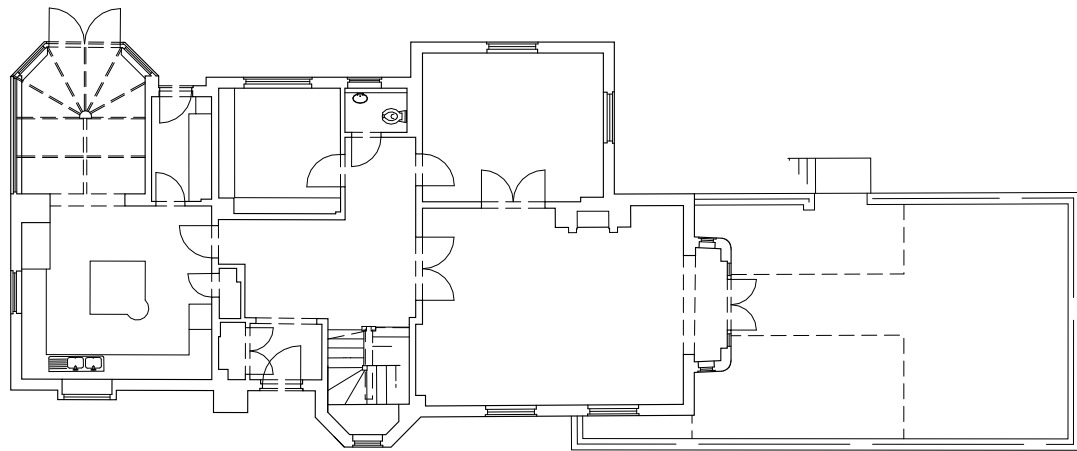


0 2m

1 Level 0 ex
1 : 200

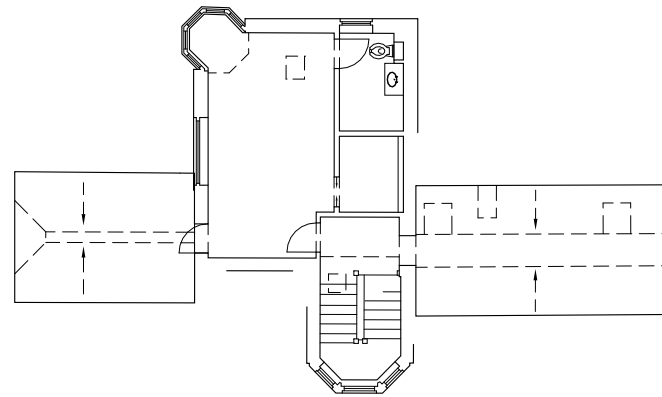

0 2m

5 level 2 ex
1 : 200

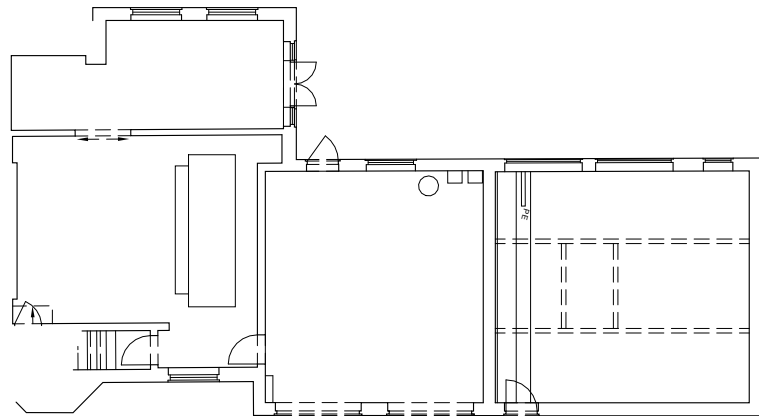

0 2m






3 level B ex
1 : 200

03	Issued for Planning	12.01.2024	JF
02	Issued for Planning	02-11-2023	JF
01	Issued for Planning	17-03-2023	JF
rev	description	date	check

<i>project:</i>	21 Parklands, Chomely Park, London N6 5FE
<i>status:</i>	INFORMATION - NOT FOR CONSTRUCTION
All dimensions are indicative and must be verified on site with a full measured post-demolition survey prior to any manufacturing, setting out and construction. This design and drawing is subject to the copyright of the Architect and are not to be reproduced without the consent of the Architect. © J Foster Architects Ltd.	

sheet:	23.PAR 01 005	revision:	03
name:	PLANS EXISTING		
1 : 200	@ A3	date: 01/23/20	drawn: JF check: JF

J FOSTER ARCHITECTS
+44 (0) 7974 662637 www.jfosterarchitects.co.uk 210 Regent Studios, 1 Thane Villas London N7 7PH

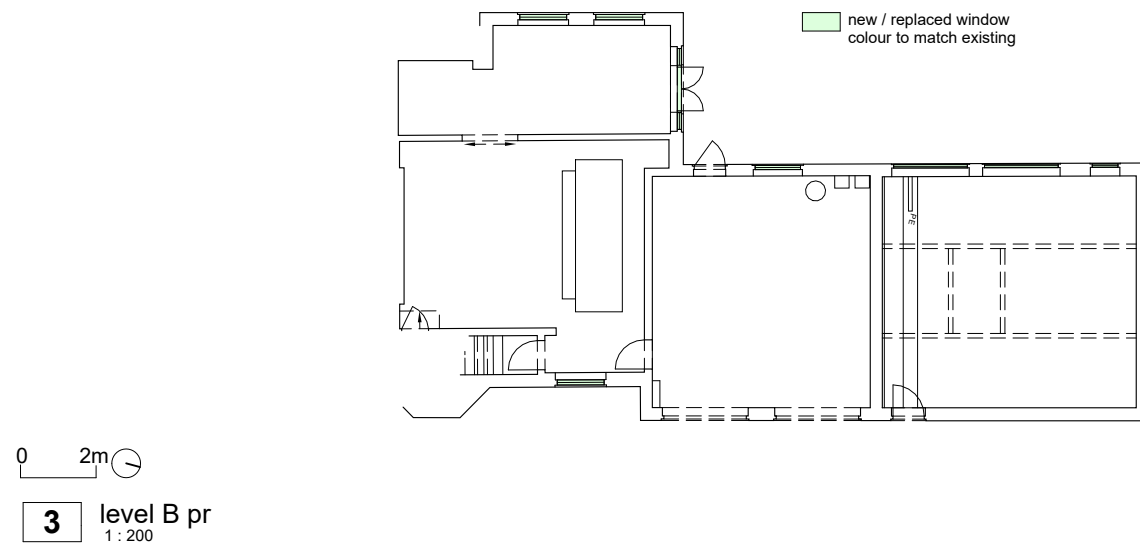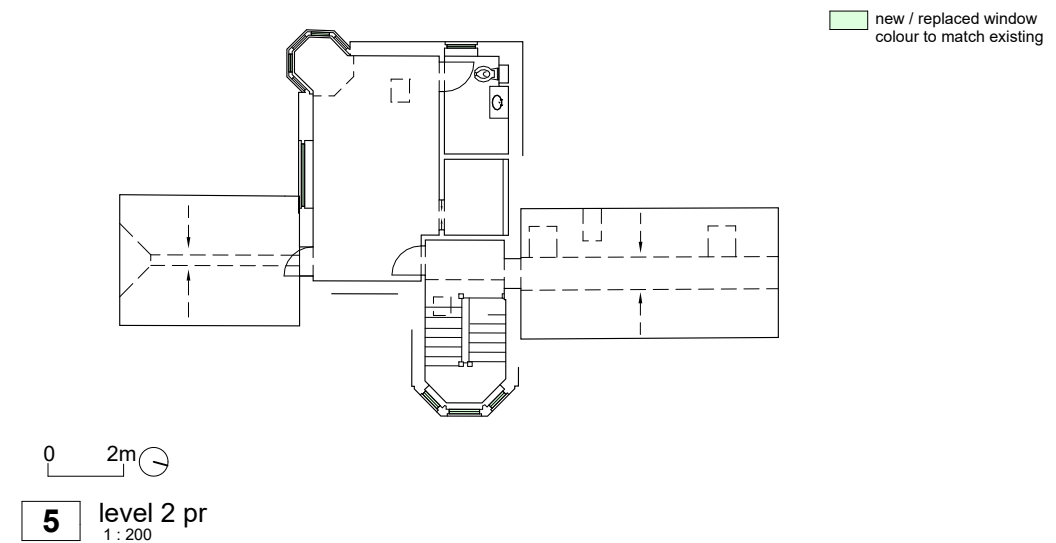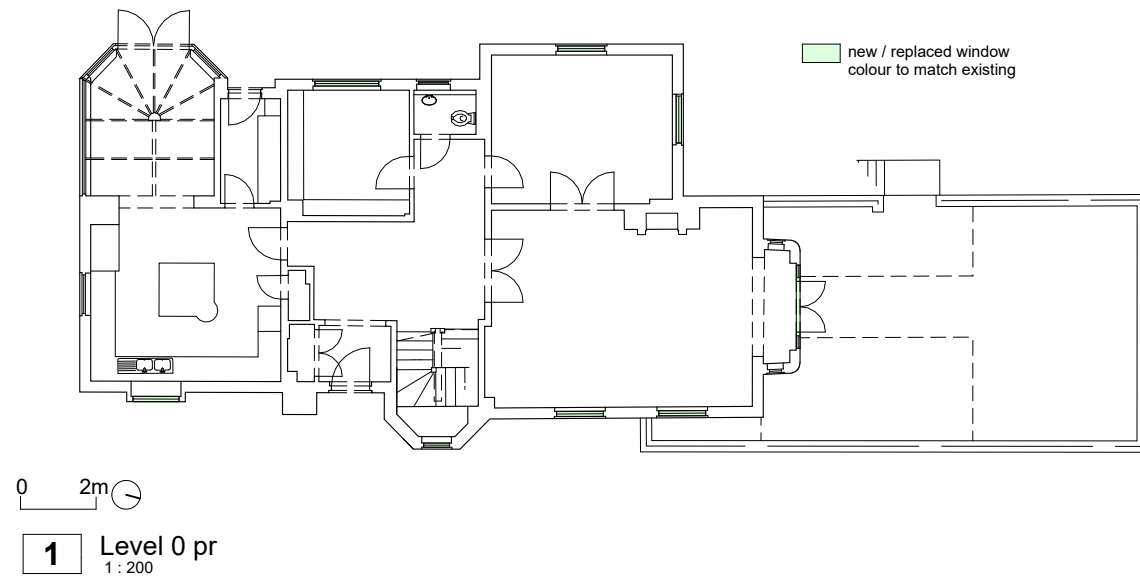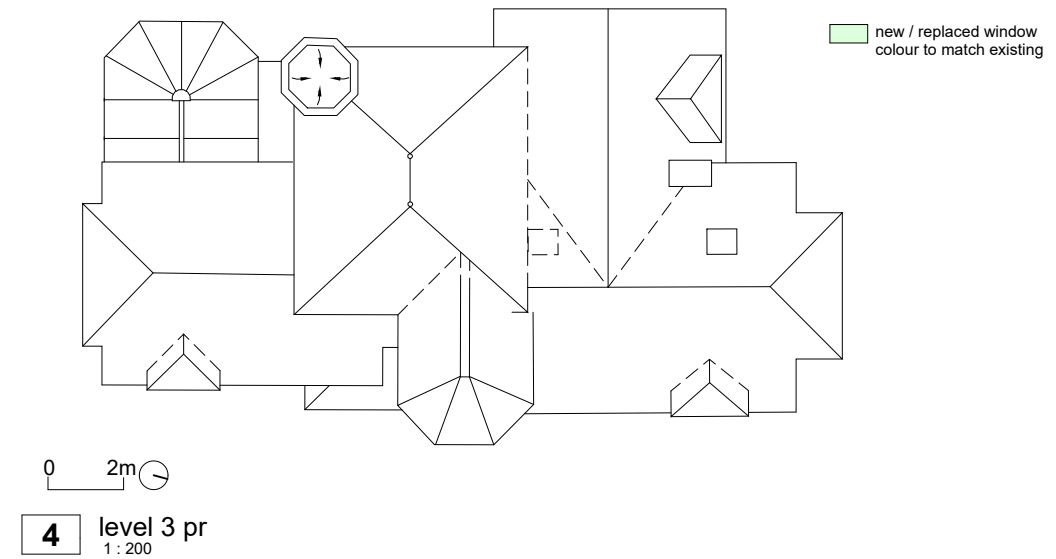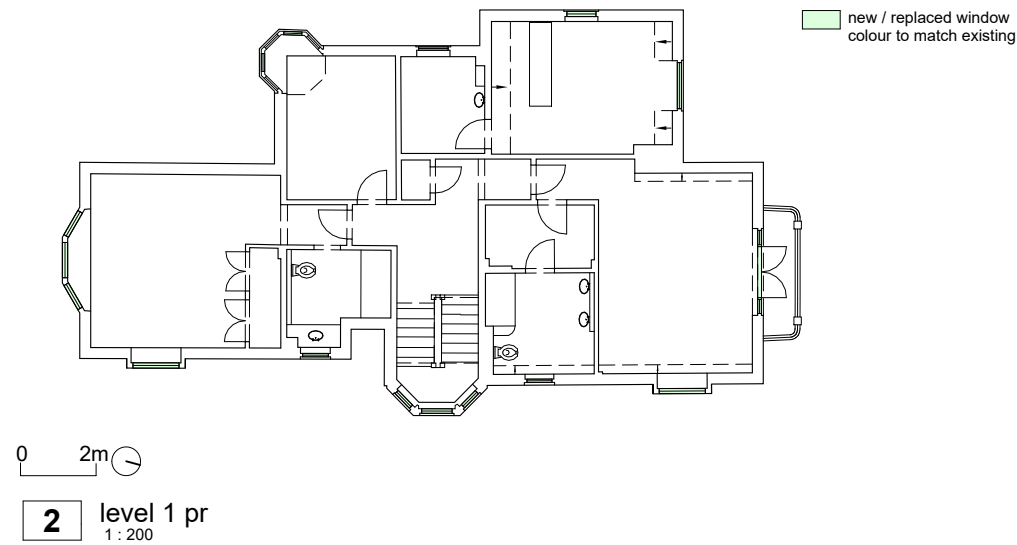

01	Issued for Planning	12.01.2024	JF
rev	<i>description</i>	<i>date</i>	<i>check</i>

<i>project:</i>	21 Parklands, Chomely Park, London N6 5FE
<i>status:</i>	INFORMATION - NOT FOR CONSTRUCTION
All dimensions are indicative and must be verified on site with a full measured post-demolition survey prior to any manufacturing, setting out and construction. This design and drawing is subject to the copyright of the Architect and are not to be reproduced without the consent of the Architect. © J Foster Architects Ltd.	

sheet:	23.PAR 01 006	revision:	01
name:	PLANS PROPOSED		
1 : 200	@ A3	date: 01/23/20	drawn: JF check: JF

J FOSTER ARCHITECTS
+44 (0) 7974 662637 www.jfosterarchitects.co.uk 210 Regent Studios, 1 Thane Villas London N7 7PH



1 EAST street Windows existing
1 : 100

02	Issued for Planning	12.01.2024	JF
01	Issued for Planning	02-11-2023	JF
rev	description	date	check

project:	21 Parklands, Chomely Park, London N6 5FE
status:	INFORMATION - NOT FOR CONSTRUCTION
All dimensions are indicative and must be verified on site with a full measured post-demolition survey prior to any manufacturing, setting out and construction. This design and drawing is subject to the copyright of the Architect and are not to be reproduced without the consent of the Architect. © J Foster Architects Ltd.	

sheet:	23.PAR 02 002	revision:	02
name:	ELEVATIONS EXISTING		
1 : 100	@ A3	date:	04/26/23
drawn:	Author	check:	Checker

J FOSTER ARCHITECTS
+44 (0) 7974 662637 www.jfoosterarchitects.co.uk 210 Regent Studios, 1 Thane Villas London N7 7PH



1 EAST street elev Windows proposed
1 : 100

02	Issued for Planning	12.01.2024	JF
01	Issued for Planning	02-11-2023	JF
rev	description	date	check

project:	21 Parklands, Chomely Park, London N6 5FE
status:	INFORMATION - NOT FOR CONSTRUCTION
All dimensions are indicative and must be verified on site with a full measured post-demolition survey prior to any manufacturing, setting out and construction. This design and drawing is subject to the copyright of the Architect and are not to be reproduced without the consent of the Architect. © J Foster Architects Ltd.	

sheet:	23.PAR 02 009	revision:	02
name:	ELEVATIONS PROPOSED		
1 : 100	@ A3	date:	10/11/23
drawn:	Author	check:	Checker

J FOSTER ARCHITECTS
+44 (0) 7974 662637 www.jfoosterarchitects.co.uk 210 Regent Studios, 1 Thane Villas London N7 7PH



1 WEST rear elev Windows existing
1:100

02	Issued for Planning	12.01.2024	JF
01	Issued for Planning	02-11-2023	JF
rev	description	date	check

project:	21 Parklands, Chomely Park, London N6 5FE
status:	INFORMATION - NOT FOR CONSTRUCTION
All dimensions are indicative and must be verified on site with a full measured post-demolition survey prior to any manufacturing, setting out and construction. This design and drawing is subject to the copyright of the Architect and are not to be reproduced without the consent of the Architect. © J Foster Architects Ltd.	

sheet:	23.PAR 02 003	revision:	02
name:	ELEVATIONS EXISTING		
1:100	@ A3	date:	04/26/23
drawn:	Author	check:	Checker

J FOSTER ARCHITECTS
+44 (0) 7974 662637 www.jfosterarchitects.co.uk 210 Regent Studios, 1 Thane Villas London N7 7PH

new / replaced window
colour to match existing



1

WEST Rear elev Windows proposed

1 : 100

02	Issued for Planning	12.01.2024	JF
01	Issued for Planning	02-11-2023	JF
rev	description	date	check

project: 21 Parklands, Chomely Park, London N6 5FE

status: INFORMATION - NOT FOR CONSTRUCTION

All dimensions are indicative and must be verified on site with a full measured post-demolition survey prior to any manufacturing, setting out and construction. This design and drawing is subject to the copyright of the Architect and are not to be reproduced without the consent of the Architect. © J Foster Architects Ltd.


sheet: 23.PAR 02 010 revision: 02

name: ELEVATIONS PROPOSED

1 : 100 @ A3 date: 10/11/23 drawn: Author check: Checker

J FOSTER ARCHITECTS

+44 (0) 7974 662637 www.jfosterarchitects.co.uk
210 Regent Studios, 1 Thane Villas London N7 7PH

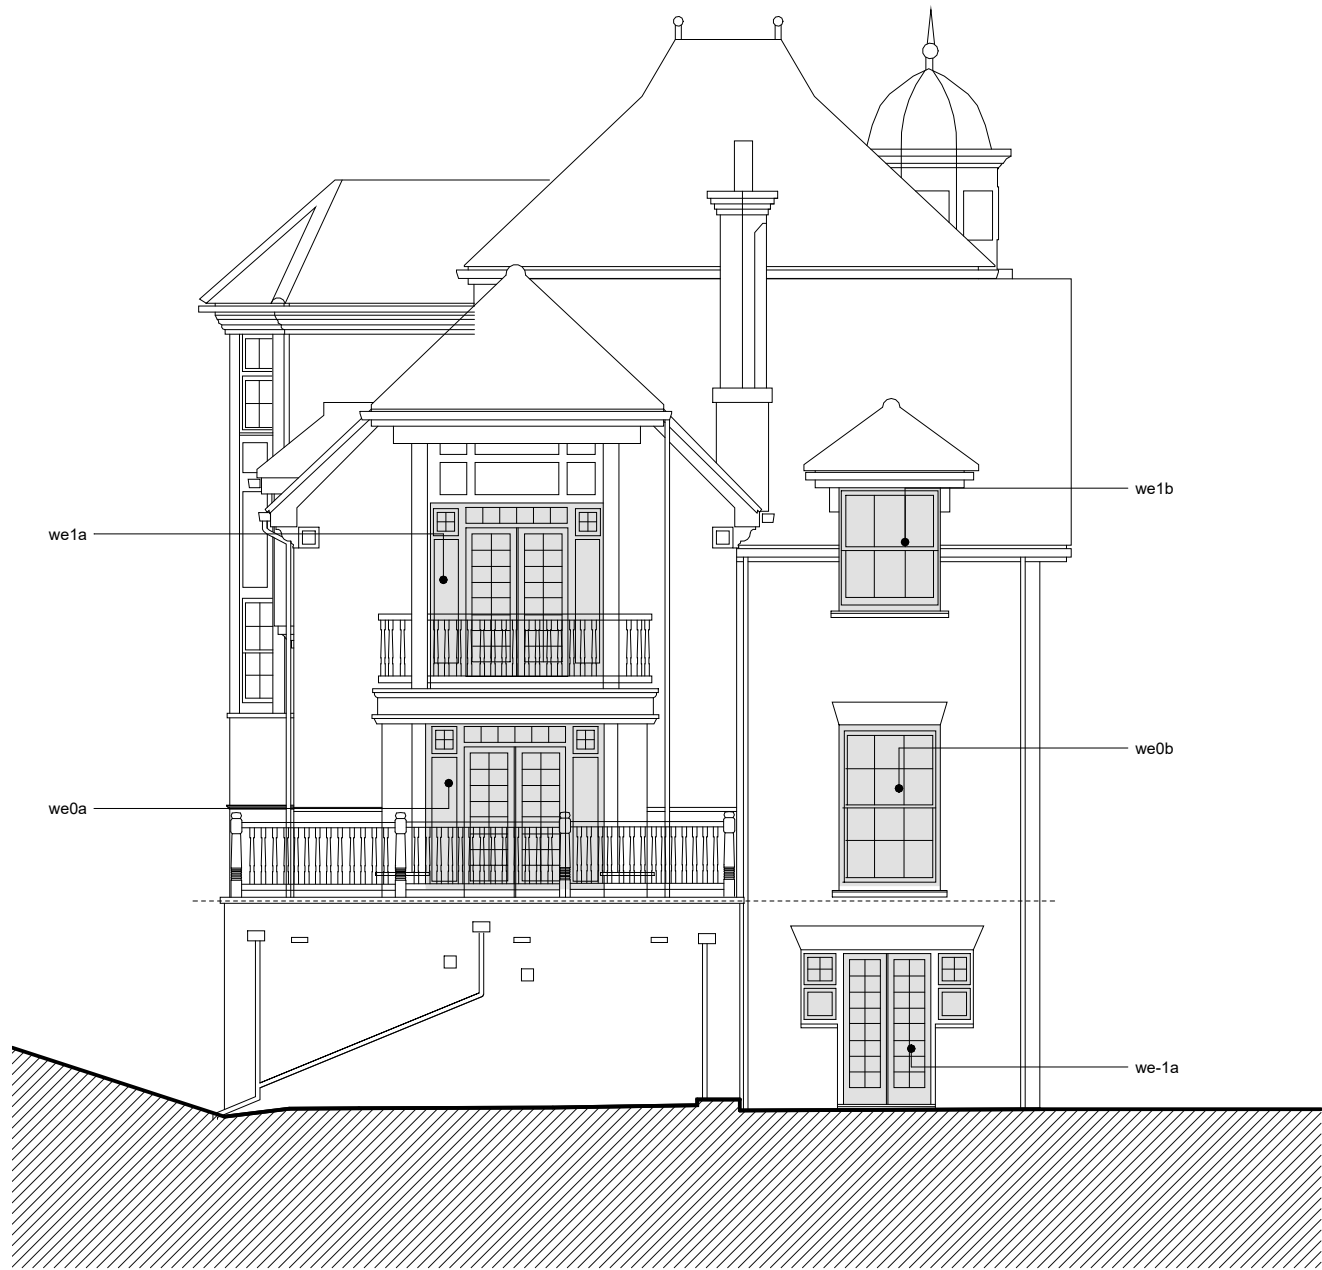

1 NORTH elev Windows existing
1 : 100




2 SOUTH elev Windows existing
1 : 100

02	Issued for Planning	12.01.2024	JF
01	Issued for Planning	02-11-2023	JF
rev	description	date	check


project:	21 Parklands, Chomely Park, London N6 5FE
status:	INFORMATION - NOT FOR CONSTRUCTION
All dimensions are indicative and must be verified on site with a full measured post-demolition survey prior to any manufacturing, setting out and construction. This design and drawing is subject to the copyright of the Architect and are not to be reproduced without the consent of the Architect. © J Foster Architects Ltd.	

sheet:	23.PAR 02 004	revision:	02
name:	ELEVATIONS EXISTING		
1 : 100	@ A3	date:	04/26/23
drawn:	Author	check:	Checker

J FOSTER ARCHITECTS
+44 (0) 7974 662637 www.jfosterarchitects.co.uk 210 Regent Studios, 1 Thane Villas London N7 7PH

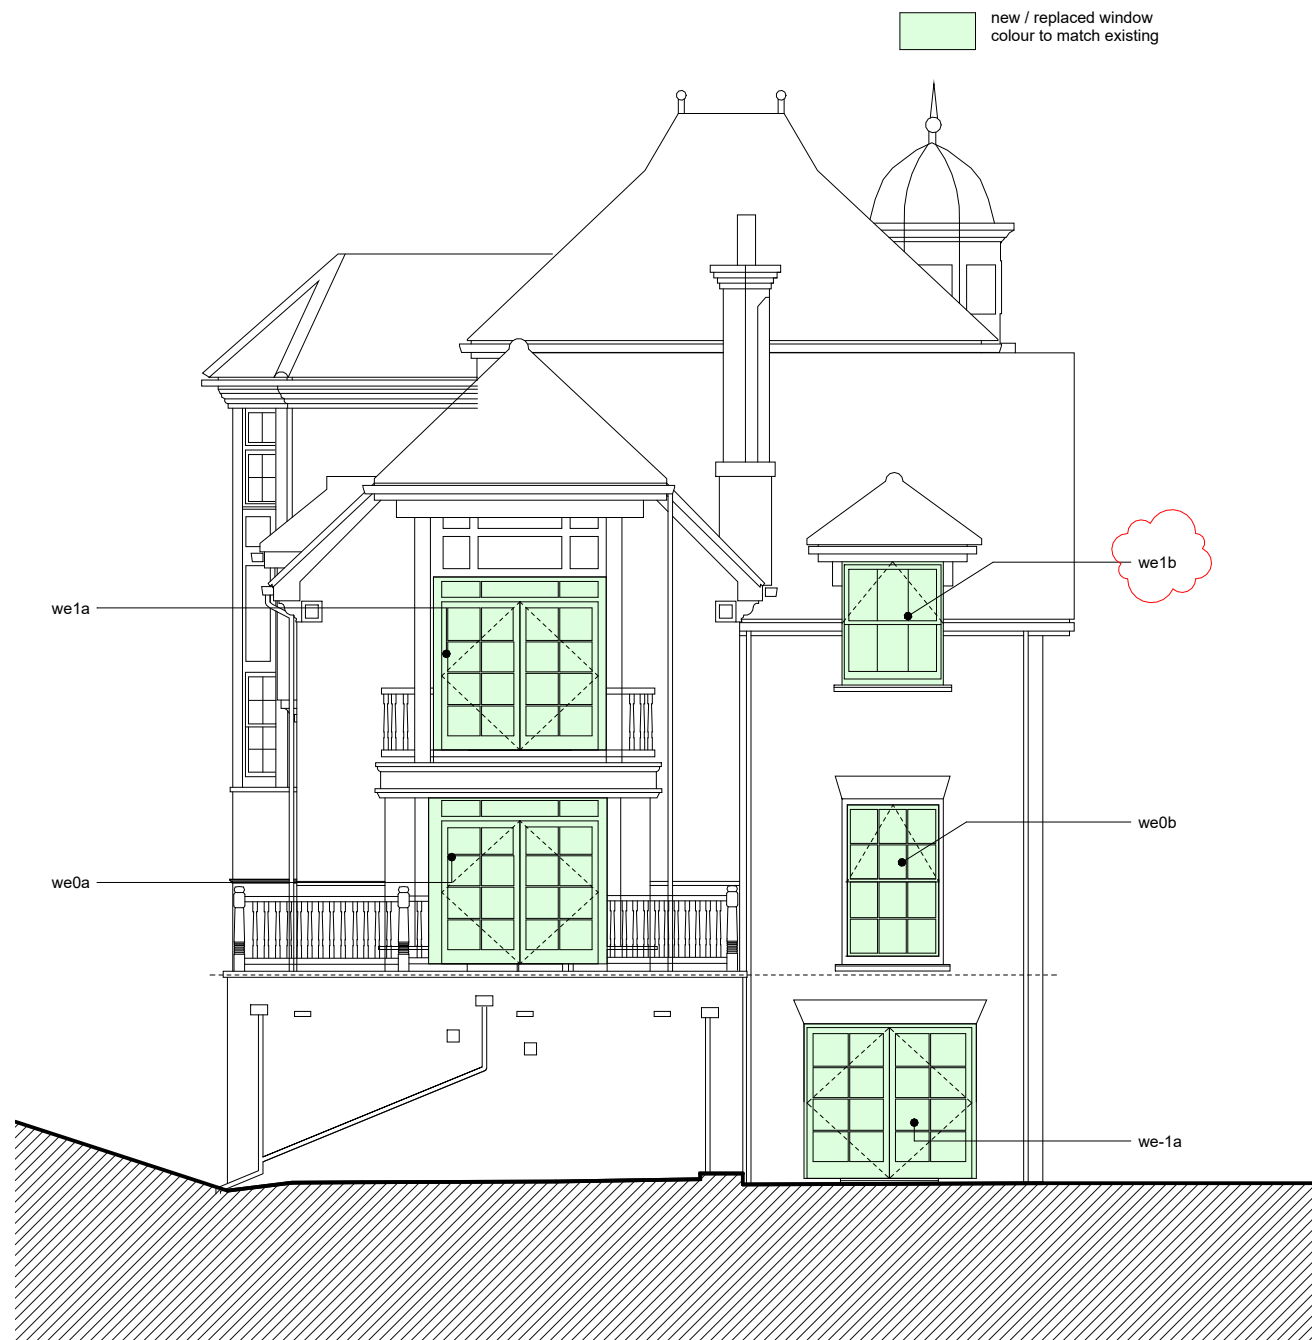

1 NORTH elev Windows proposed
1:100

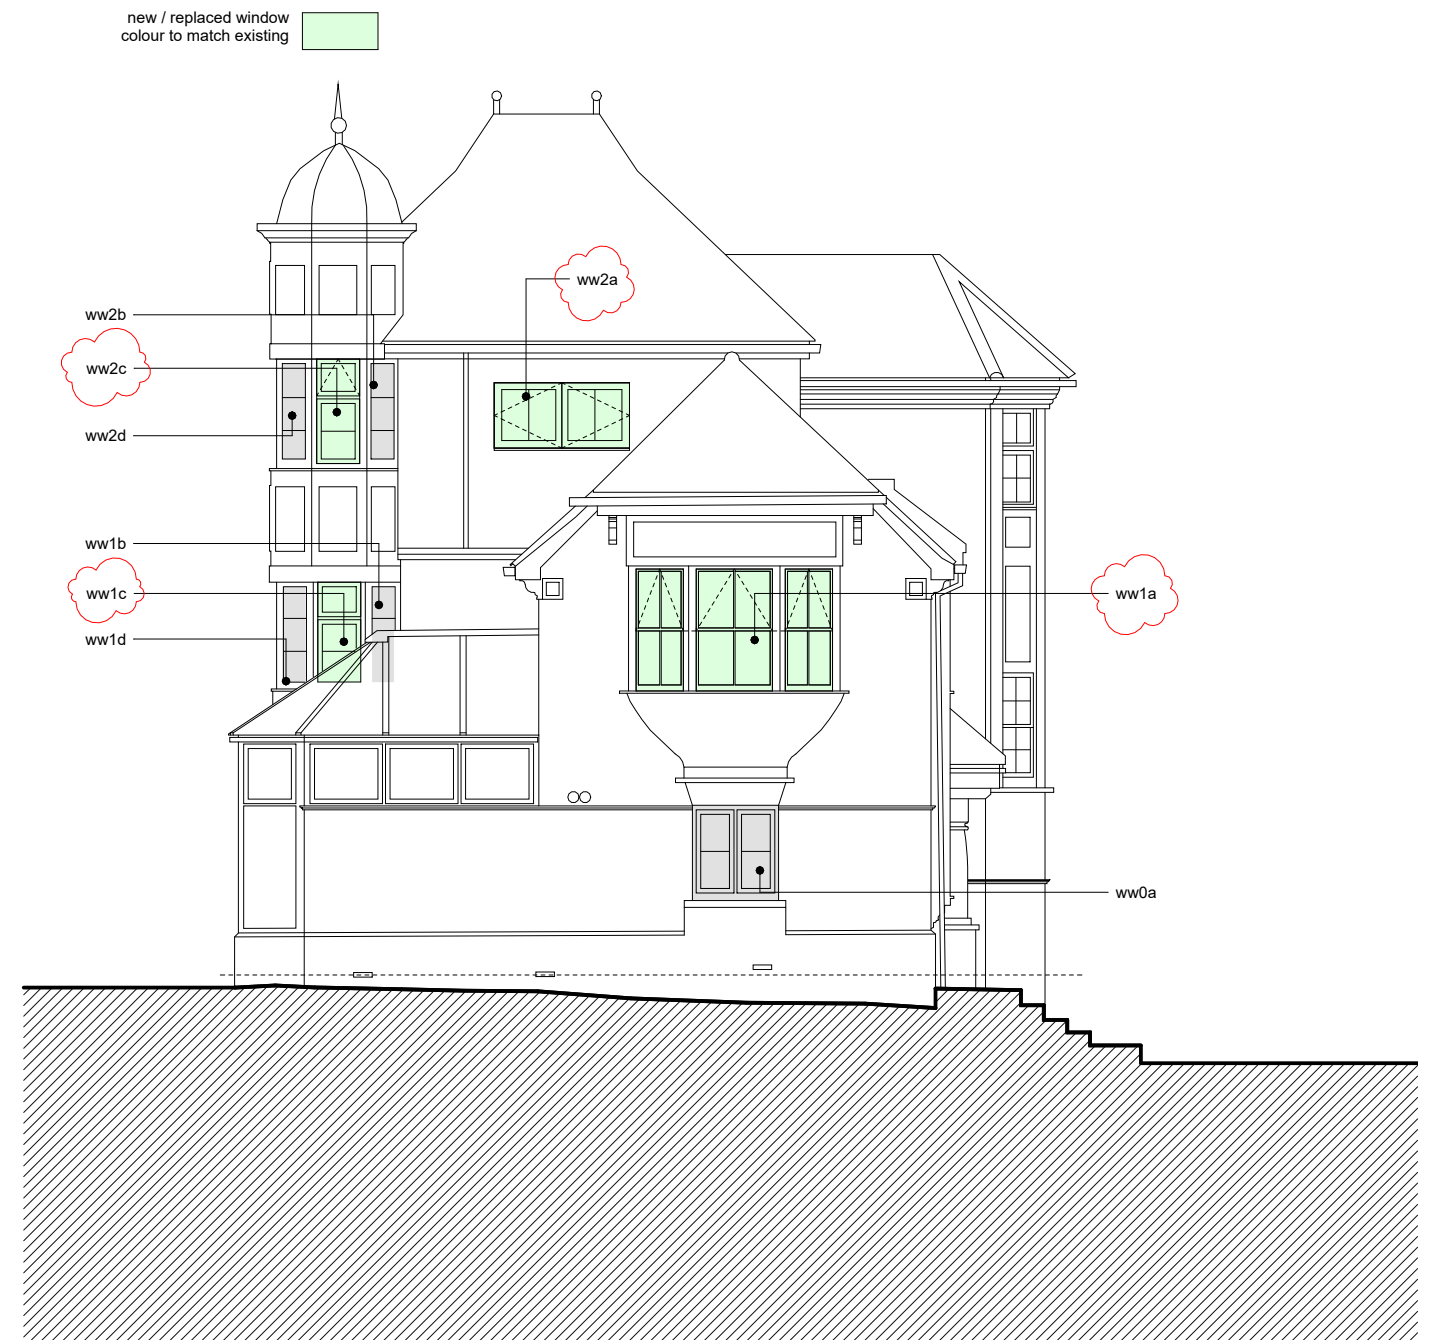



2 SOUTH elev Windows proposed
1:100

02	Issued for Planning	12.01.2024	JF
01	Issued for Planning	02-11-2023	JF
rev	description	date	check

project:	21 Parklands, Chomely Park, London N6 5FE
status:	INFORMATION - NOT FOR CONSTRUCTION
All dimensions are indicative and must be verified on site with a full measured post-demolition survey prior to any manufacturing, setting out and construction. This design and drawing is subject to the copyright of the Architect and are not to be reproduced without the consent of the Architect. © J Foster Architects Ltd.	

sheet:	23.PAR 02 011	revision:	02
name:	ELEVATIONS PROPOSED		
1:100	@ A3	date:	10/11/23
drawn:	Author	check:	Checker

J FOSTER ARCHITECTS
+44 (0) 7974 662637 www.jfosterarchitects.co.uk 210 Regent Studios, 1 Thane Villas London N7 7PH

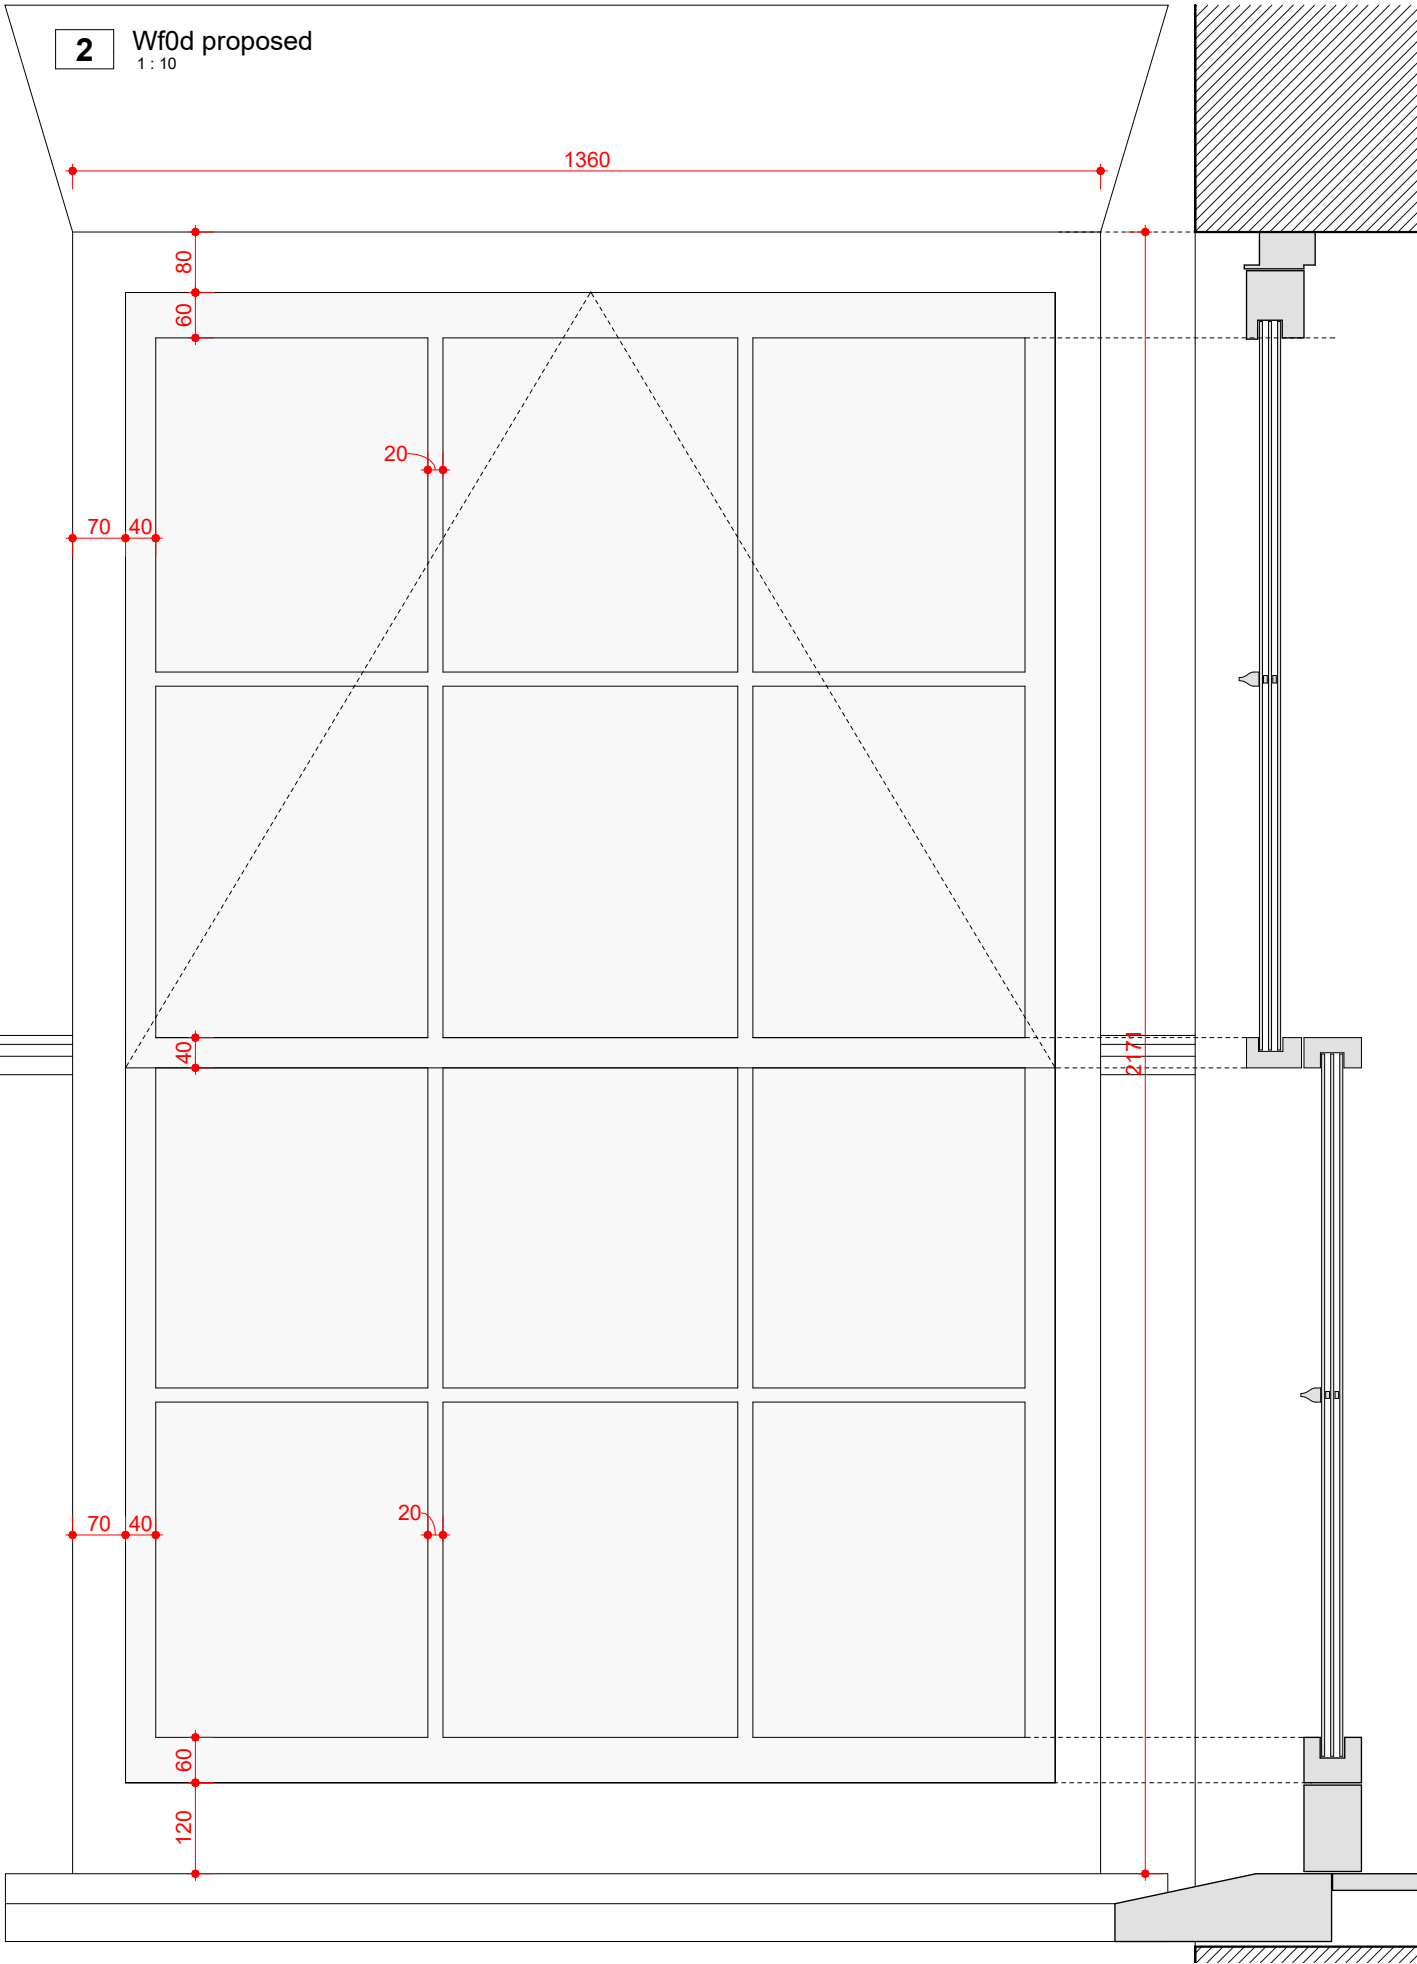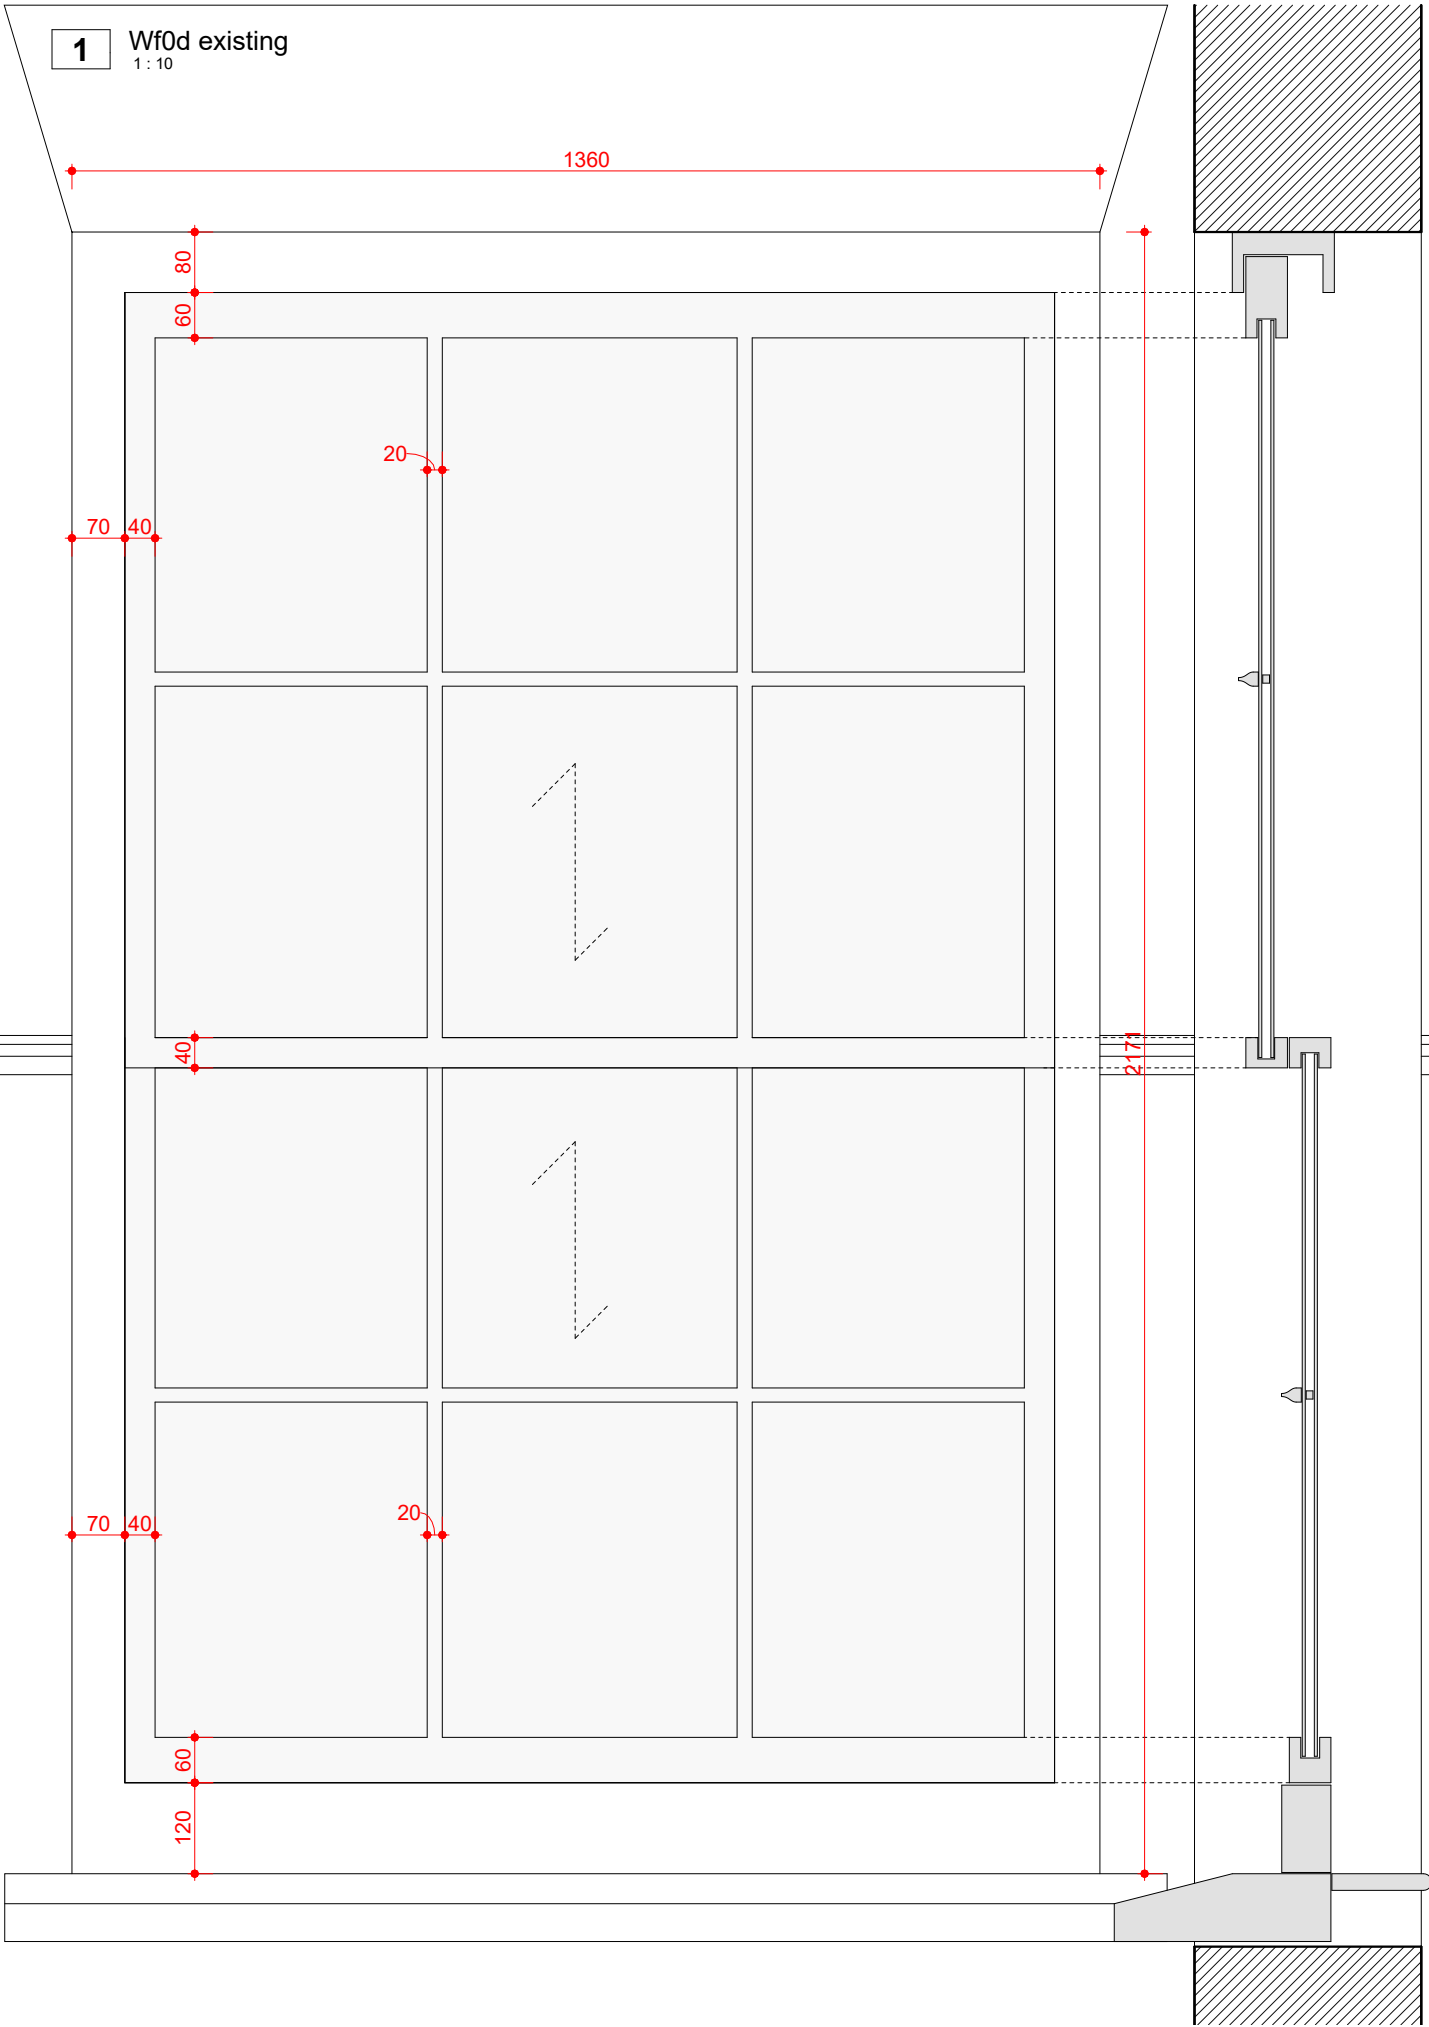

03	Issued for Planning	12.01.2024	JF
02	Issued for Planning	02-11-2023	JF
01	Issued for Planning	17-03-2023	JF
rev	description	date	check

project:	21 Parklands, Chomely Park, London N6 5FE
status:	INFORMATION - NOT FOR CONSTRUCTION
All dimensions are indicative and must be verified on site with a full measured post-demolition survey prior to any manufacturing, setting out and construction. This design and drawing is subject to the copyright of the Architect and are not to be reproduced without the consent of the Architect. © J Foster Architects Ltd.	

sheet:	23.PAR 03 001	revision:	03
name:	Details Proposed		
1 : 10	@ A3	date:	01/15/20
drawn:	JF	check:	JF

J FOSTER ARCHITECTS
+44 (0) 7974 662637 www.jfosterarchitects.co.uk 210 Regent Studios, 1 Thane Villas London N7 7PH