
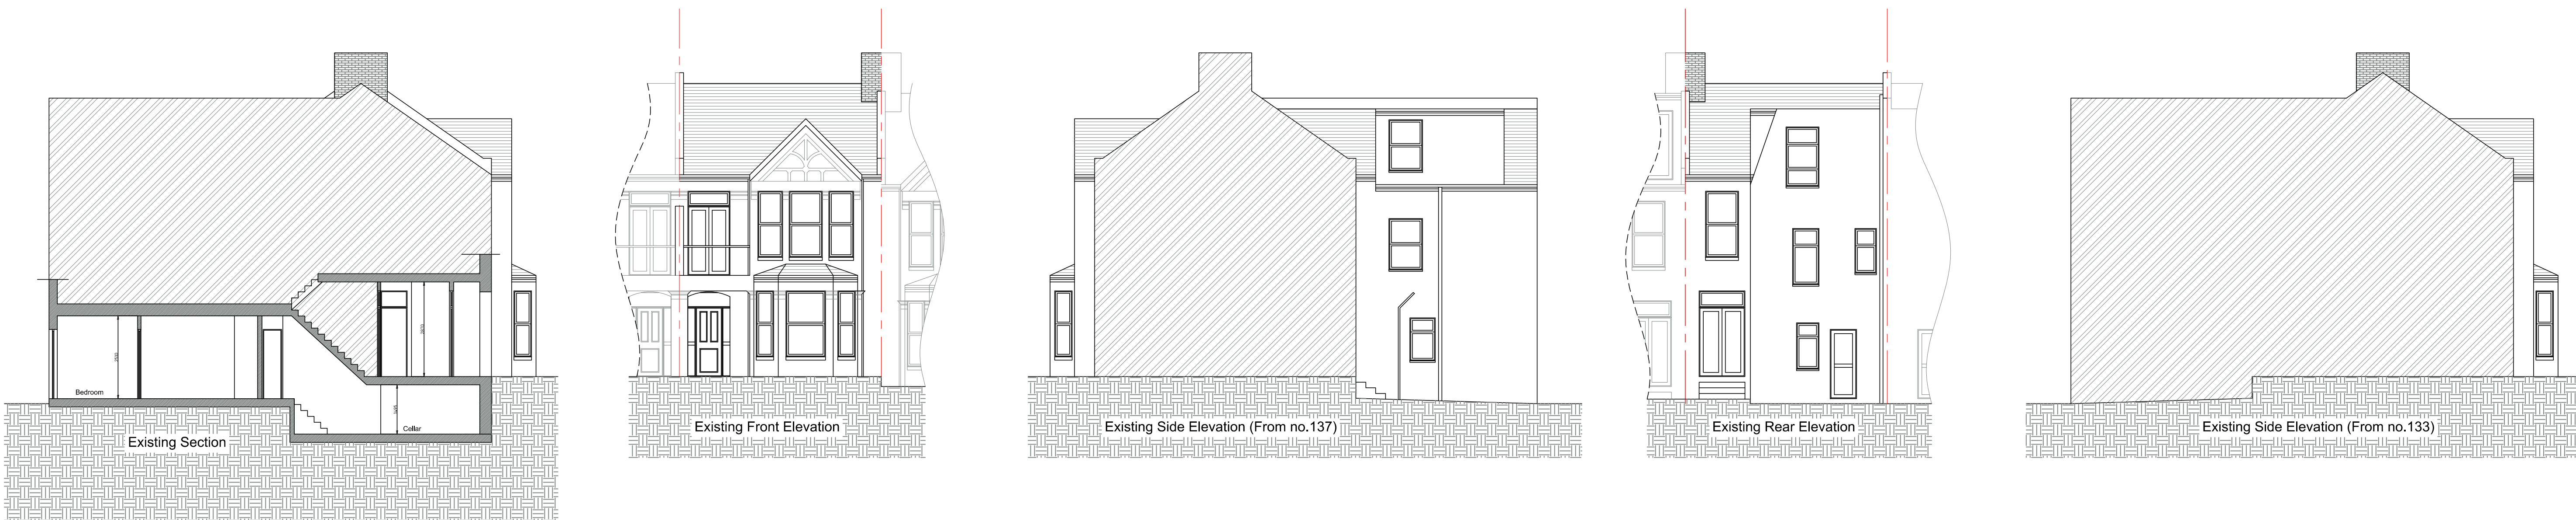


STUD WALL
SOLID WALL
Location as measured on site

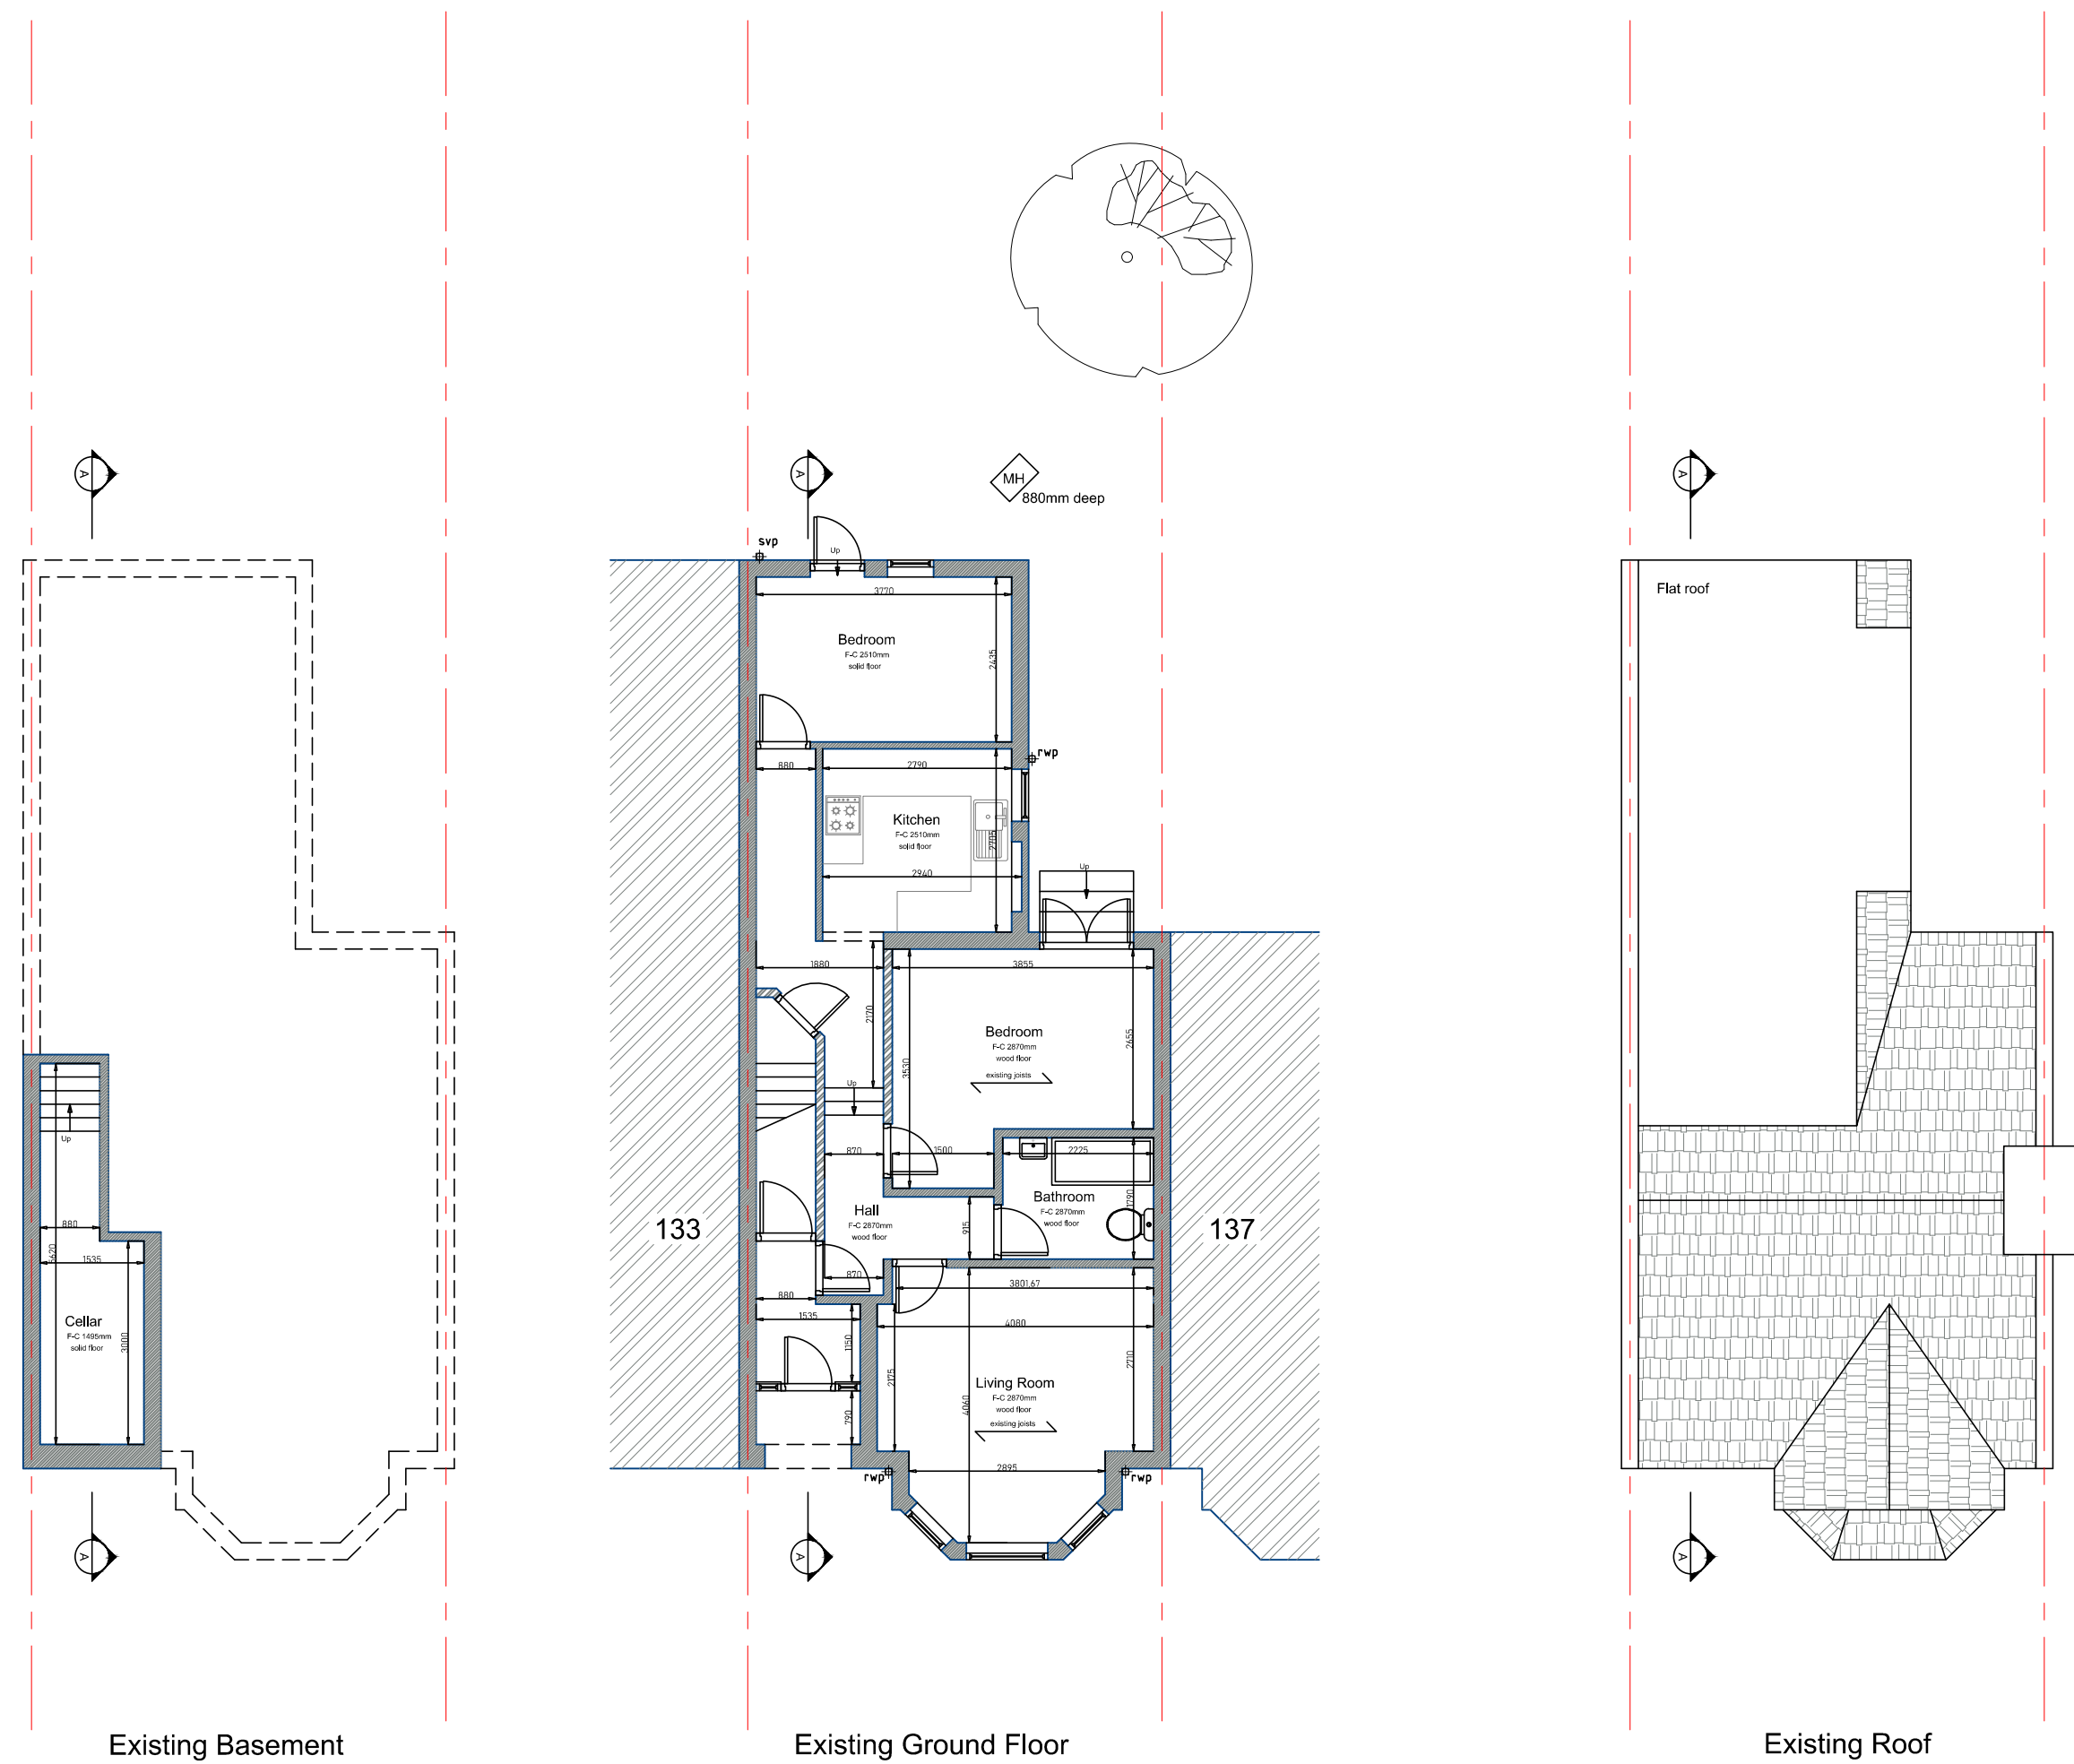

PROJECT ---	ADDRESS 135 Muswell Avenue London N10 2EN CLIENT NAME --- DATE 28/11/2023	CHECKED BY: PROJECT STATUS Project Status SHEET N. A01 DRAWING TITLE Existing Plans, Elevations & Section	DESIGNED BY: Go plans Ltd. Go plans Ltd. DRAWN BY: K/C SCALE 1:100 @ A1	REVISION: No. Description Date	
----------------	---	---	---	---	--