
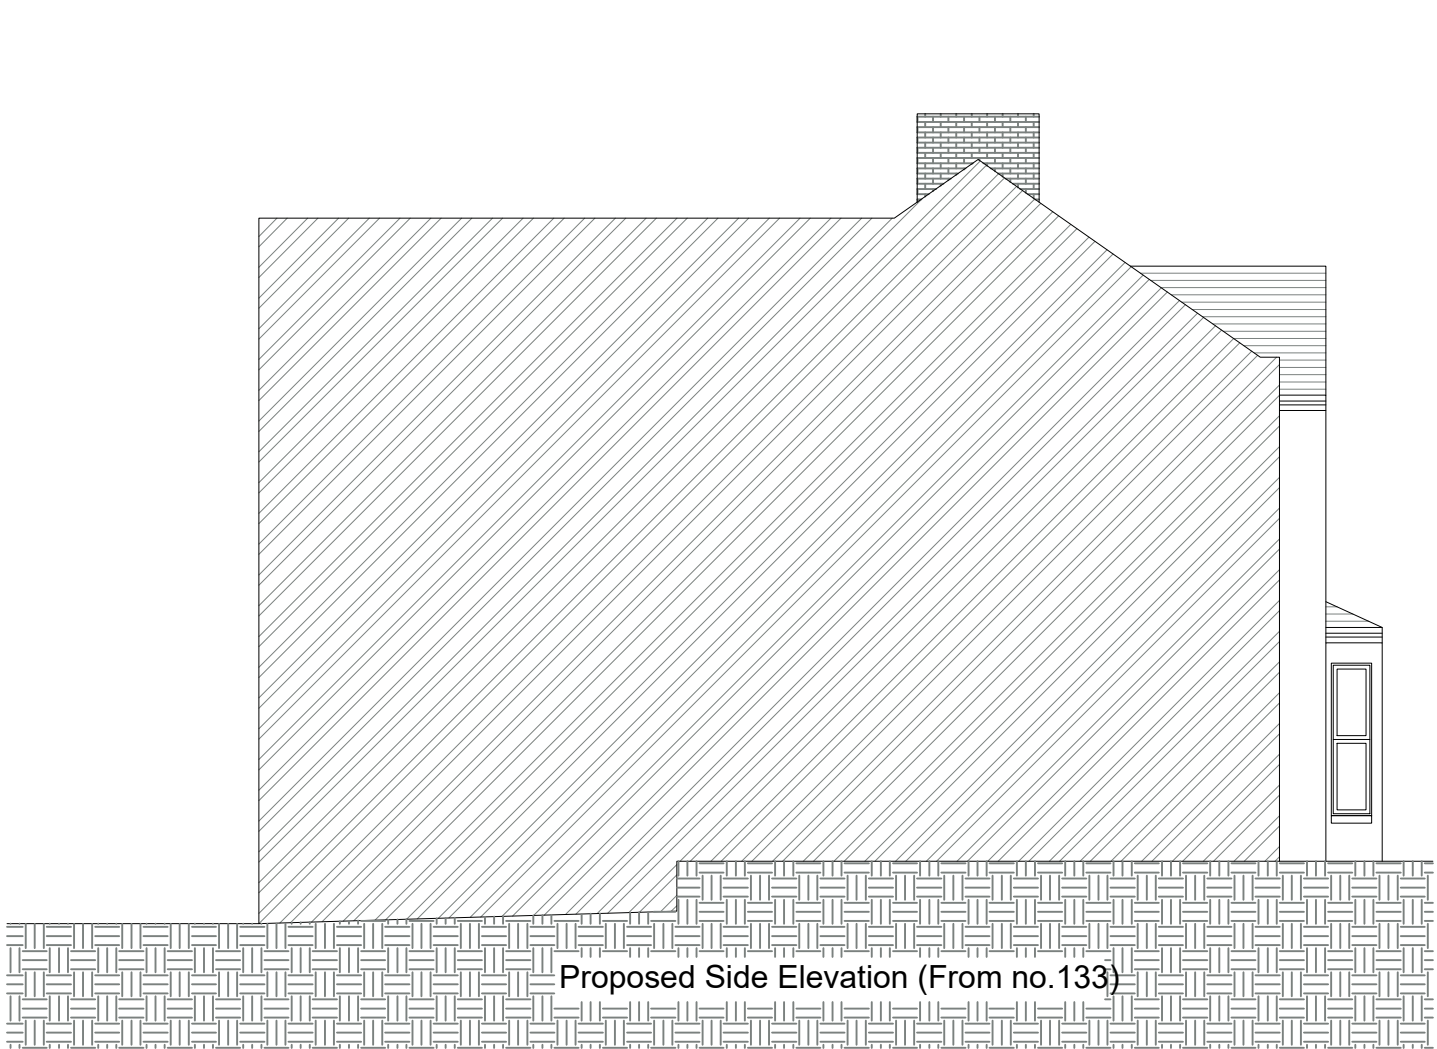
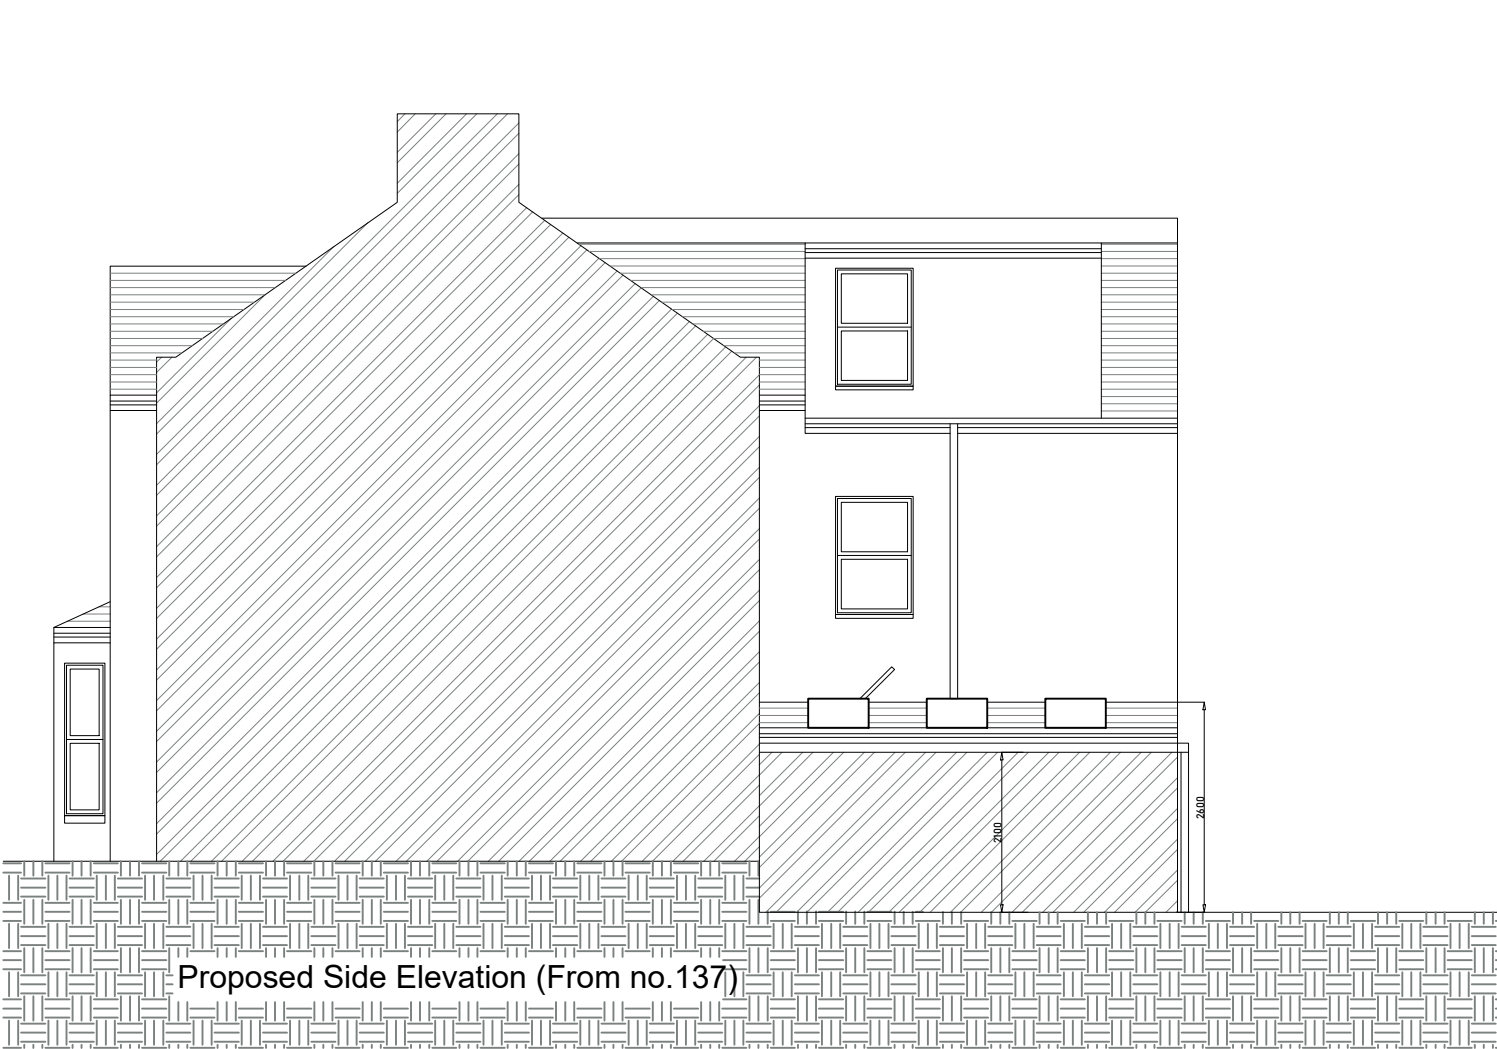
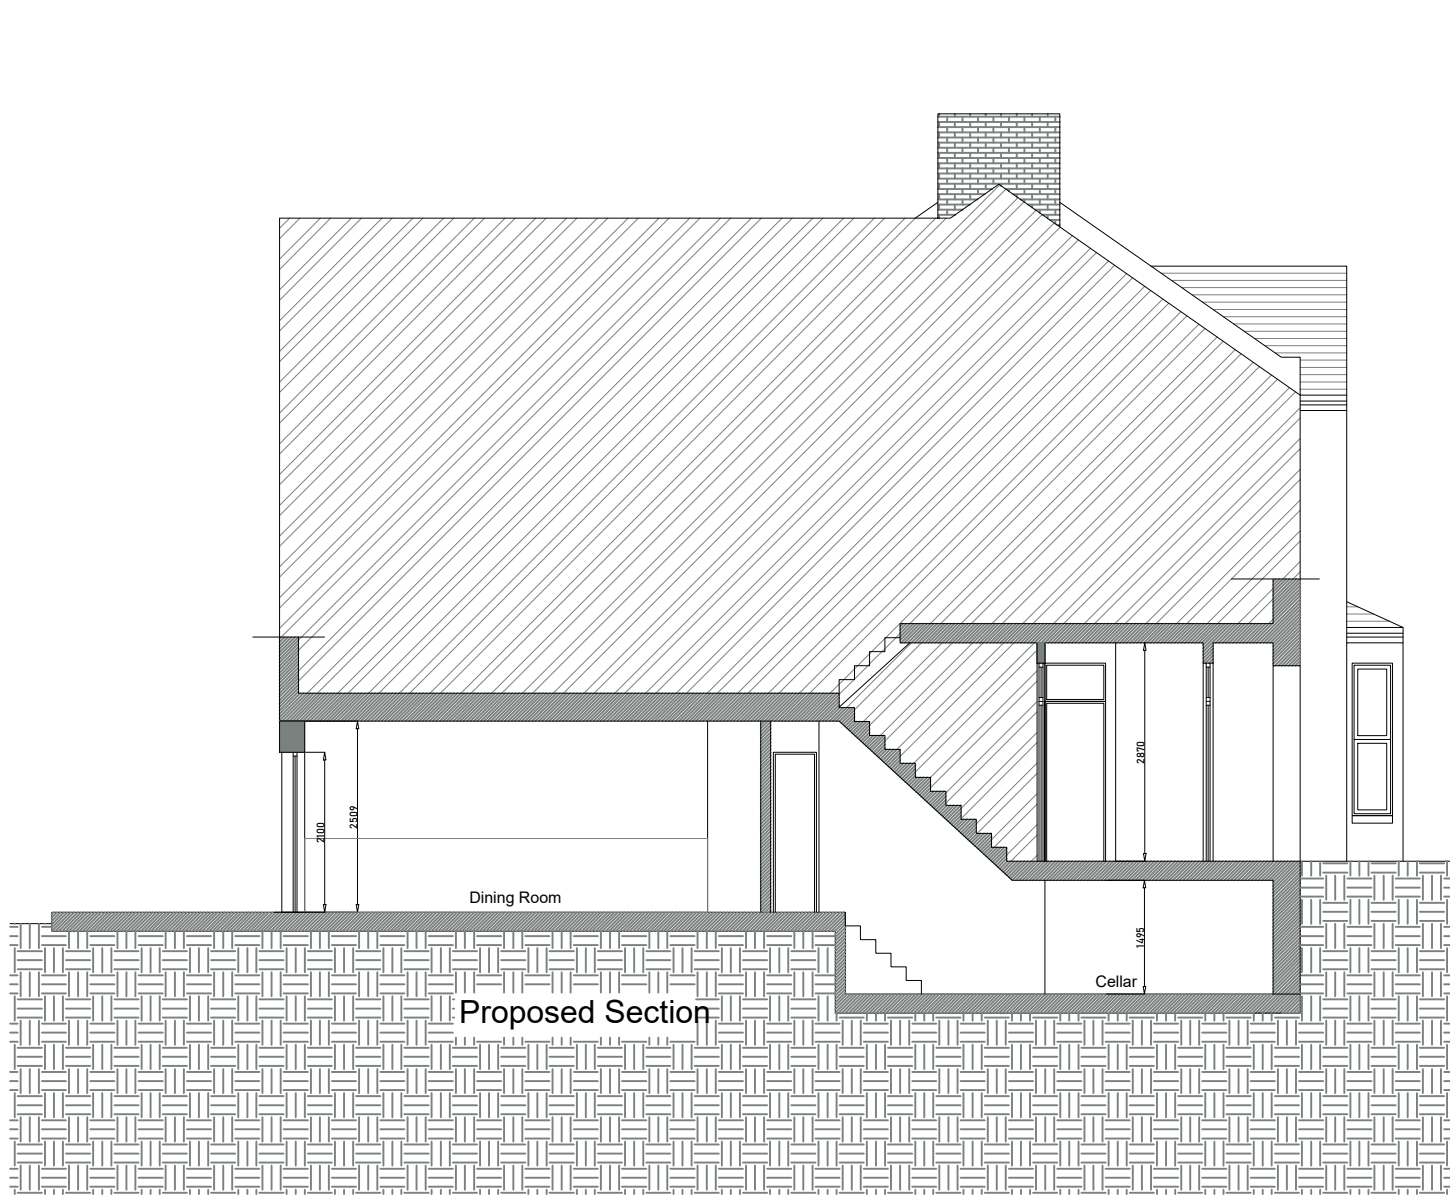
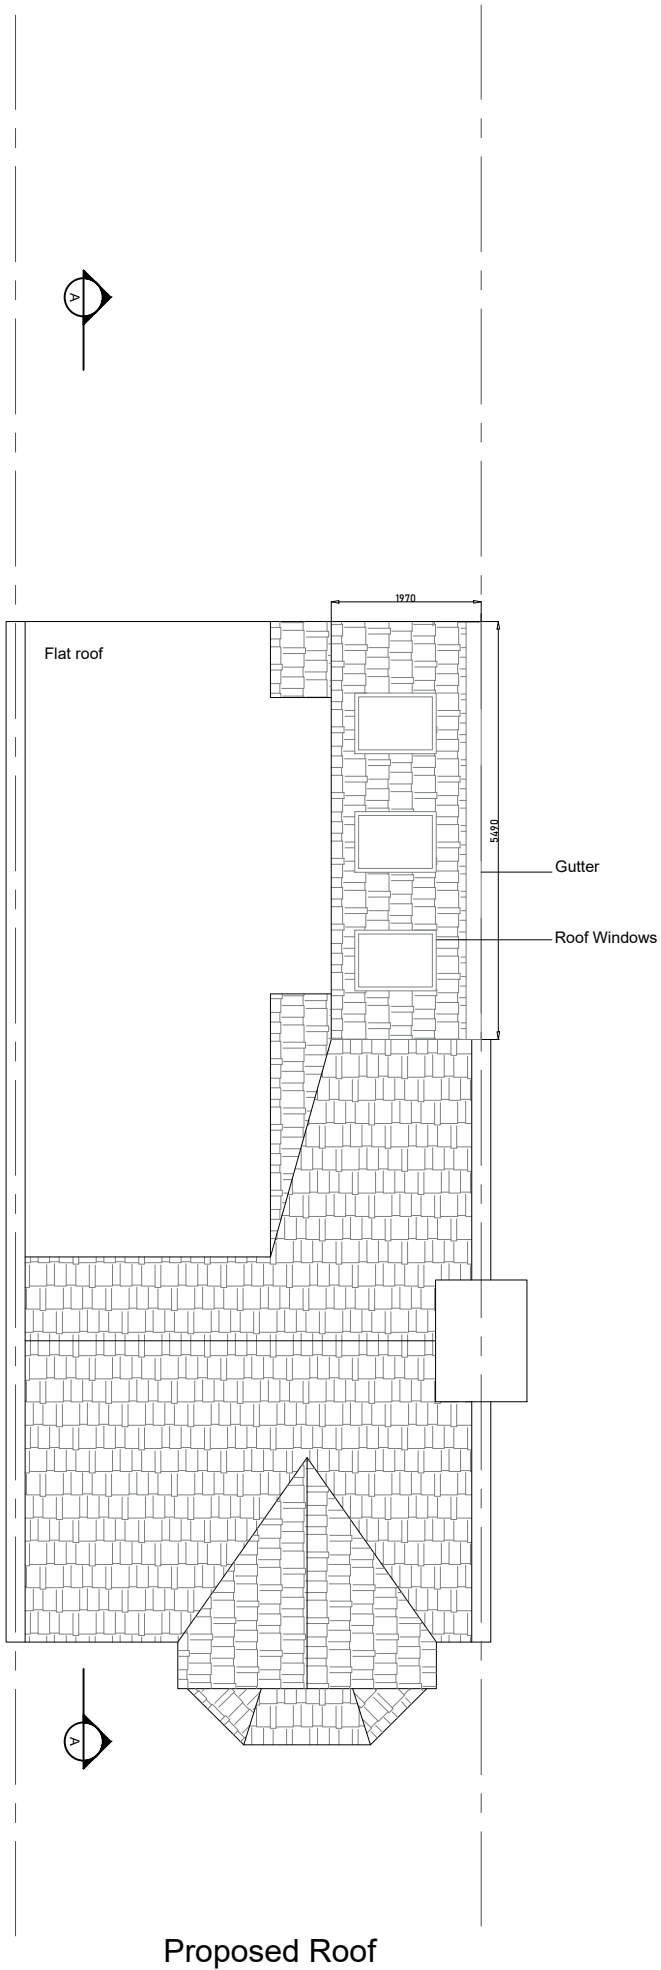
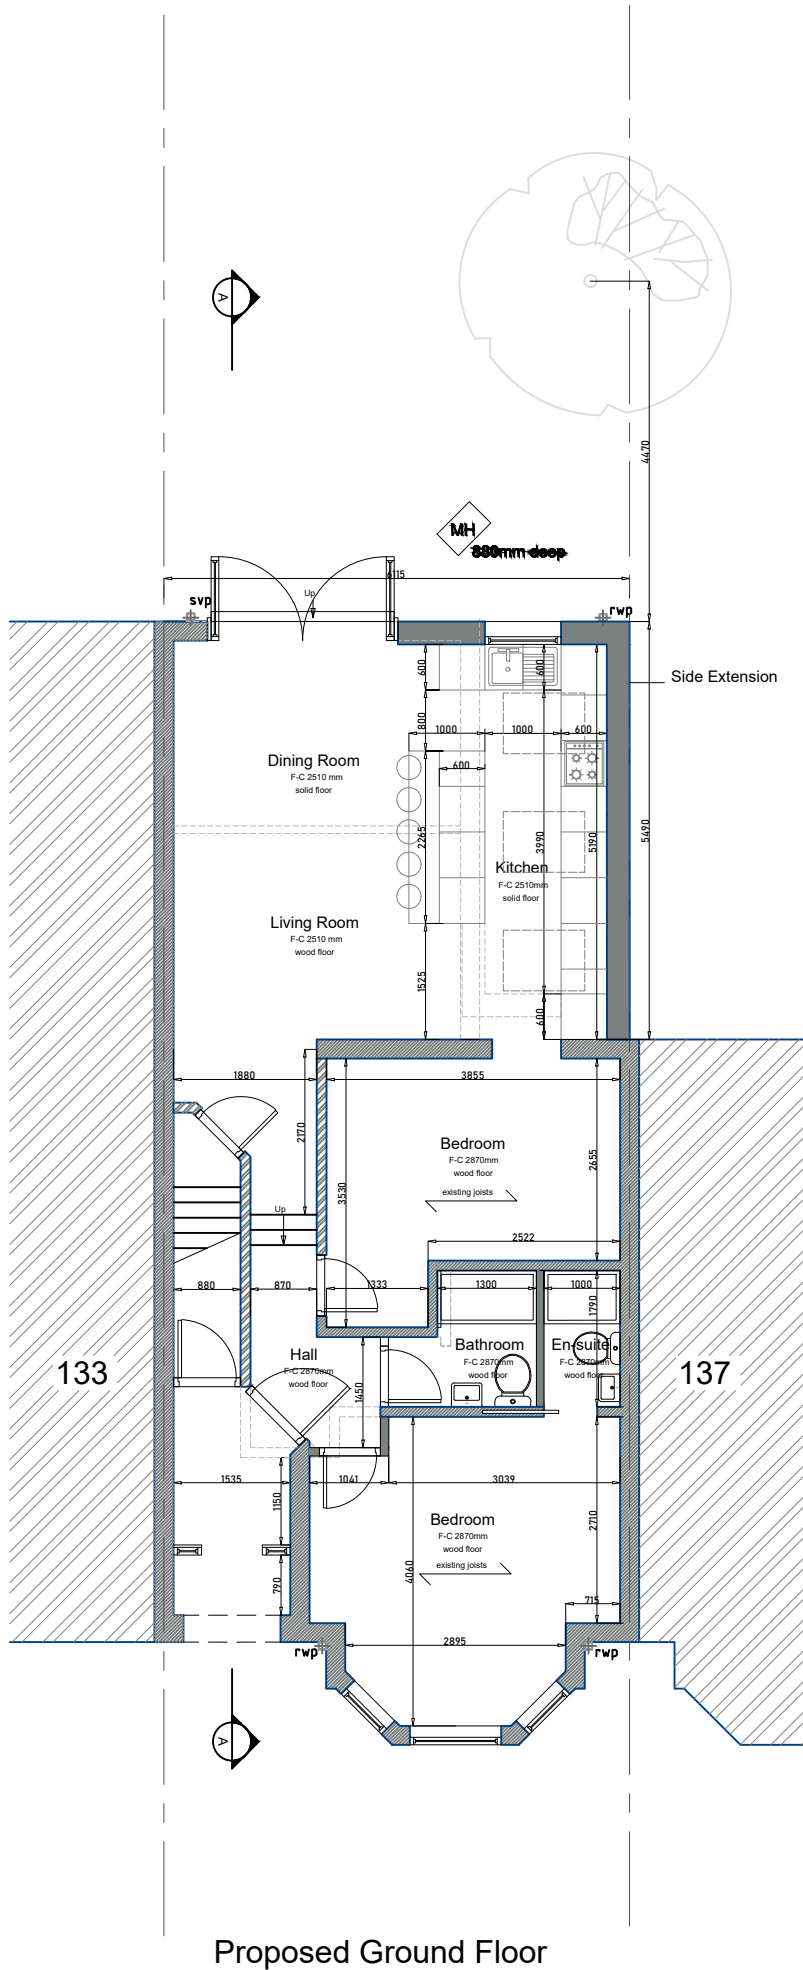


STOP WALL

SOLID WALL

Location as measured on site

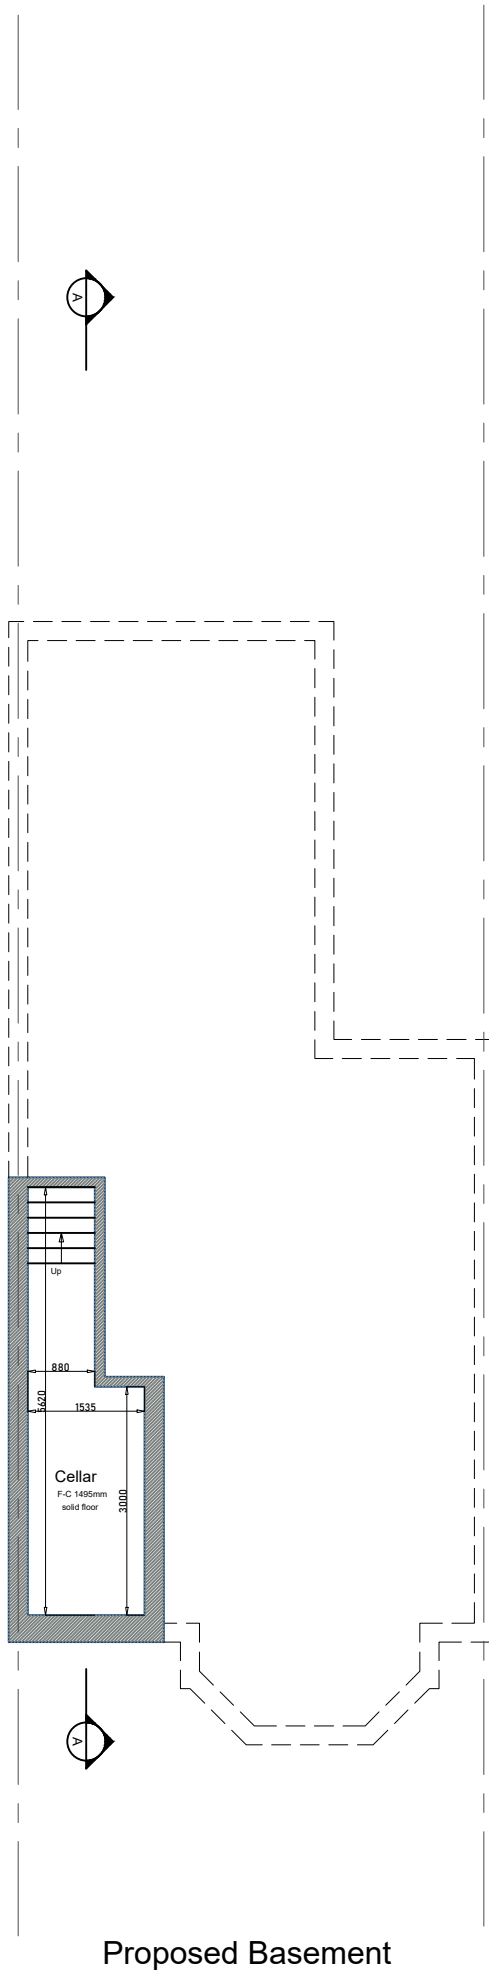

1:100 SCALE BAR

PROJECT
side extension and internal
reconfiguration

ADDRESS CHECKED BY:
135 Muswell Avenue
London N10 2EN
CLIENT NAME
DATE:
15/01/2024

PROJECT STATUS
Project Status
SHEET N.
A01
DRAWING TITLE
Proposed Plans, Elevations & Section

DESIGNED BY:
Go plans Ltd.
Go plans Ltd.
DRAWN BY:
GMB
SCALE
1:100 @ A1

REVISION: No. Description Date

goplans