



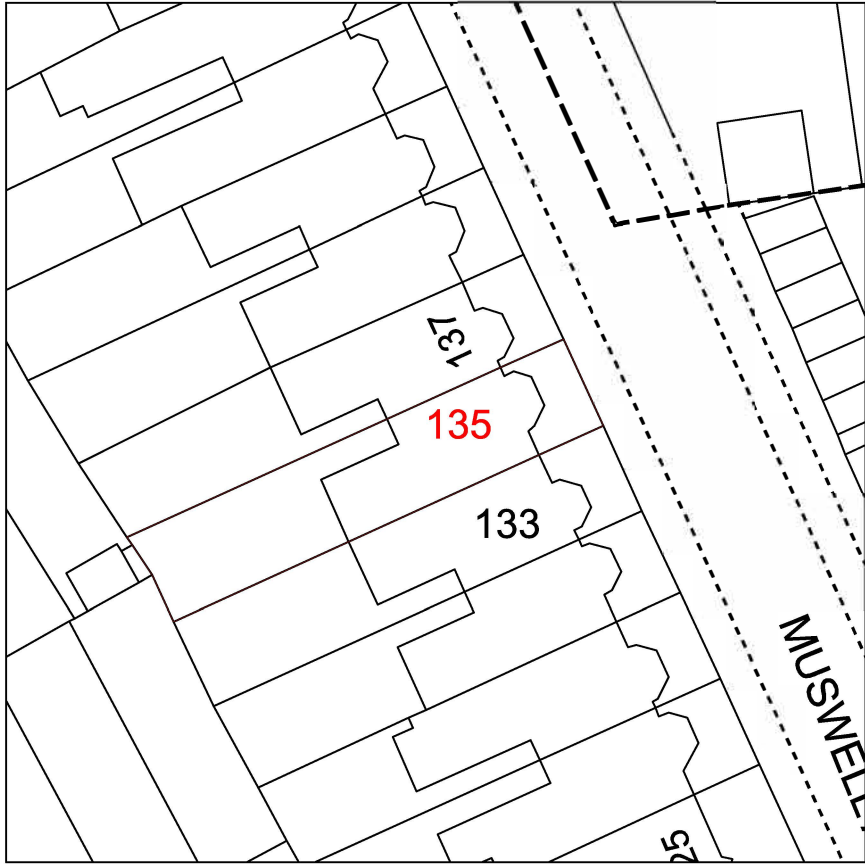

BLOCK PLAN

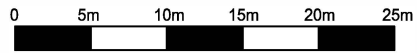


SCALE 1:500



© Crown Copyright and database rights 2023 OS 0100031673

LOCATION PLAN

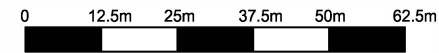

SCALE 1:1250

PROJECT Side extension and internal reconfiguration	CLIENT NAME ---	SHEET N. A02	DATE: 17/01/2023	DESIGNED BY: Go plans Ltd.	
ADDRESS 135 Muswell Avenue London N10 2EN	PROJECT STATUS Project Status	DRAWING TITLE Block Plan & Location Plan	SCALE 1:500, 1:1250 @ A4	DRAWN BY: K/C	