



NOTES:
CONTRACTORS MUST VERIFY ALL DIMENSIONS
AT THE
SITE BEFORE COMENCING ANY WORK.
NO CONSTRUCTION WORK BEFORE BUILDING
CONTROL APPROVAL AND STRUCTURAL ENGINEER
CONFIRMATION.
ANY DISCREPANCIES TO BE REPORTED TO
GRIDKUNE.
ALL DRAWINGS ARE TO BE READ IN
CONJUNCTION WITH
ALL RELEVANT DRAWINGS AND
SPECIFICATIONS.

Rev	Description	Date

PROJECT TITLE

58 Wellington Avenue
N15 6BA

Date
January 2024

Project number
7951

Drawing number
EX-E001

DRAWING TITLE

Existing 3D Elevation

CLIENT

Rabbi E N Sekula

Scale (@ A3)

Drawn by
Sara






1 Front Elevation
1 : 100

2 Rear Elevation
1 : 100



NOTES: CONTRACTORS MUST VERIFY ALL DIMENSIONS AT THE SITE BEFORE COMENCING ANY WORK. NO CONSTRUCTION WORK BEFORE BUILDING CONTROL APPROVEL AND STRUCTURAL ENGINEER CONFIRMATION. ANY DISCREPANCIES TO BE REPORTED TO GRIDKUNE. ALL DRAWINGS ARE TO BE READ IN CONJUNCTION WITH ALL RELEVANT DRAWINGS AND SPECIFICATIONS.	Rev	Description	Date	PROJECT TITLE			DRAWING TITLE		
				58 Wellington Avenue N15 6BA			Existing Front and Rear Elevations		
							CLIENT		
				Rabbi E N Sekula					
				Date	Project number	Drawing number	Scale (@ A3)	Drawn by	
				January 2024	7951	EX-E002	1 : 100	Sara	

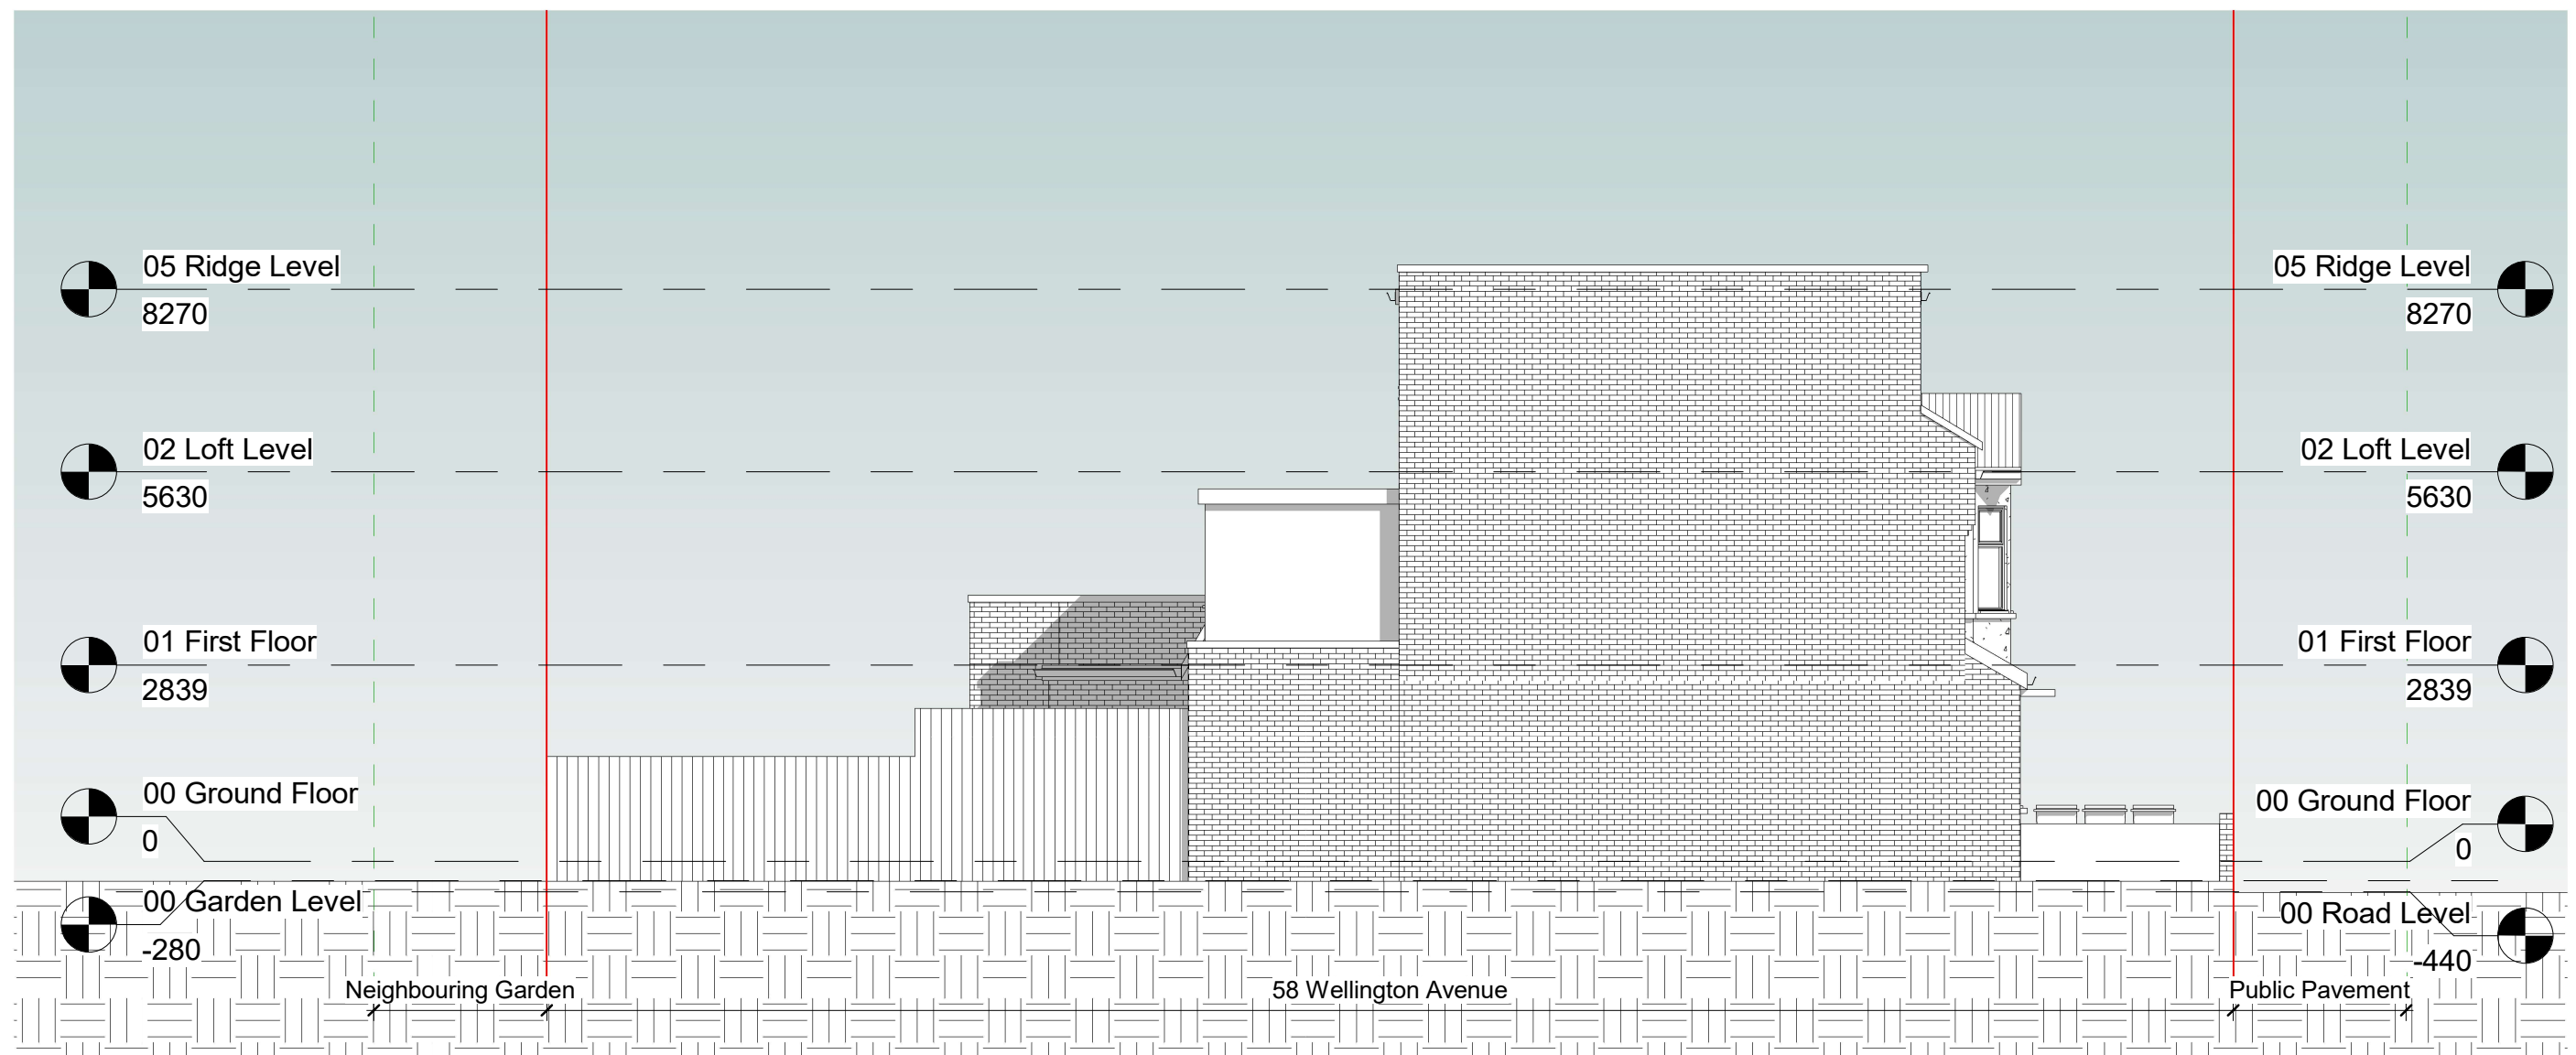


1 Side Elevation



NOTES: CONTRACTORS MUST VERIFY ALL DIMENSIONS AT THE SITE BEFORE COMMENCING ANY WORK. NO CONSTRUCTION WORK BEFORE BUILDING CONTROL APPROVAL AND STRUCTURAL ENGINEER CONFIRMATION. ANY DISCREPANCIES TO BE REPORTED TO GRIDKUNE. ALL DRAWINGS ARE TO BE READ IN CONJUNCTION WITH ALL RELEVANT DRAWINGS AND SPECIFICATIONS.	Rev	Description	Date	PROJECT TITLE 58 Wellington Avenue N15 6BA			DRAWING TITLE Existing Side Elevation		
							CLIENT Rabbi E N Sekula		
				Date January 2024	Project number 7951	Drawing number EX-E003	Scale (@ A3) 1 : 100	Drawn by Sara	



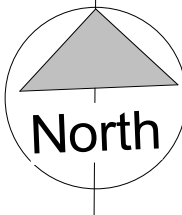

North

NOTES:
CONTRACTORS MUST VERIFY ALL DIMENSIONS AT THE SITE BEFORE COMMENCING ANY WORK.
NO CONSTRUCTION WORK BEFORE BUILDING CONTROL APPROVAL AND STRUCTURAL ENGINEER CONFIRMATION.
ANY DISCREPANCIES TO BE REPORTED TO GRIDKUNE.
ALL DRAWINGS ARE TO BE READ IN CONJUNCTION WITH ALL RELEVANT DRAWINGS AND SPECIFICATIONS.

Rev	Description	Date

PROJECT TITLE

58 Wellington Avenue
N15 6BA

Date

January 2024

Project number

7951

Drawing number

EX-P001

DRAWING TITLE

Existing Ground Floor Plan

CLIENT

Rabbi E N Sekula

Scale (@ A3)


1 : 100

Drawn by

Sara



PLANNING SERVICES

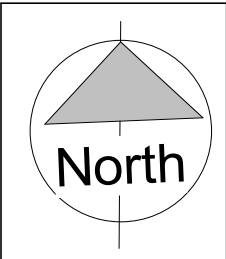


NOTES:
CONTRACTORS MUST VERIFY ALL DIMENSIONS
AT THE
SITE BEFORE COMMENCING ANY WORK.
NO CONSTRUCTION WORK BEFORE BUILDING
CONTROL APPROVAL AND STRUCTURAL ENGINEER
CONFIRMATION.
ANY DISCREPANCIES TO BE REPORTED TO
GRIDKUNE.
ALL DRAWINGS ARE TO BE READ IN
CONJUNCTION WITH
ALL RELEVANT DRAWINGS AND
SPECIFICATIONS.

Rev	Description	Date

PROJECT TITLE		
58 Wellington Avenue N15 6BA		
Date	Project number	Drawing number
January 2024	7951	EX-P002

DRAWING TITLE	
Existing First Floor Plan	
CLIENT	
Rabbi E N Sekula	
Scale (@ A3)	Drawn by
1 : 100	Sara



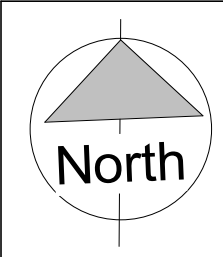

NOTES:
CONTRACTORS MUST VERIFY ALL DIMENSIONS AT THE SITE BEFORE COMENCING ANY WORK.
NO CONSTRUCTION WORK BEFORE BUILDING CONTROL APPROVAL AND STRUCTURAL ENGINEER CONFIRMATION.
ANY DISCREPANCIES TO BE REPORTED TO GRIDKUNE.
ALL DRAWINGS ARE TO BE READ IN CONJUNCTION WITH ALL RELEVANT DRAWINGS AND SPECIFICATIONS.



Rev	Description	Date

PROJECT TITLE		
58 Wellington Avenue N15 6BA		
Date	Project number	Drawing number
January 2024	7951	EX-P003

DRAWING TITLE	
Existing Loft Floor Plan	
CLIENT	
Rabbi E N Sekula	
Scale (@ A3)	Drawn by
1 : 100	Sara



94

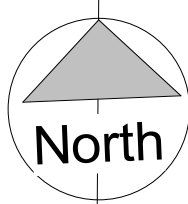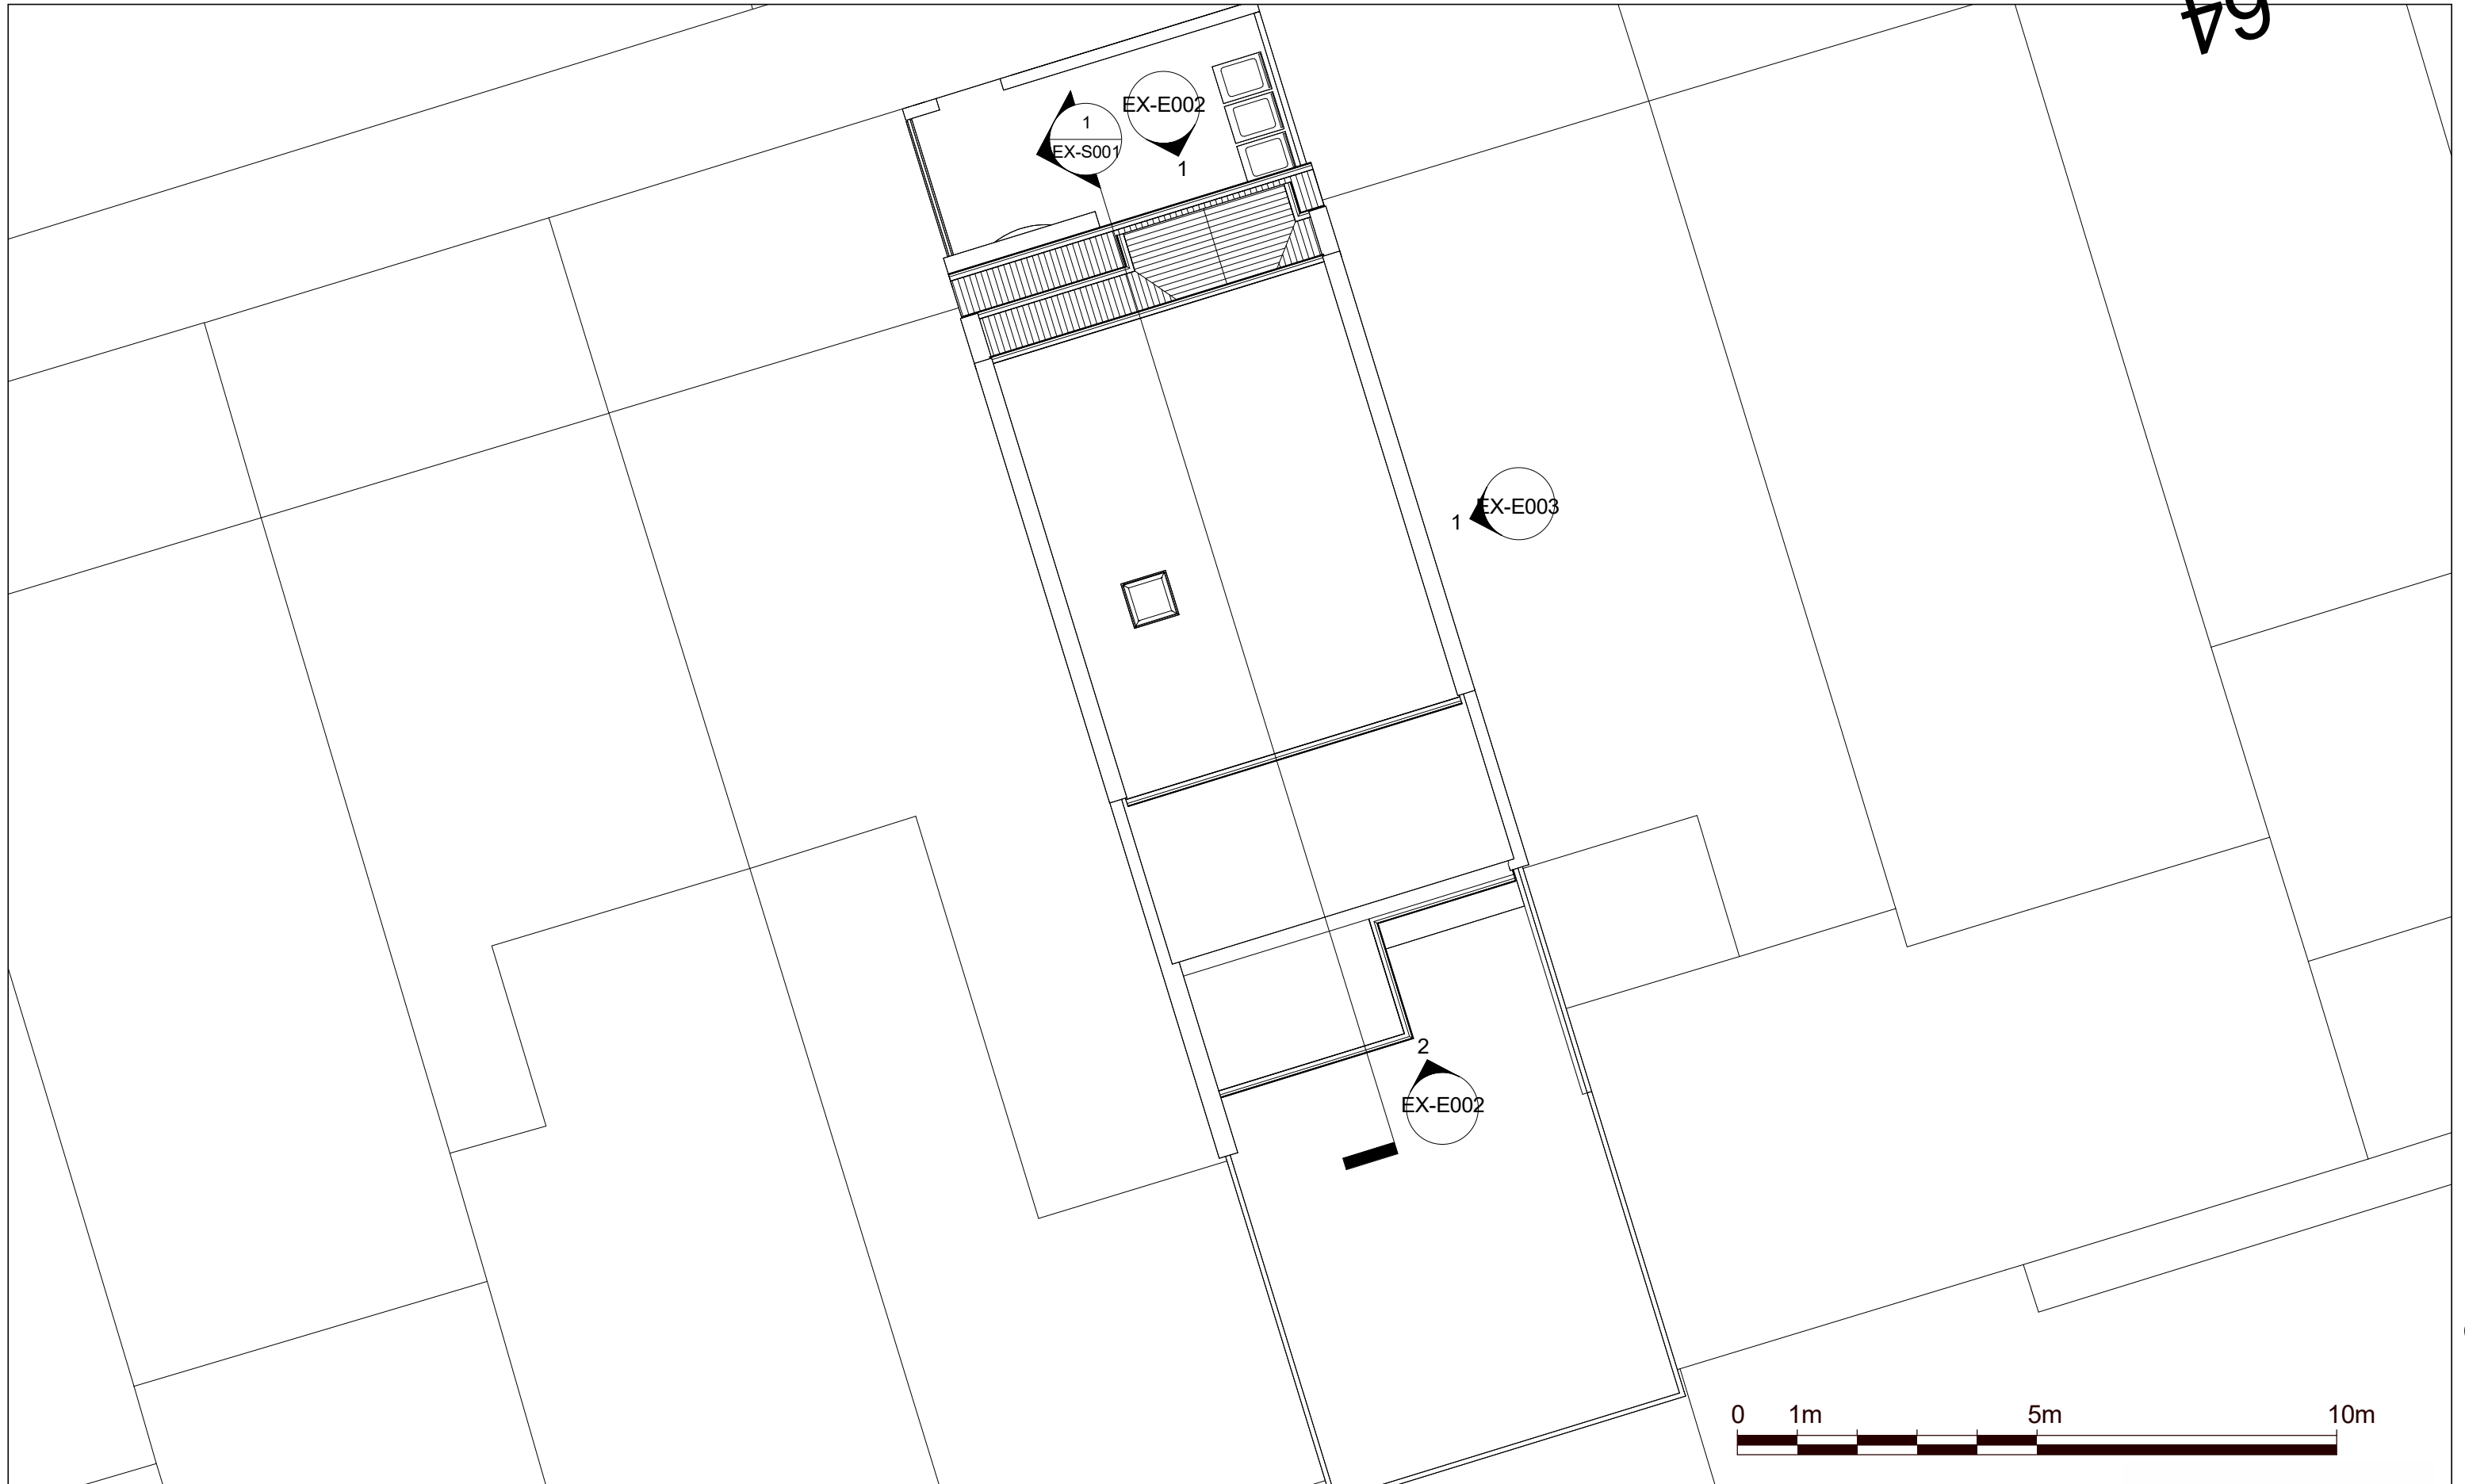

NOTES:
CONTRACTORS MUST VERIFY ALL DIMENSIONS AT THE SITE BEFORE COMMENCING ANY WORK.

NO CONSTRUCTION WORK BEFORE BUILDING CONTROL APPROVAL AND STRUCTURAL ENGINEER CONFIRMATION.

ANY DISCREPANCIES TO BE REPORTED TO GRIDKUNE.
ALL DRAWINGS ARE TO BE READ IN CONJUNCTION WITH ALL RELEVANT DRAWINGS AND SPECIFICATIONS.

[illegible]

PROJECT TITLE

58 Wellington Avenue
N15 6BA

Date
January 2024

Project number
7951

Drawing number
EX-P004

DRAWING TITLE

Existing Roof Plan


CLIENT

Rabbi E N Sekula

Scale (@ A3)
1 : 100

Drawn by
Sara



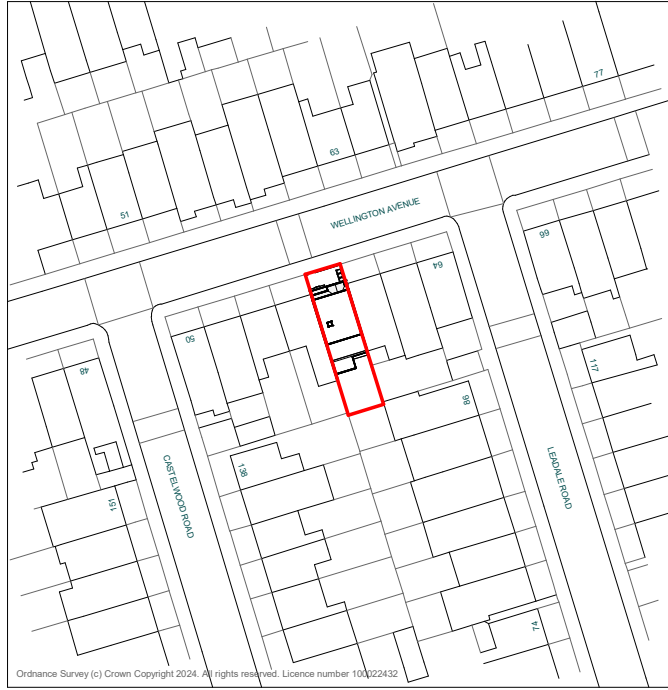


1 OS Map
1 : 1250



 **Property Boundary**

Boundary Area: 148 m²

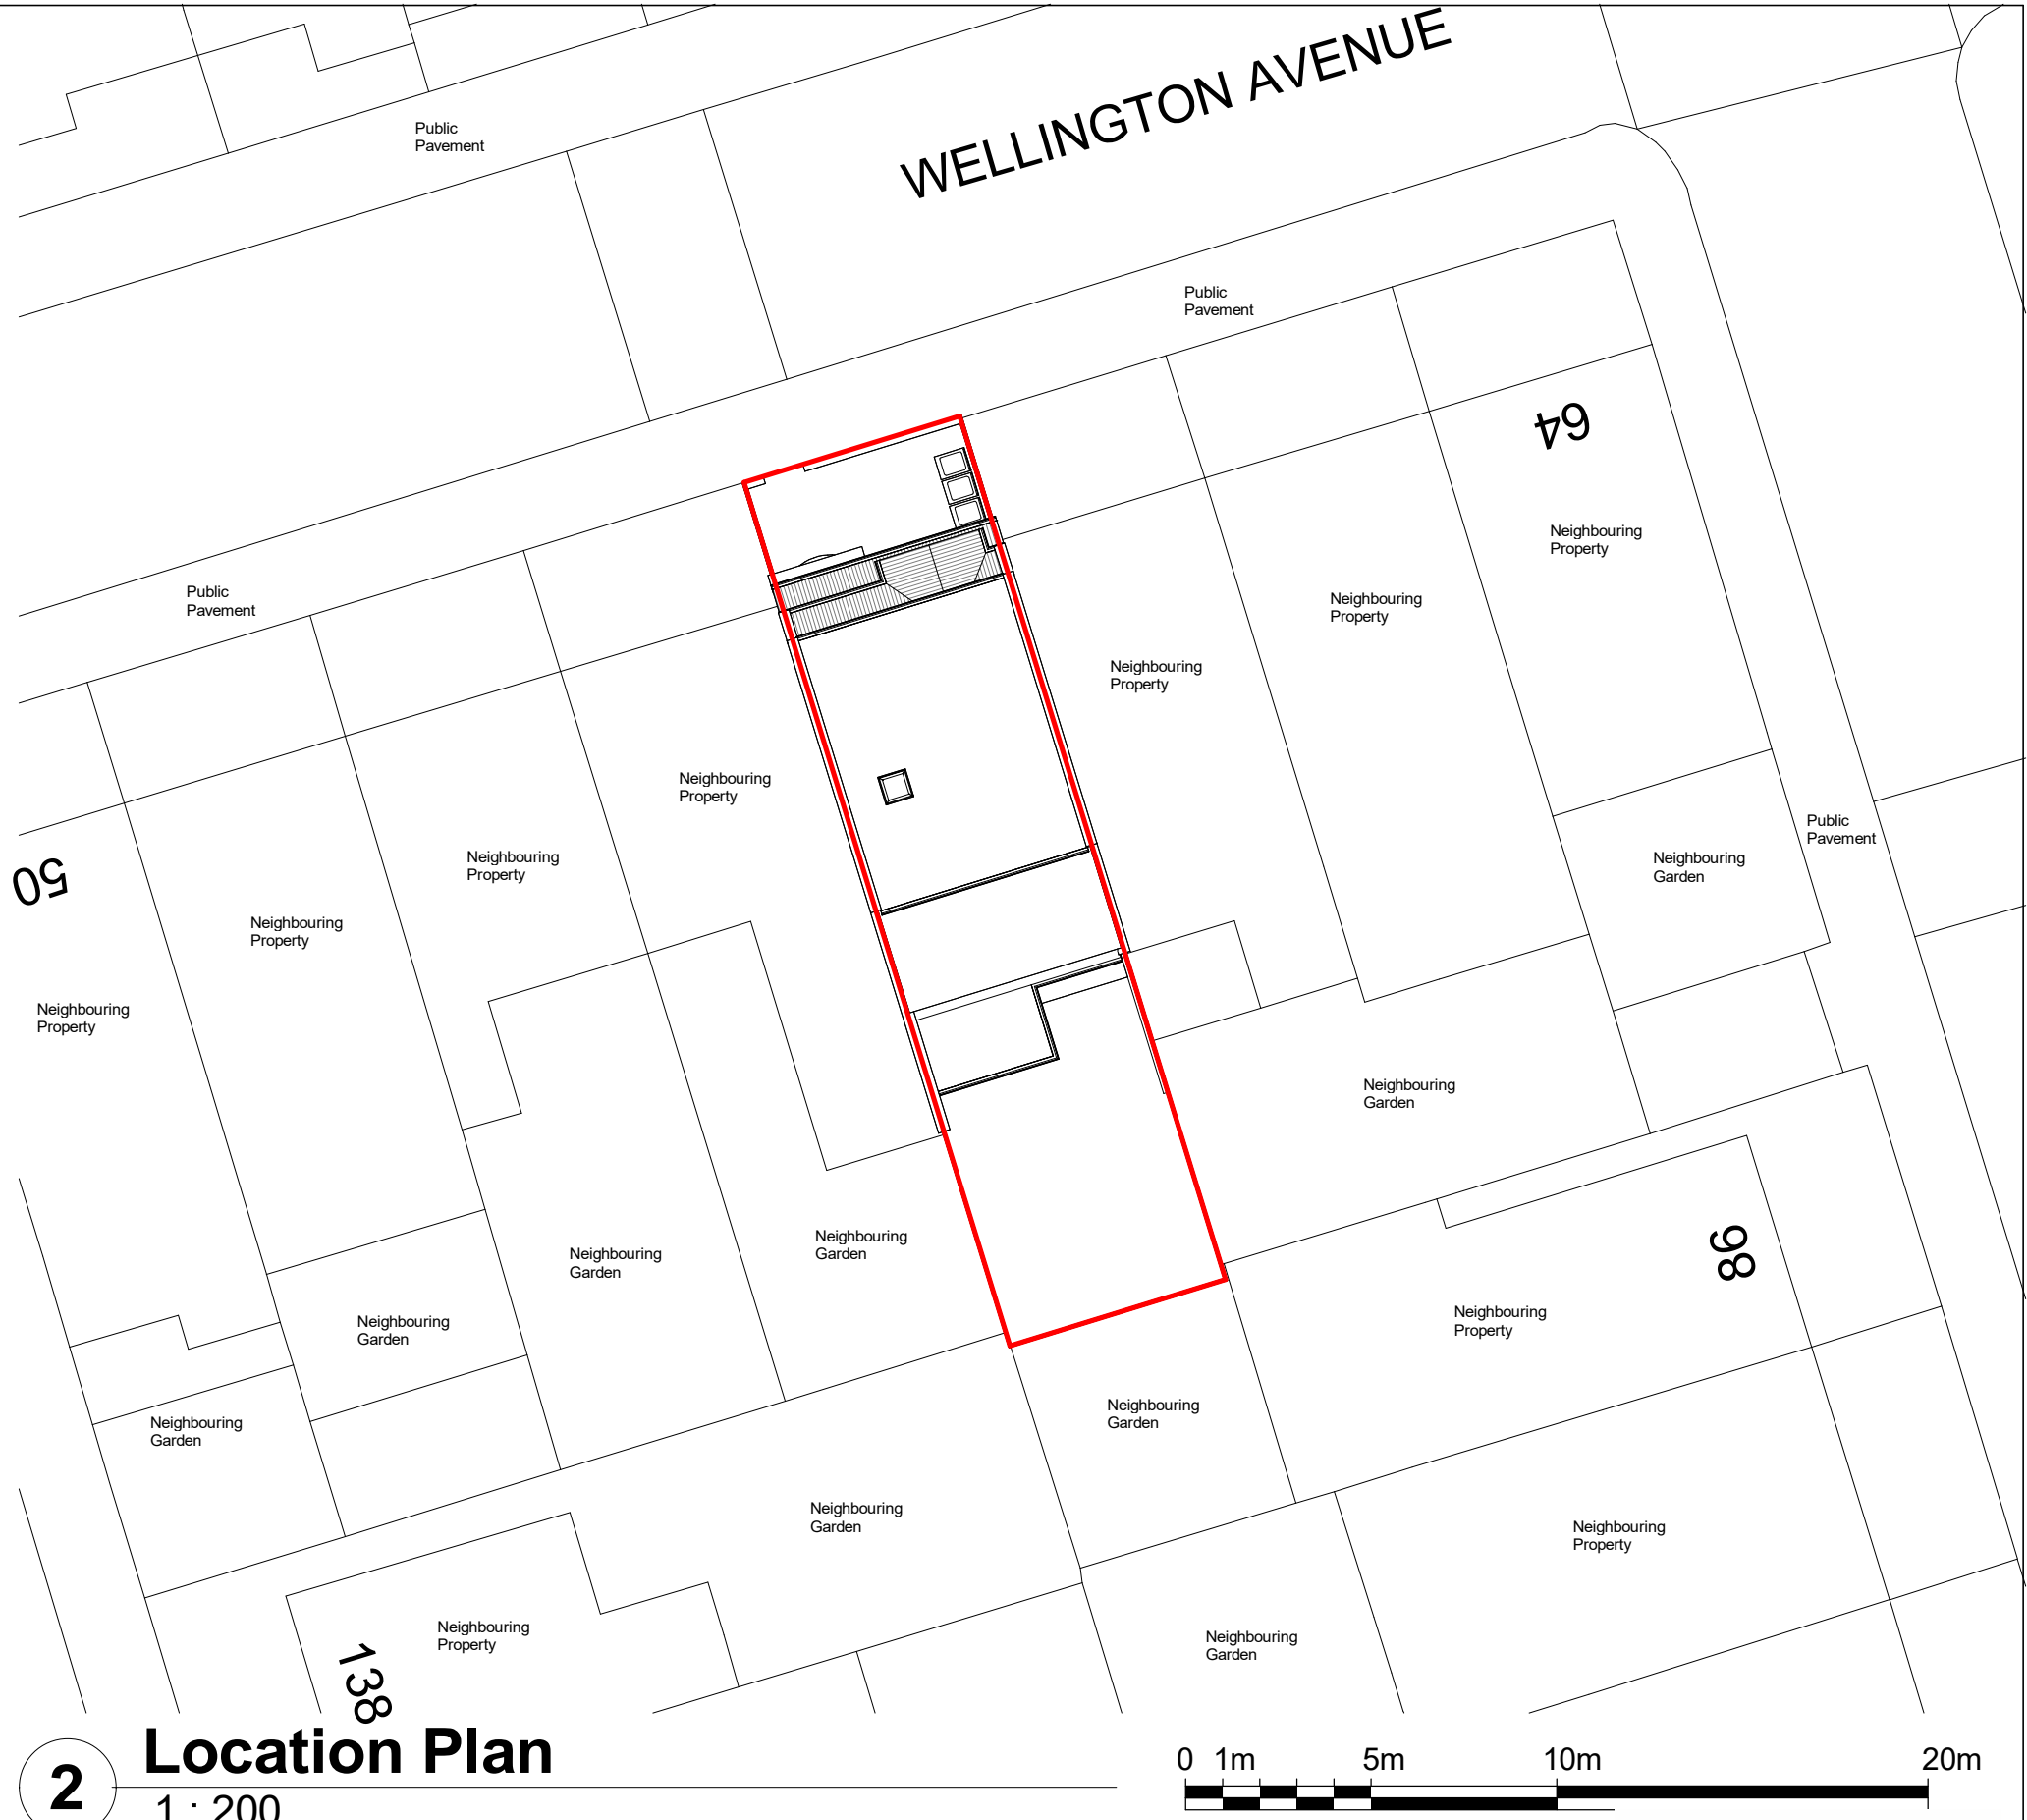

2 Location Plan
1 : 200



--

NOTES:
CONTRACTORS MUST VERIFY ALL DIMENSIONS AT THE SITE BEFORE COMENCING ANY WORK.
NO CONSTRUCTION WORK BEFORE BUILDING CONTROL APPROVAL AND STRUCTURAL ENGINEER CONFIRMATION.
ANY DISCREPANCIES TO BE REPORTED TO GRIDKUNE.
ALL DRAWINGS ARE TO BE READ IN CONJUNCTION WITH ALL RELEVANT DRAWINGS AND SPECIFICATIONS.

Rev	Description	Date

PROJECT TITLE 58 Wellington Avenue N15 6BA		
Date January 2024	Project number 7951	Drawing number EX-L001

DRAWING TITLE Existing OS Map and Location Plan	
CLIENT Rabbi E N Sekula	
Scale (@ A3) As indicated	Drawn by Sara

