


Rev	Date	By	Description
P2	19/12/2019	CWa	Redrawn
P3	09/01/2020	CWa	Red line extended

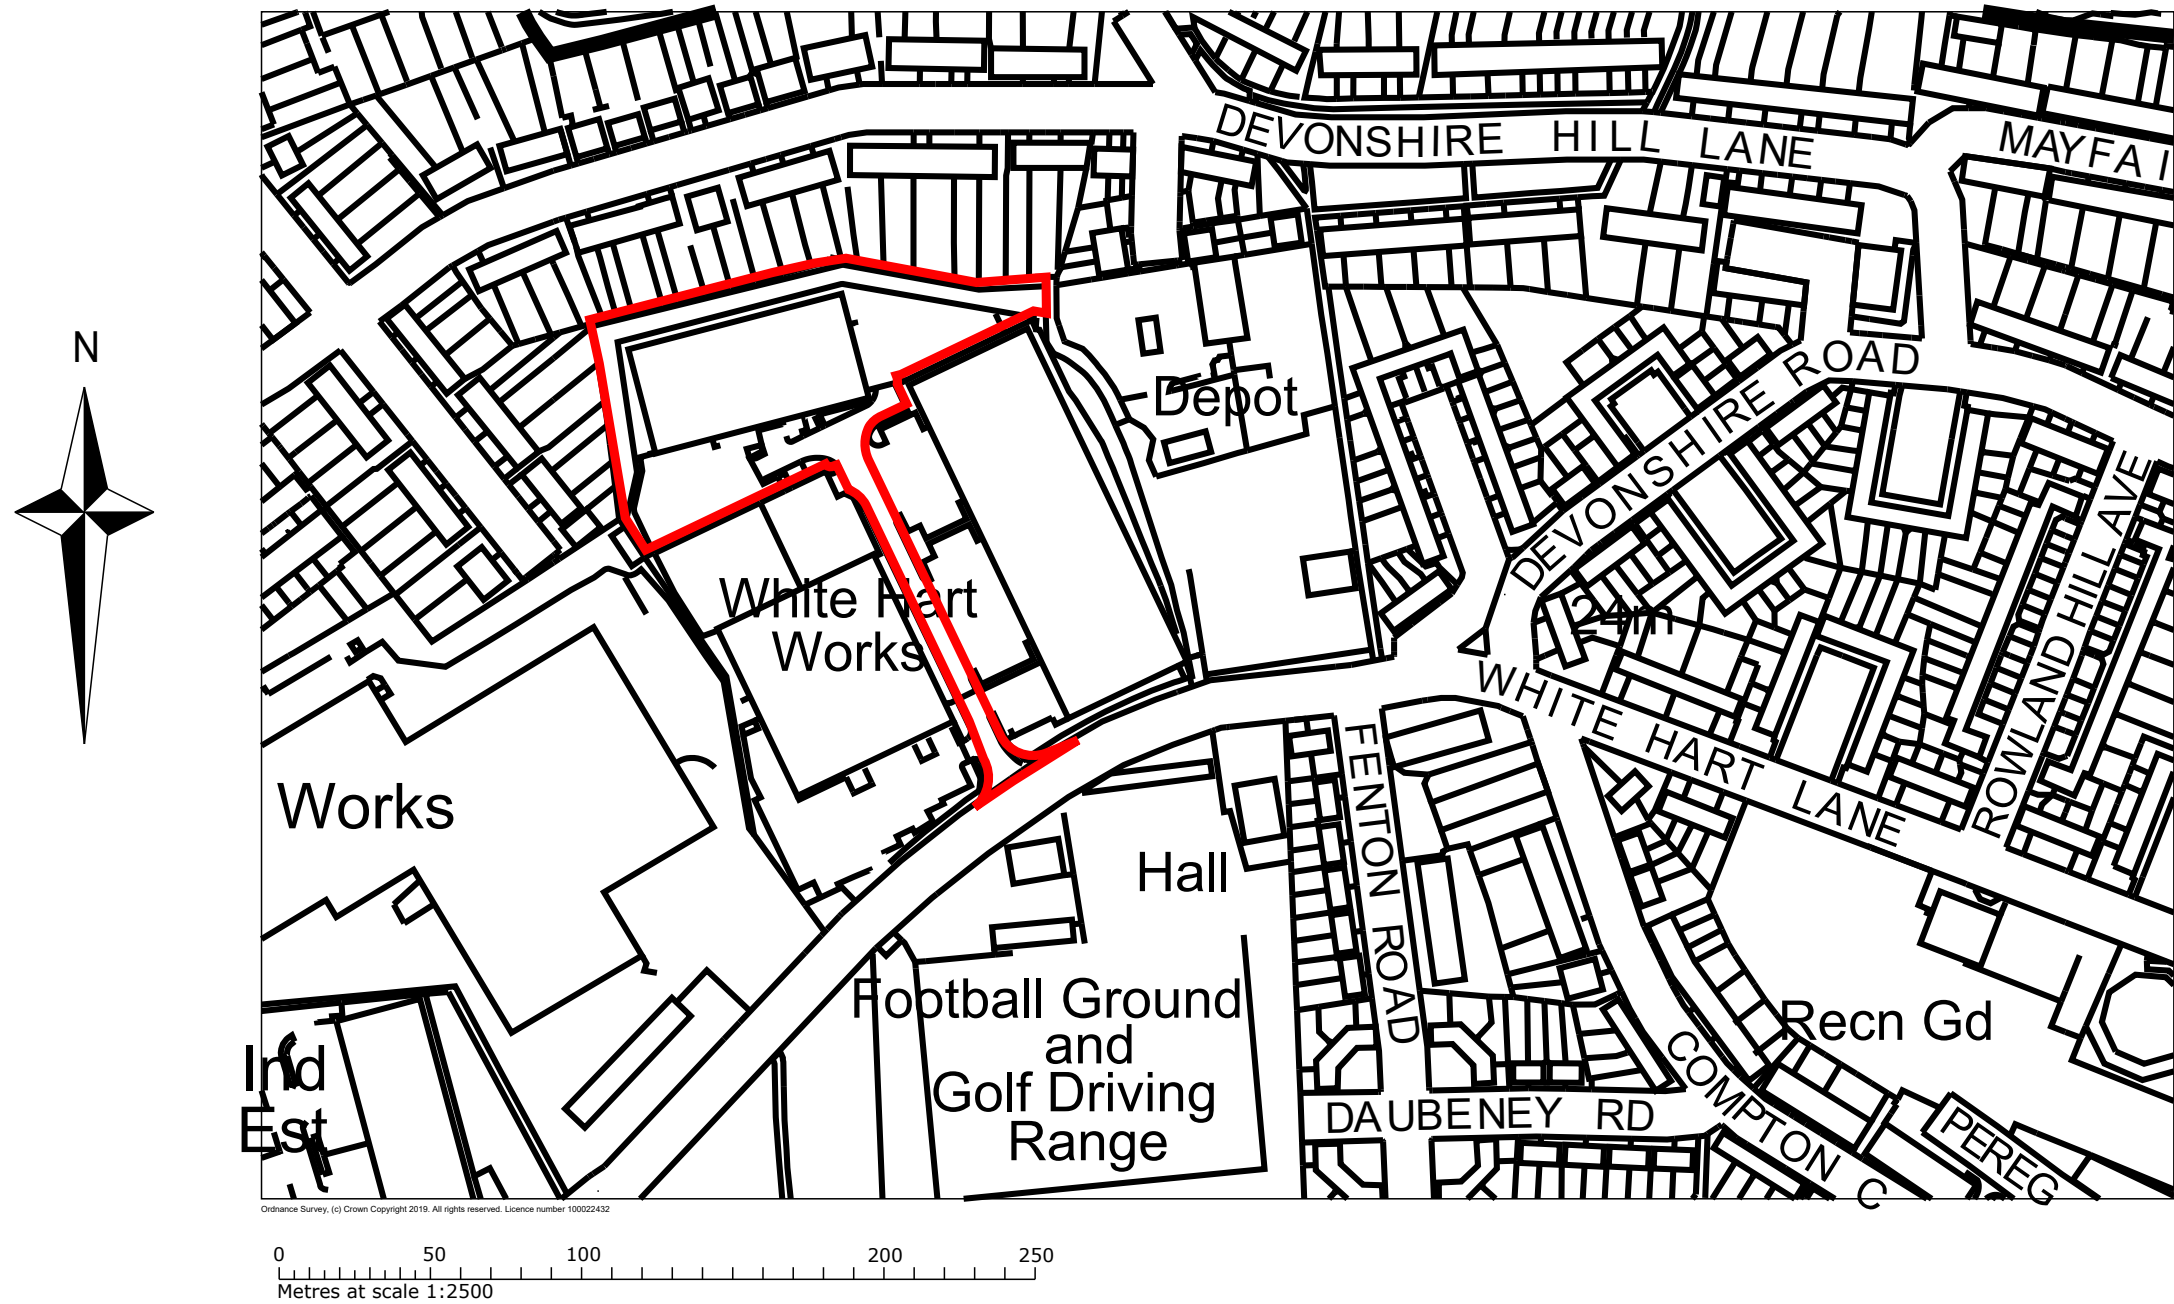

SGP

Architects + Masterplanners

Waterfront House
2a Smith Way
Grove Park
Enderby
Leicester LE19 1SX

t: +44 (0)116 247 0557

www.stephengeorge.co.uk

Warehouse Replacement
Unit 2
White Hart Lane
London

Drawing Name:
Location Plan

Drawing Stage: PLANNING

Suitability: S2 - Information

SGP File Ref: 19-266-0900

19-266 17/12/2019 CWa JN 1:2500 @ A3 P3
SGP Project No: Date: Drawn: Team: Scale: Rev:

Drawing Number:

19-266 - SGP - 02 - XX - DR - A - 0903

Project Code Originator Volume Level Type Role Number

Red Line Boundary based on O/S Data and **NOT** confirmed as the Legal Boundary

This drawing, the works and concepts depicted are copyright of Stephen George + Partners LLP and may not be reproduced or made use of, either directly or indirectly without express written consent. Do not scale off this drawing. All heights, levels, sizes and dimentions to be checked on site before any work is put to hand.