



St Ann's Phase 1A

Brick Type Scoping
Elevations


16/11/2023

N15301-KCA-ZZ-ZZ-RP-A-00845


Karakusevic Carson Architects




- Facing Brickwork Type 01
- Facing Brickwork Type 02
- Facing Brickwork Type 03
- Facing Brickwork Type 04
- Facing Brickwork Type 05
- Red
- Buff
- Base
- White
- Engineering
- Freshfield Lane - First Quality Multi
- Freshfield Lane - Lindfield Yellow Multi
- Ibstock - Birtley Brown Waterstruck
- Wienerberger - Super White
- Ibstock - Staffordshire Blue Brindle Smooth

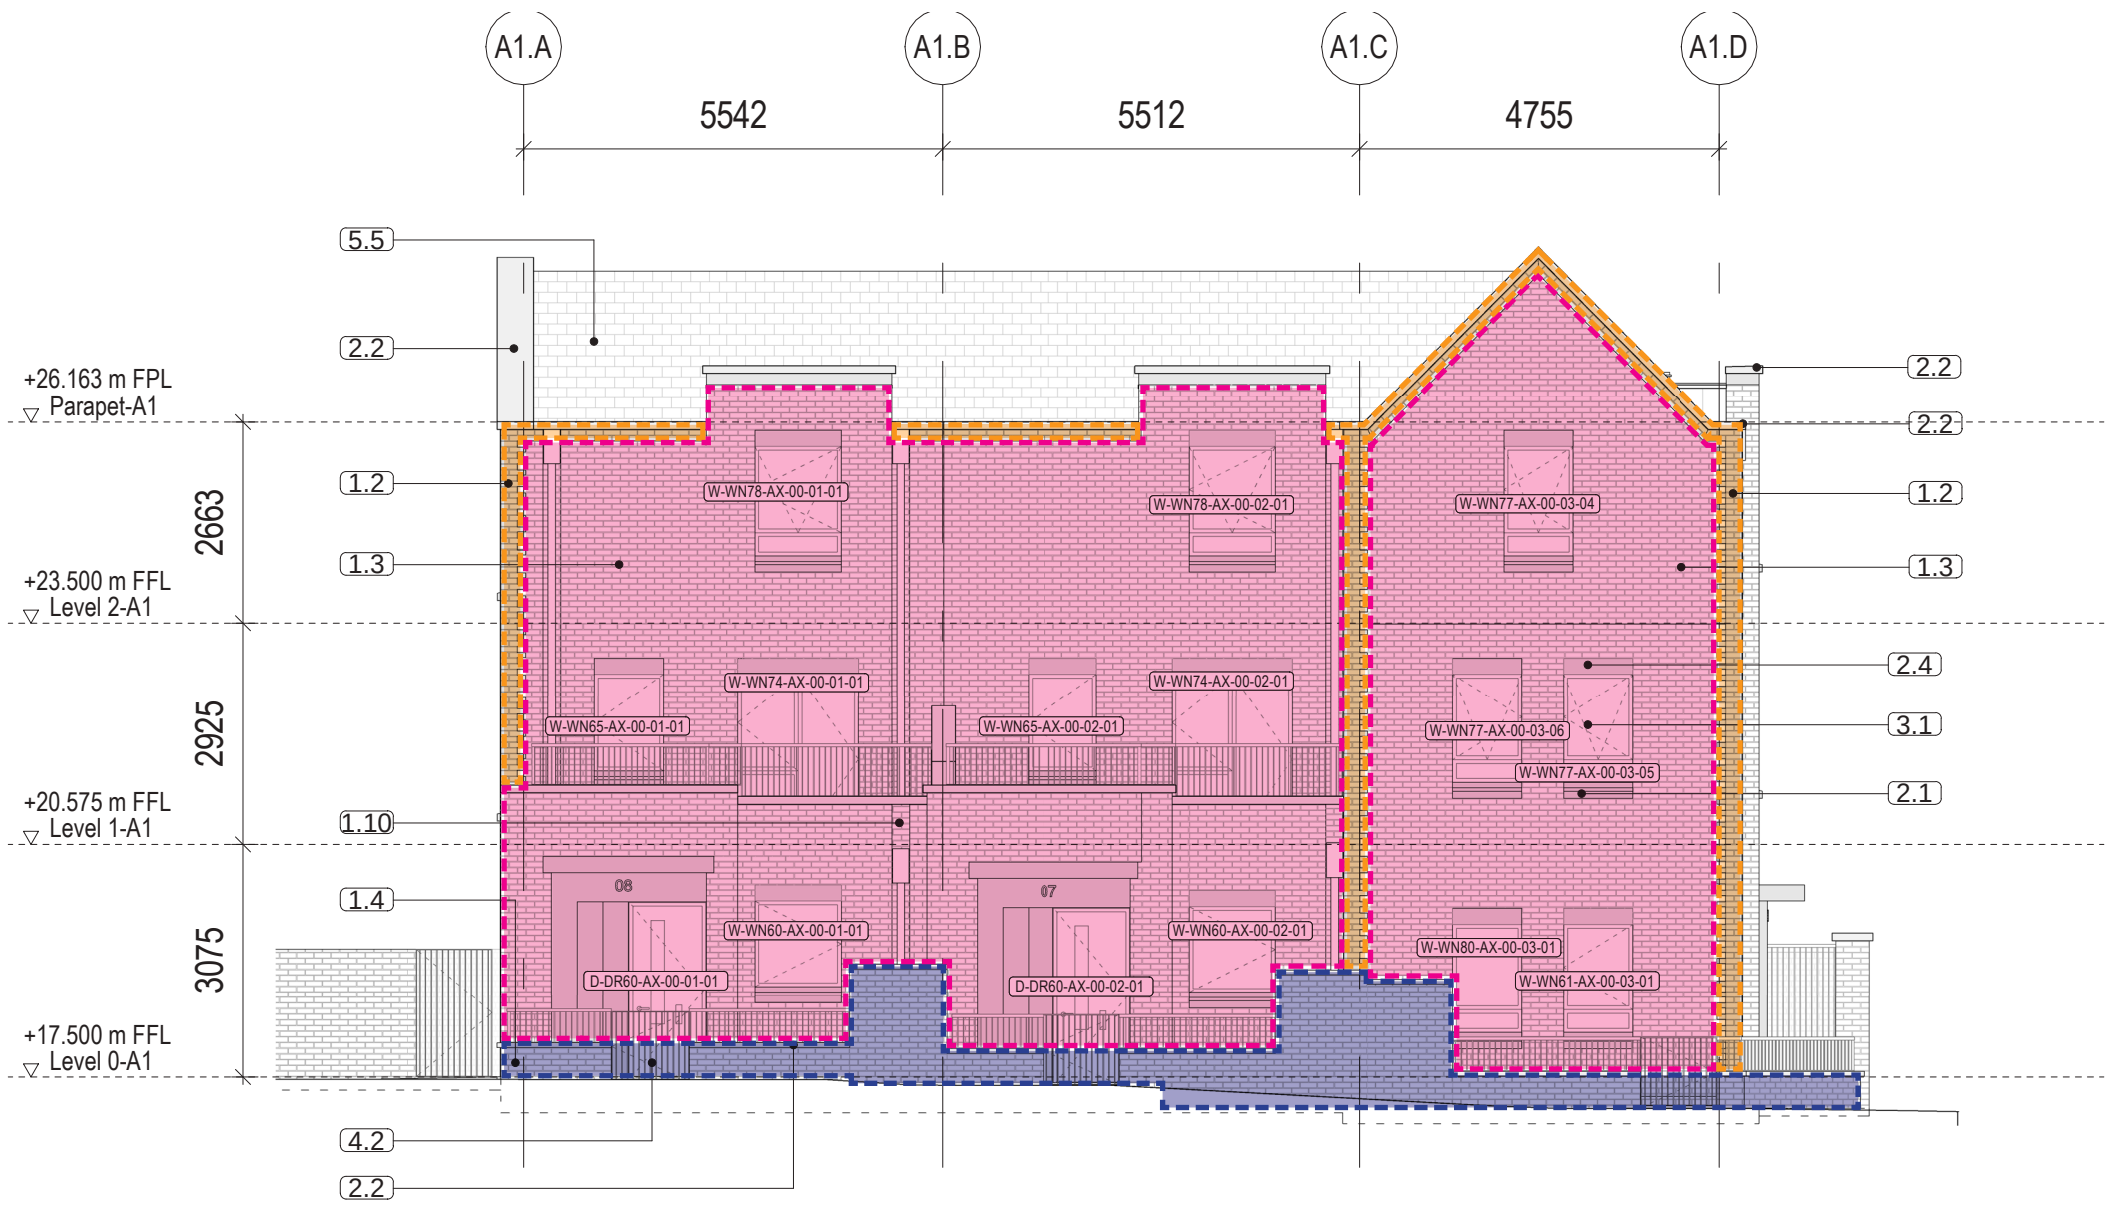


1 Plot A1, South Elevation
1 : 100

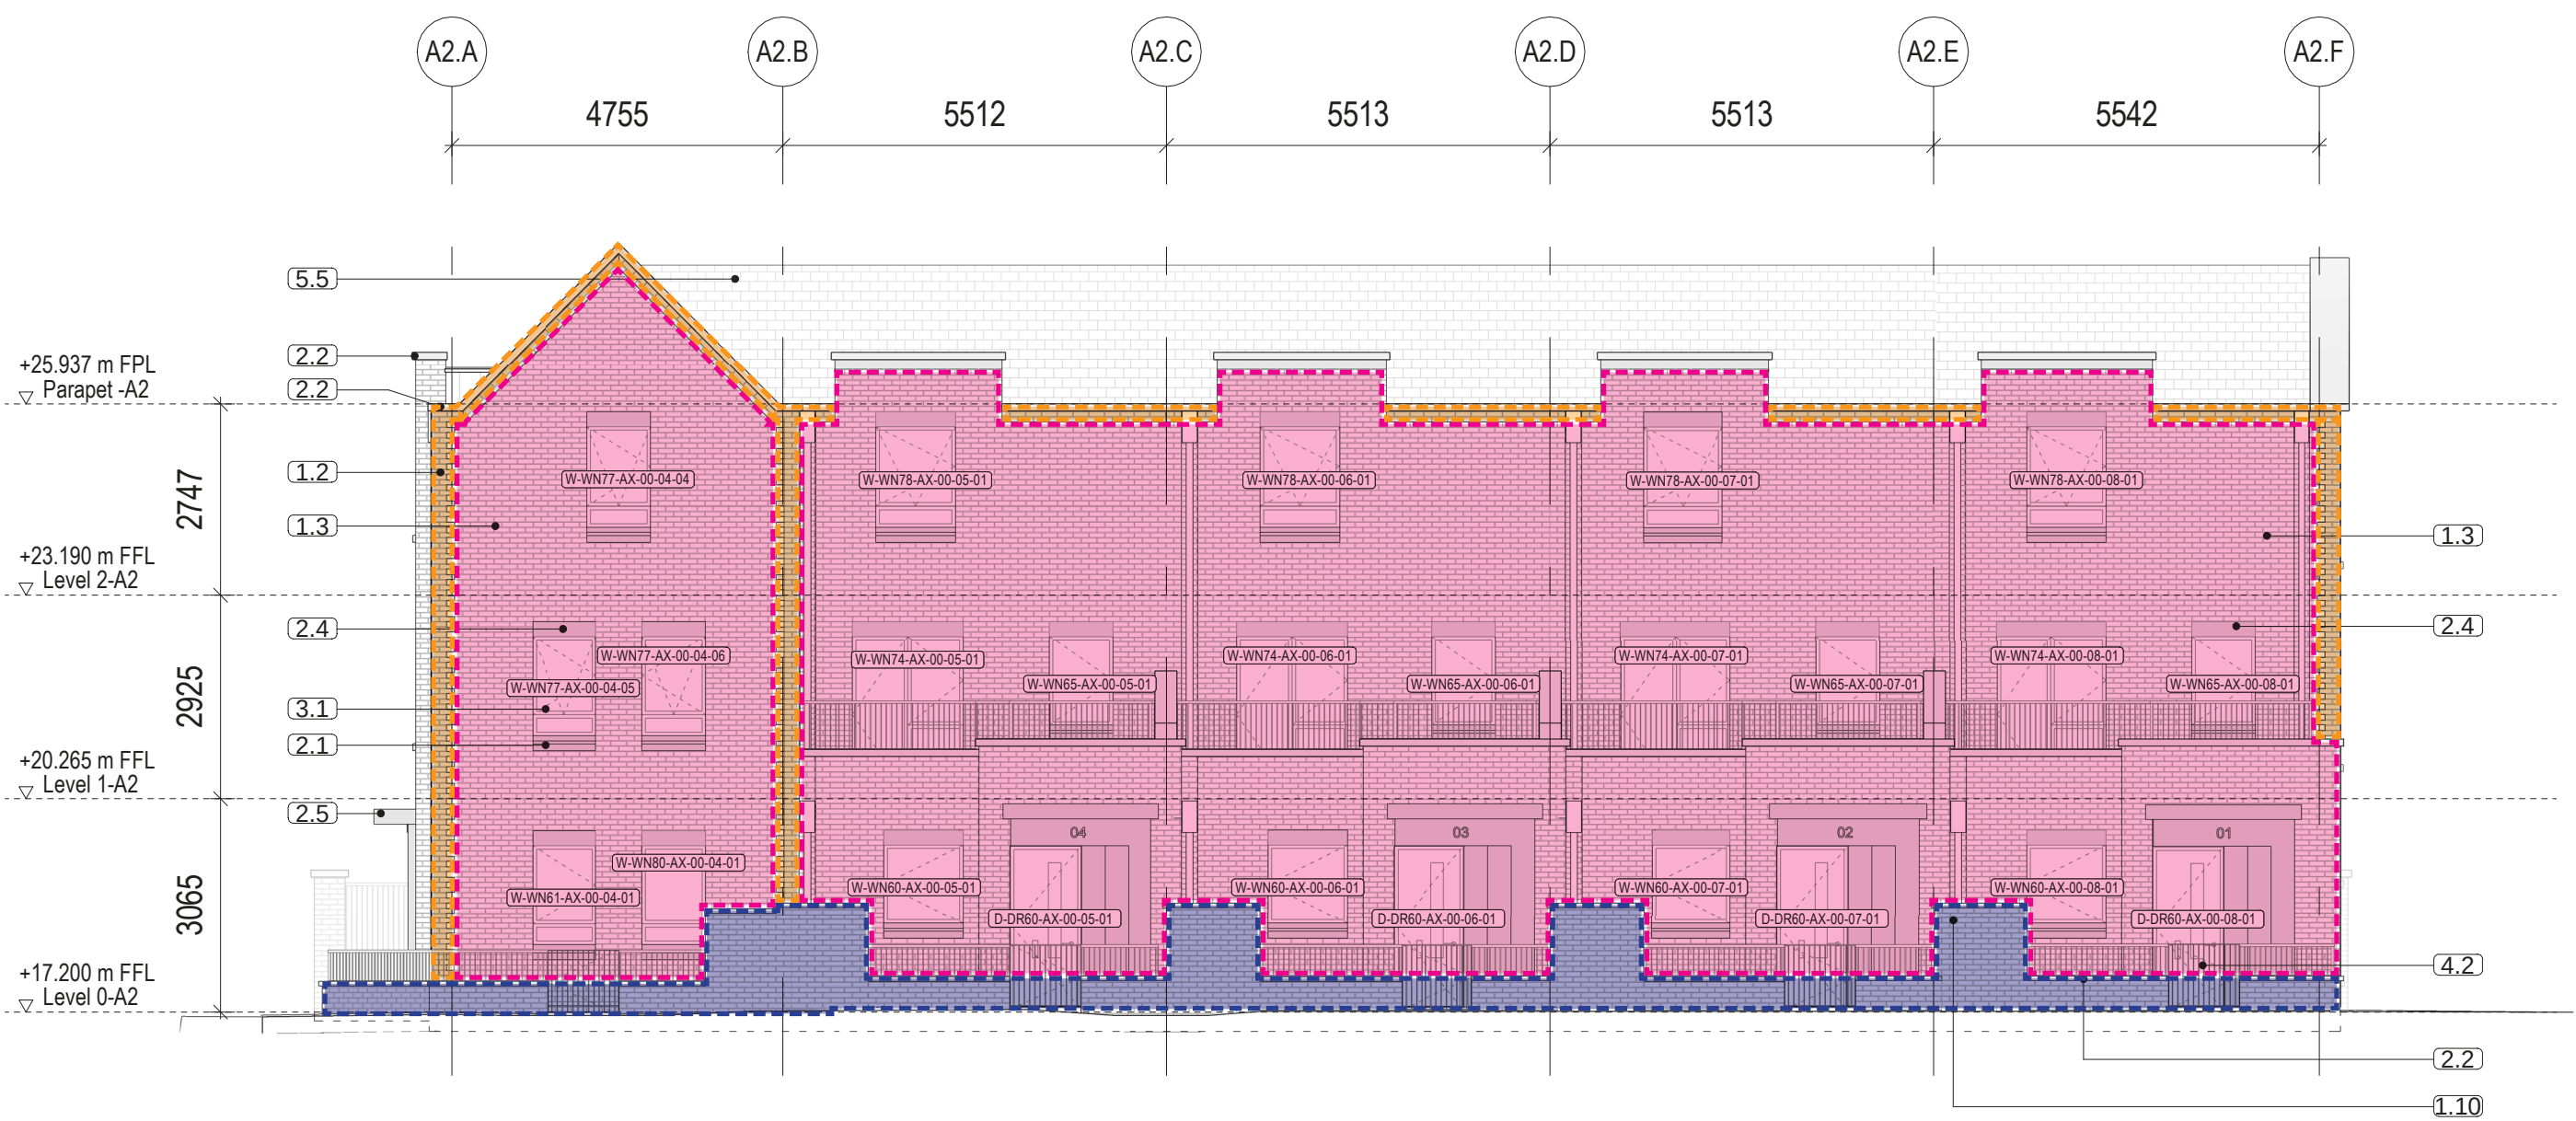

2 Plot A2, South Elevation
1 : 100

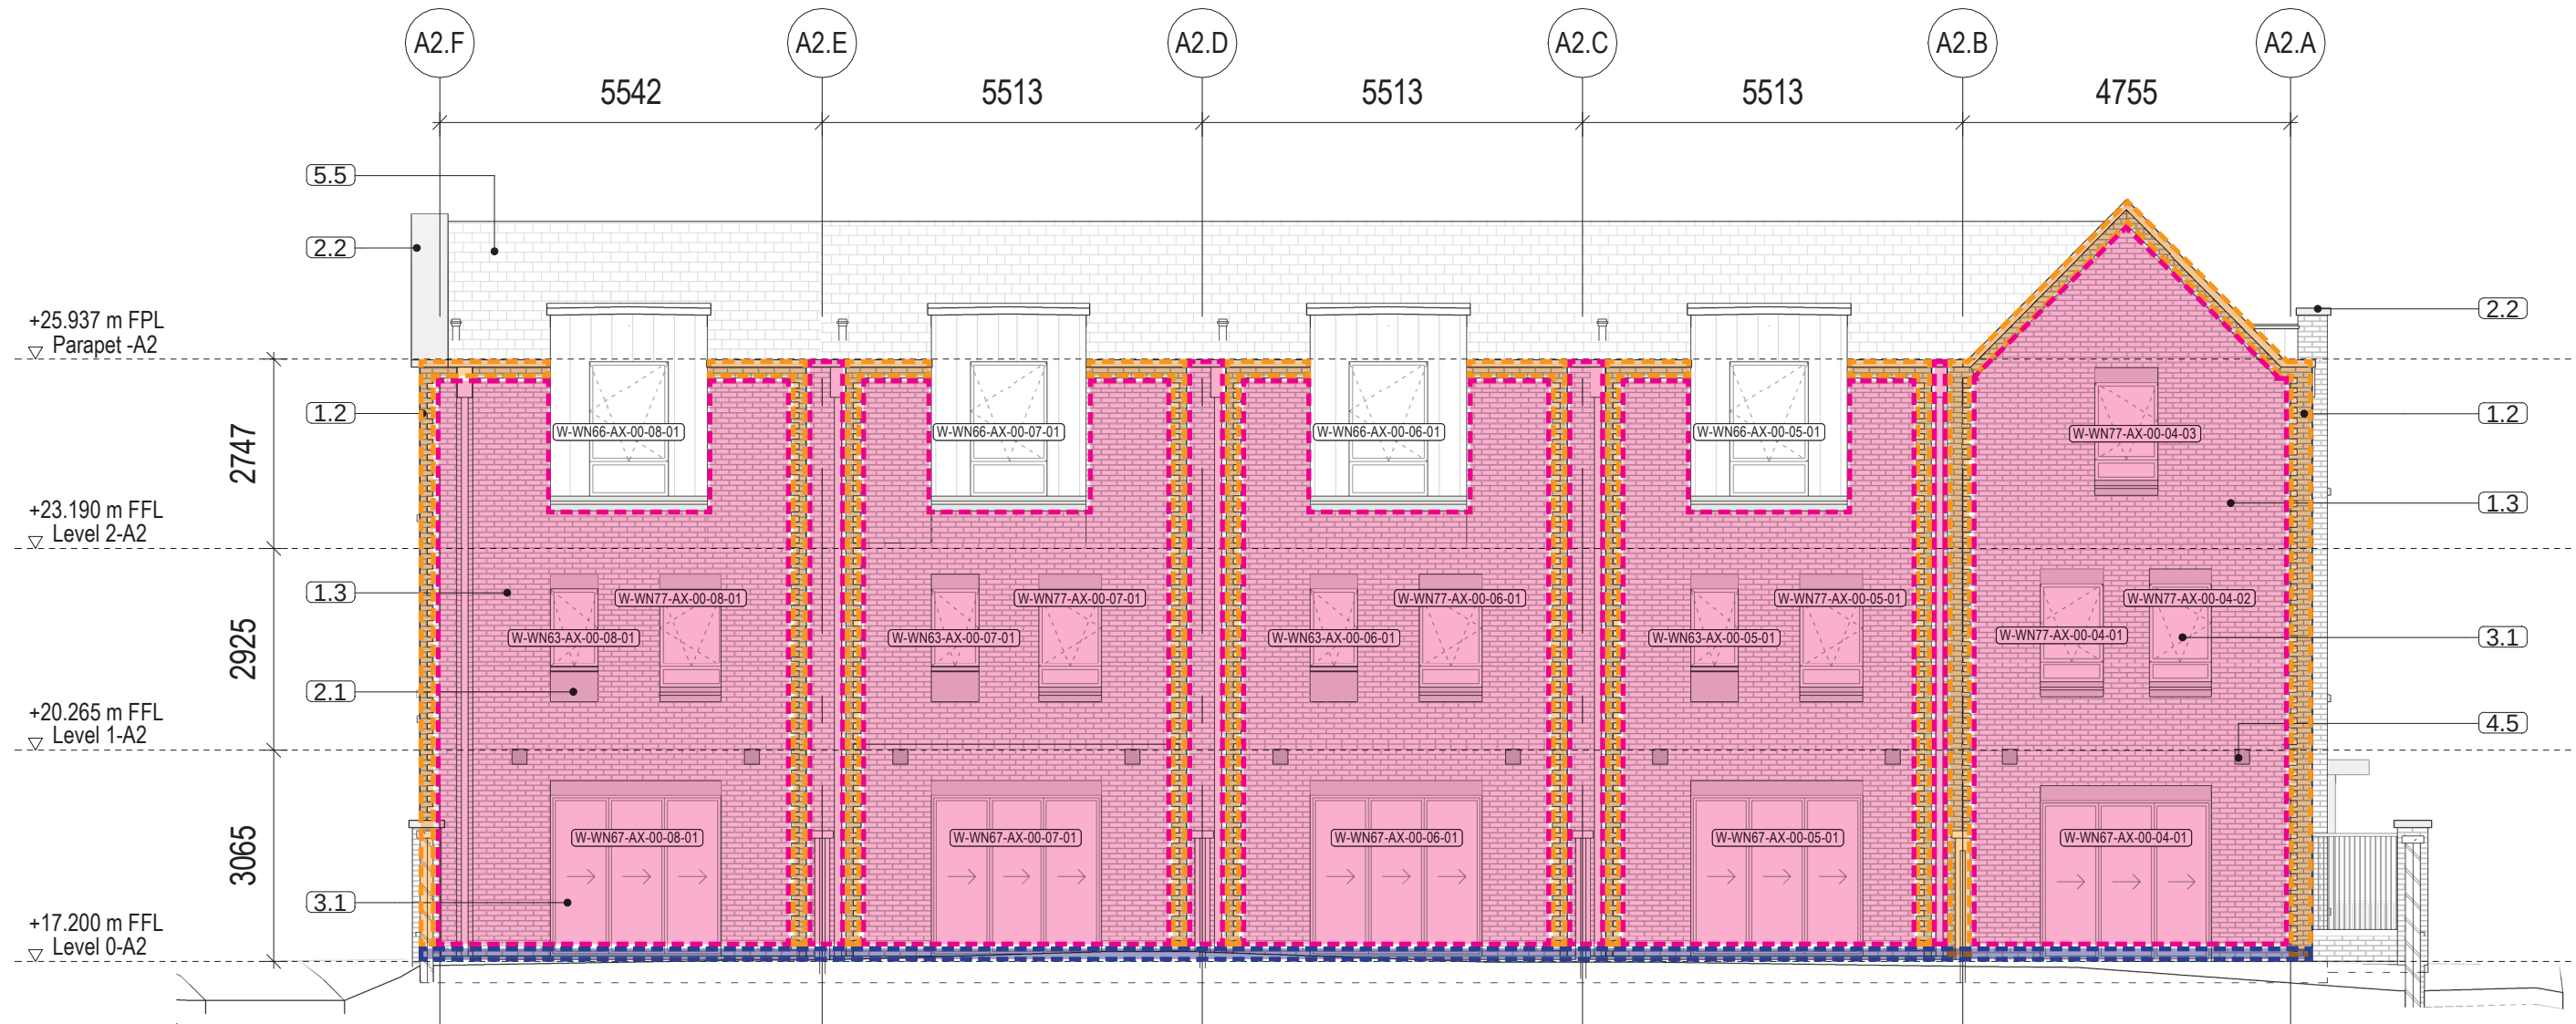


3 Plot A2, North Elevation
1 : 100

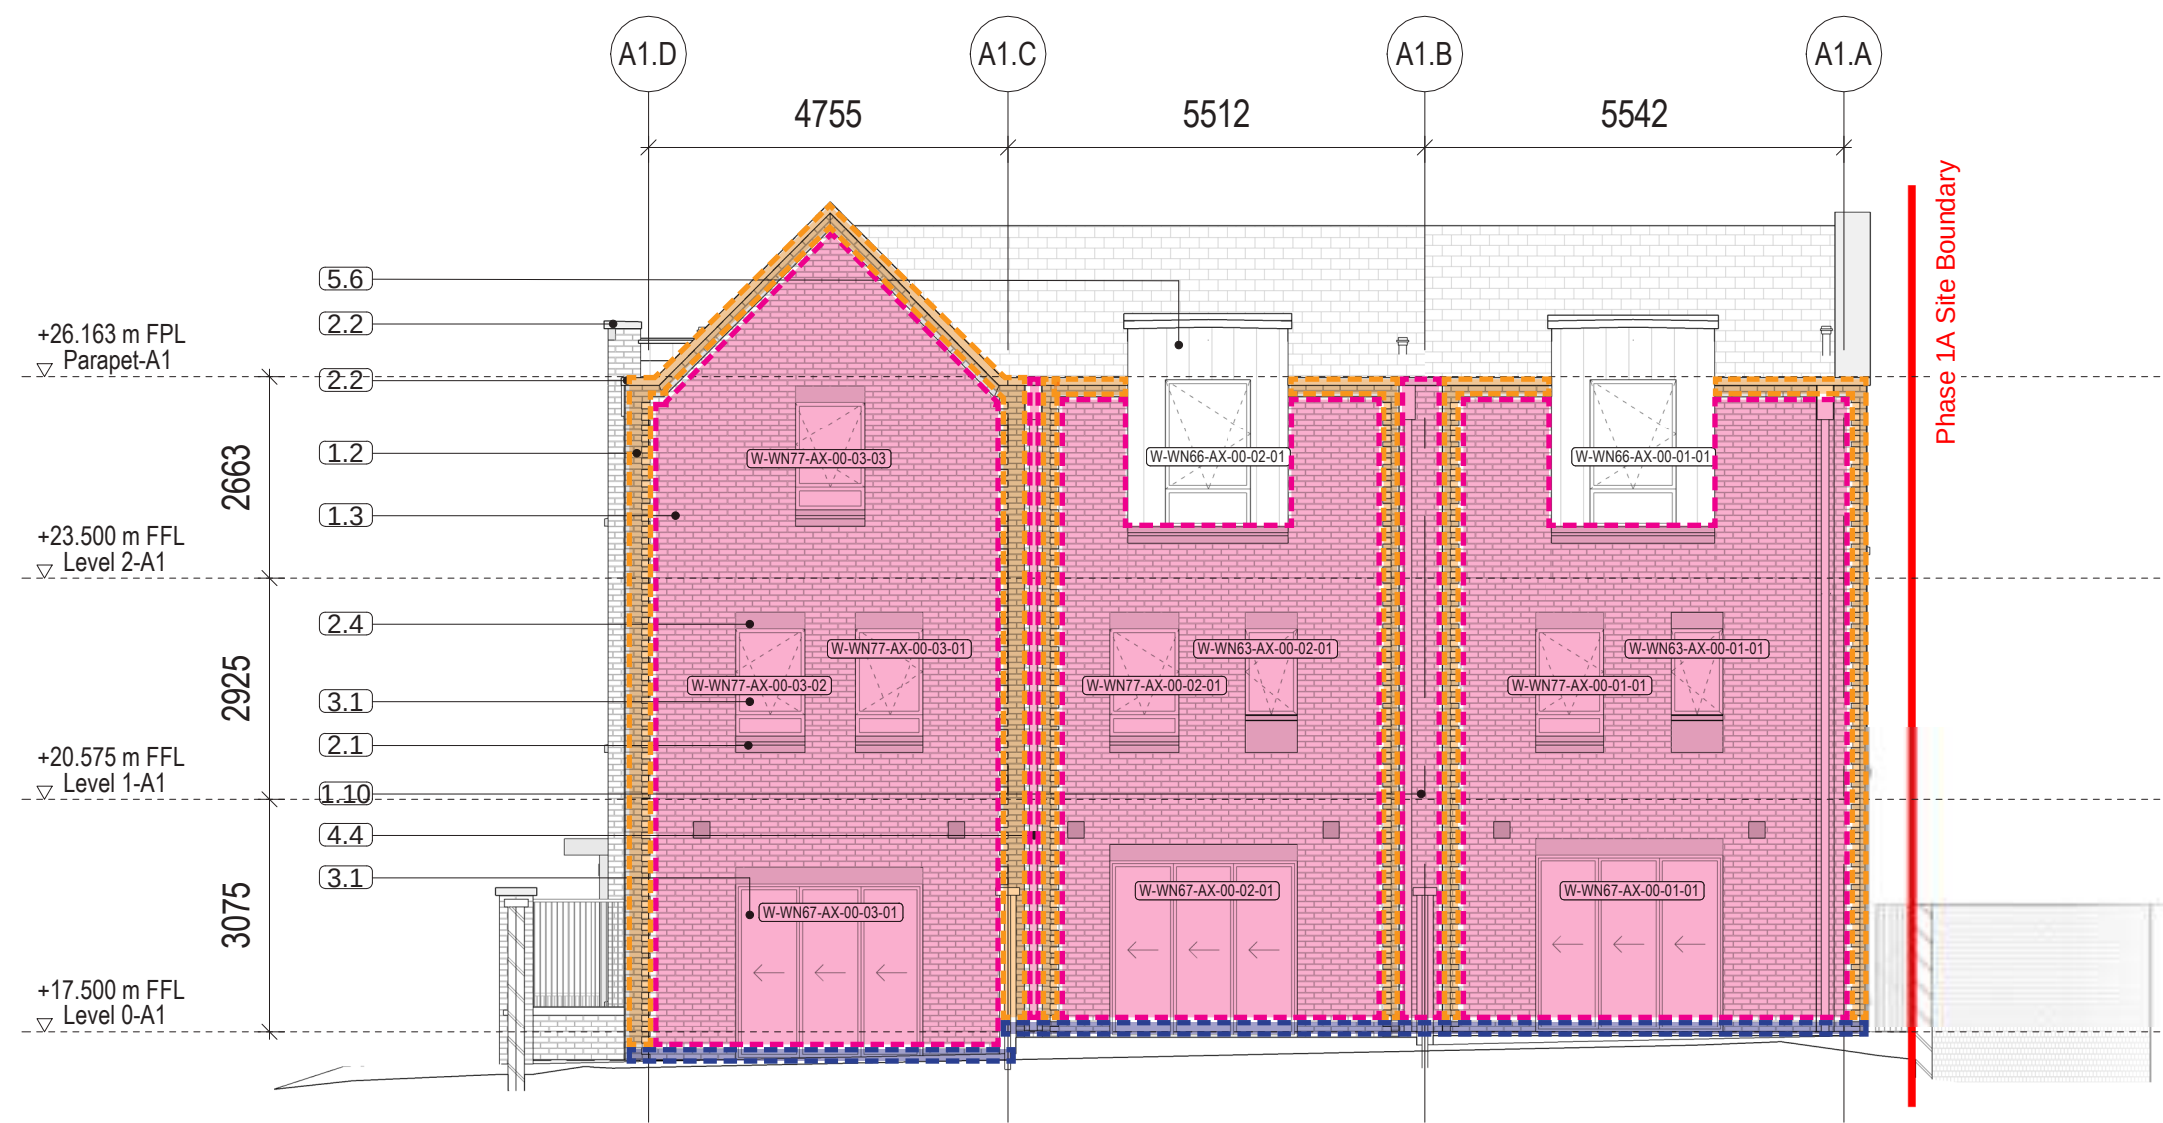


4 Plot A1, North Elevation
1 : 100


- | | | |
|--------------------------|-------------|---|
| Facing Brickwork Type 01 | Red | Freshfield Lane - First Quality Multi |
| Facing Brickwork Type 02 | Buff | Freshfield Lane - Lindfield Yellow Multi |
| Facing Brickwork Type 03 | Base | Ibstock - Birtley Brown Waterstruck |
| Facing Brickwork Type 04 | White | Wienerberger - Super White |
| Facing Brickwork Type 05 | Engineering | Ibstock - Staffordshire Blue Brindle Smooth |

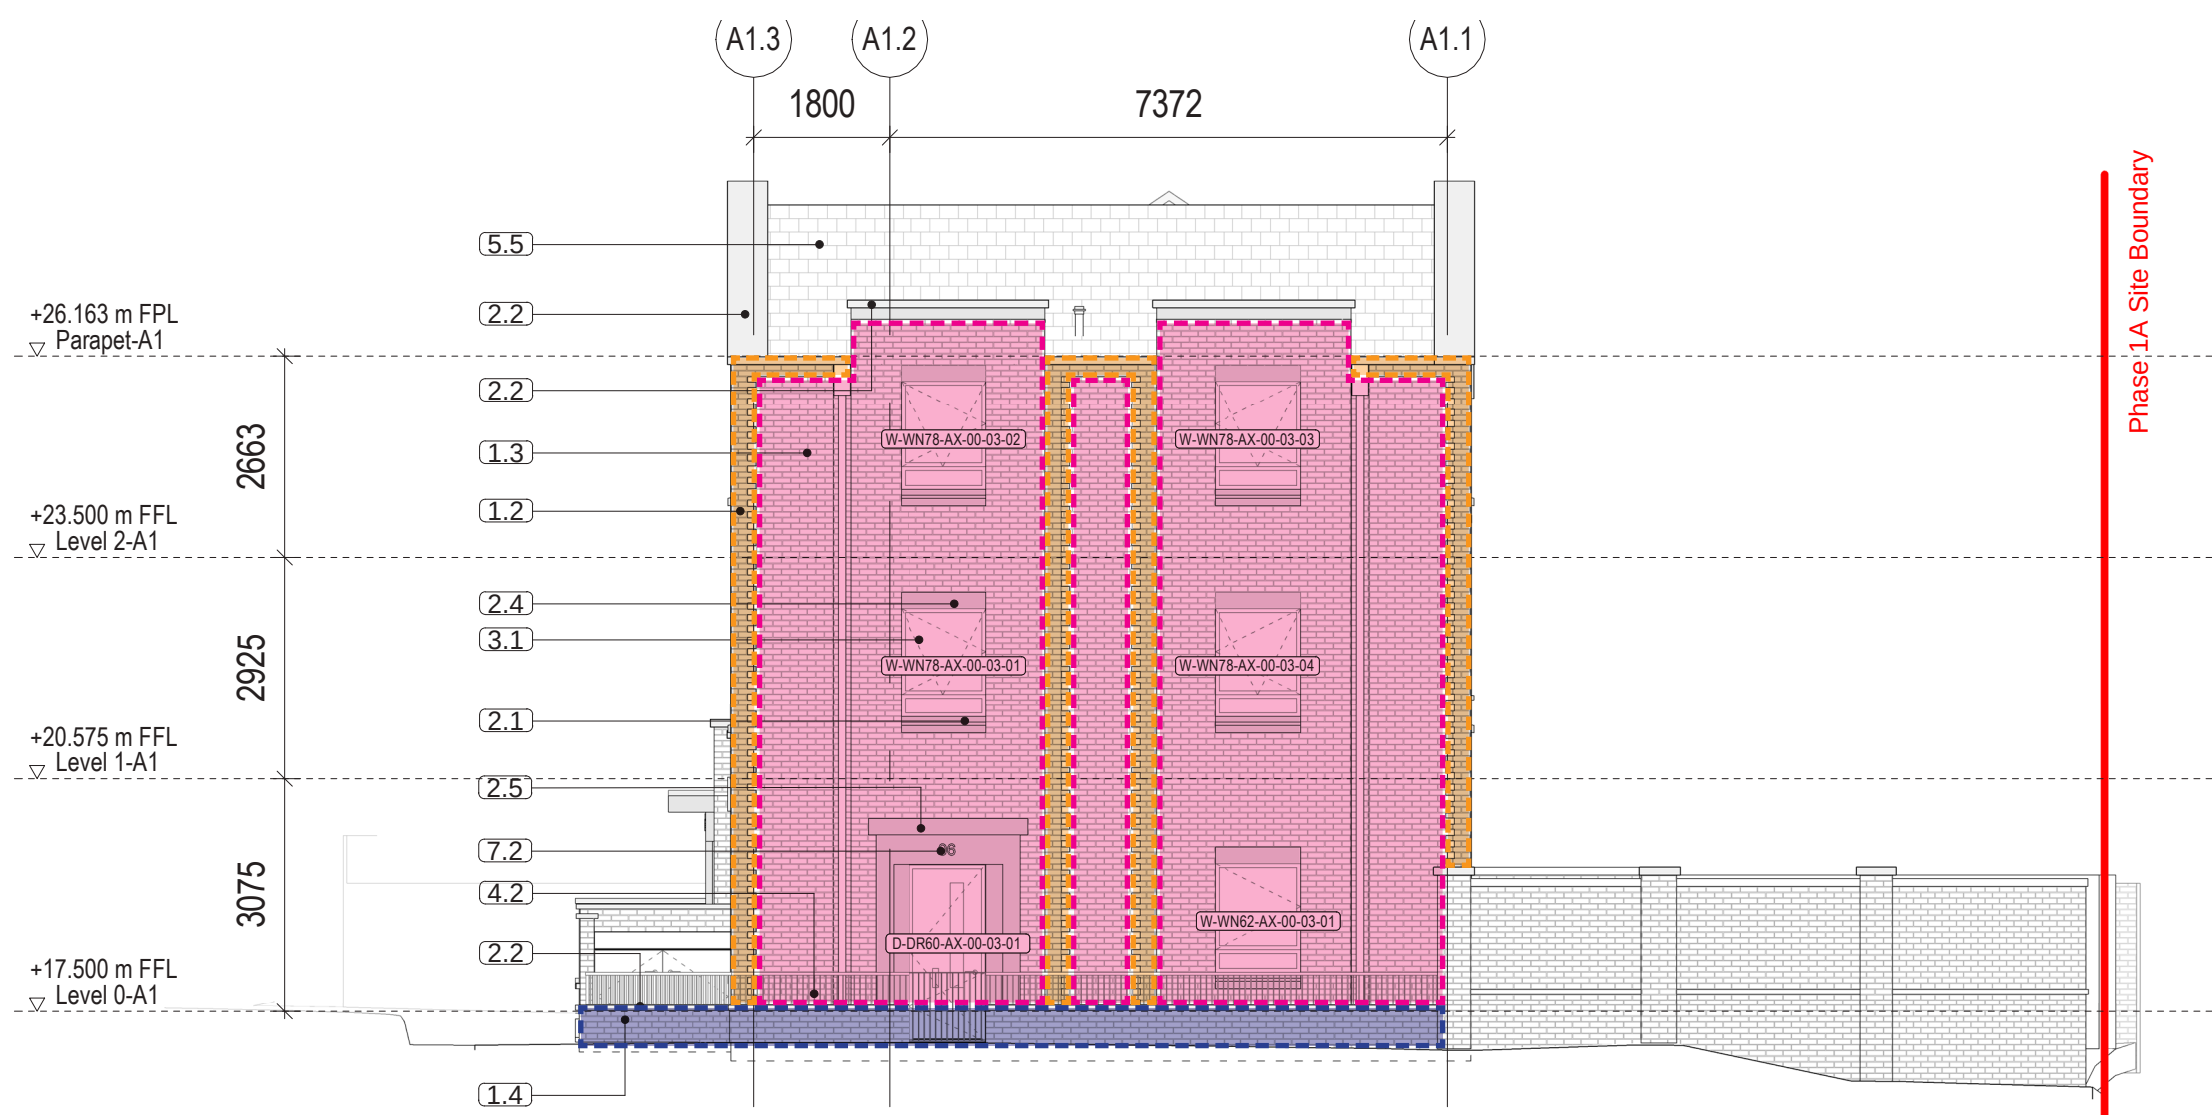


1 Plot A1, East Elevation
1 : 100

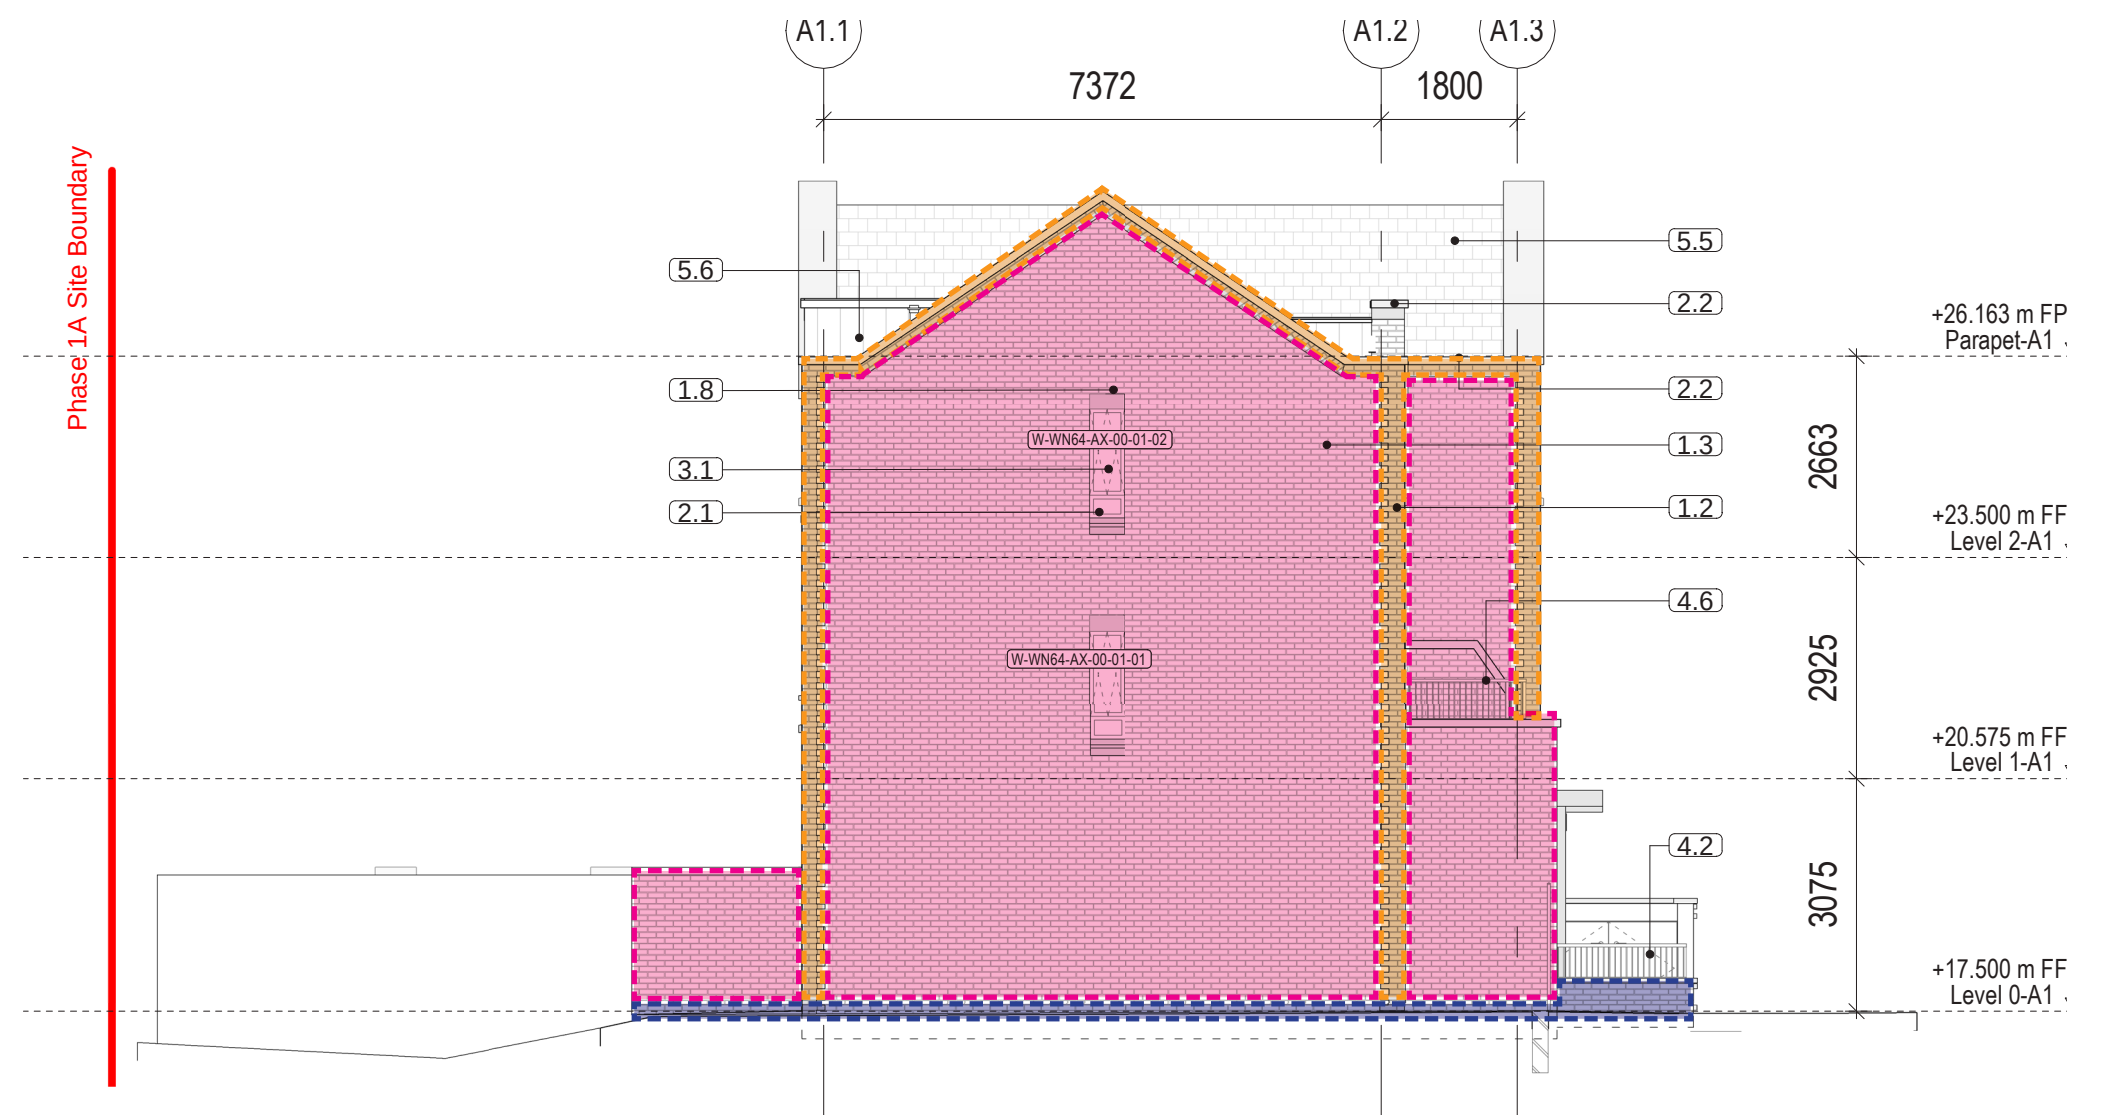

2 Plot A1, West Elevation
1 : 100

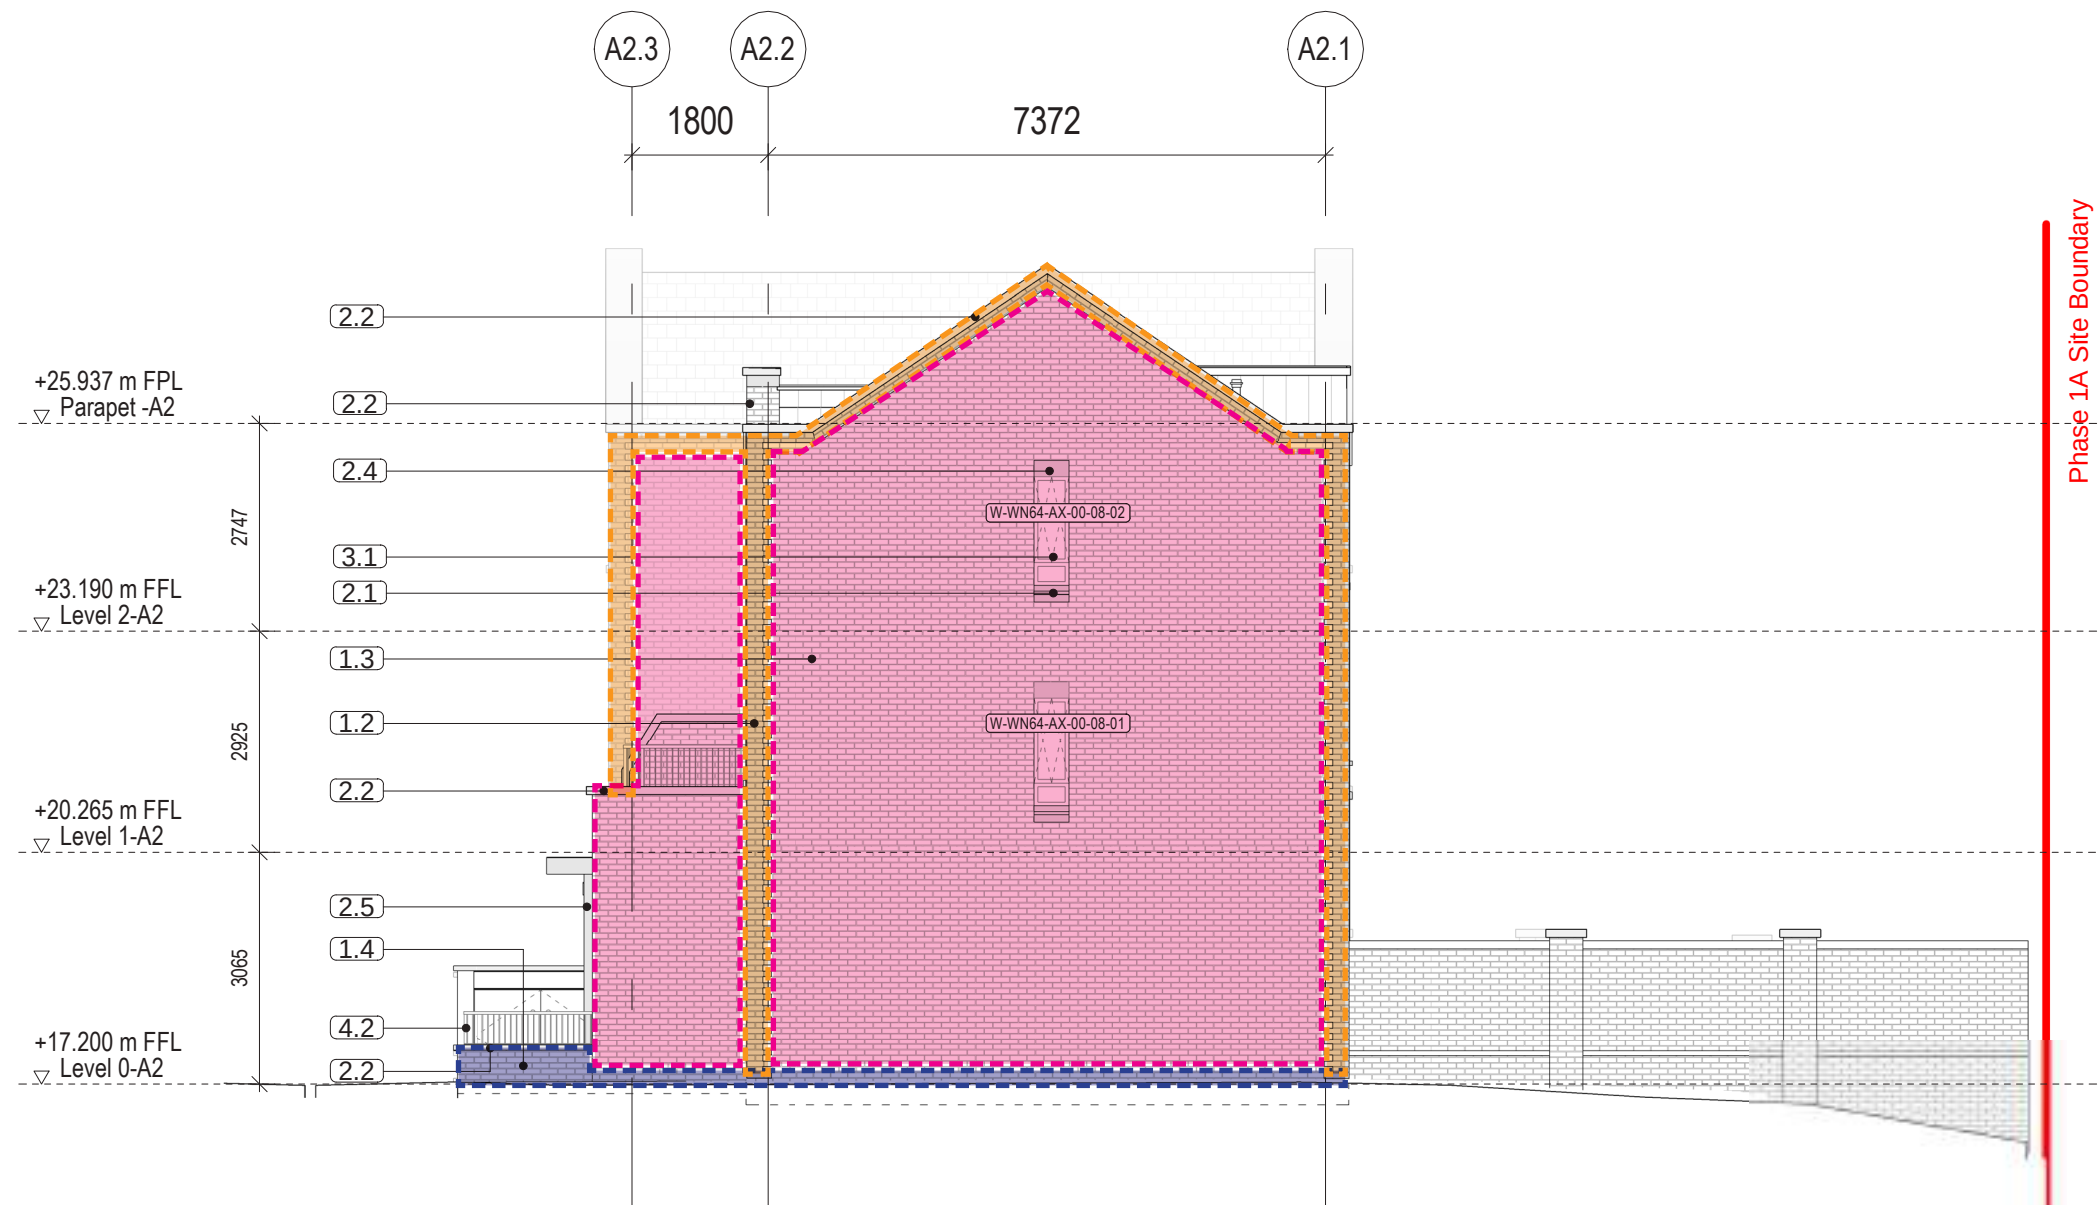

Plot A2, East Elevation
1 : 100

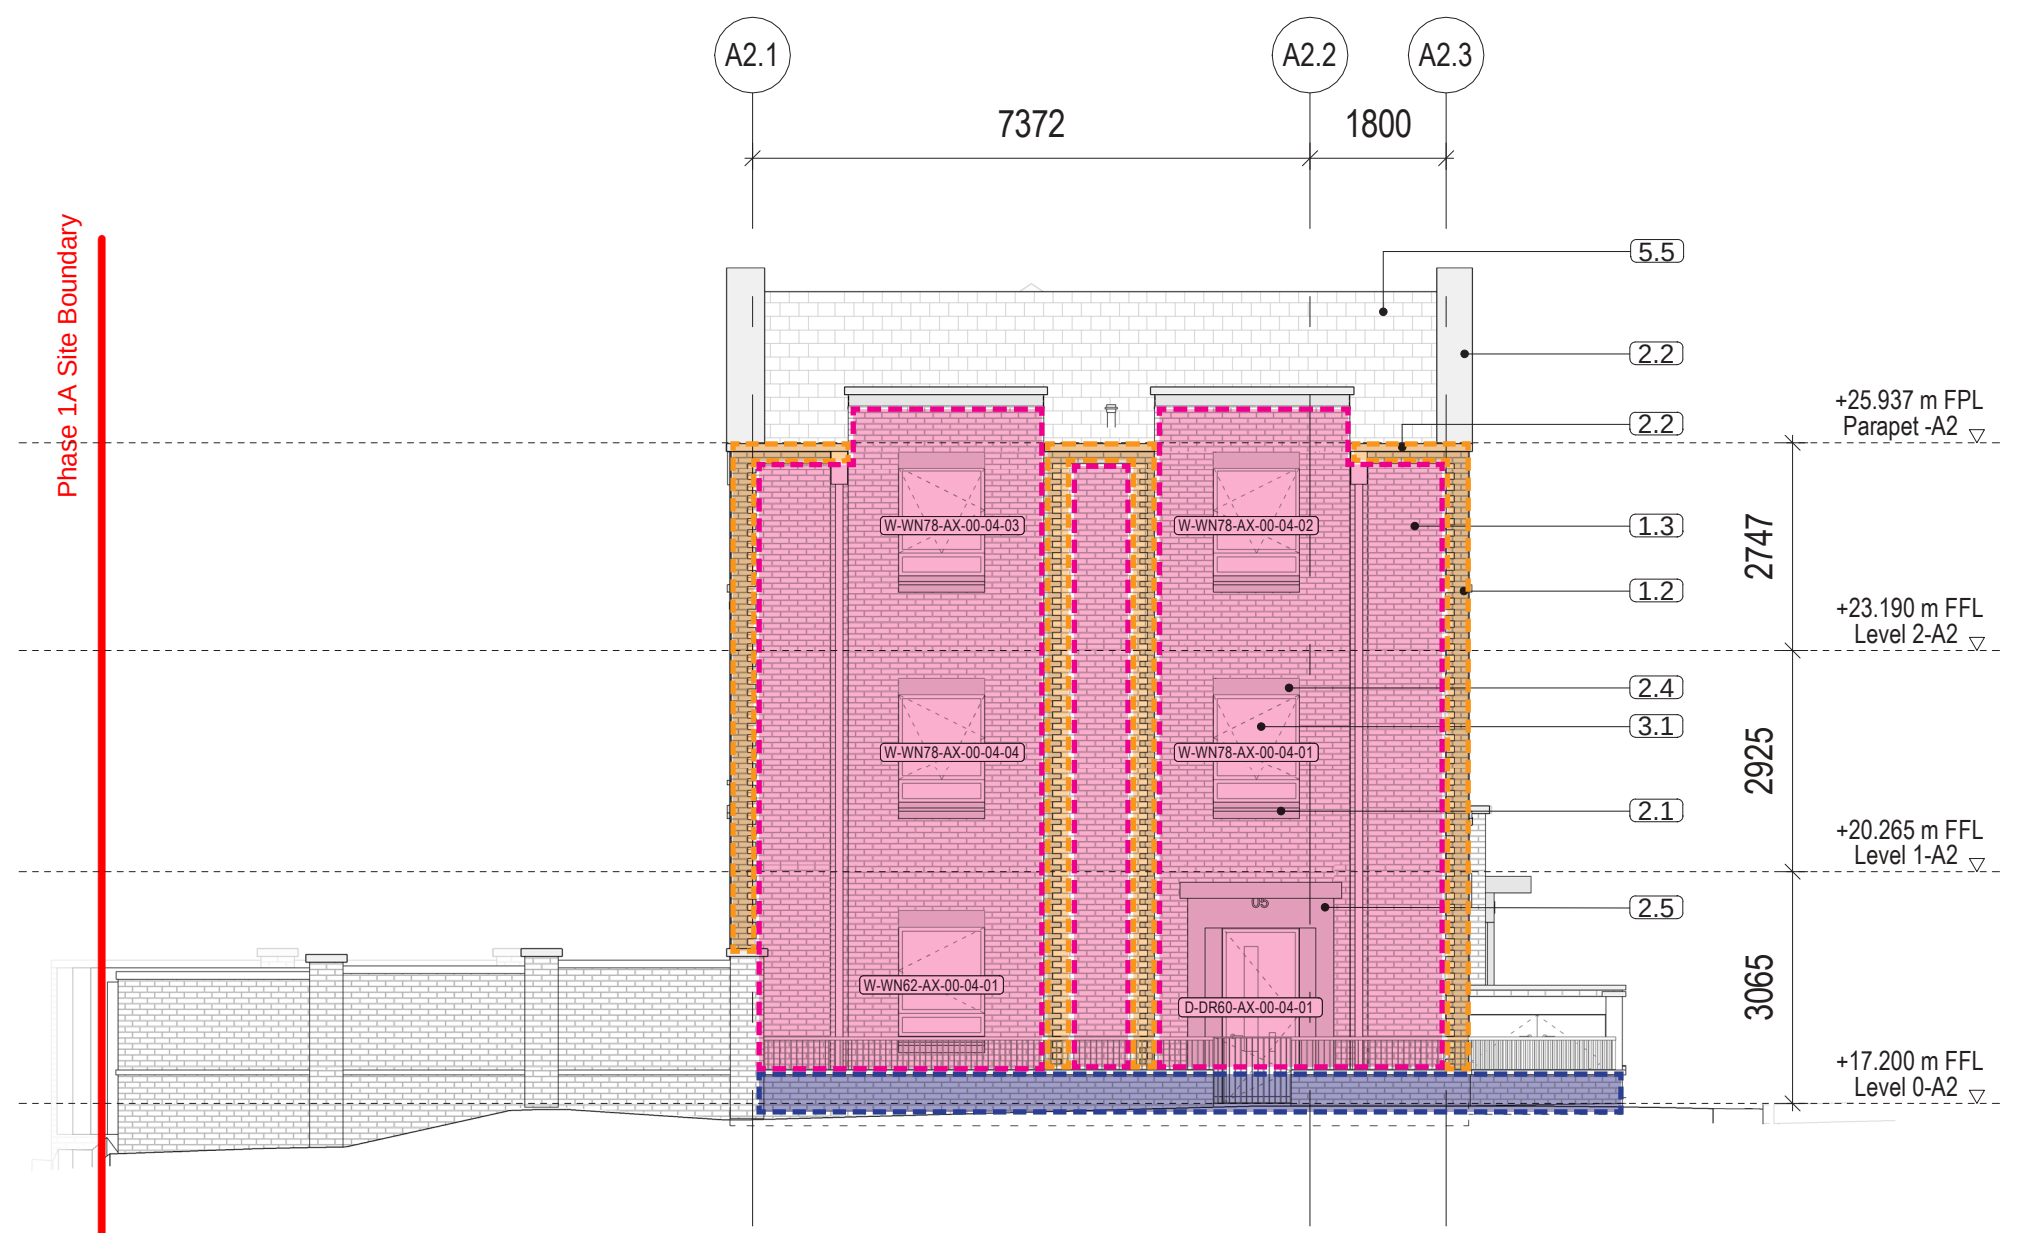

Plot A2, West Elevation
1 : 100

- Facing Brickwork Type 01

Facing Brickwork Type 02

Facing Brickwork Type 03

Facing Brickwork Type 04

Facing Brickwork Type 05
- Red

Buff

Base

White


Engineering
- Freshfield Lane - First Quality Multi

Freshfield Lane - Lindfield Yellow Multi


Ibstock - Birtley Brown Waterstruck

Wienerberger - Super White

Ibstock - Staffordshire Blue Brindle Smooth

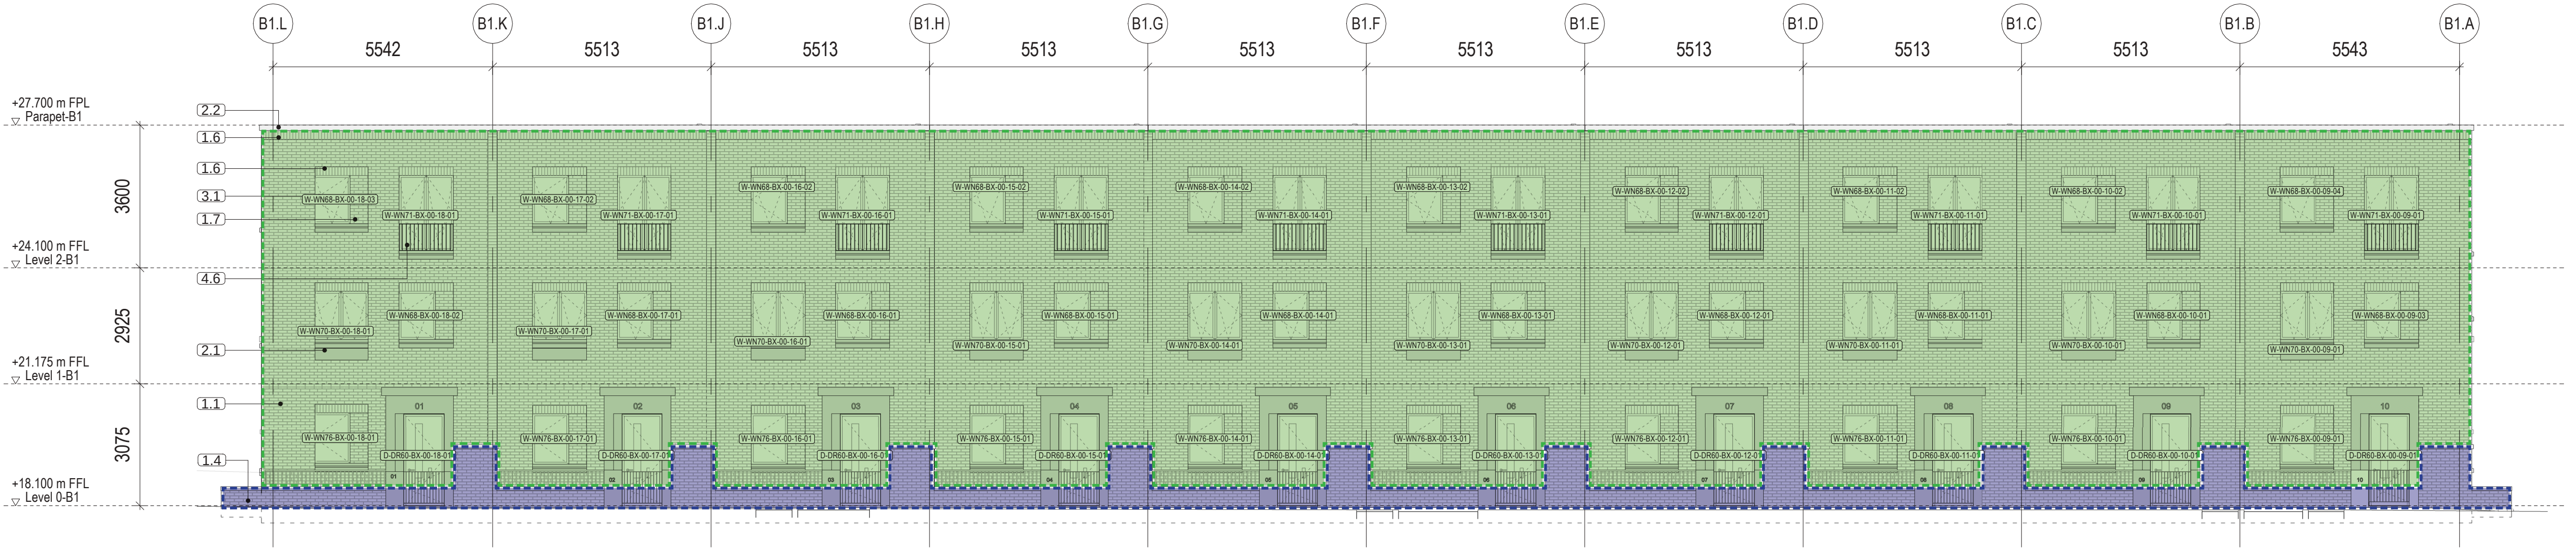


1 Plot B1, East Elevation
1 : 100

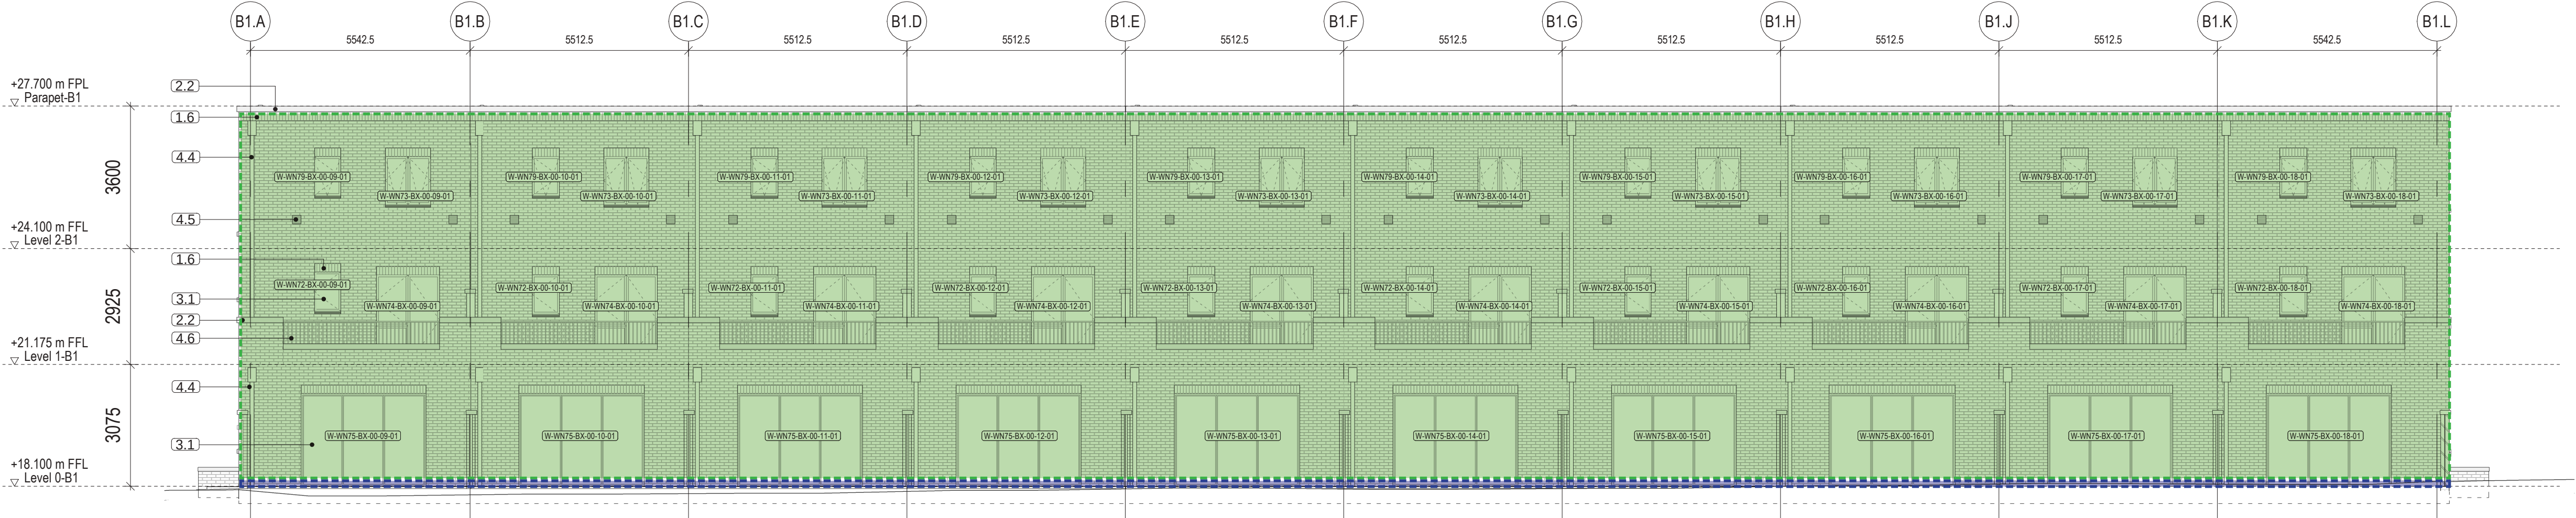


2 Plot B1, West Elevation
1 : 100

- | | | |
|--------------------------|-------------|---|
| Facing Brickwork Type 01 | Red | Freshfield Lane - First Quality Multi |
| Facing Brickwork Type 02 | Buff | Freshfield Lane - Lindfield Yellow Multi |
| Facing Brickwork Type 03 | Base | Ibstock - Birtley Brown Waterstruck |
| Facing Brickwork Type 04 | White | Wienerberger - Super White |
| Facing Brickwork Type 05 | Engineering | Ibstock - Staffordshire Blue Brindle Smooth |

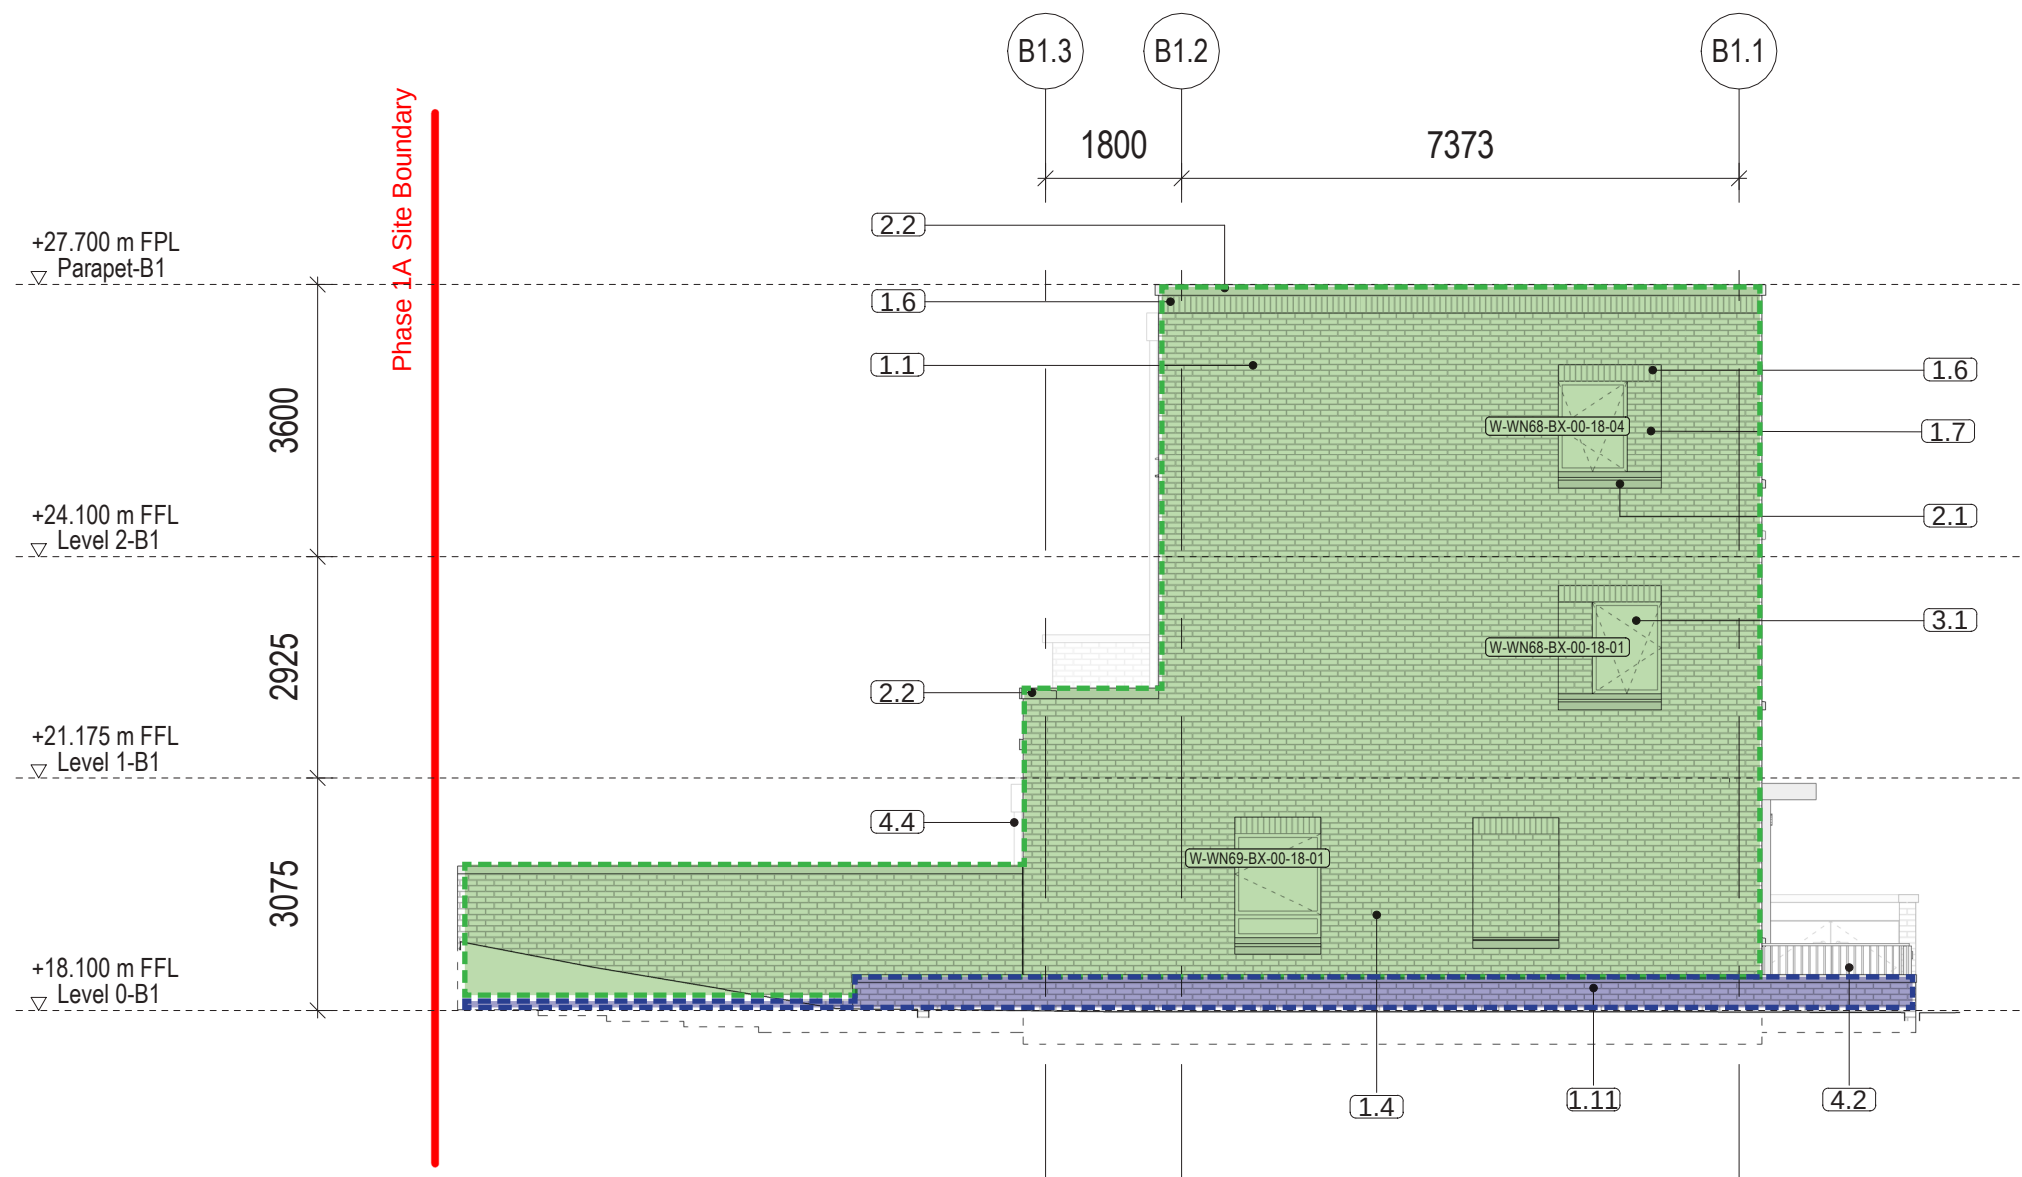

1 Plot B1, South Elevation
1 : 100

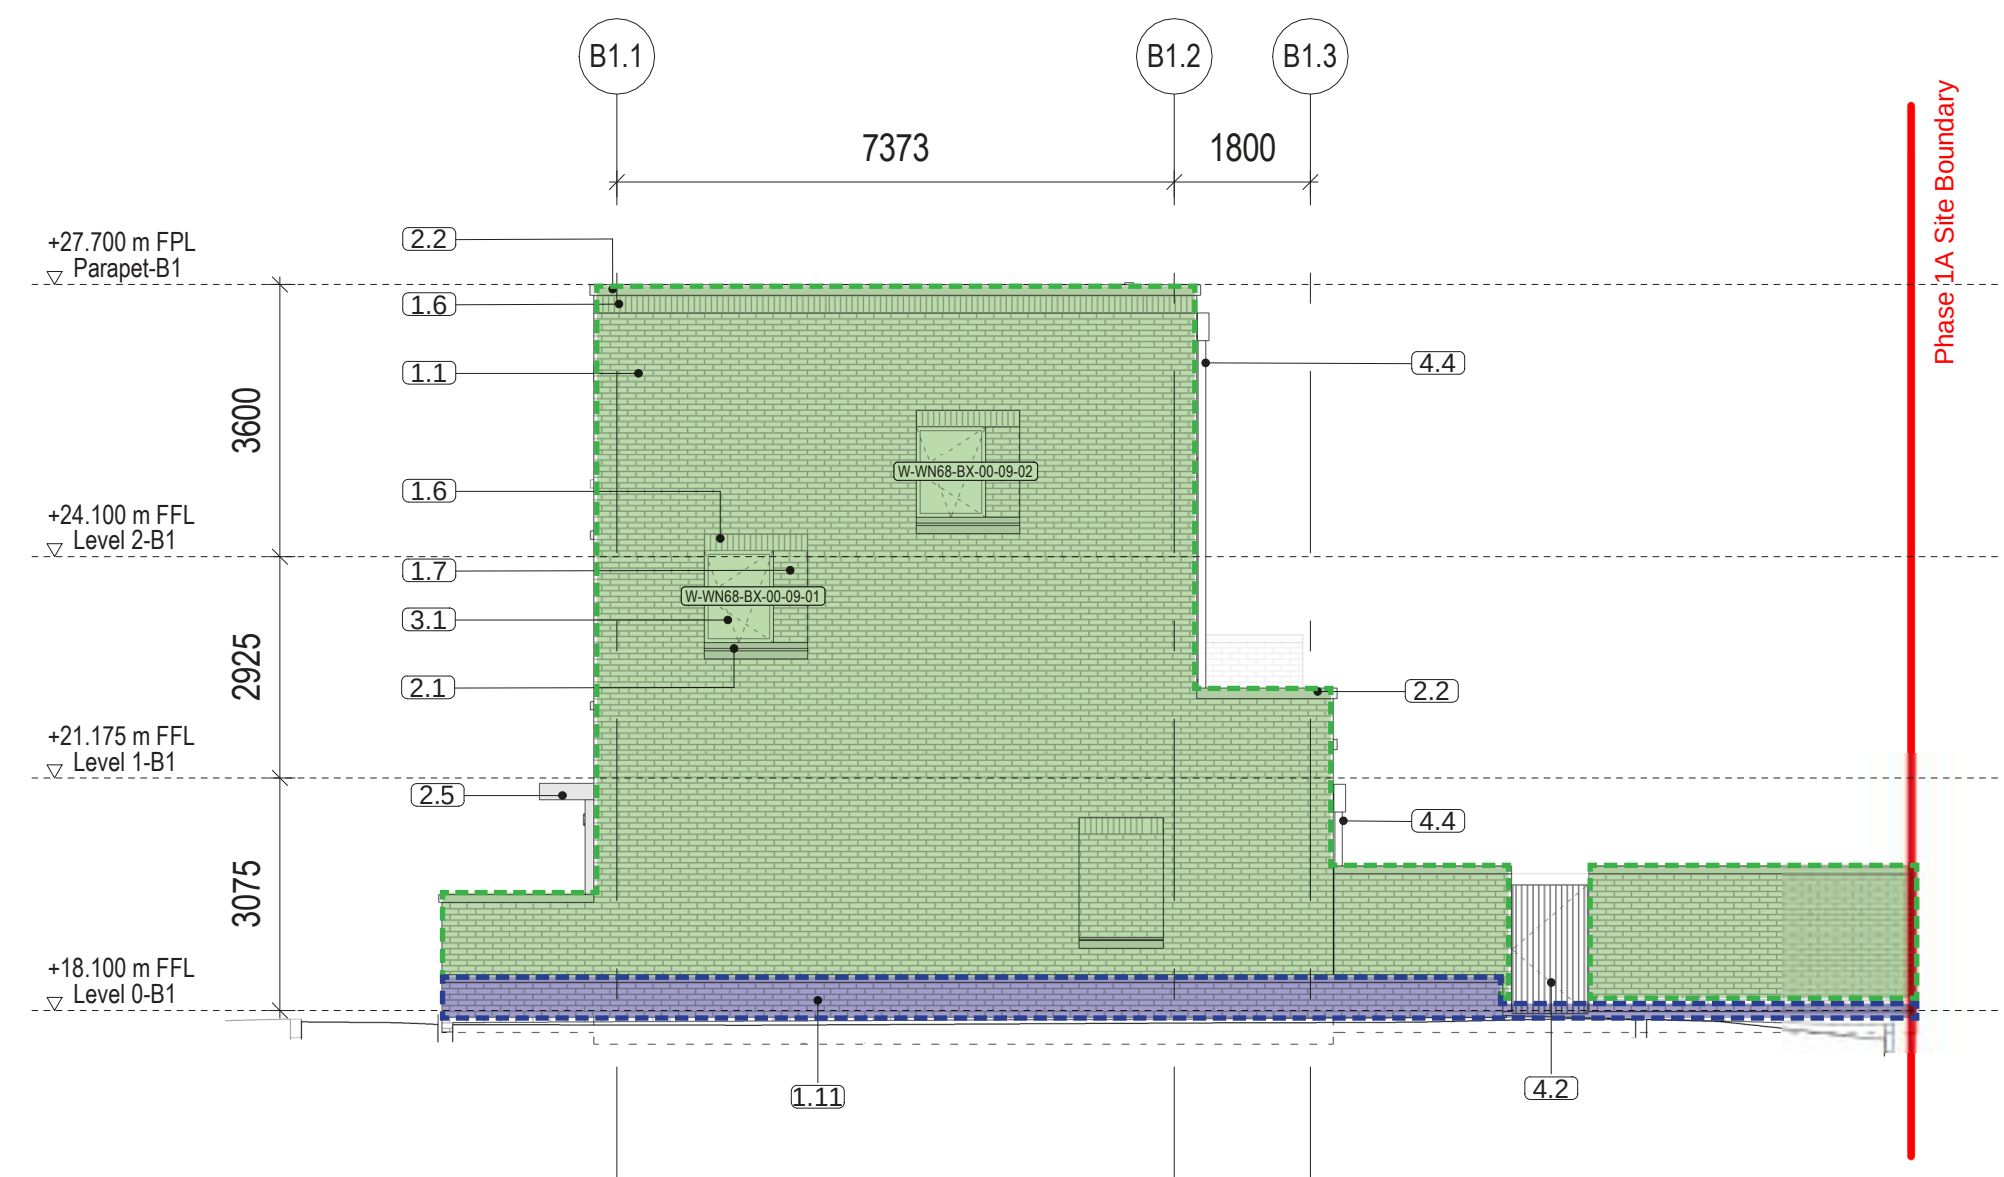

2 Plot B1, North Elevation
1 : 100

- Facing Brickwork Type 01

Facing Brickwork Type 02

Facing Brickwork Type 03

Facing Brickwork Type 04

Facing Brickwork Type 05
- Red

Buff

Base

White


Engineering
- Freshfield Lane - First Quality Multi

Freshfield Lane - Lindfield Yellow Multi


Ibstock - Birtley Brown Waterstruck

Wienerberger - Super White

Ibstock - Staffordshire Blue Brindle Smooth


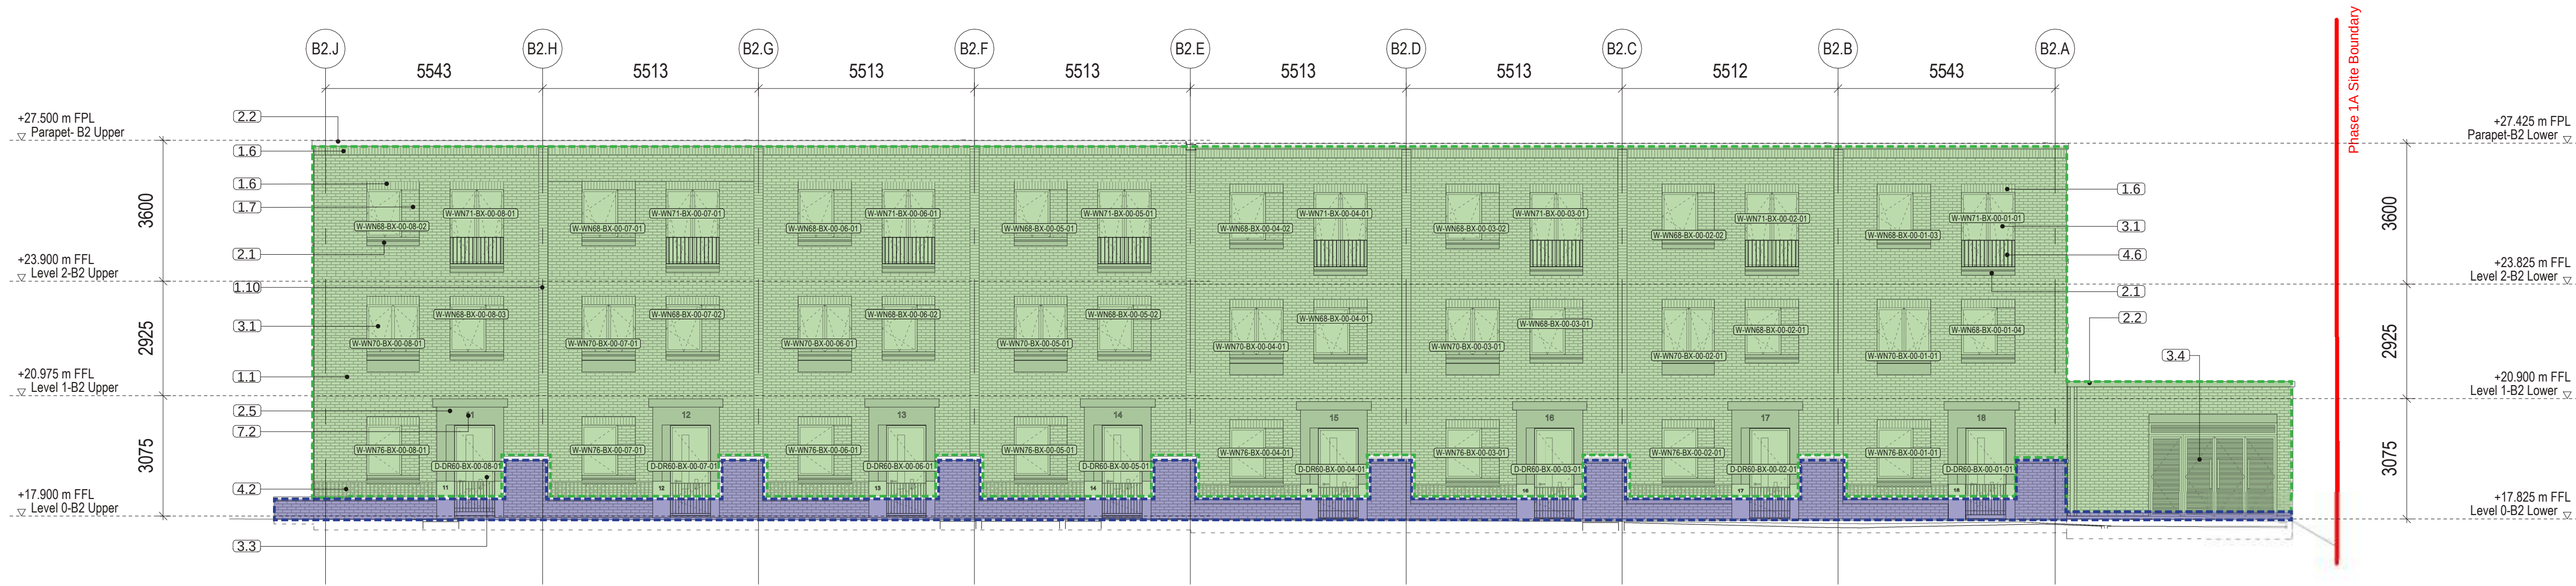


1 Plot B2, East Elevation
1 : 100

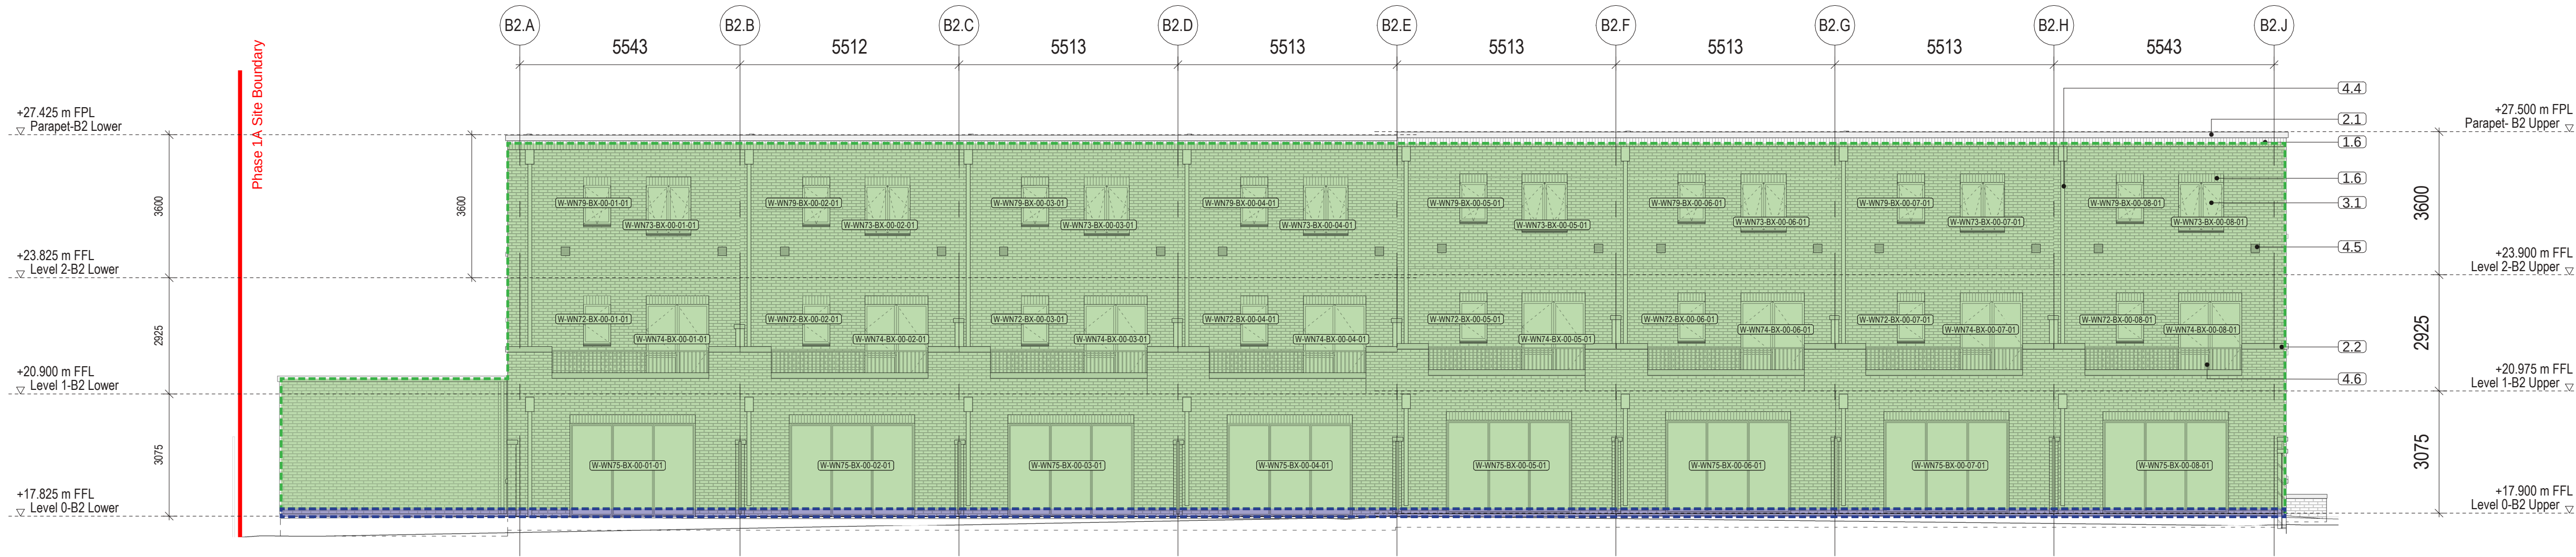

2 Plot B2, West Elevation
1 : 100

	Facing Brickwork Type 01	Red	Freshfield Lane - First Quality Multi
	Facing Brickwork Type 02	Buff	Freshfield Lane - Lindfield Yellow Multi
	Facing Brickwork Type 03	Base	Ibstock - Birtley Brown Waterstruck
	Facing Brickwork Type 04	White	Wienerberger - Super White
	Facing Brickwork Type 05	Engineering	Ibstock - Staffordshire Blue Brindle Smooth

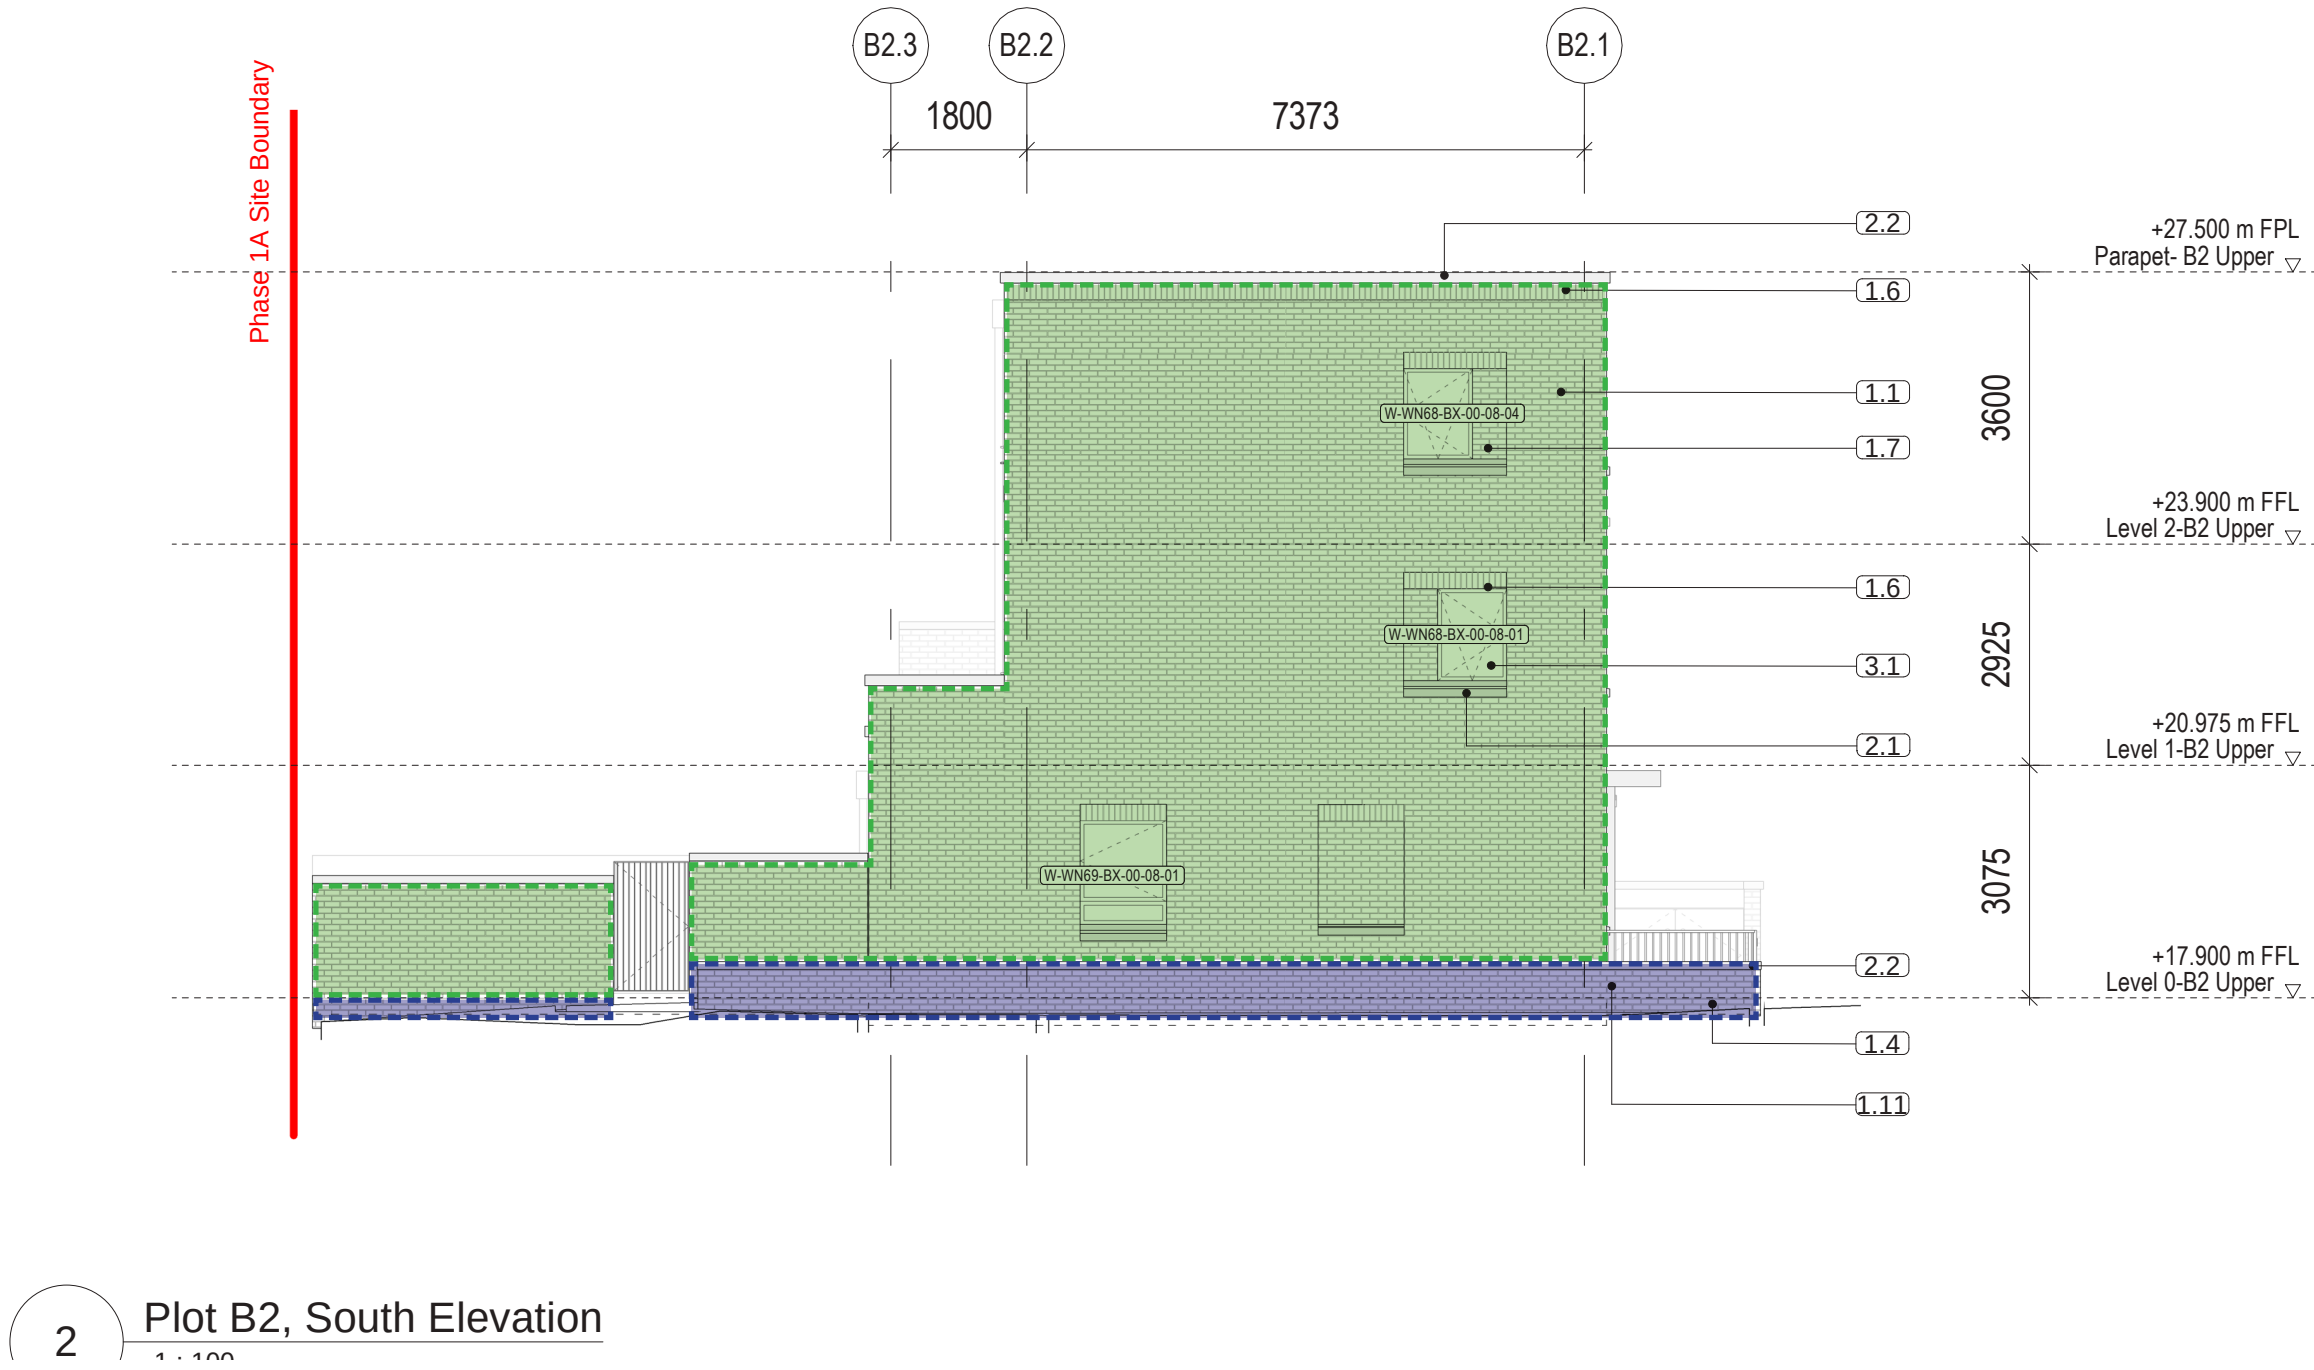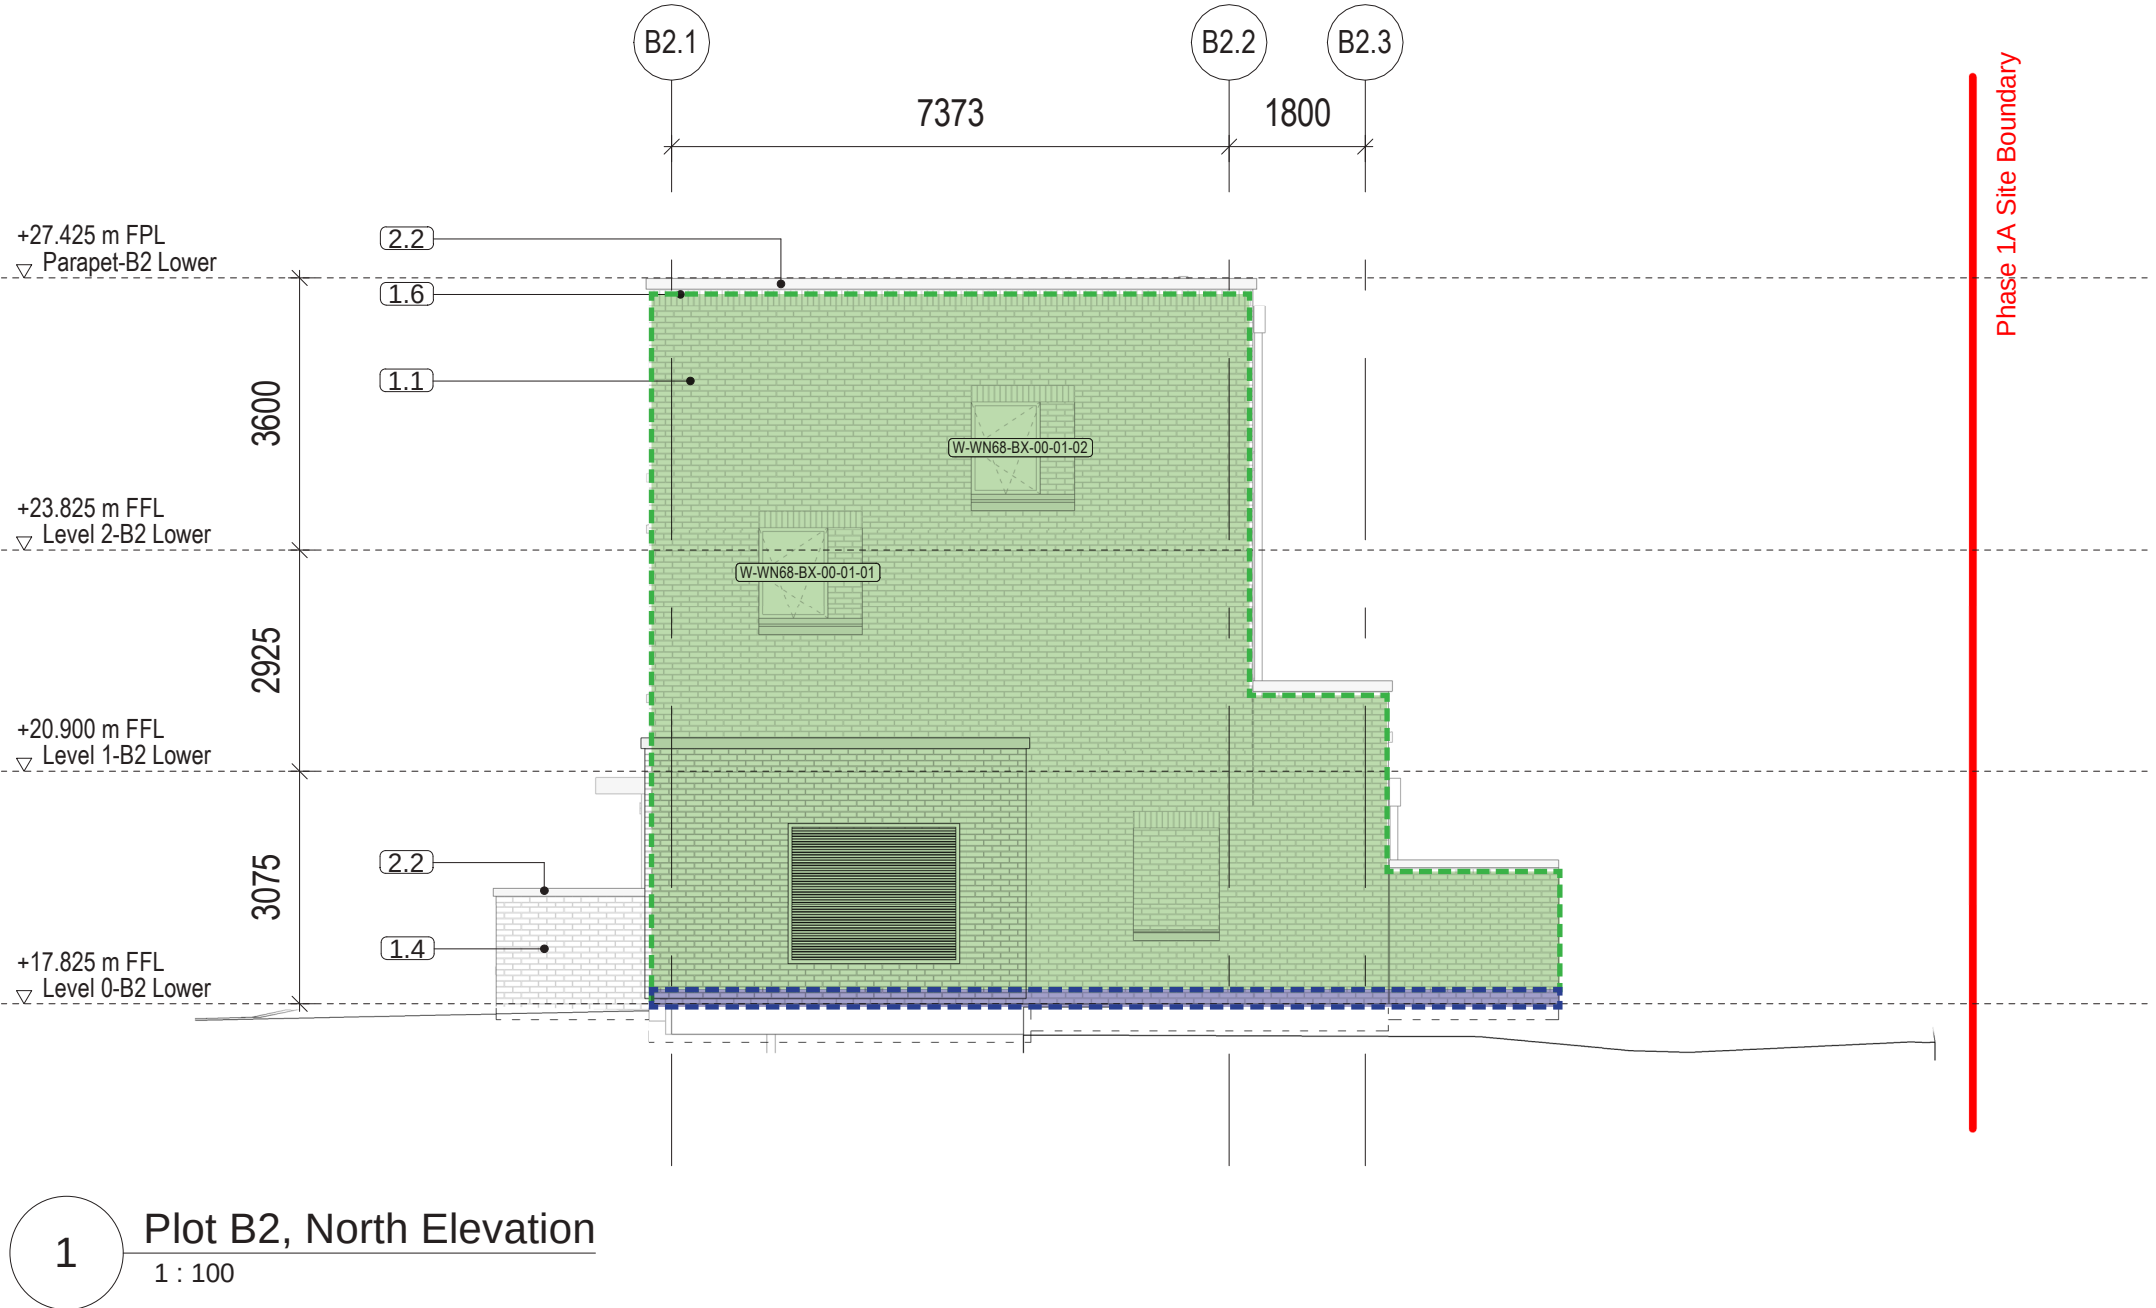

- Facing Brickwork Type 01

Facing Brickwork Type 02

Facing Brickwork Type 03

Facing Brickwork Type 04

Facing Brickwork Type 05
- Red

Buff

Base

White


Engineering
- Freshfield Lane - First Quality Multi

Freshfield Lane - Lindfield Yellow Multi

Ibstock - Birtley Brown Waterstruck

Wienerberger - Super White

Ibstock - Staffordshire Blue Brindle Smooth

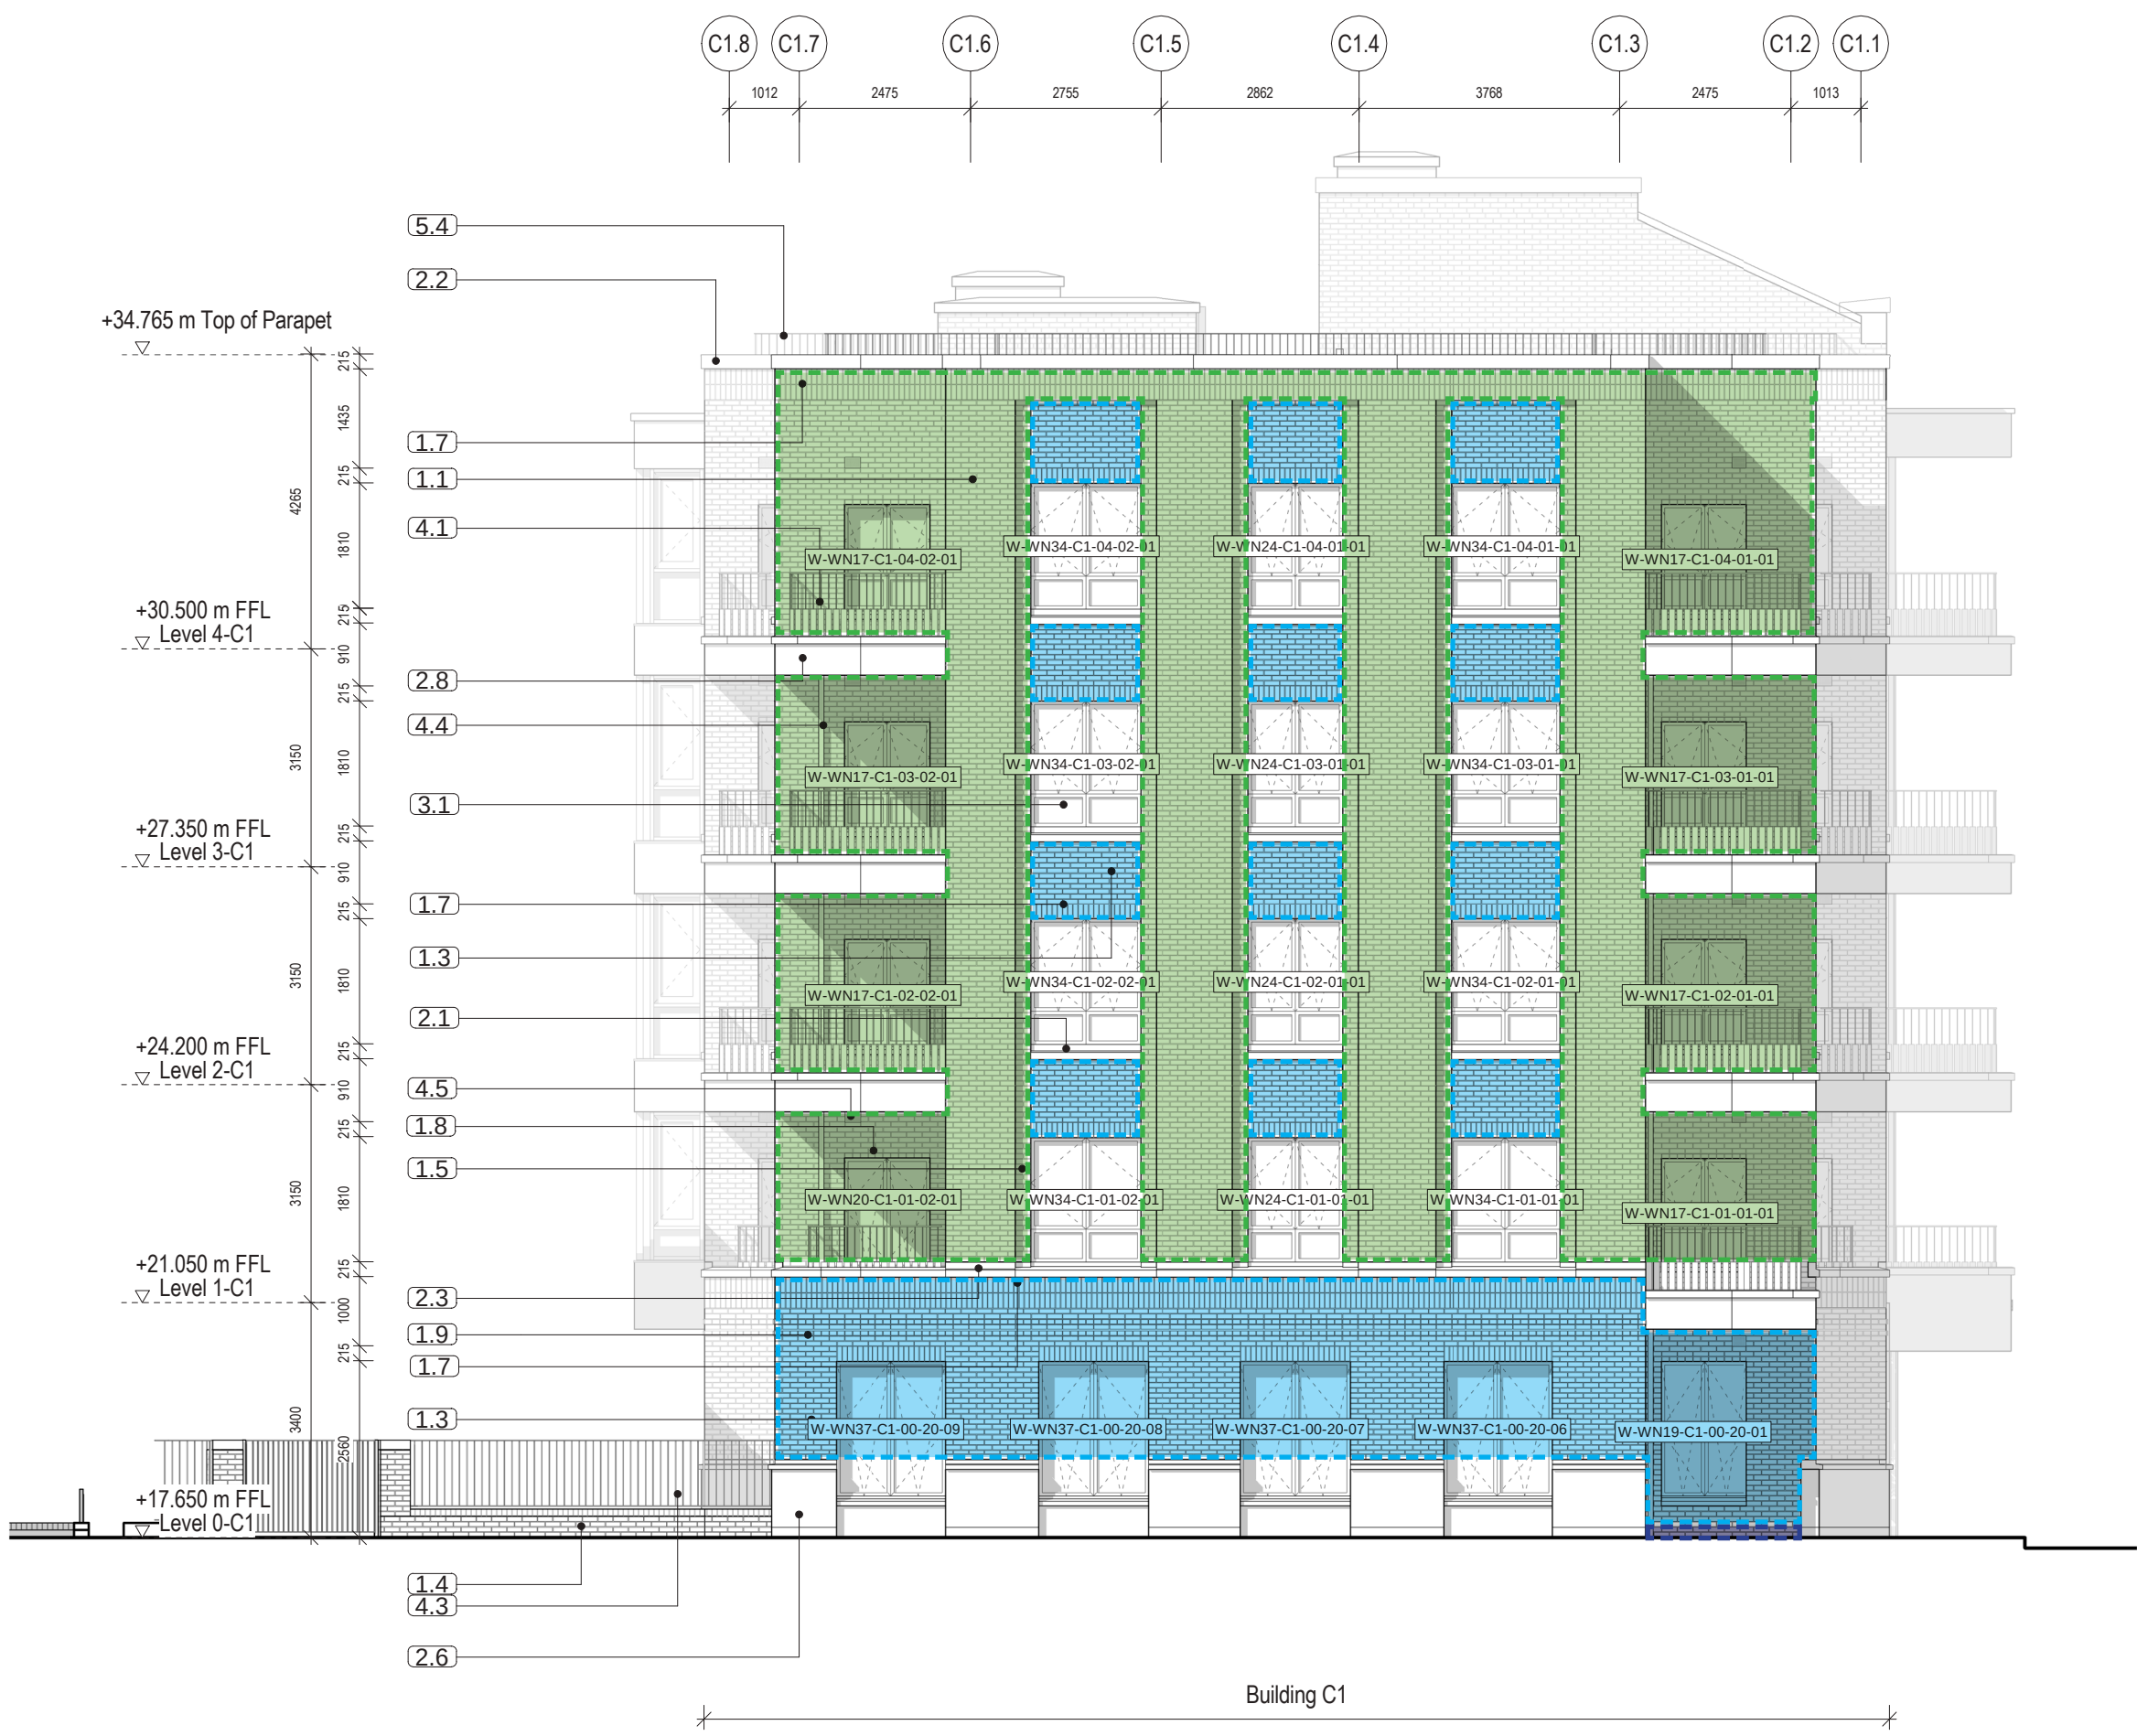

1 Building C1, North Elevation
1 : 100



2 Building C1, South Elevation
1 : 100

- Facing Brickwork Type 01

Facing Brickwork Type 02

Facing Brickwork Type 03

Facing Brickwork Type 04

Facing Brickwork Type 05
- Red

Buff

Base

White

Engineering
- Freshfield Lane - First Quality Multi

Freshfield Lane - Lindfield Yellow Multi

Ibstock - Birtley Brown Waterstruck

Wienerberger - Super White

Ibstock - Staffordshire Blue Brindle Smooth



- Facing Brickwork Type 01

Facing Brickwork Type 02

Facing Brickwork Type 03

Facing Brickwork Type 04

Facing Brickwork Type 05
- Red

Buff

Base

White

Engineering
- Freshfield Lane - First Quality Multi

Freshfield Lane - Lindfield Yellow Multi

Ibstock - Birtley Brown Waterstruck

Wienerberger - Super White

Ibstock - Staffordshire Blue Brindle Smooth

