



GENERAL NOTES

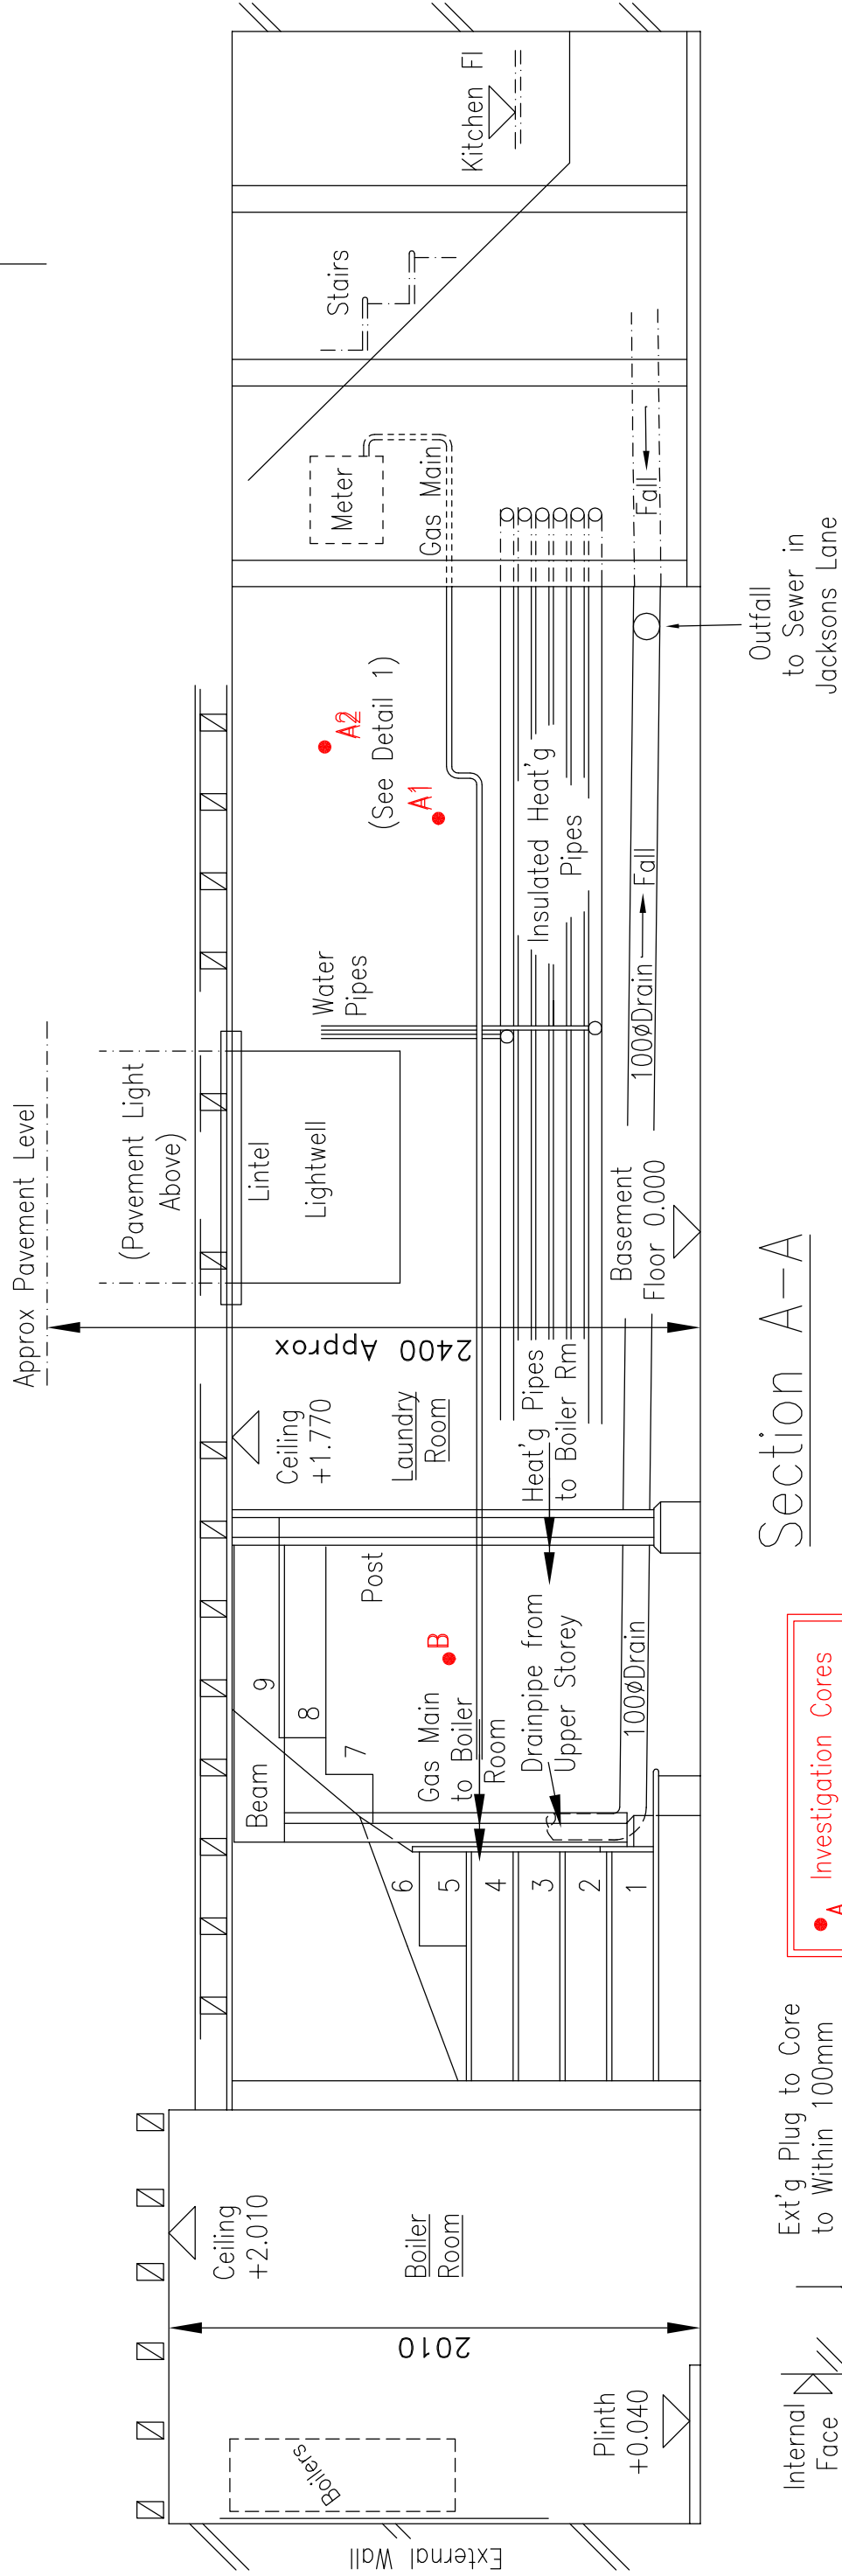

Section A-A

FOR LOCATION OF SECTIONS
SEE DRAWING 19111/13

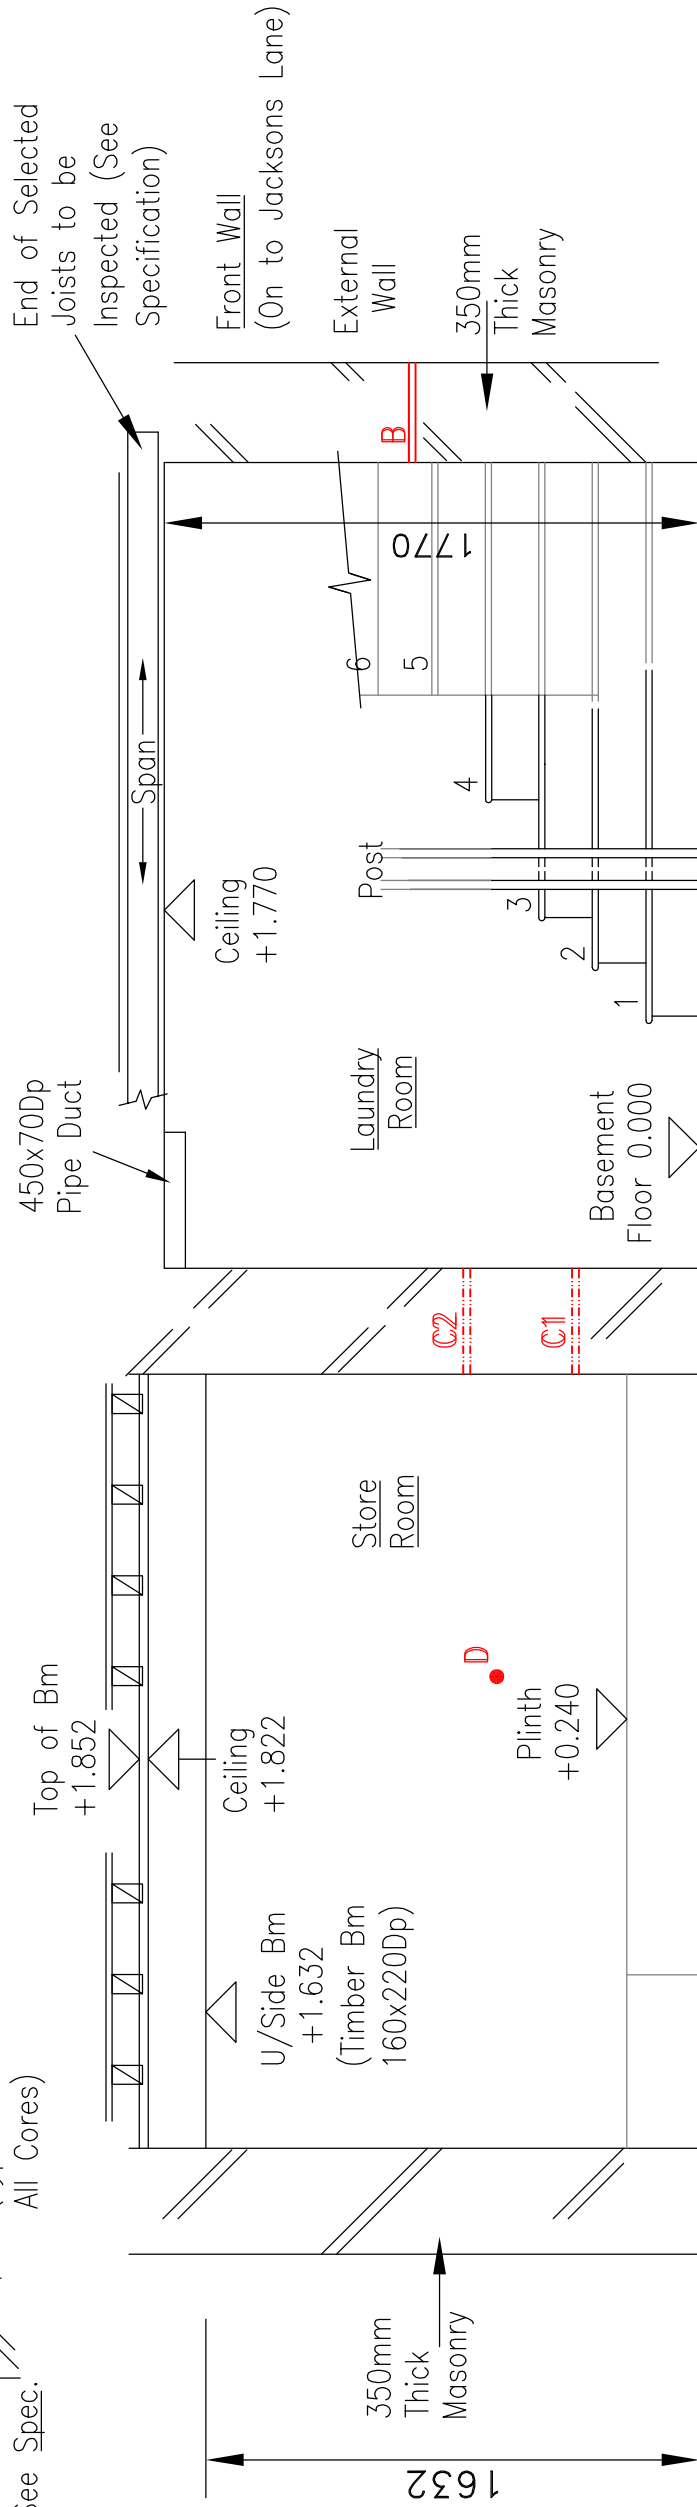

Section B-B



C03	DRAWING REQUESTED TO SHOW BASEMENT REPAIR AREAS FOR "REPAIR LISTED BUILDING CONSENT"	12.01.24			
C02	LISTED BUILDING CONSENT ISSUE	23.02.23			
C01	PLANNING ISSUE	06.07.22			
		REVISION			
Contract 'HILLSIDE' 51 JACKSONS LANE HIGHGATE LONDON N6 5SR					
Dwg Title BASEMENT SECTIONS					
Client Phantasia Property Stephanie Berni Ivan Dodd					
A3	Scale 1:25	Date July '22	Bp gjc	Chad	
DRG No. 19111 / 14					C03