


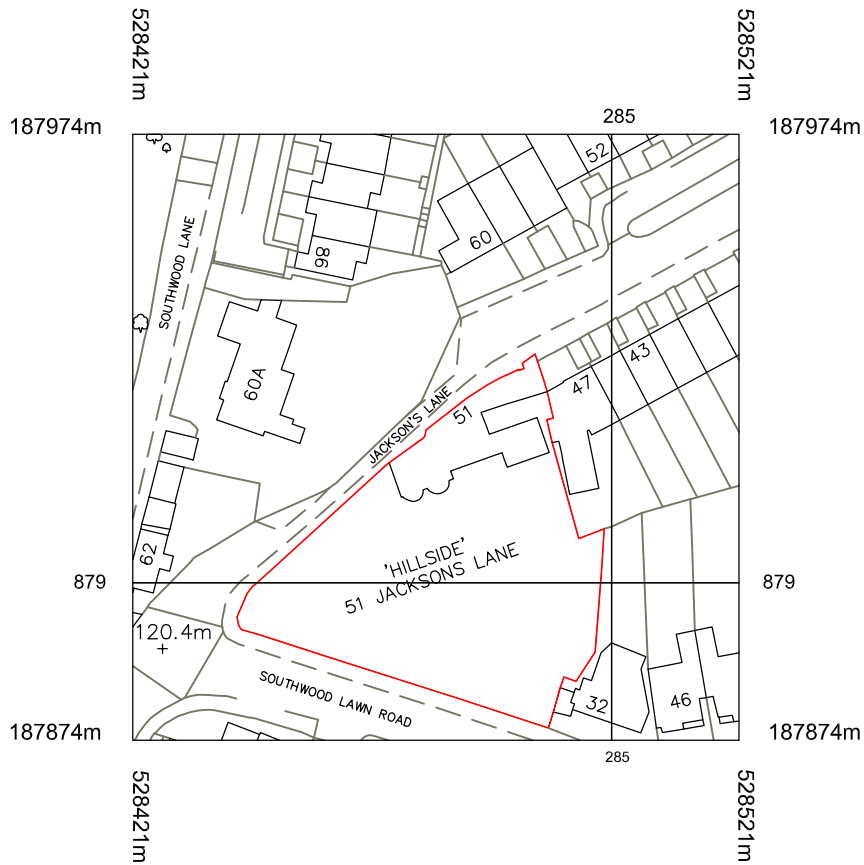

C01	LISTED BUILDING CONSENT ISSUE	23.02.23
REVISION		

A4	Scale 1:1250	Date Feb'23	By cjc	Chkd
----	-----------------	----------------	-----------	------

DRG N. 19111/15	C01
-----------------	-----

Contract 'HILLSIDE'
51 JACKSONS LANE
HIGHGATE N6 5SR

Drg Title
BUILDING LOCATION PLAN

Client PHANTASIE PROPERTIES
STEPHANIE BERNI

ORDNANCE SURVEY PLAN
Crown Copyright 2020 OS 100035409
(Order 011376997)