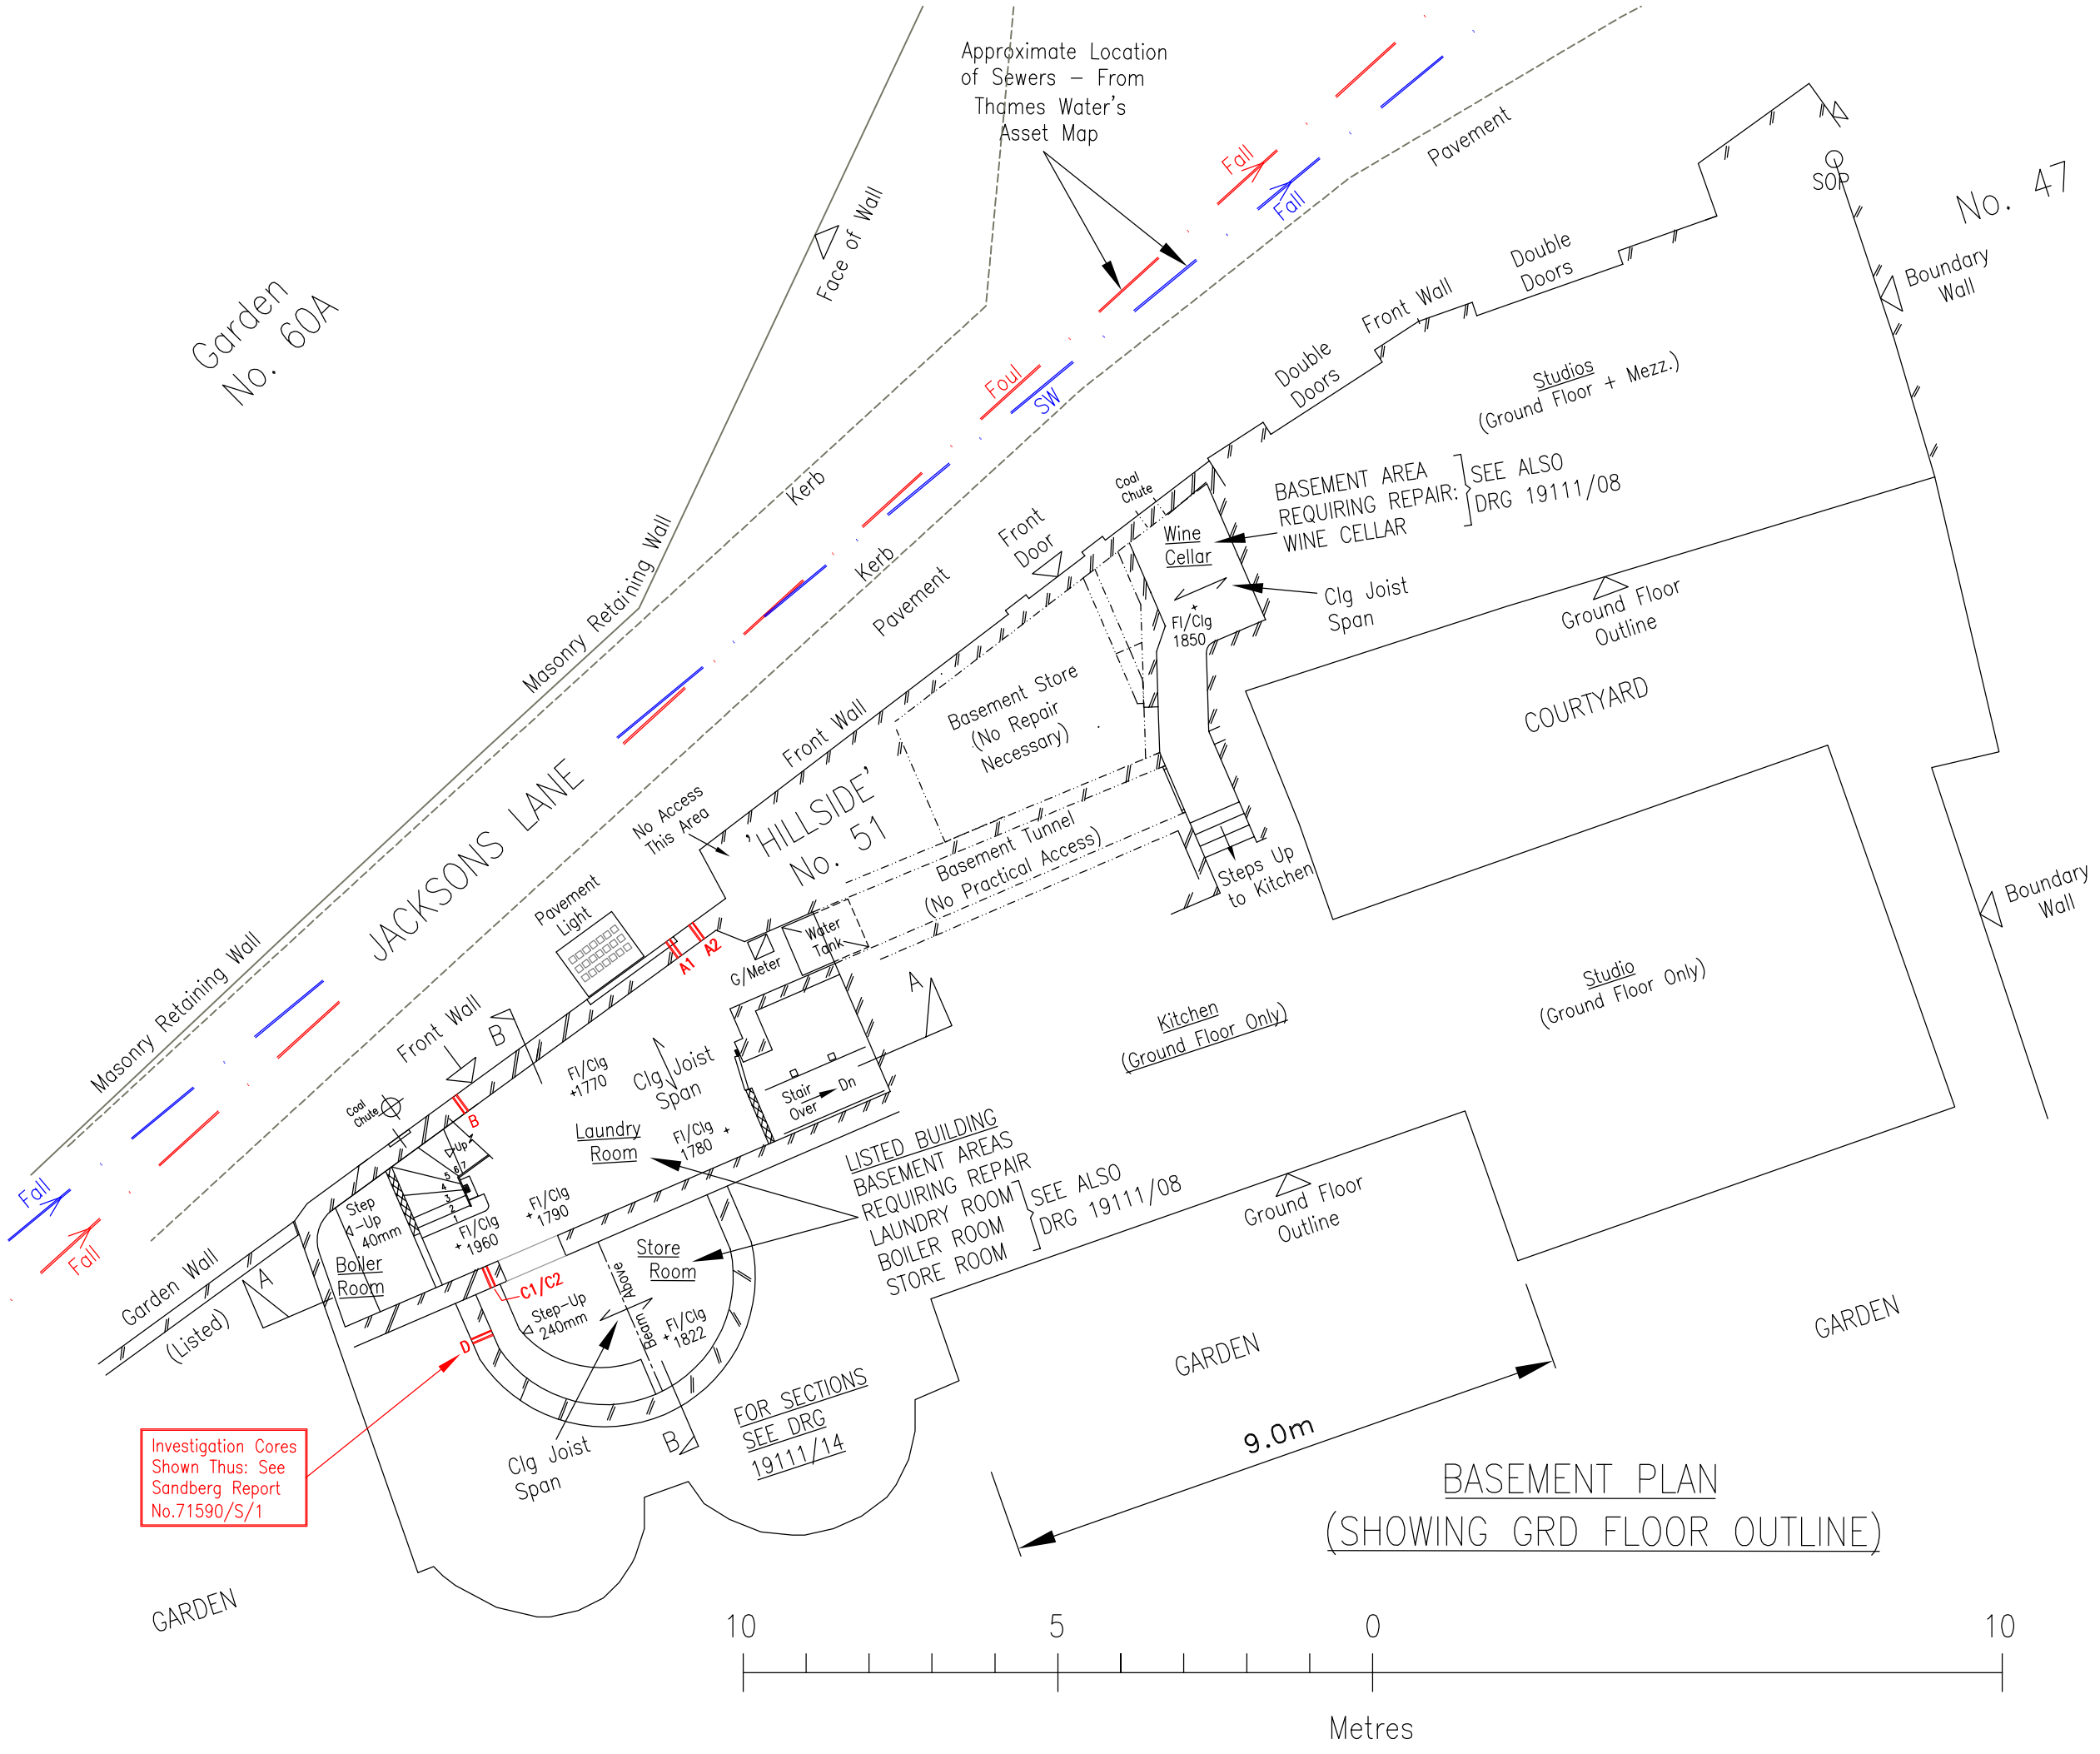

General Notes

1 Crown Copyright 2020 OS 100035409
Drg based on Ordnance Survey Info
(Order 011376997)

NORTH
W E
S

C04	DRAWING REVISED TO SHOW BASEMENT REPAIR AREAS FOR 'REPAIR LISTED BUILDING CONSENT'	12.01.24
C03	LISTED BUILDING CONSENT	23.02.23
C02	BASEMENT ADDED	05.07.22
C01	PLANNING ISSUE	17.07.20

REVISION

Contract
'HILLSIDE'
51 JACKSONS LANE
HIGHGATE
LONDON N6 5SR

Drg Title
GENERAL ARRANGEMENT
BASEMENT PLAN

Client
Phantasie Properties
Stephanie Berni
Ivan Dodd

A3	Scale	Date	By	Chkd
	1:100	July '20	cjc	

DRG No. 19111 / 13 C04

X:\Drawings\bas\2019\19111 (51 jacksons lane - cellar flood)\drawings\19111 13-C04.dwg, 13, 15/01/2024 15:00:42, 1:1