


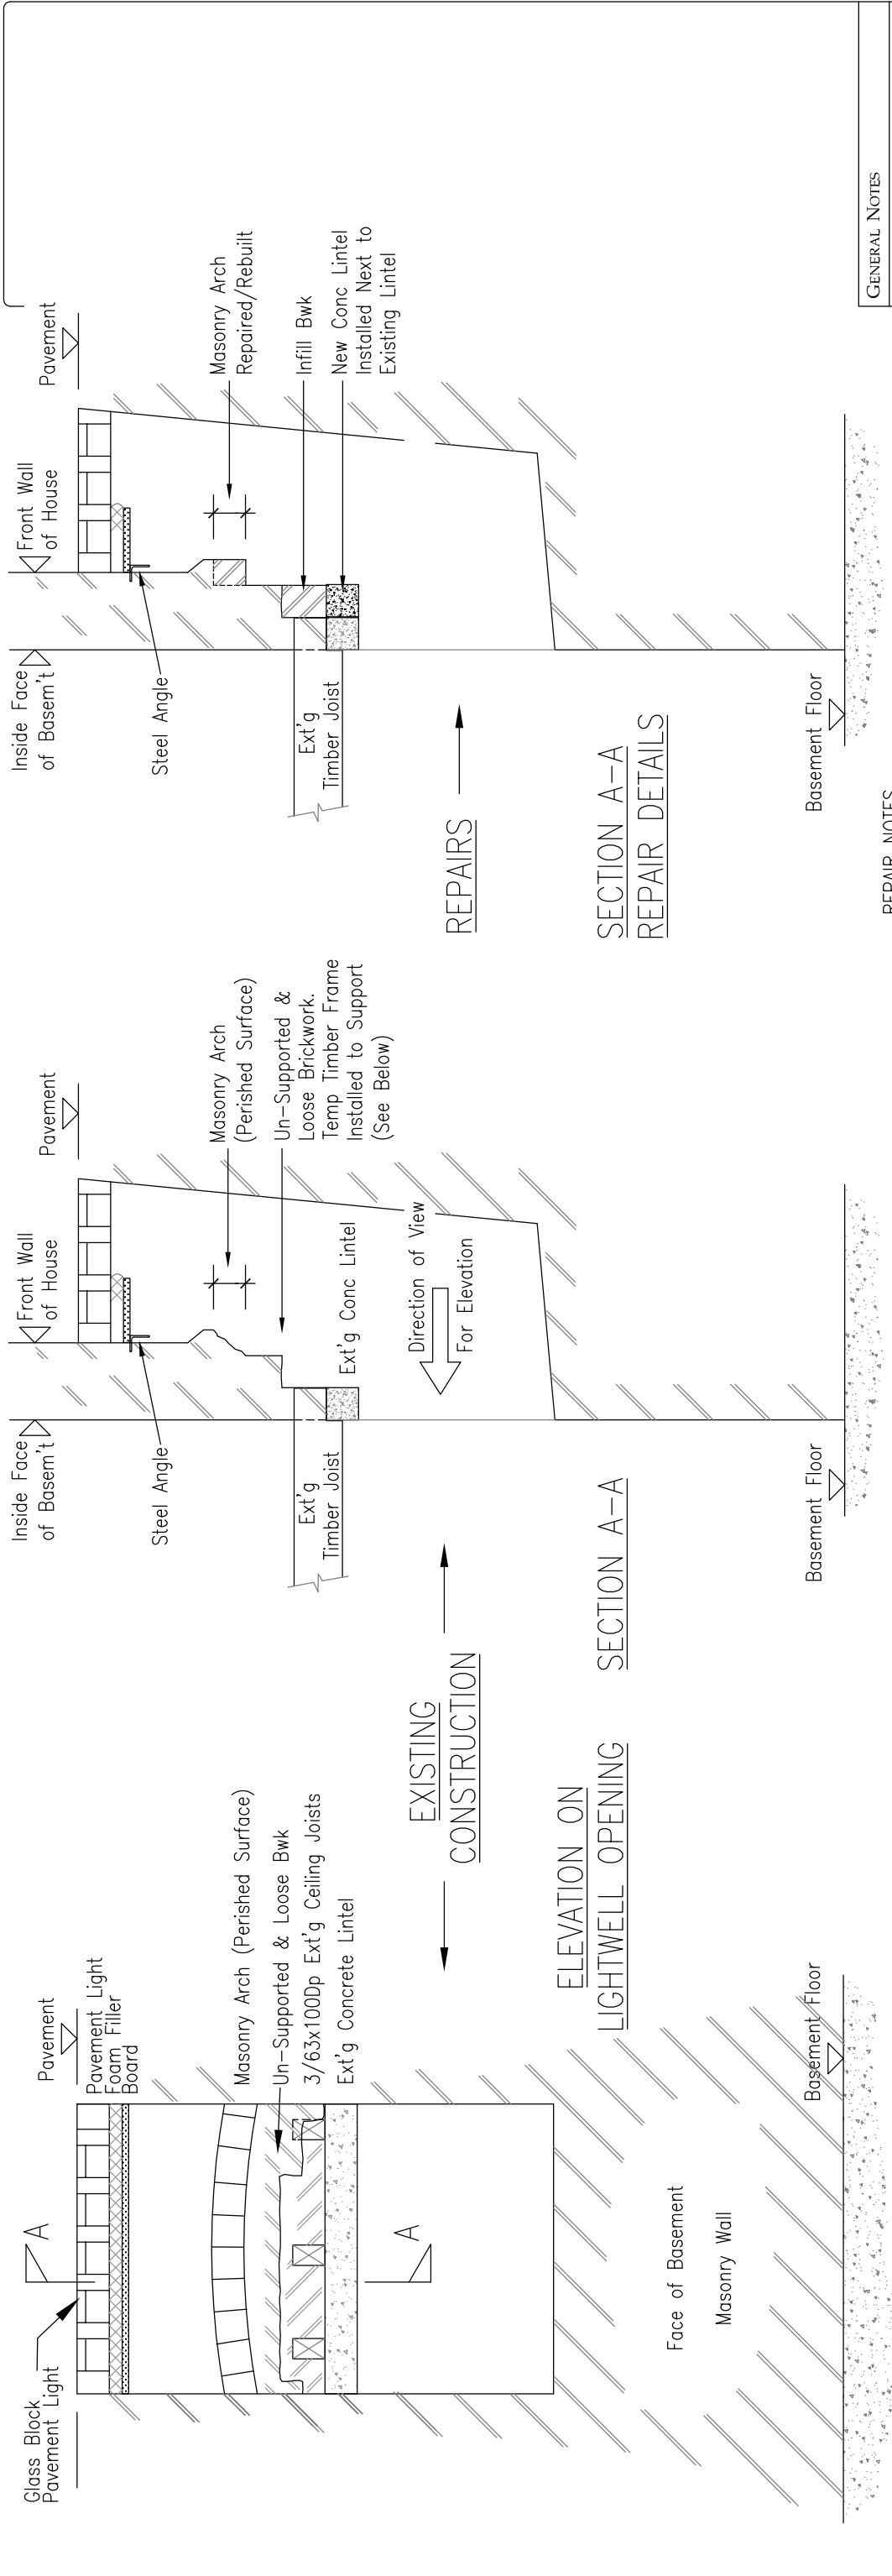

REPAIR NOTES

- 1 Due to the Extremely Limited Access to the Lightwell, it is Proposed to Rebuild or Repair the Perished Masonry Arch, Install a New Lintel and Infill Brickwork; all Built in Matching Stock Bricks Set in 1:2.5 by Volume, Sand : Hydraulic Lime Mortar
- 2 Temporary Timber Framing to be Removed as the Repair Work Described Above, Progresses
- 3 See Also the Listed Consent Application Specification for Details of Cleaning and Re-Painting the Masonry Within the Lightwell

GENERAL NOTES	
1	FOR LOCATION OF LIGHTWELL AT LAUNDRY ROOM SEE DRAWINGS 19111/13 & 14

REVISION	
C02	DRAWING REVISED TO SHOW BASEMENT REPAIR AREAS FOR REPAIR LISTED BUILDING CONSENT
C01	Construction Issue
15.01.24	
14.09.20	

Contract
51 JACKSONS LANE HIGHGATE N6 5SR

Dwg Title
BASEMENT LIGHTWELL : EXISTING CONSTRUCTION & REPAIR DETAILS

Client
Phantasie Properties Ltd

--

A3	Scale 1:20	Date Sept 20	By cjc	Chkd
----	---------------	-----------------	-----------	------

DRG No.	19111 / 05	C02
---------	------------	-----

2400 Approx