
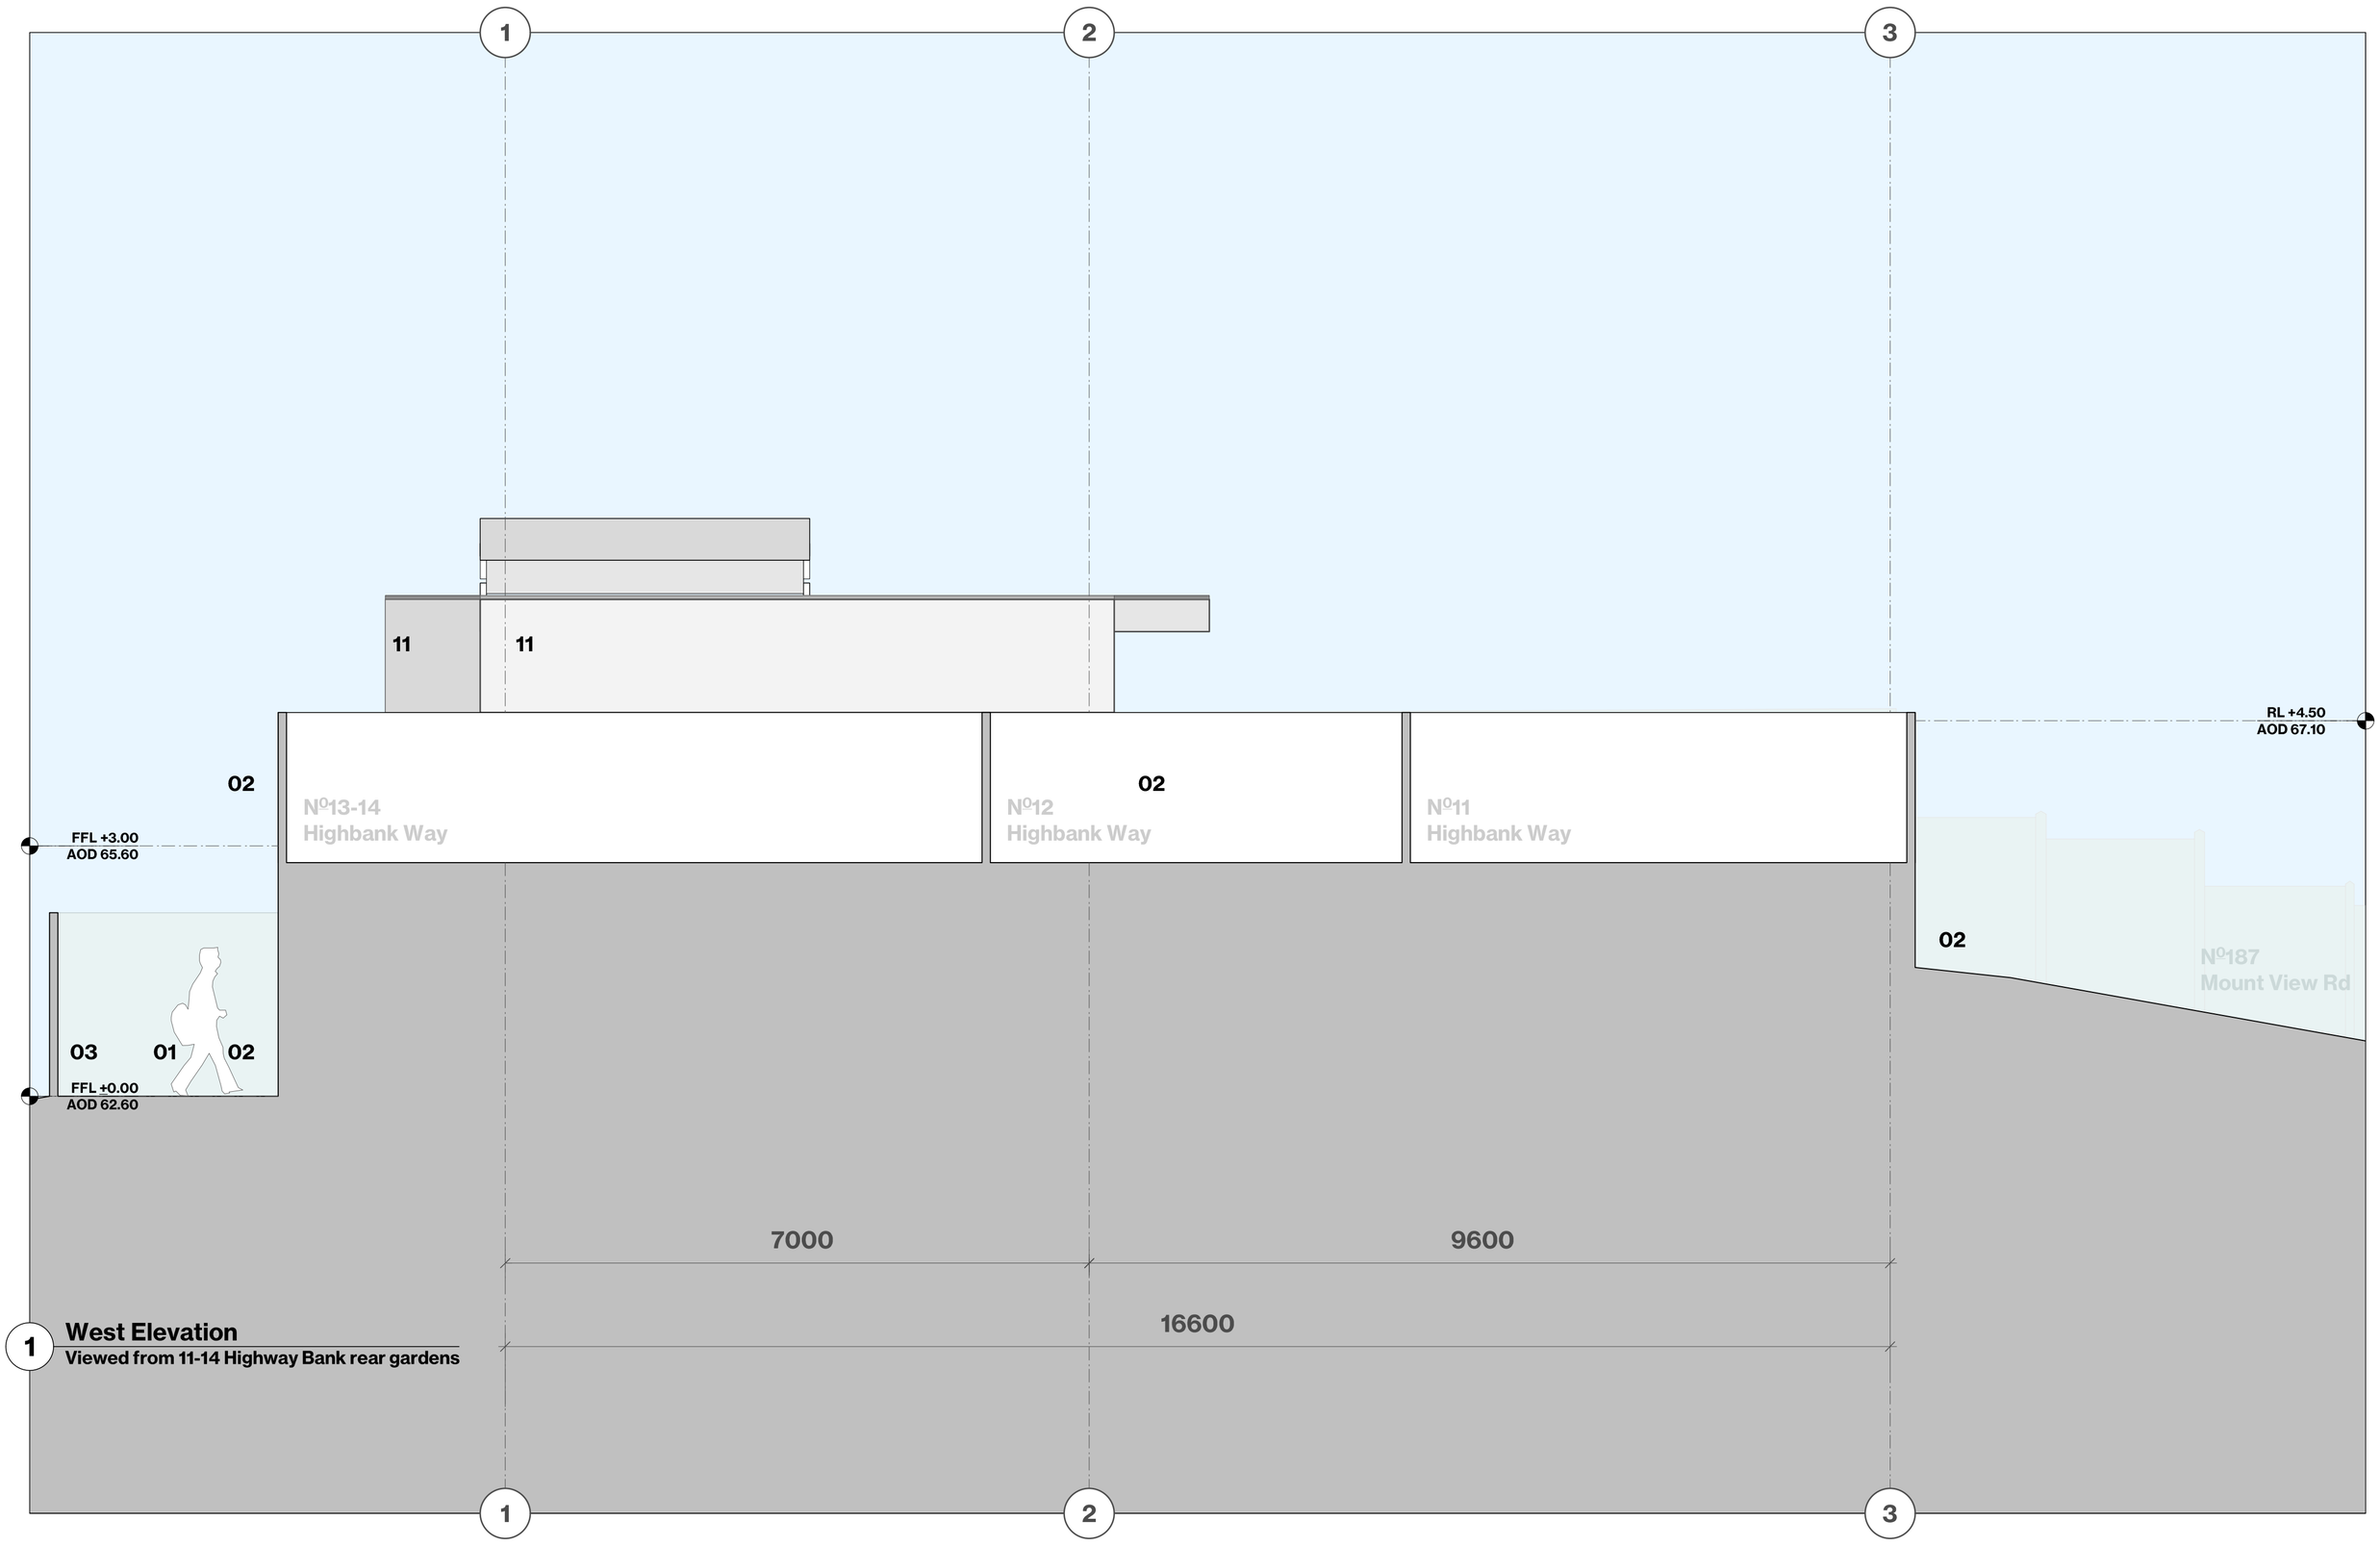


1 West Elevation
Viewed from 11-14 Highway Bank rear gardens

Notes:

01-	Highbank Way alleyway
02-	Existing brickwork retaining walls
03-	Existing fence lines
04-	Existing soft landscaping and / or lawn
05-	Approximate outline of No's 11-14 Highway Bank
06-	Main entrance door under the roof canopy
07-	Potential secondary access gate
08-	New timber fence
09-	Fixed double-height glazed wall
10-	Rendered wall finish
11-	Exposed brickwork wall finish
12-	Fixed and openable windows in metal framing
13-	Glazed roof skylights with openable vents
14-	Flat green roof
15-	Metal guides for wall climbing plants
16-	Built-in planter for wall-climbing plants
17-	Low boundary wall - brick piers / wooden sleepers
18-	Main entrance gate

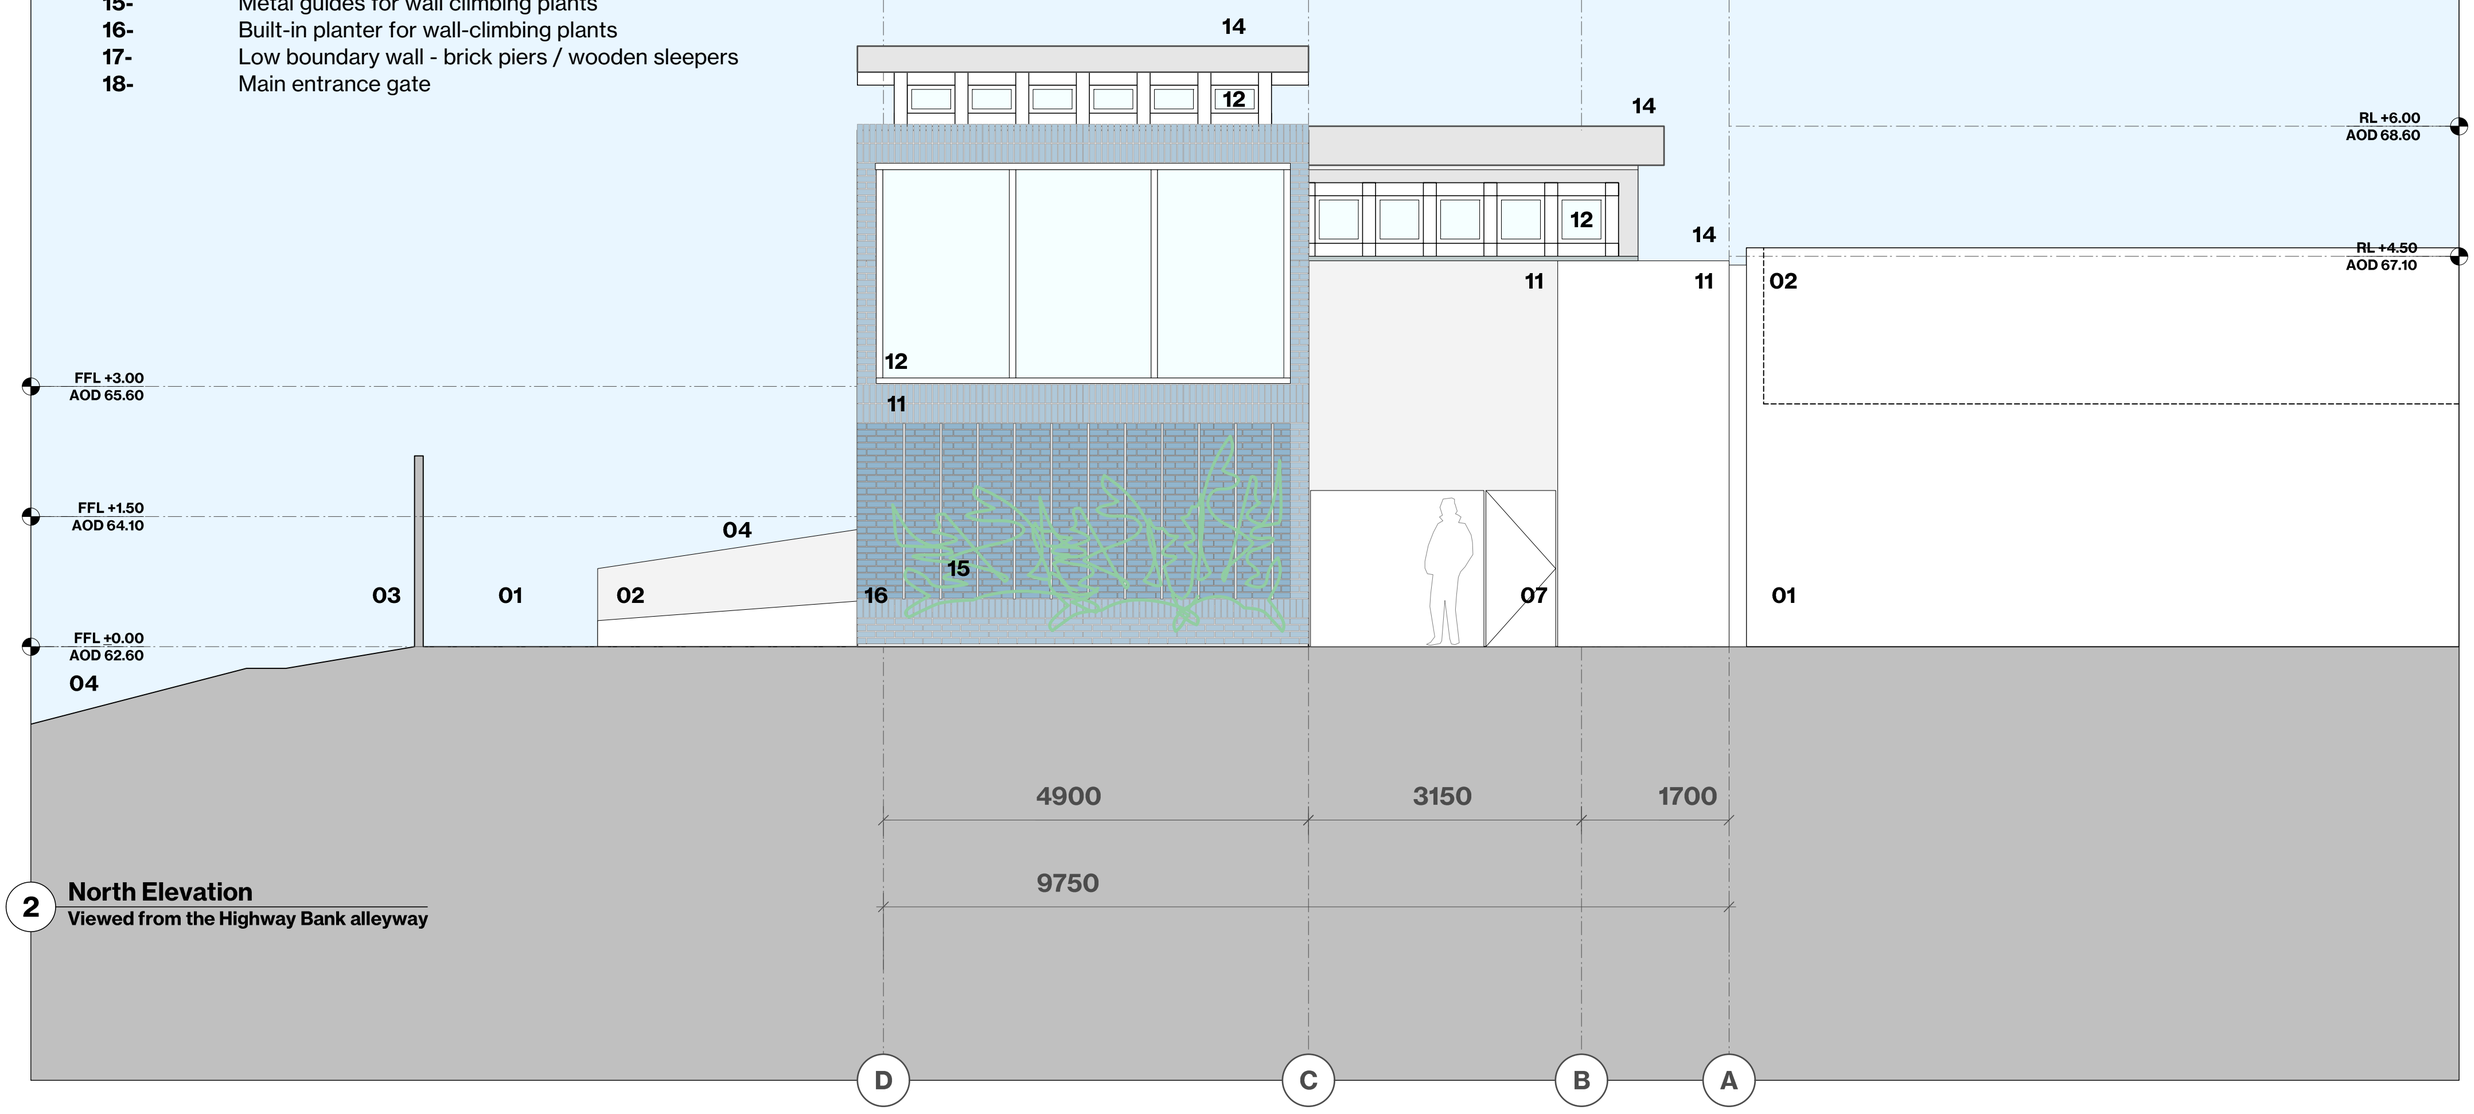

2 North Elevation
Viewed from the Highway Bank alleyway

KEY / NOTES	REV	DATE	DESCRIPTION
ALL DIMENSIONS, LEVELS AND AREAS ARE APPROXIMATE ONLY AND SHOULD BE VERIFIED ON SITE.		27/06/22	PRE-APPLICATION SUBMISSION
	A	02/06/23	PLANNING APPLICATION SUBMISSION
DO NOT SCALE THIS DRAWING	B	23/07/23	BIKE STORAGE ENCLOSURE MOVED TO THE FRONT OF HOUSE
LACEY + SALTYKOV ARCHITECTS LTD SHALL NOT BE LIABLE OR RESPONSIBLE FOR ANY USE OF THIS DOCUMENT FOR ANY PURPOSE OTHER THAN THAT FOR WHICH IT WAS ORIGINALLY PREPARED AND PROVIDED. WHILE THE CLIENT SHALL BE ENTITLED TO UTILISE AND COPY THIS DOCUMENT FOR AN EXTENSION OF THE WORKS, THE CLIENT SHALL NOT BE ENTITLED TO REPRODUCE THE DESIGNS CONTAINED IN THIS DOCUMENT FOR ANY SUCH EXTENSION	C	06/10/23	REVISED PLANNING APPLICATION
	D	09/11/23	FURTHER REVISED PLANNING APPLICATION

PROJECT	**189 MOUNT VIEW ROAD**
DRWG NAME	**PROPOSED WEST AND NORTH ELEVATIONS**
DRWG NO	**1690-A-GA-EL-02**
SCALE	**1:50**
SIZE	**A1**
DATE	**09/11/23**

REVISION **D**

© 2022 COPYRIGHT LACEY + SALTYKOV. ALL RIGHTS RESERVED

LACEY + SALTYKOV ARCHITECTS LTD

OFFICES 117-118
SPACES
307 EUSTON ROAD
NW1 3AD

+44 (0)20 7255 0525
www.laceysaltykov.com
info@laceysaltykov.com

LACEY + SALTYKOV