





EXISTING REAR PHOTOS

- NOTES
- Dimensions are not to be scaled from this drawing by contractors. The contractor is requested to check all dimensions before the work started.
 - Report any discrepancies to the client or architect before undertaking the work described in the drawings.
 - Dimensions are approximate site dimensions and are to be verified by the contractor on site before any fabrication/site works i.e foundations etc occur
 - Contractor is responsible for all temporary propping to existing structure

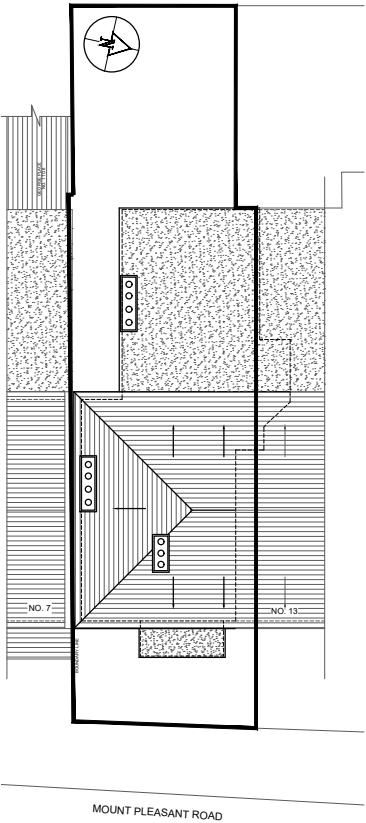

01 - EXISTING BLOCK PLAN
SCALE 1:250

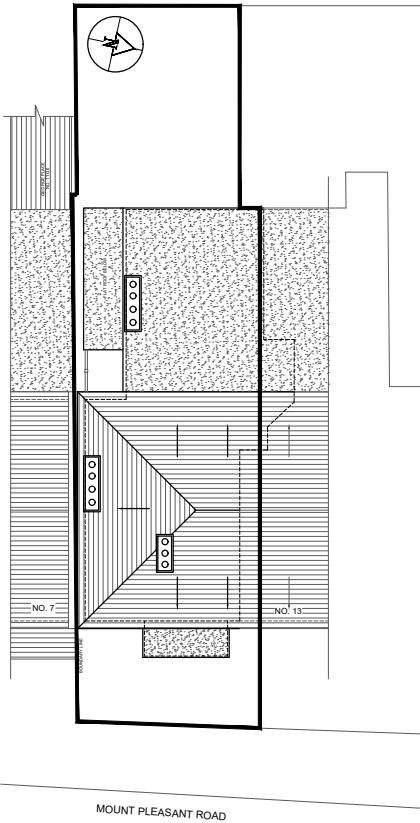

02 - PROPOSED BLOCK PLAN
SCALE 1:250



03 - OS MAP SCALE 1:1250

REVISIONS			
NO.	DESCRIPTION	DATE	BY

AA DESIGN

Project
11 MOUNT PLEASANT ROAD
LONDON, N17 6TR

Title
LOCATION & BLOCK PLANS

Scale As shown@A3	Drawn MU	Approved	Date DEC 23
Job No. AA-00/23	Drawing No. P-11MP-01	Rev. -	