



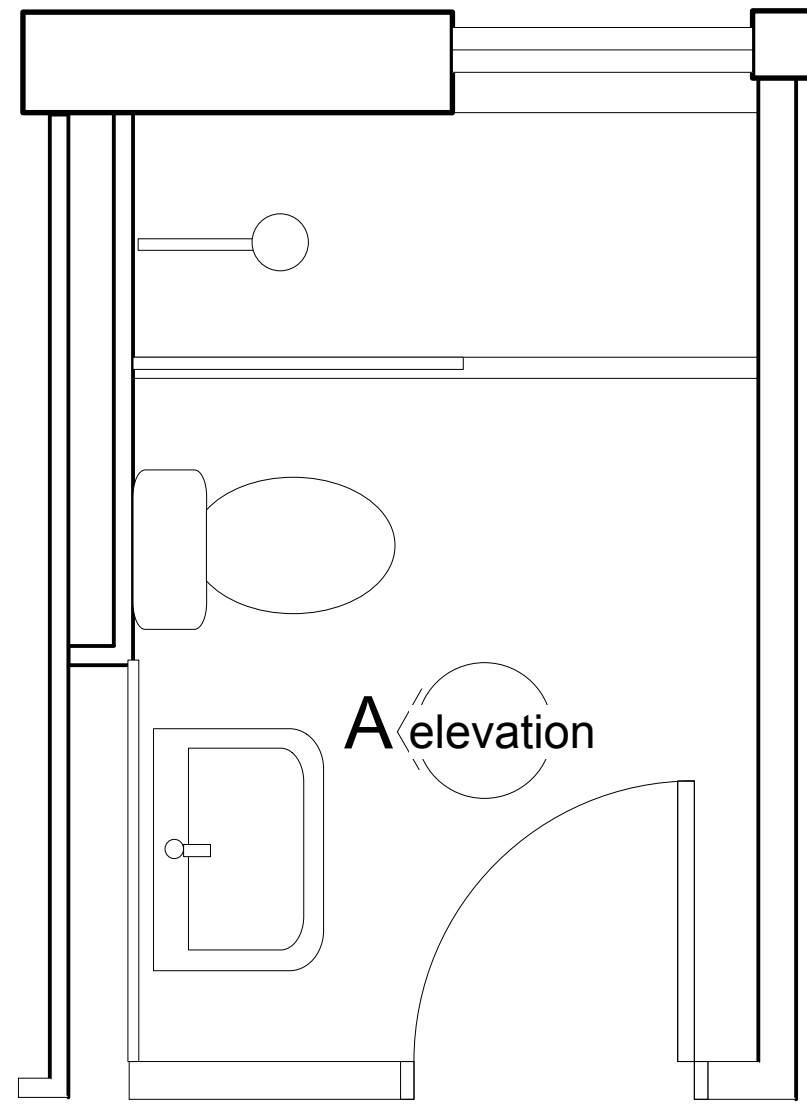

plan

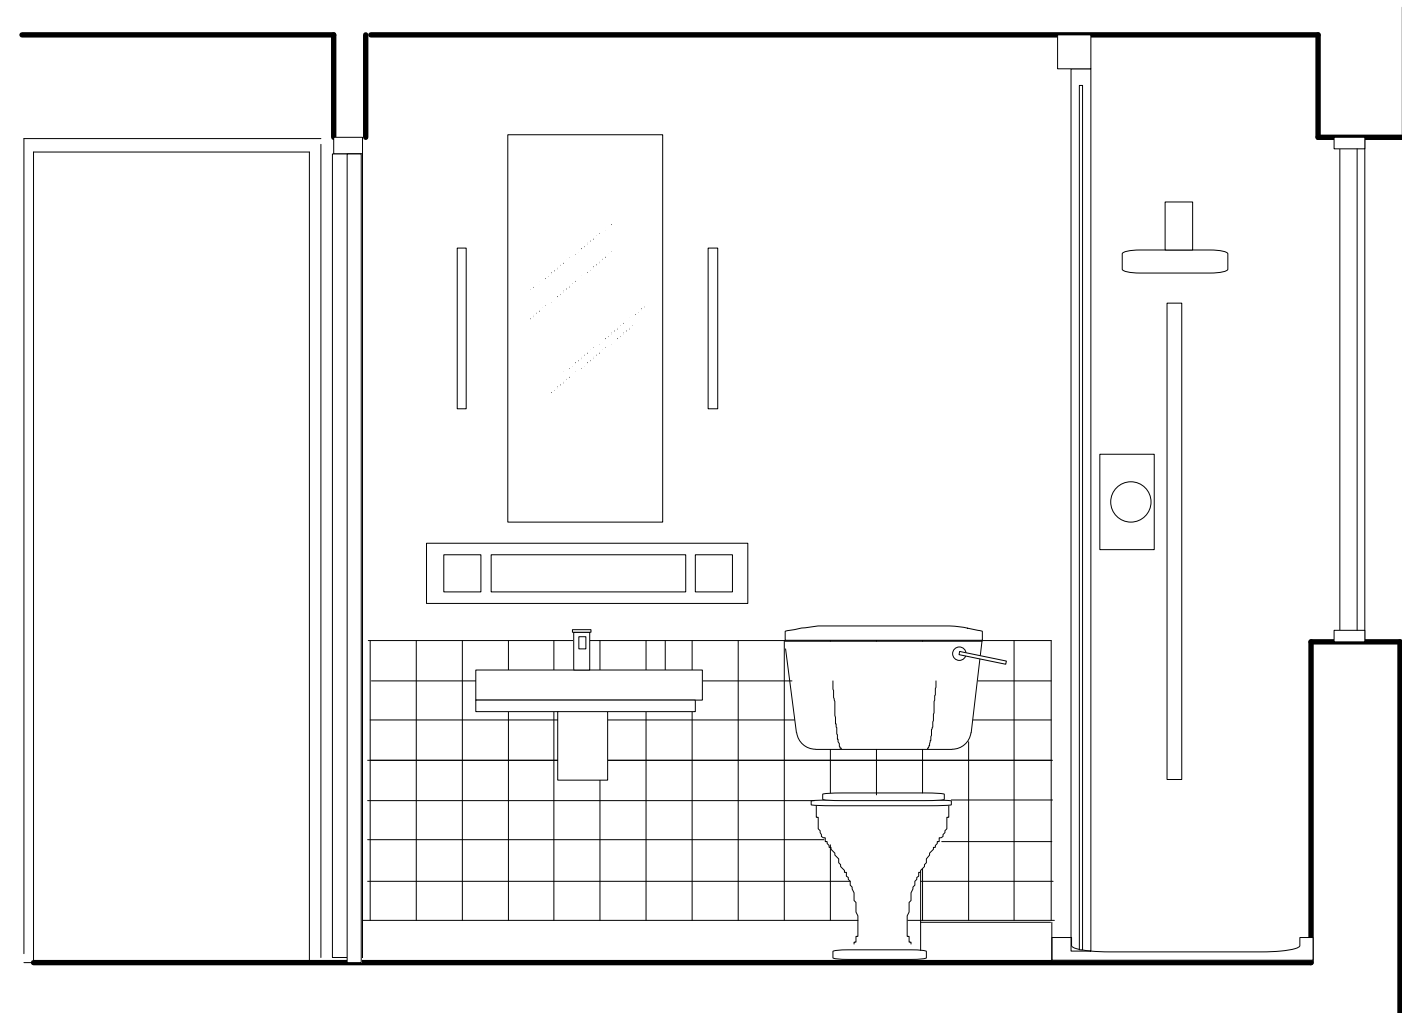


elevation A

0 0.5 1m



scale 1:20 @A3

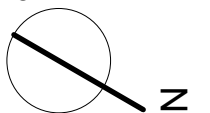

proposed bathroom

CONSTANTINE ARCHITECTS

e. c@constantinearchitects.co.uk
m. 07958 455 245
w. www.constantinearchitects.co.uk