



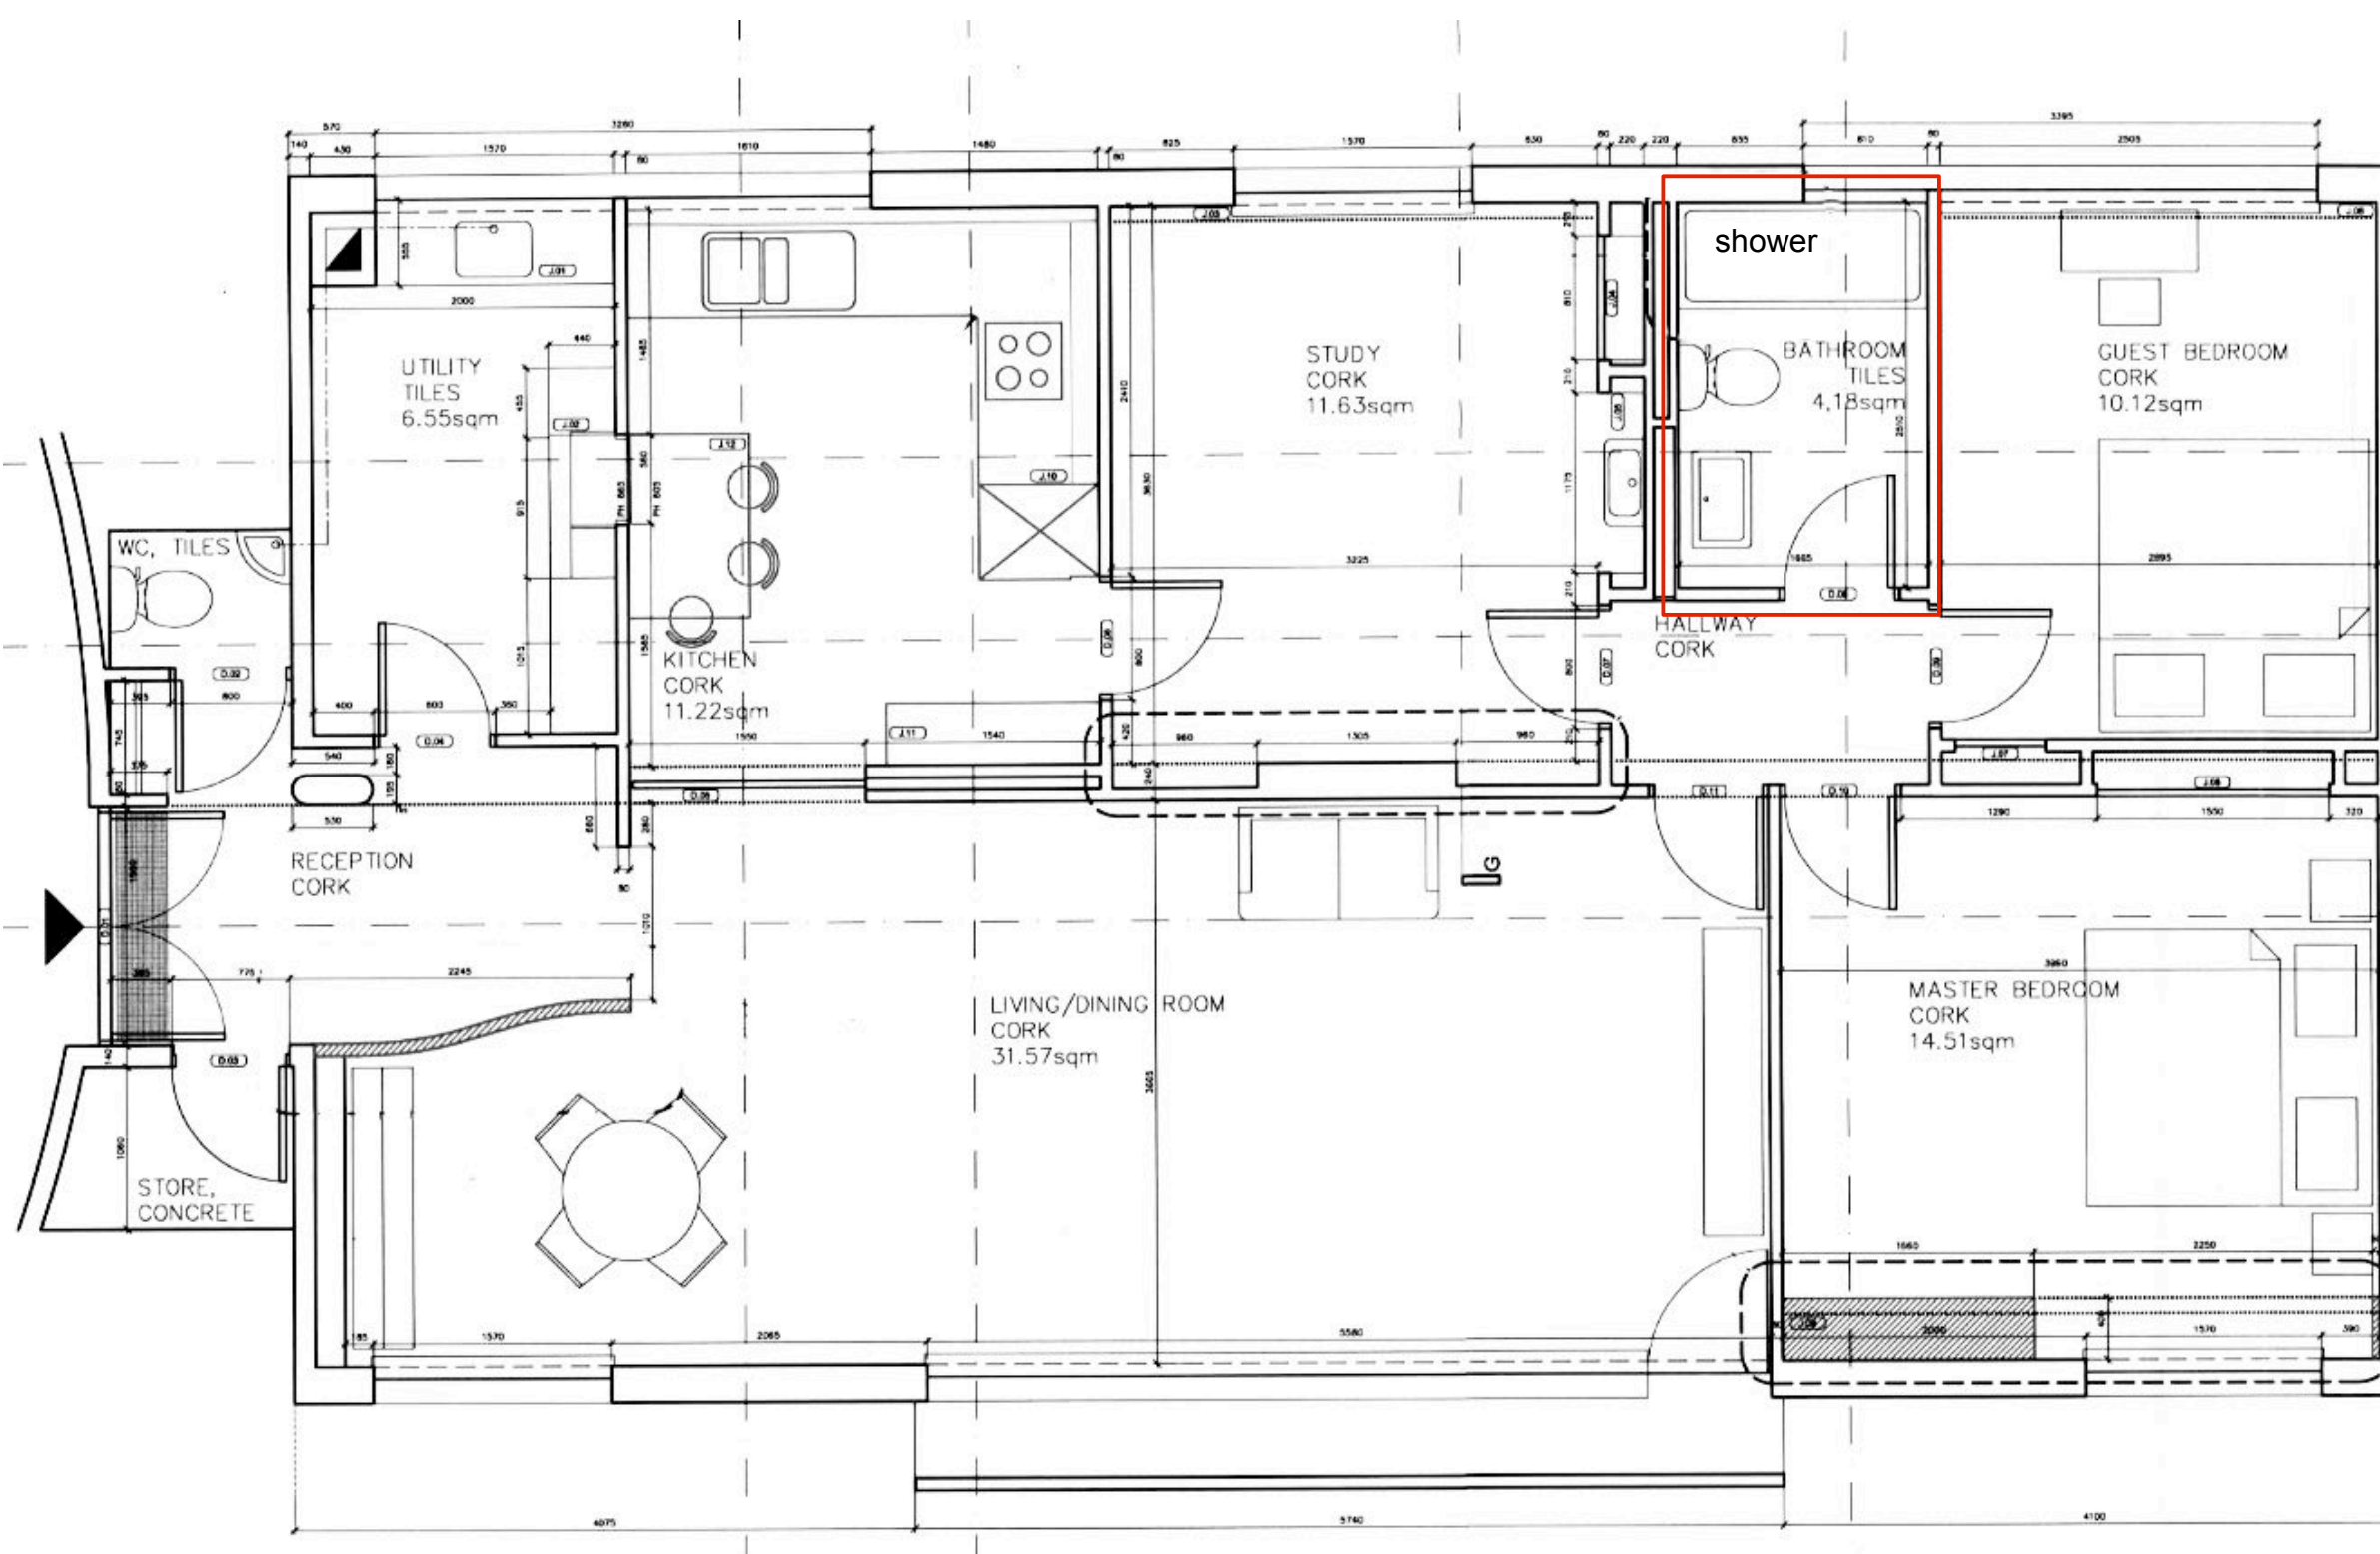


1 Existing flat plan
Scale: 1:50

0 1m 2m 3m

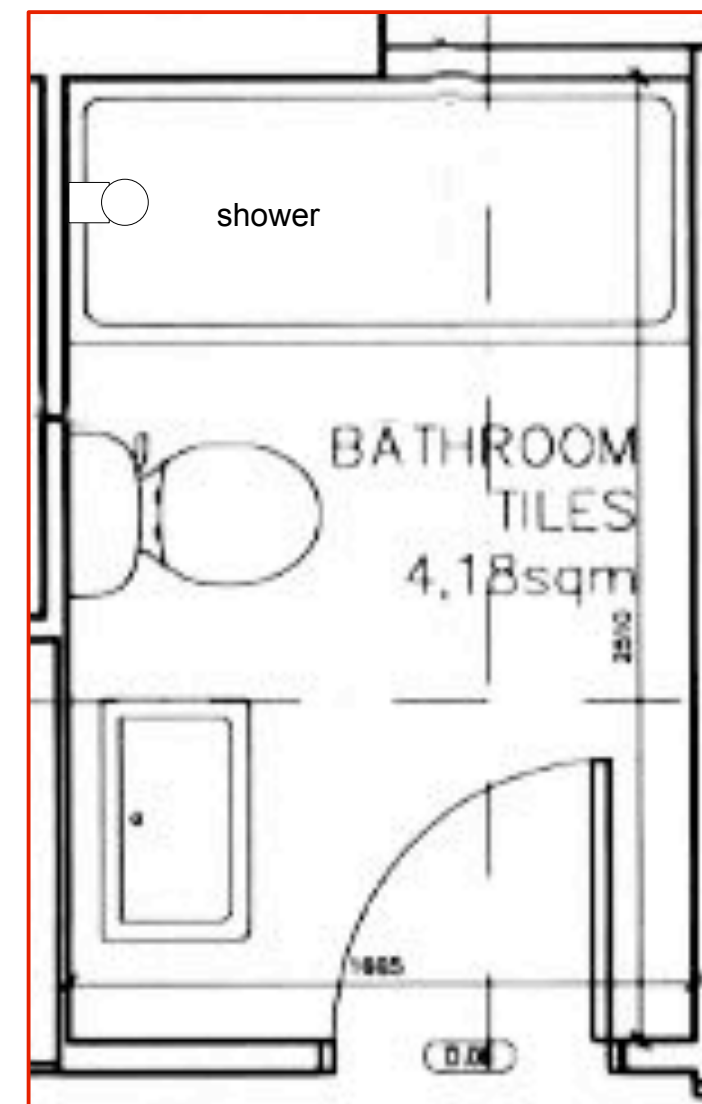

2 Bathroom plan
Scale: 1:20

0 0.5 1m

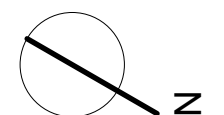

plan and context of flat 7 in Highpoint 1

CONSTANTINE ARCHITECTS

e. c@constantinearchitects.co.uk
m. 07958 455 245
w. www.constantinearchitects.co.uk