


Location Plan

Site Address: Easting: 534007 Northing: 189574

Date Produced: 22-Jan-2024

Scale: 1:1250 @A4

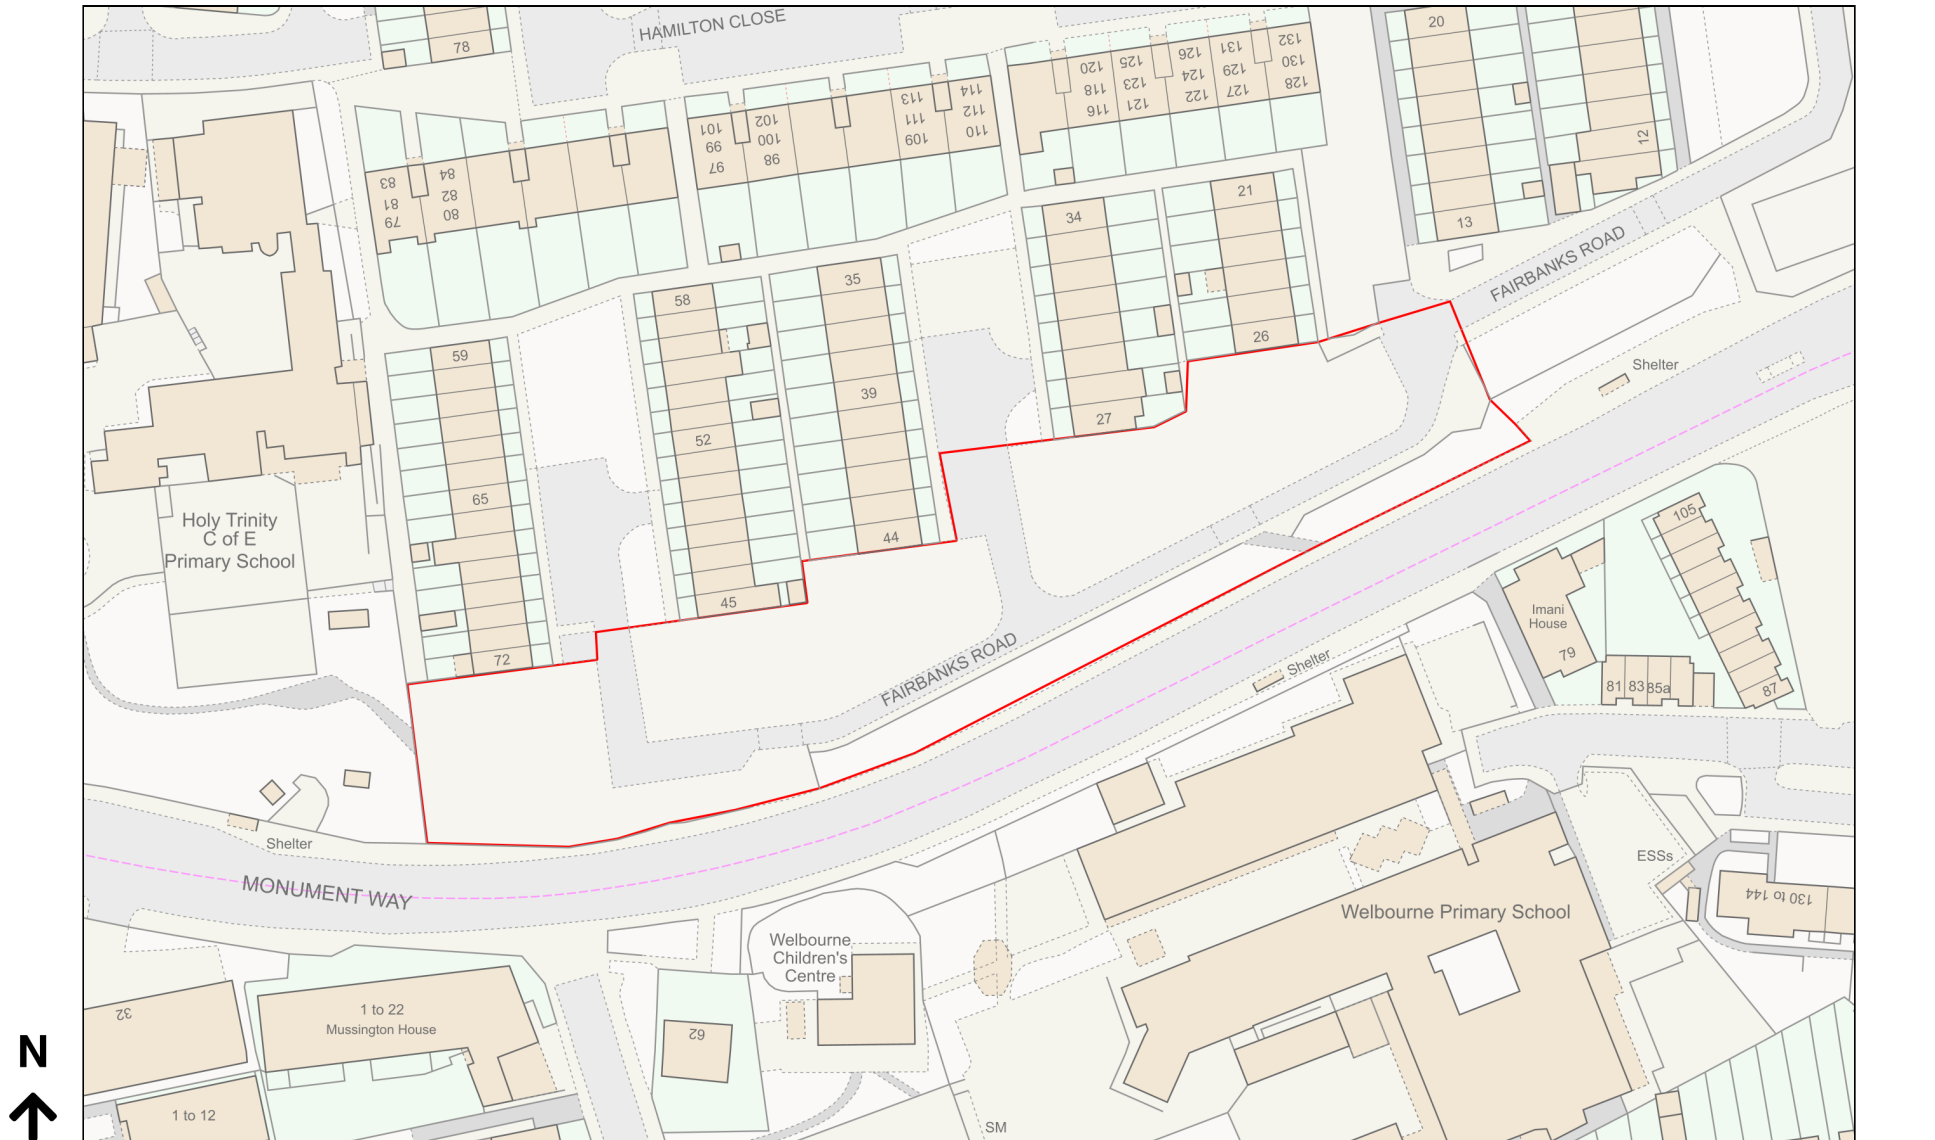

Planning Portal Reference: PP-12748888v1