




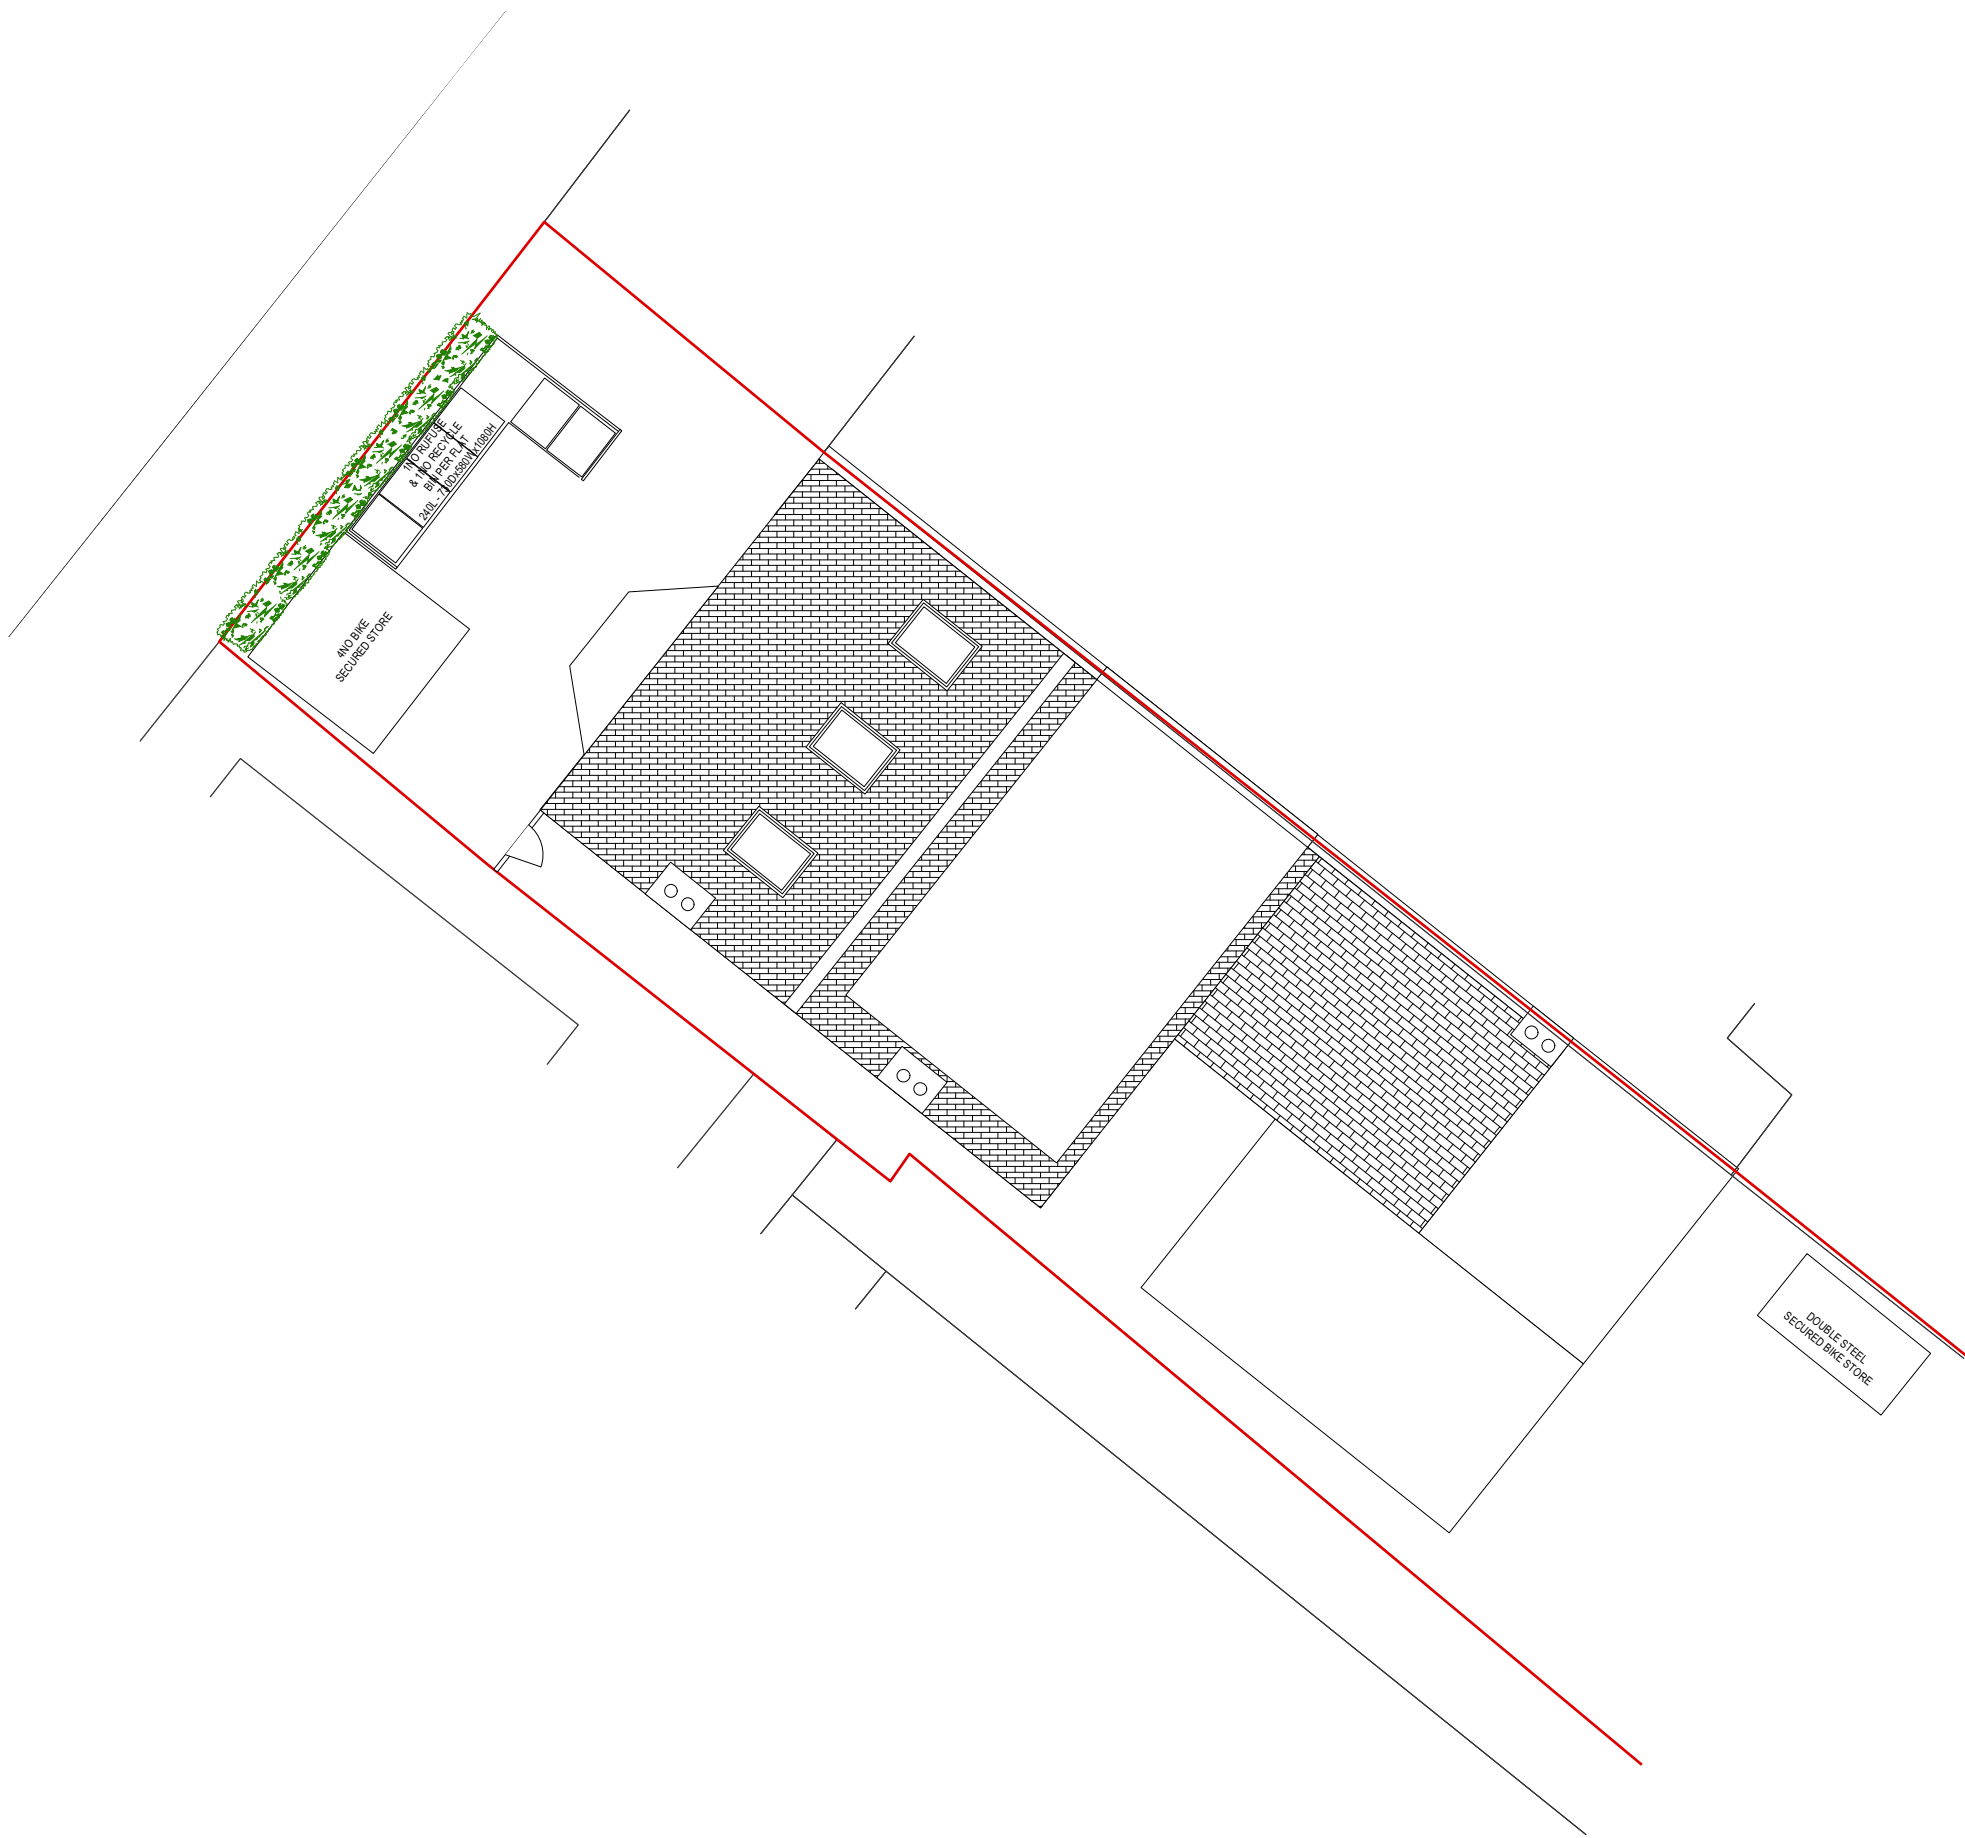

01 **CYCLE & REFUSE PLAN**
Scale: 1:100

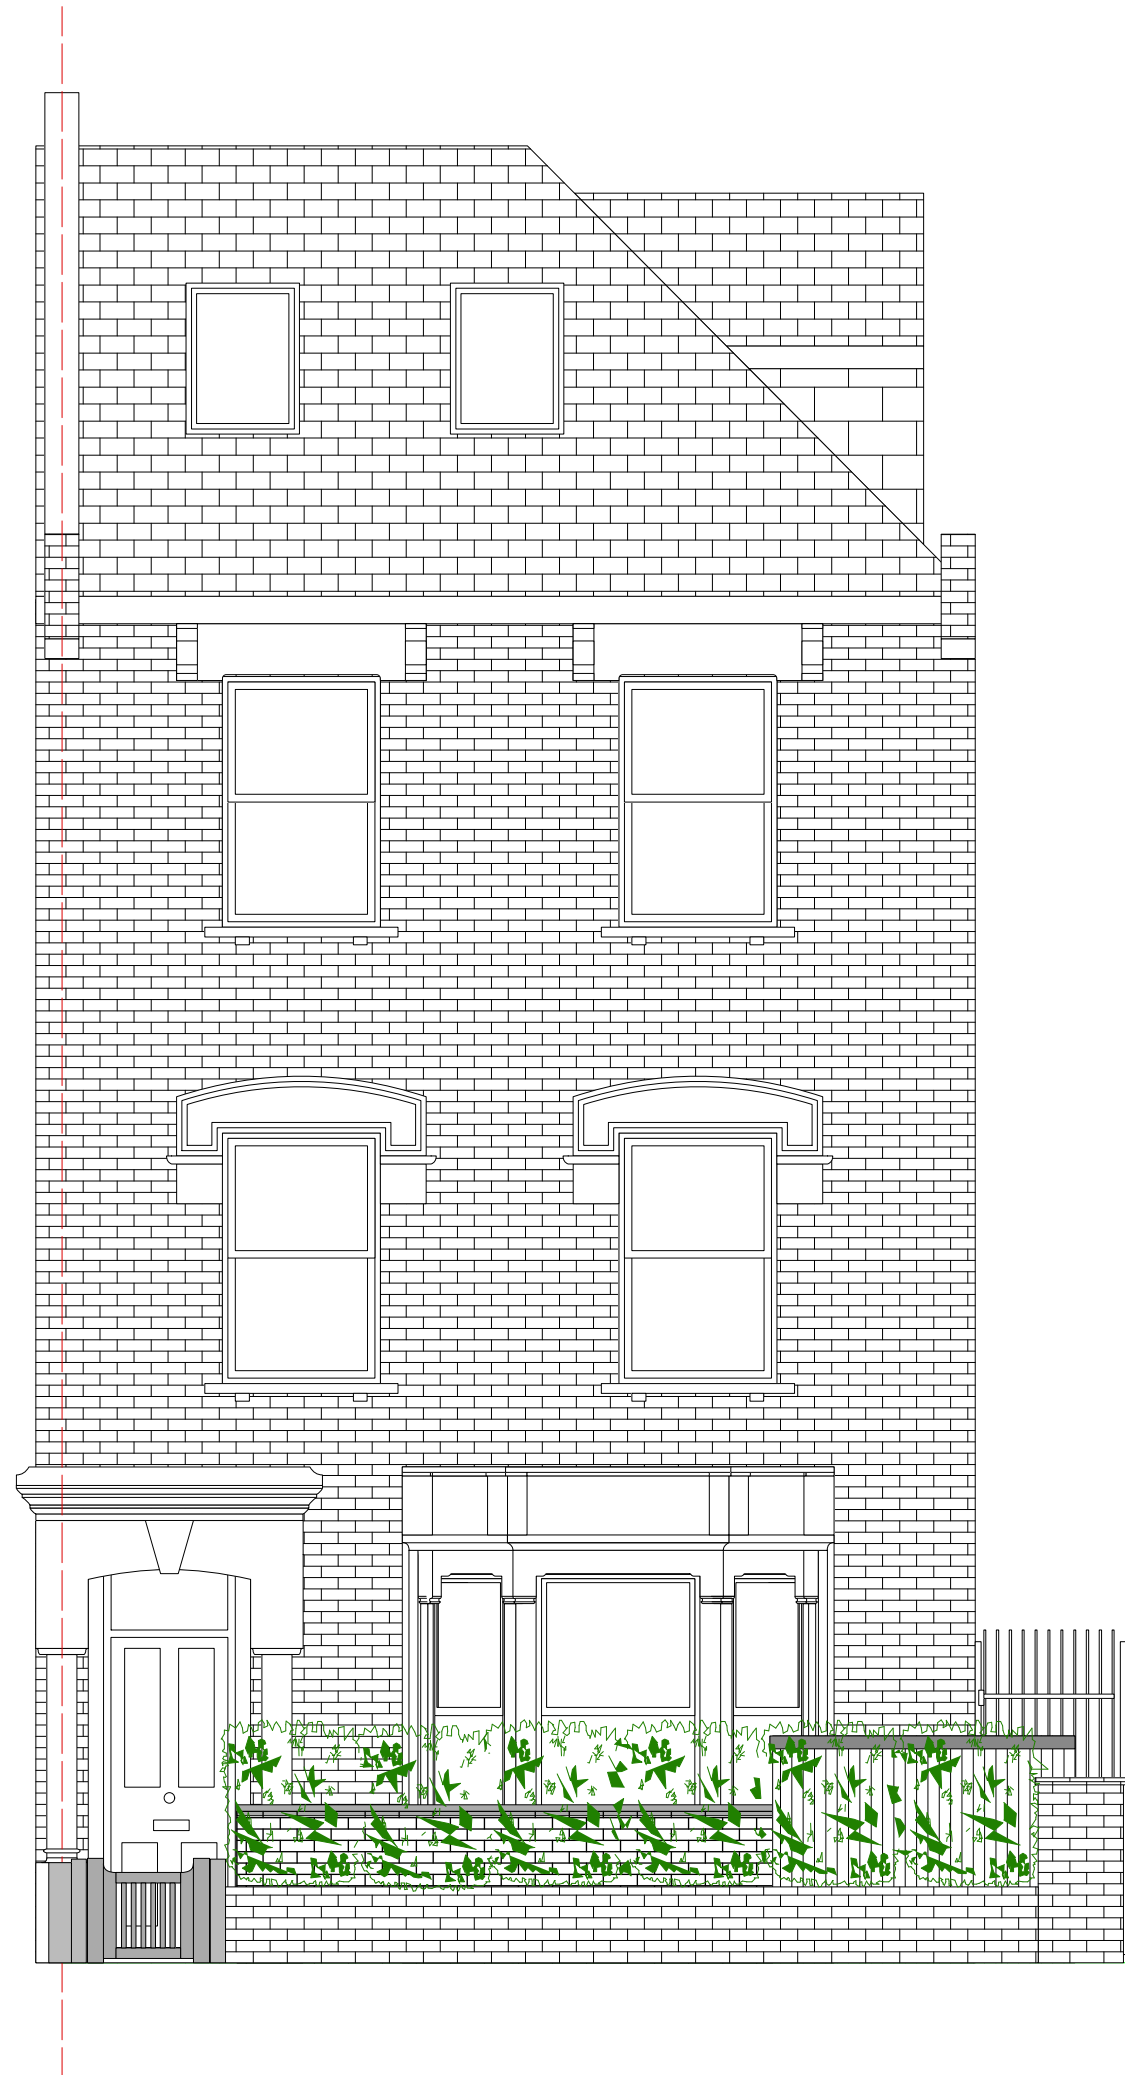

02 **PROPOSED STREET VIEW**
Scale: 1:50

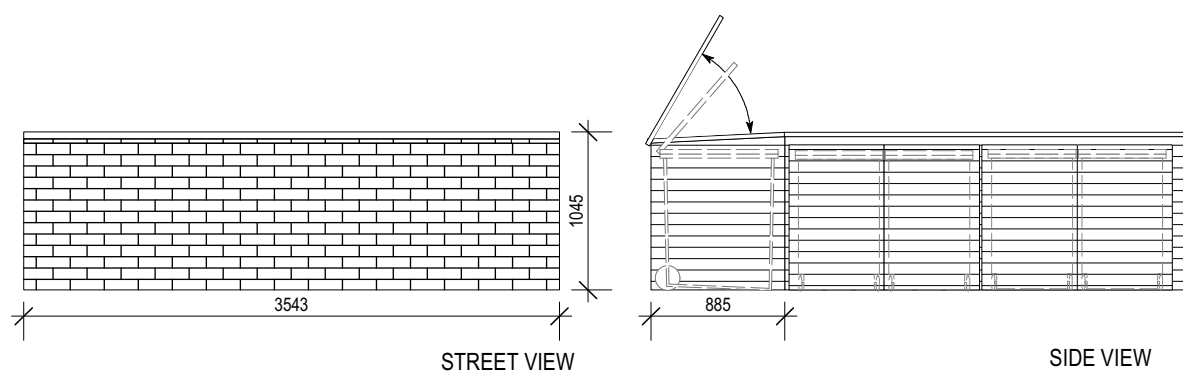

03 **BIN STORES**
Scale: 1:50



4NO. BIKE VERSION
FOR FRONT GARDEN
1980X2080MM



2NO. BIKE VERSION
FOR REAR GARDEN
1420X1980MM

4 **CYCLE STORES**
Scale: NTS

Project Title: EXTENSION AND CONVERSION FROM 6NO. S/C STUDIOS TO 3NO. S/C FLATS	Dwg Title CYCLE & REFUSE DETAILS	
	Scale @ A1 1:100 ; 1:50	Client: DINGLIS
Project Address: FLATS A-F, 22 UPPER TOLLINGTON PARK LONDON N8	Date JANUARY 2024	
	Dwg No. U01/2024/CR/01	Rev: