

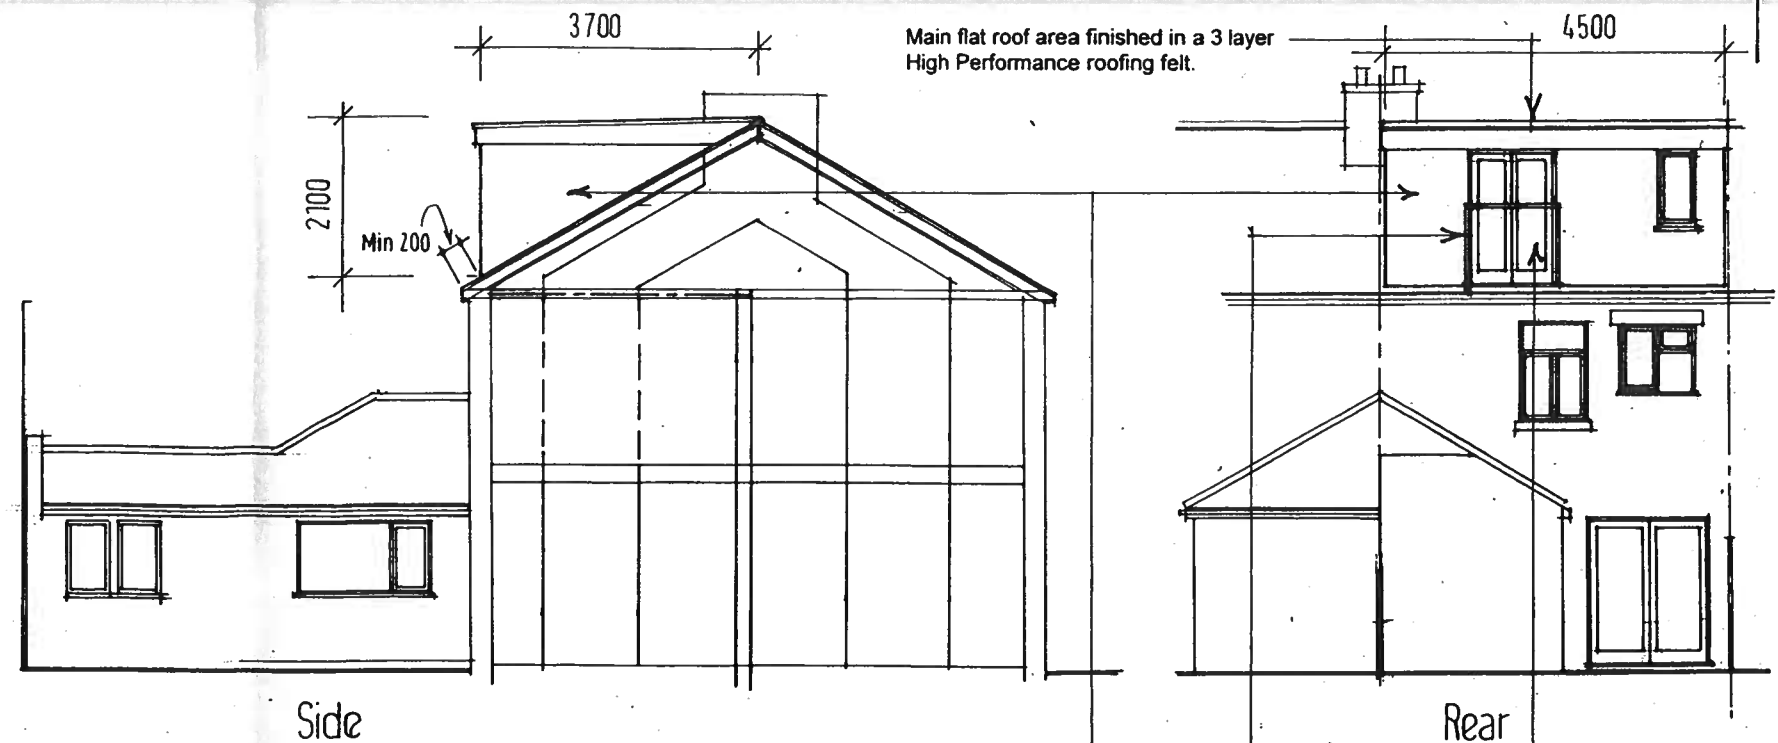
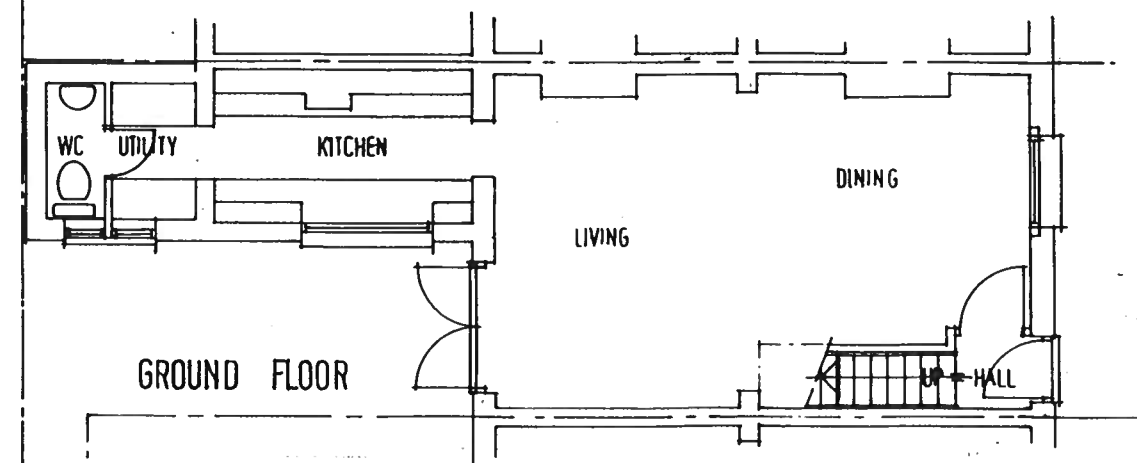
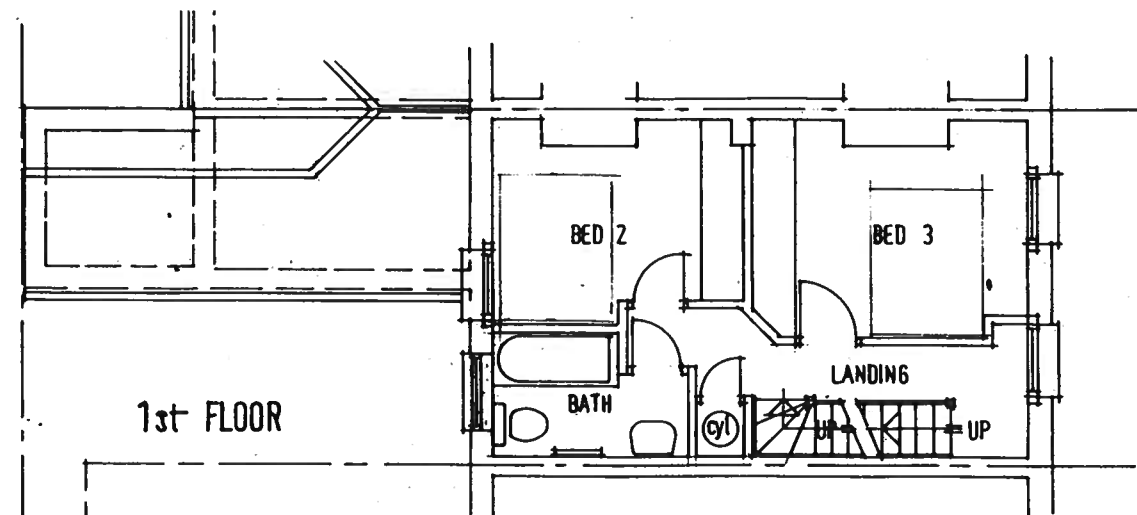


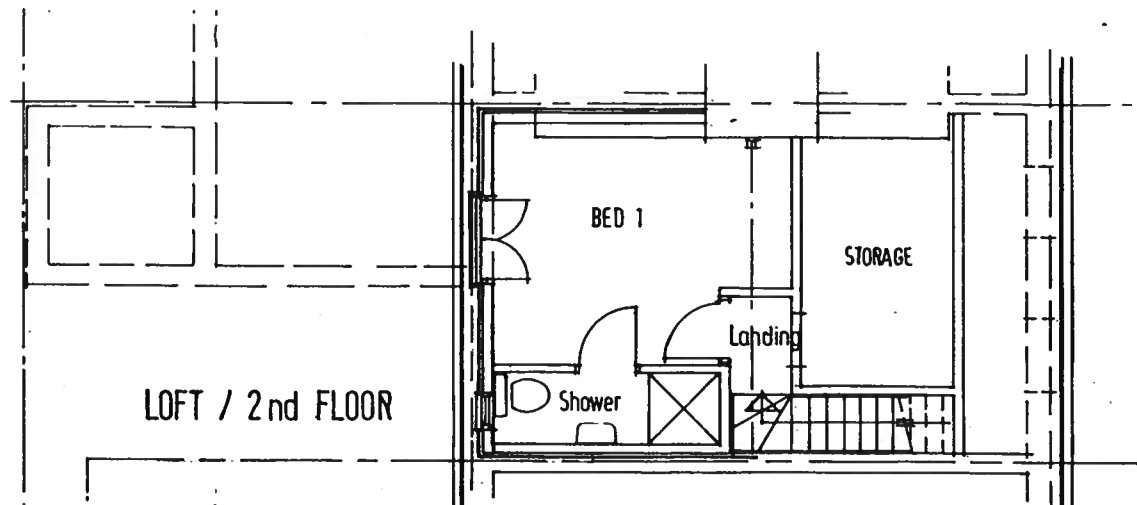

Dormer walls finished in plain clay tile hanging to match main roof tiles.

Juliet Balconies in stainless steel and clear safety glazed set max 150mm from face of rear 1st Floor elevation (note roof cutaway in front not access balconies).

Joinery: Including windows, door frames, soffits, fascias etc. all to match existing in design and colour.

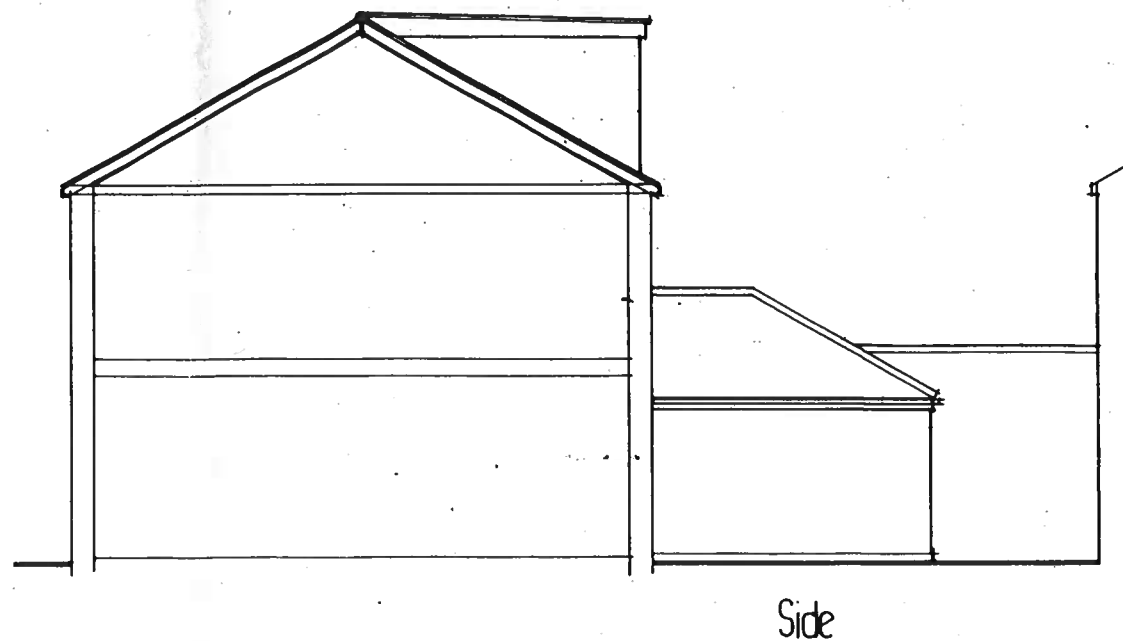

Scale 1:100

Date	Revisions
Building Design Co Robert C. Walpole 41 DUNCAN ROAD RAMSGATE KENT CT11 9QH Tel : 01843 591854	
Project PROPOSED: LOFT CONVERSION WITH REAR DORMER EXTENSION AT: 2 COPPETTS ROAD LONDON N10 1NN	
Title Plans & Elevations As Proposed	
Scale 1:100	Date JAN 2024
Drawn RCW	Checked
Drawg No 997/02	

Sheet Size A3