


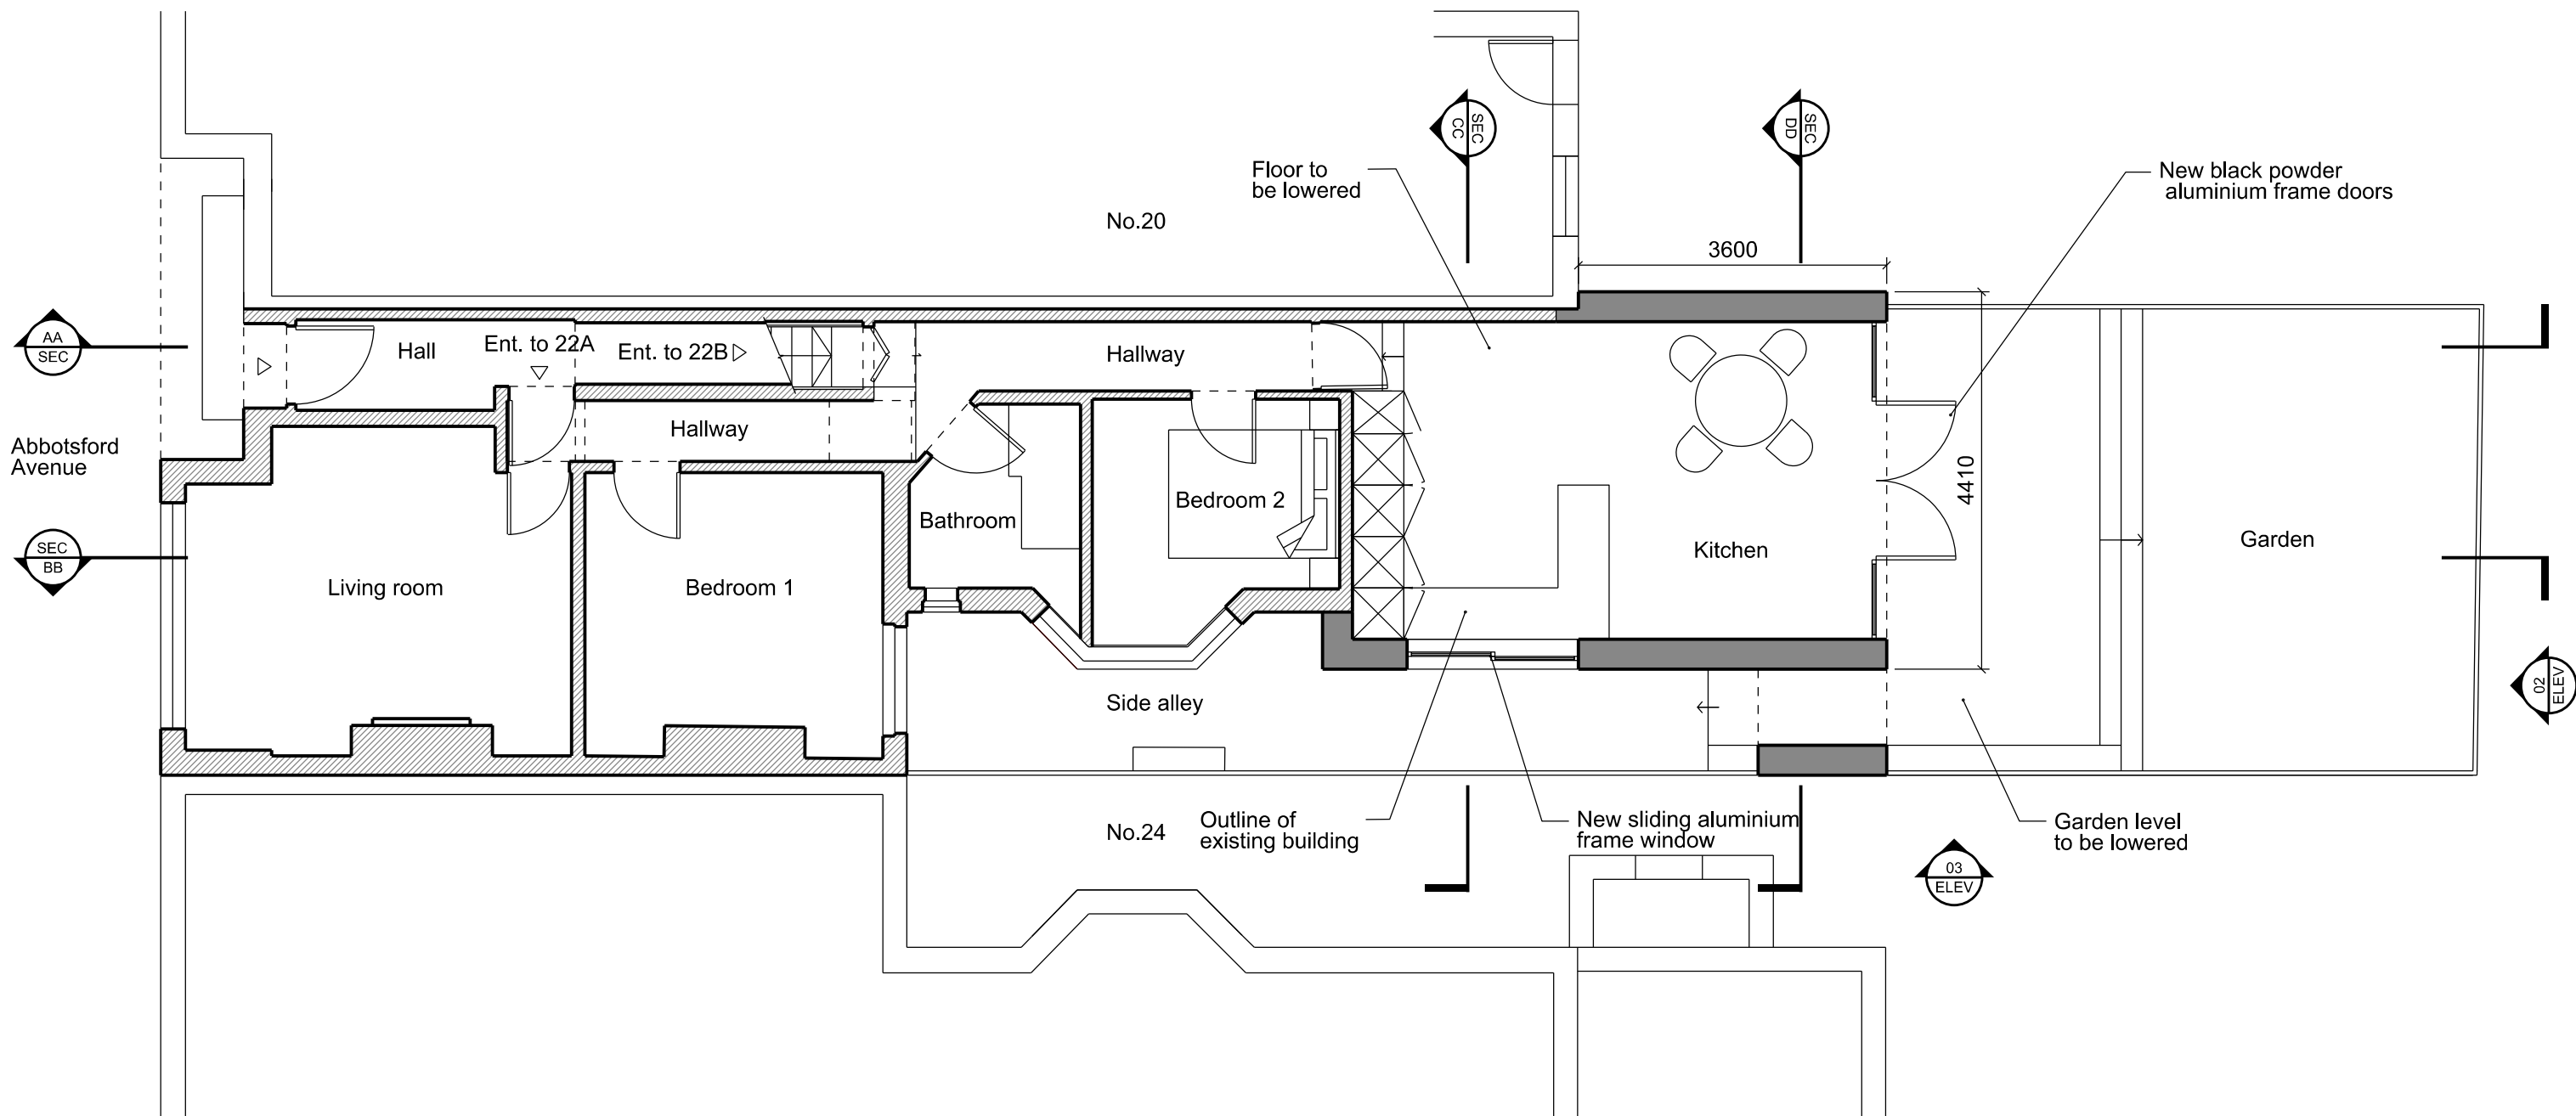

01 Ground Floor Plan - Proposed

1:75

BAS
Architects

4th Floor, John Princes Street
London W1G 0JL
www.basarchitects.com
020 3649 0333
hello@basarchitects.com

Rev / Description	Date	Project:	Title:	Date	Scale	Rev
		22a Abbotsford Avenue	Ground Floor Plan	04/12/2023	1:75@A3	01
		N15 3BS	Proposed			
				Drawing :		
				23.005.220		