


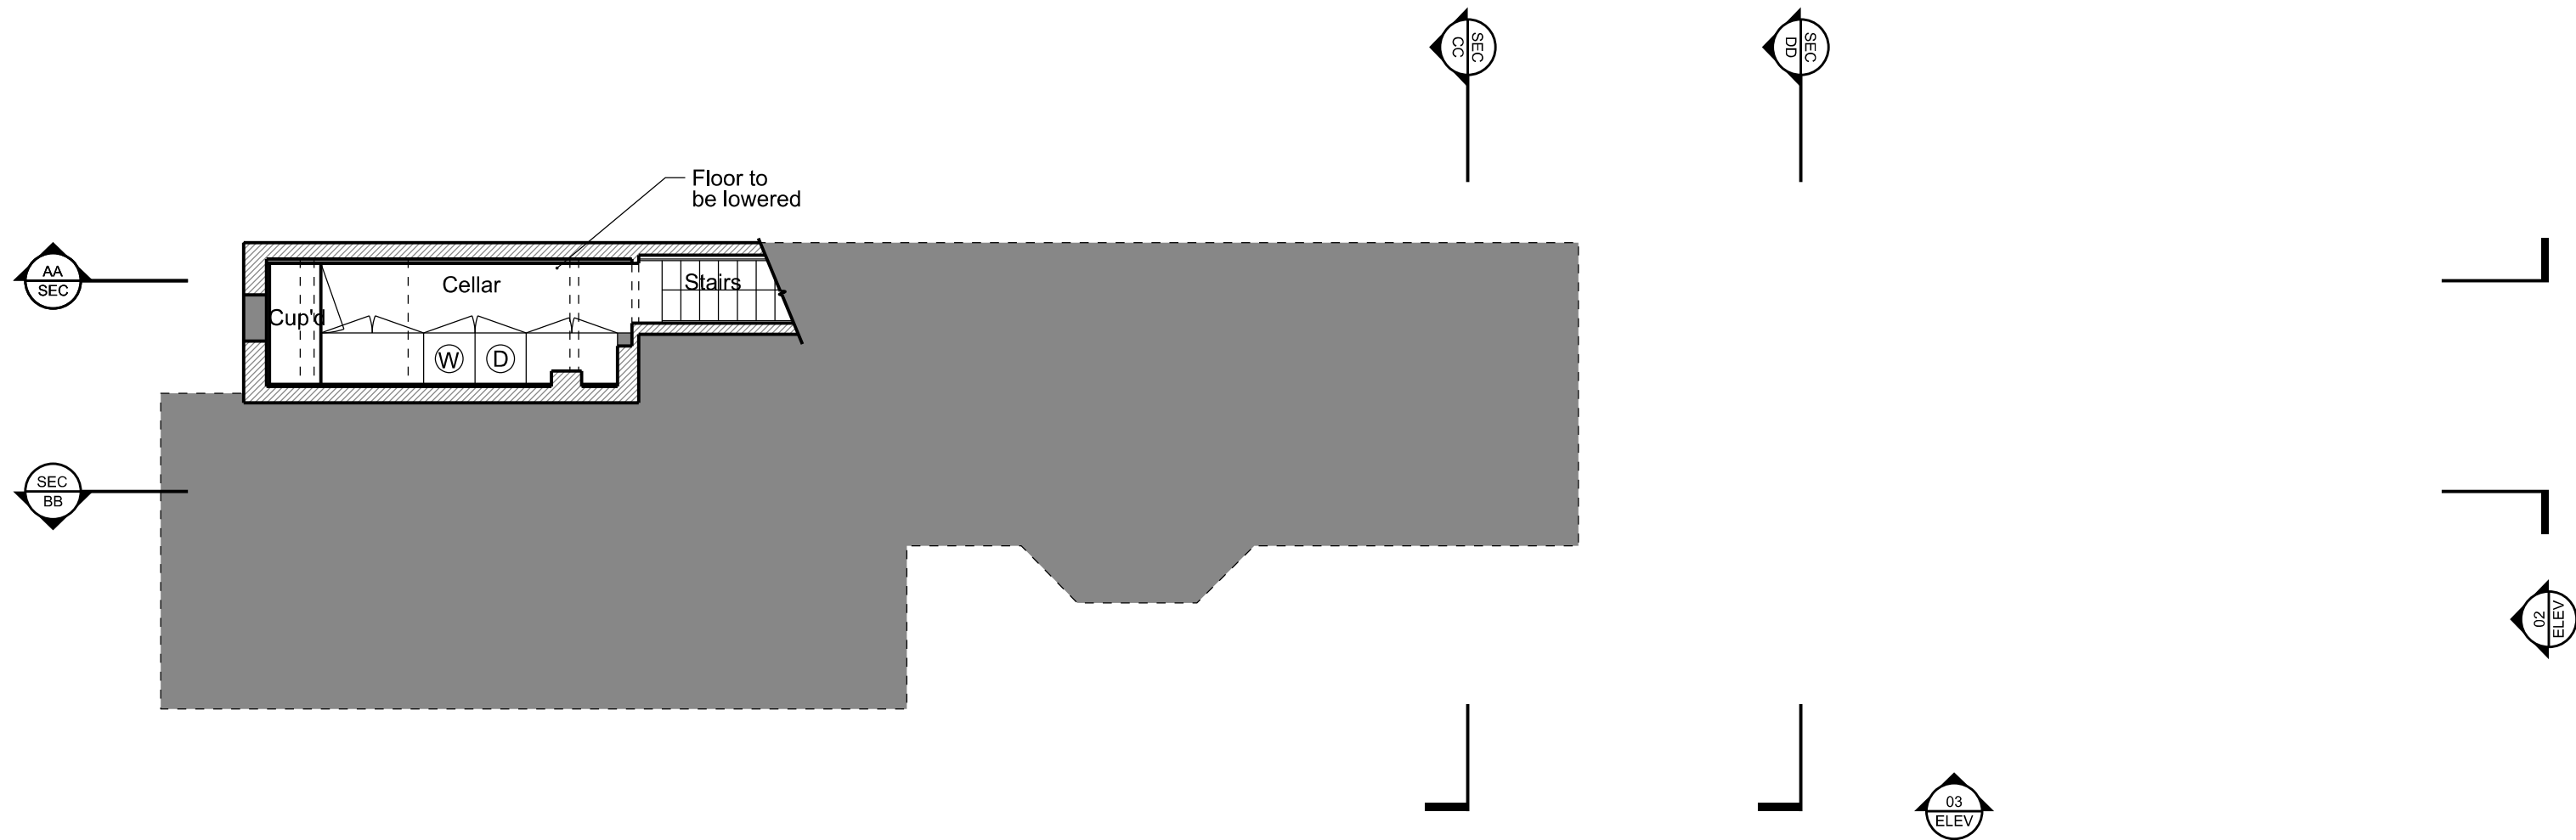

01Basement Plan - Proposed

1:75

BAS
Architects

4th Floor, John Princes Street
London W1G 0JL
www.basarchitects.com
020 3649 0333
hello@basarchitects.com

Rev / Description

Date

Project:

22a Abbotsford Avenue
N15 3BS

Title:

Basement Plan
Proposed

Date

04/12/2023

Drawing :

23.005.219

Scale

1:75@A3

Rev

00

