


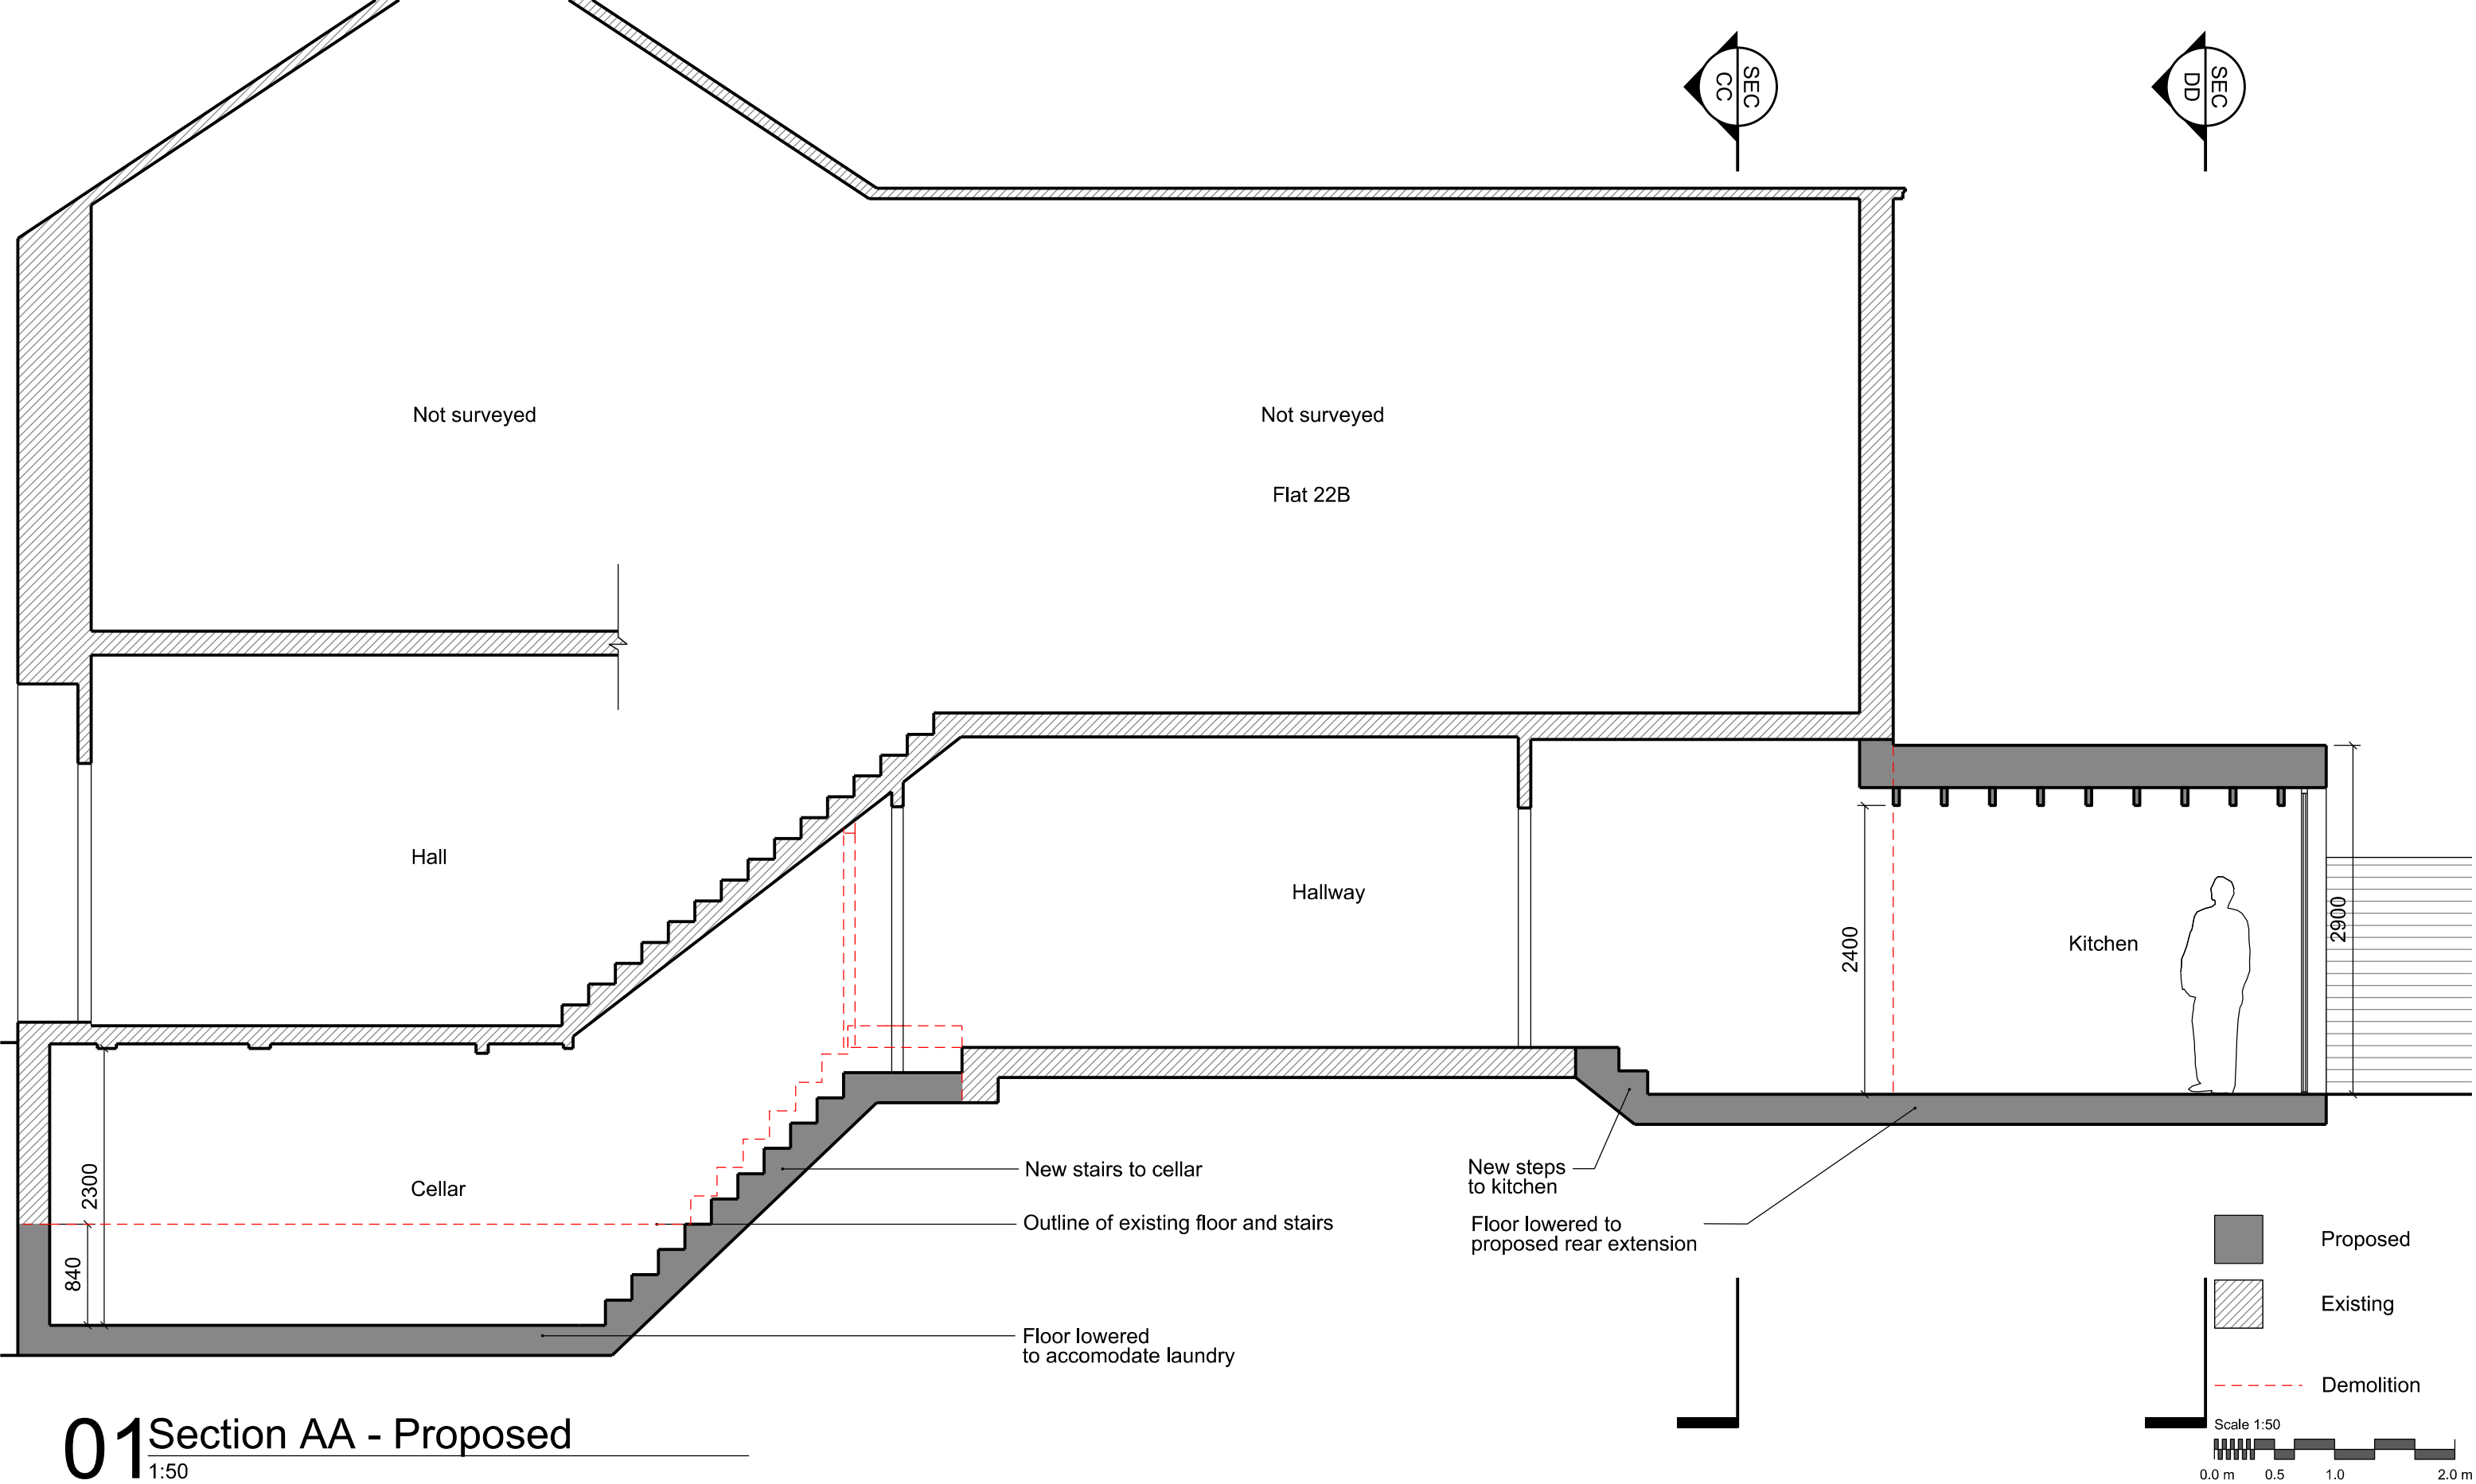

01Section AA - Proposed
1:50

BAS
Architects

4th Floor, John Princes Street
London W1G 0JL

www.basarchitects.com
020 3649 0333
hello@basarchitects.com

Rev / Description	Date	Project:	Title:	Date	Scale	Rev 00
		22a Abbotsford Avenue	Section AA	04/12/2023	1:50@A3	
		N15 3BS	Proposed	Drawing :		
				23.005.320		