


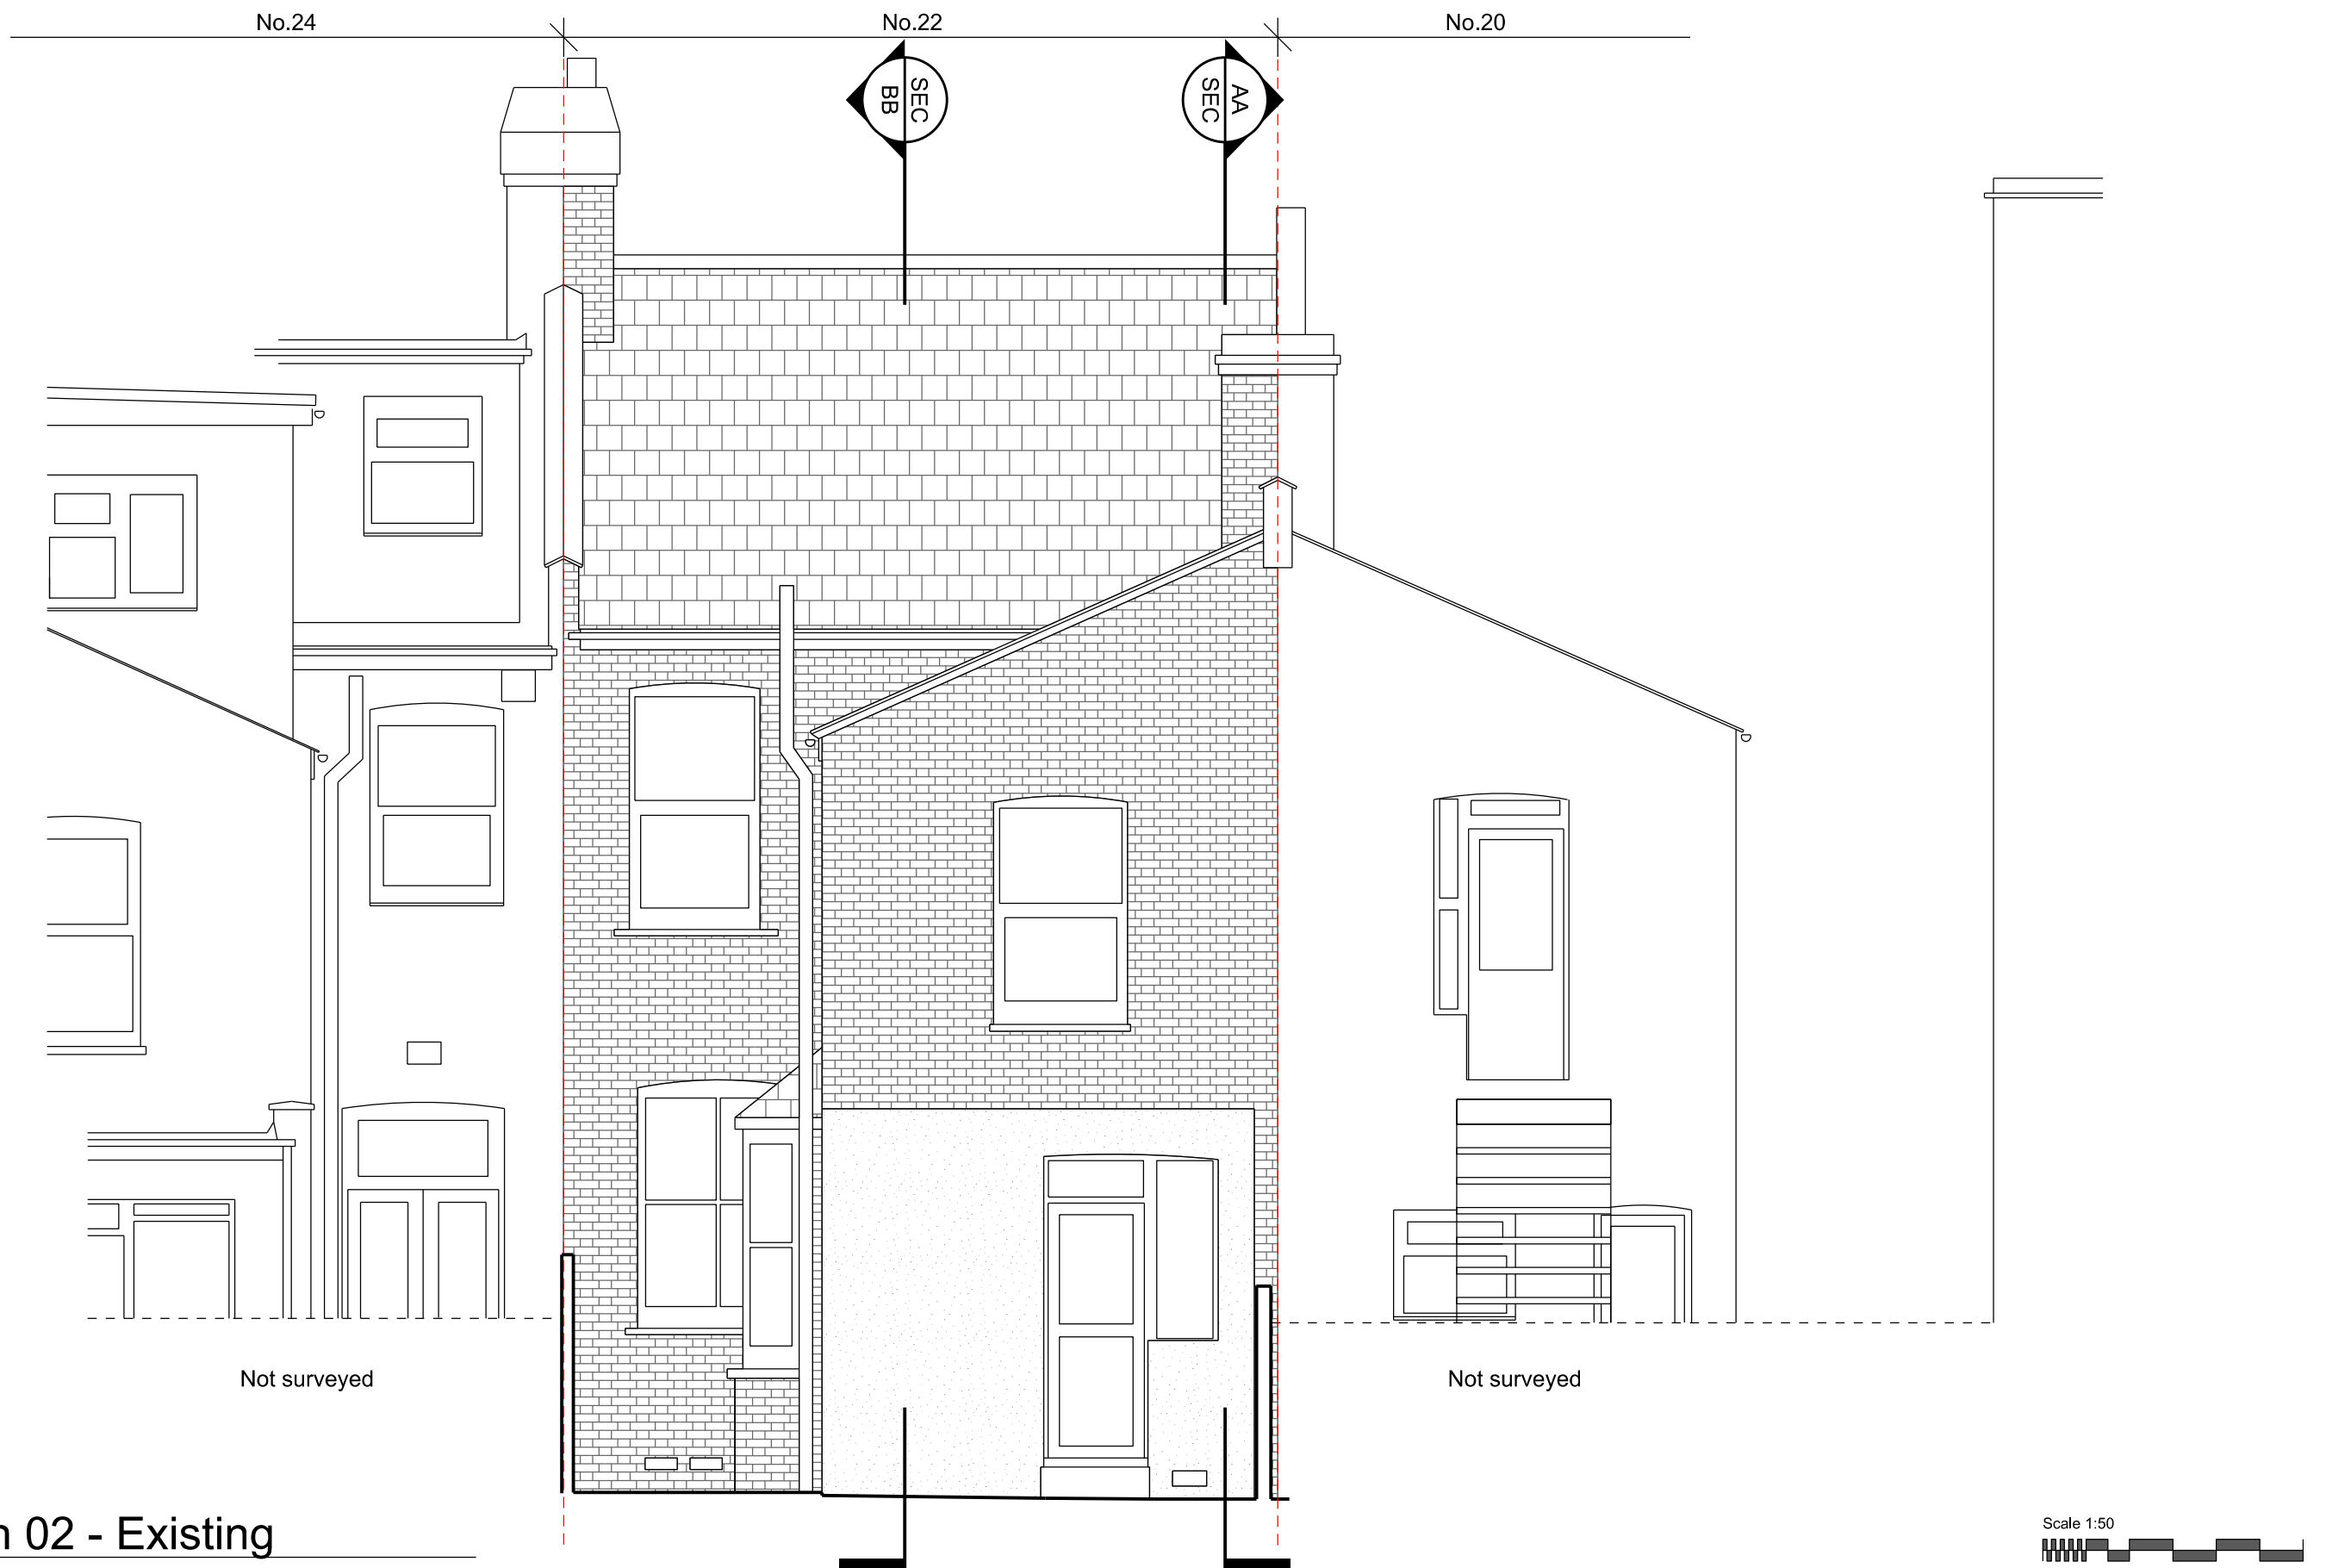

No.24

No.22

No.20

SEC
BB

SEC
AA

Not surveyed

Not surveyed

01 Elevation 02 - Existing

1:50

Scale 1:50
0.0 m 0.5 1.0 2.0 m

BAS
Architects

4th Floor, John Princes Street
London W1G 0JL
www.basarchitects.com
020 3649 0333
hello@basarchitects.com

Rev / Description	Date	Project:	Title:	Date	Scale
		22a Abbotsford Avenue	Elevation 02	04/12/2023	1:50@A3
		N15 3BS	Existing		
				Drawing : 23.005.131	Rev 00