



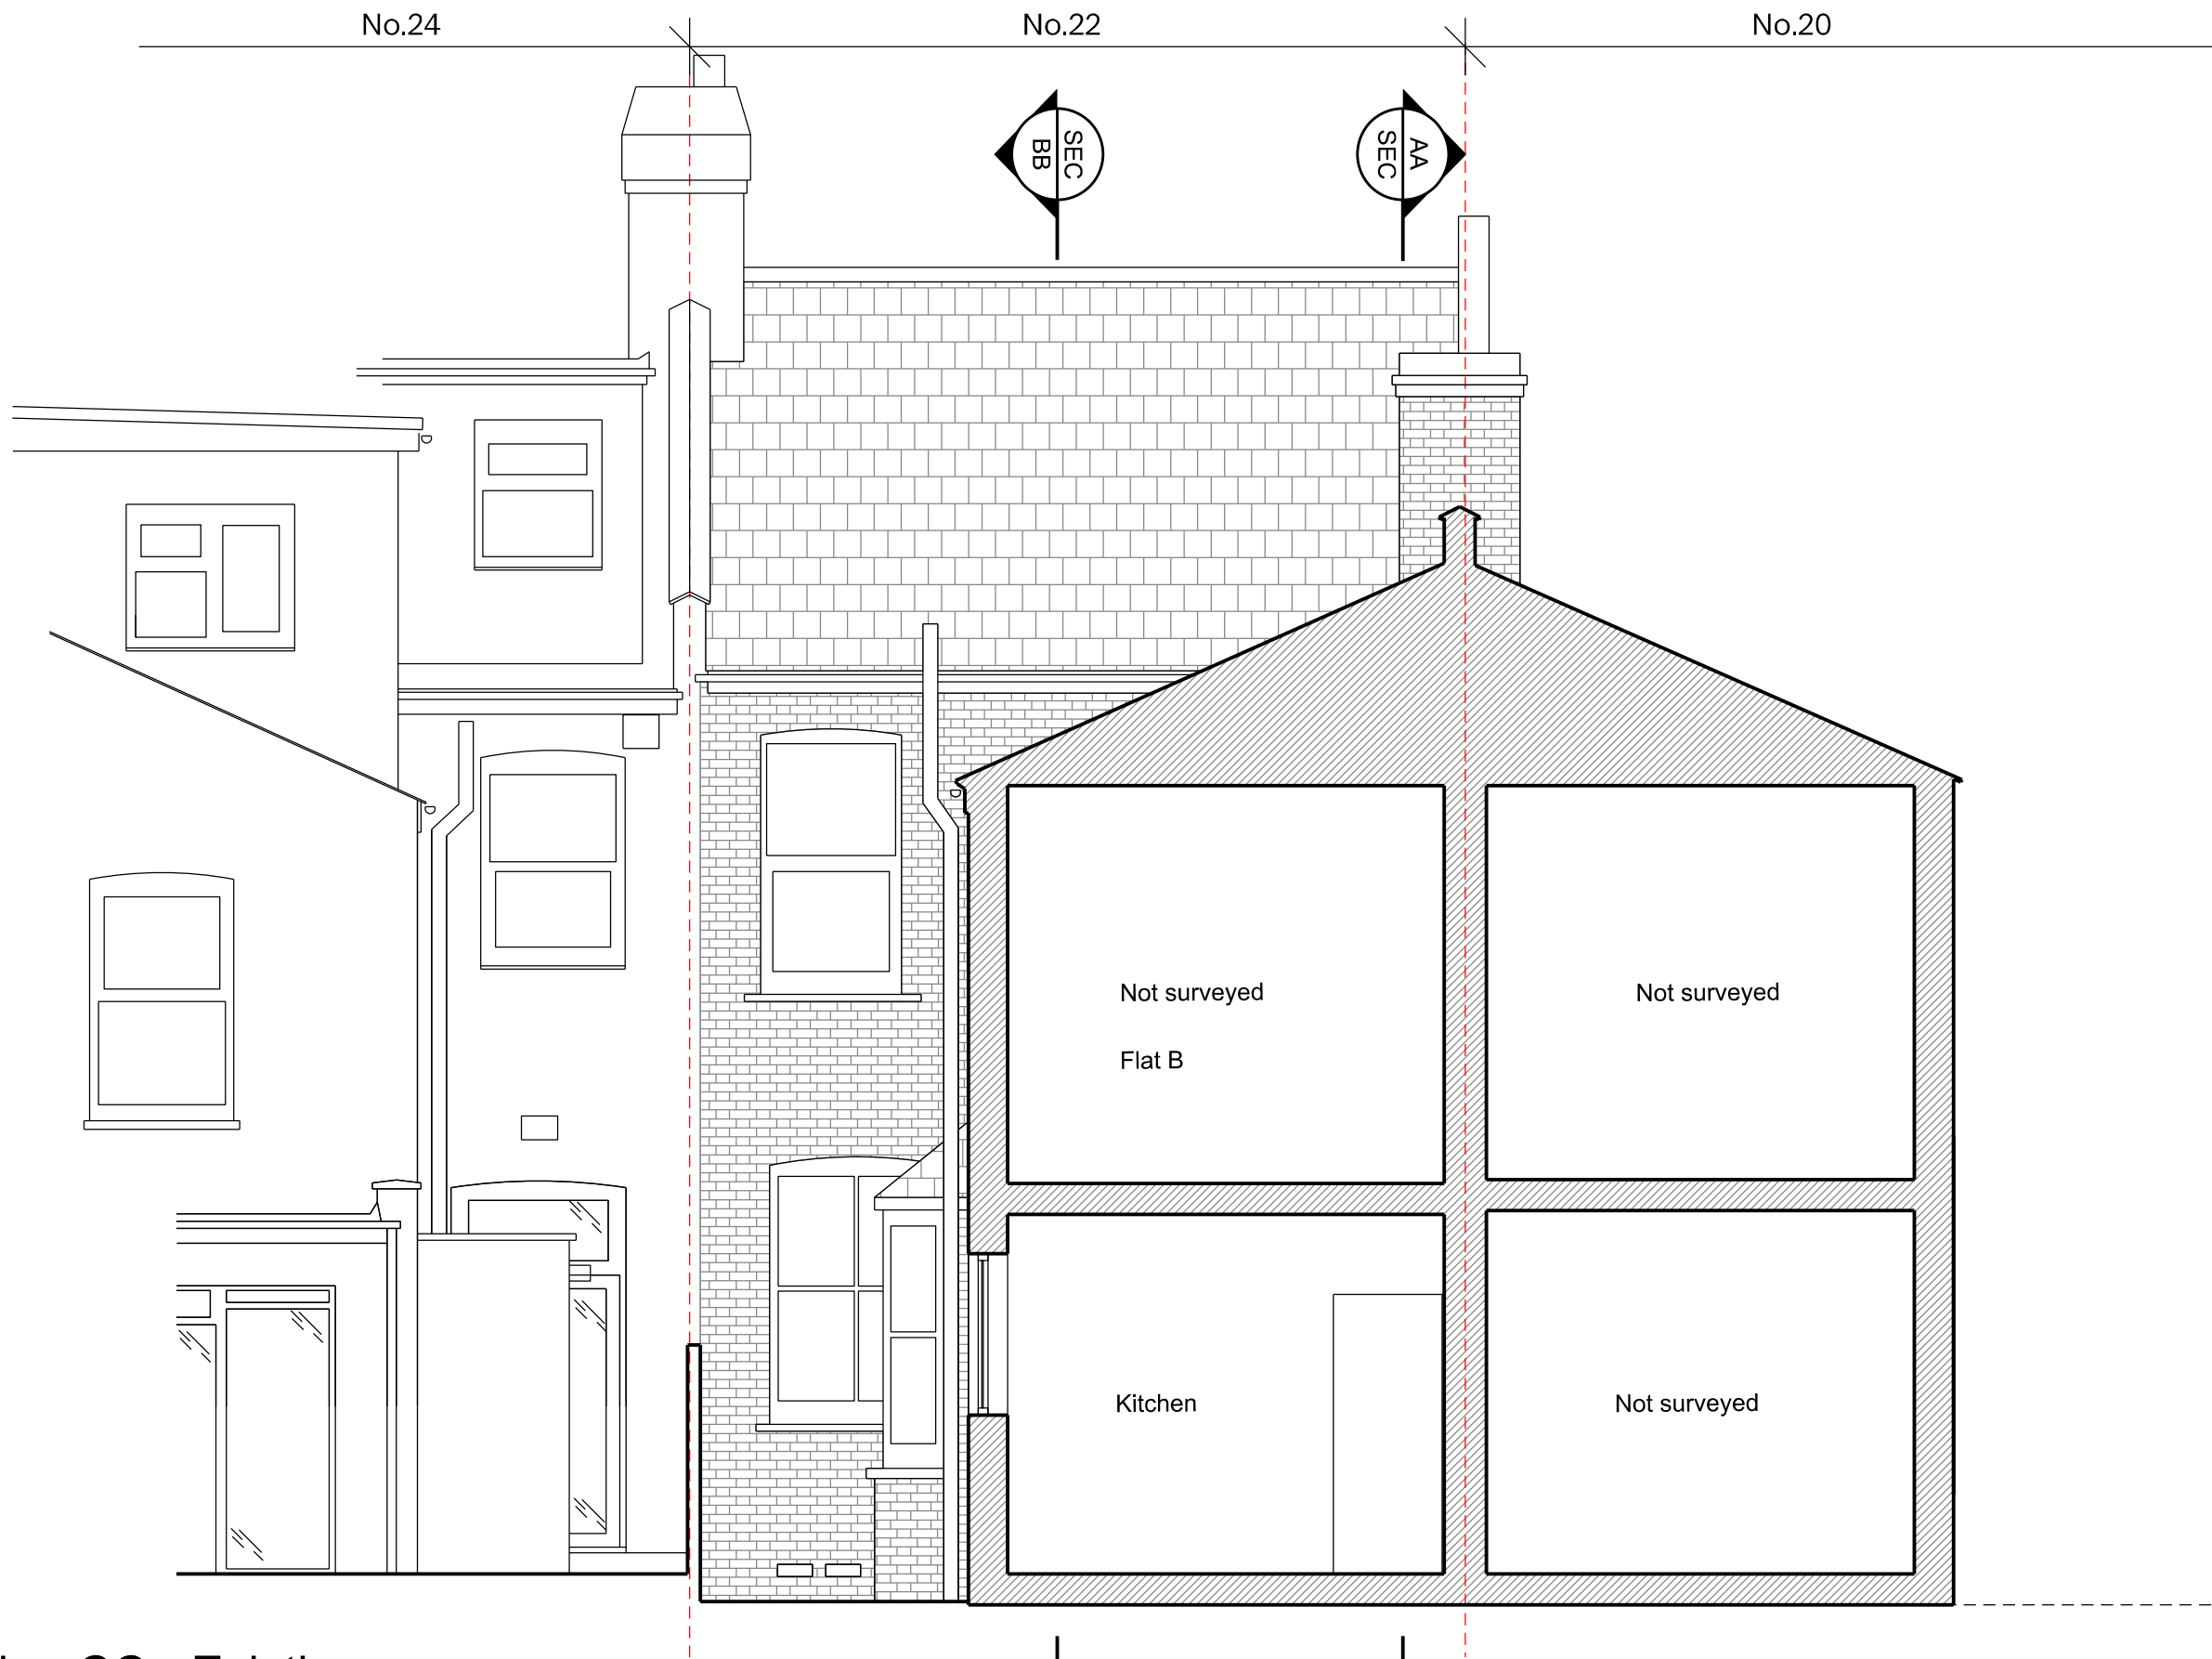

01 Section CC - Existing
1:50

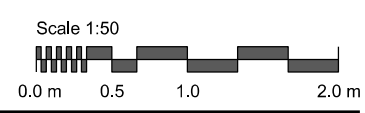

BAS
Architects

4th Floor, John Princes Street
London W1G 0JL
www.basarchitects.com
020 3649 0333
hello@basarchitects.com

Rev / Description	Date	Project:	Title:	Date	Scale	Rev
		22a Abbotsford Avenue N15 3BS	Section CC Existing	04/12/2023	1:50@A3	00
				Drawing : 23.005.122		