


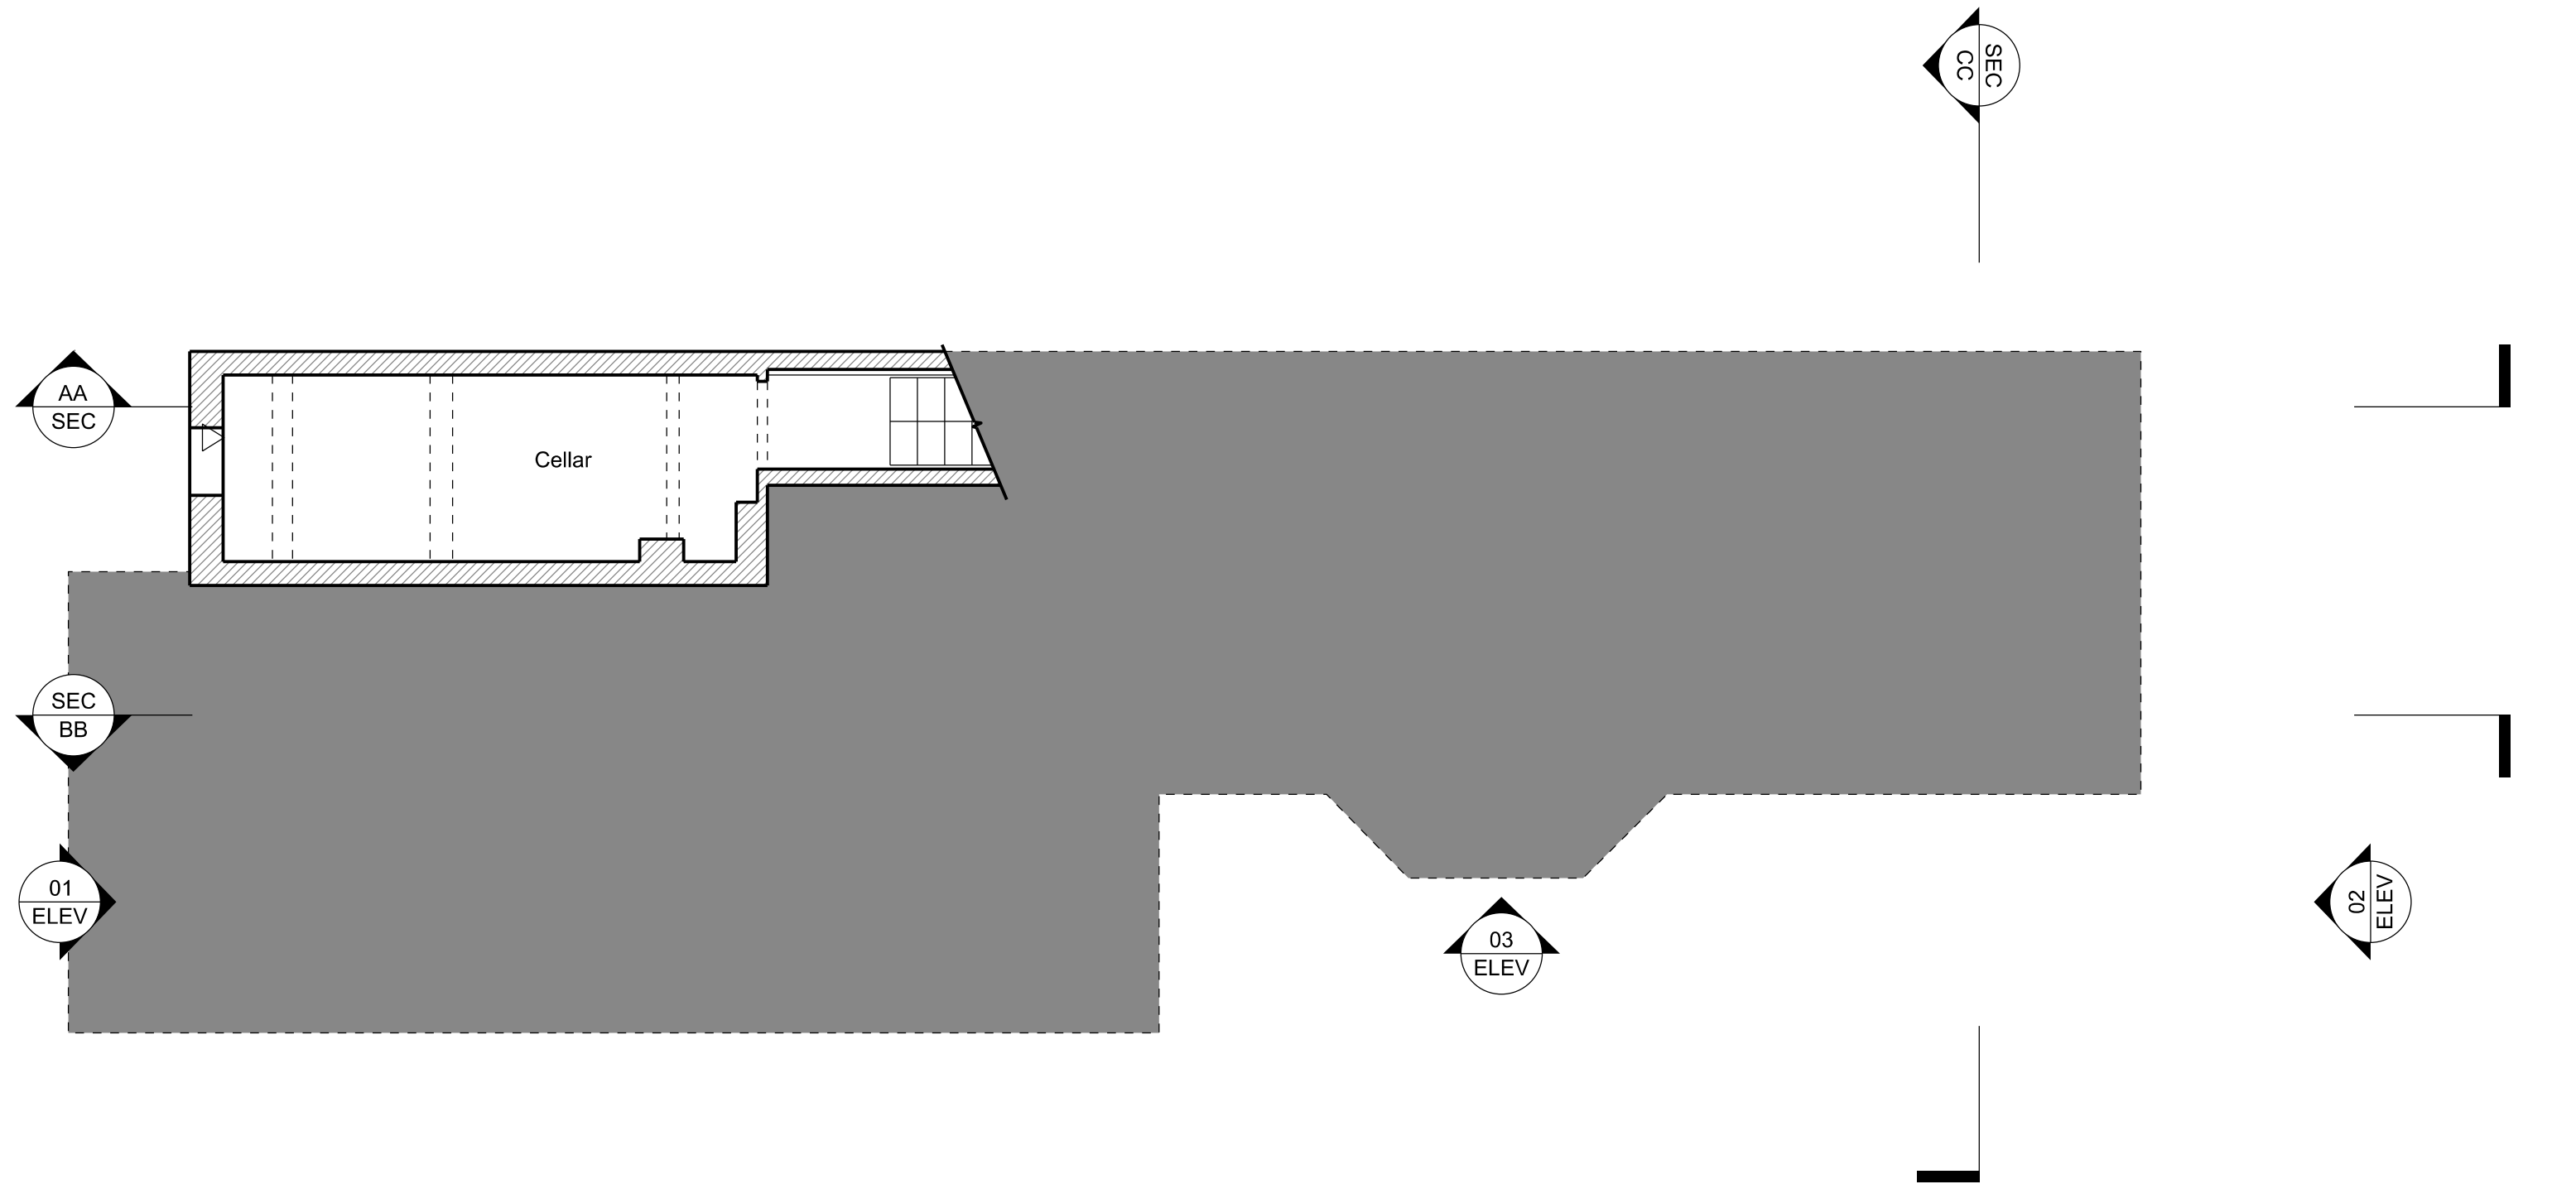

01Basement Plan - Existing

1:50

BAS
Architects

4th Floor, John Princes Street
London W1G 0JL

www.basarchitects.com
020 3649 0333
hello@basarchitects.com

Rev / Description

Date

Project:

22a Abbotsford Avenue
N15 3BS

Title:

Basement
Existing

Date

04/12/2023

Scale

1:50@A3

Drawing :

23.005.109

Rev

00