

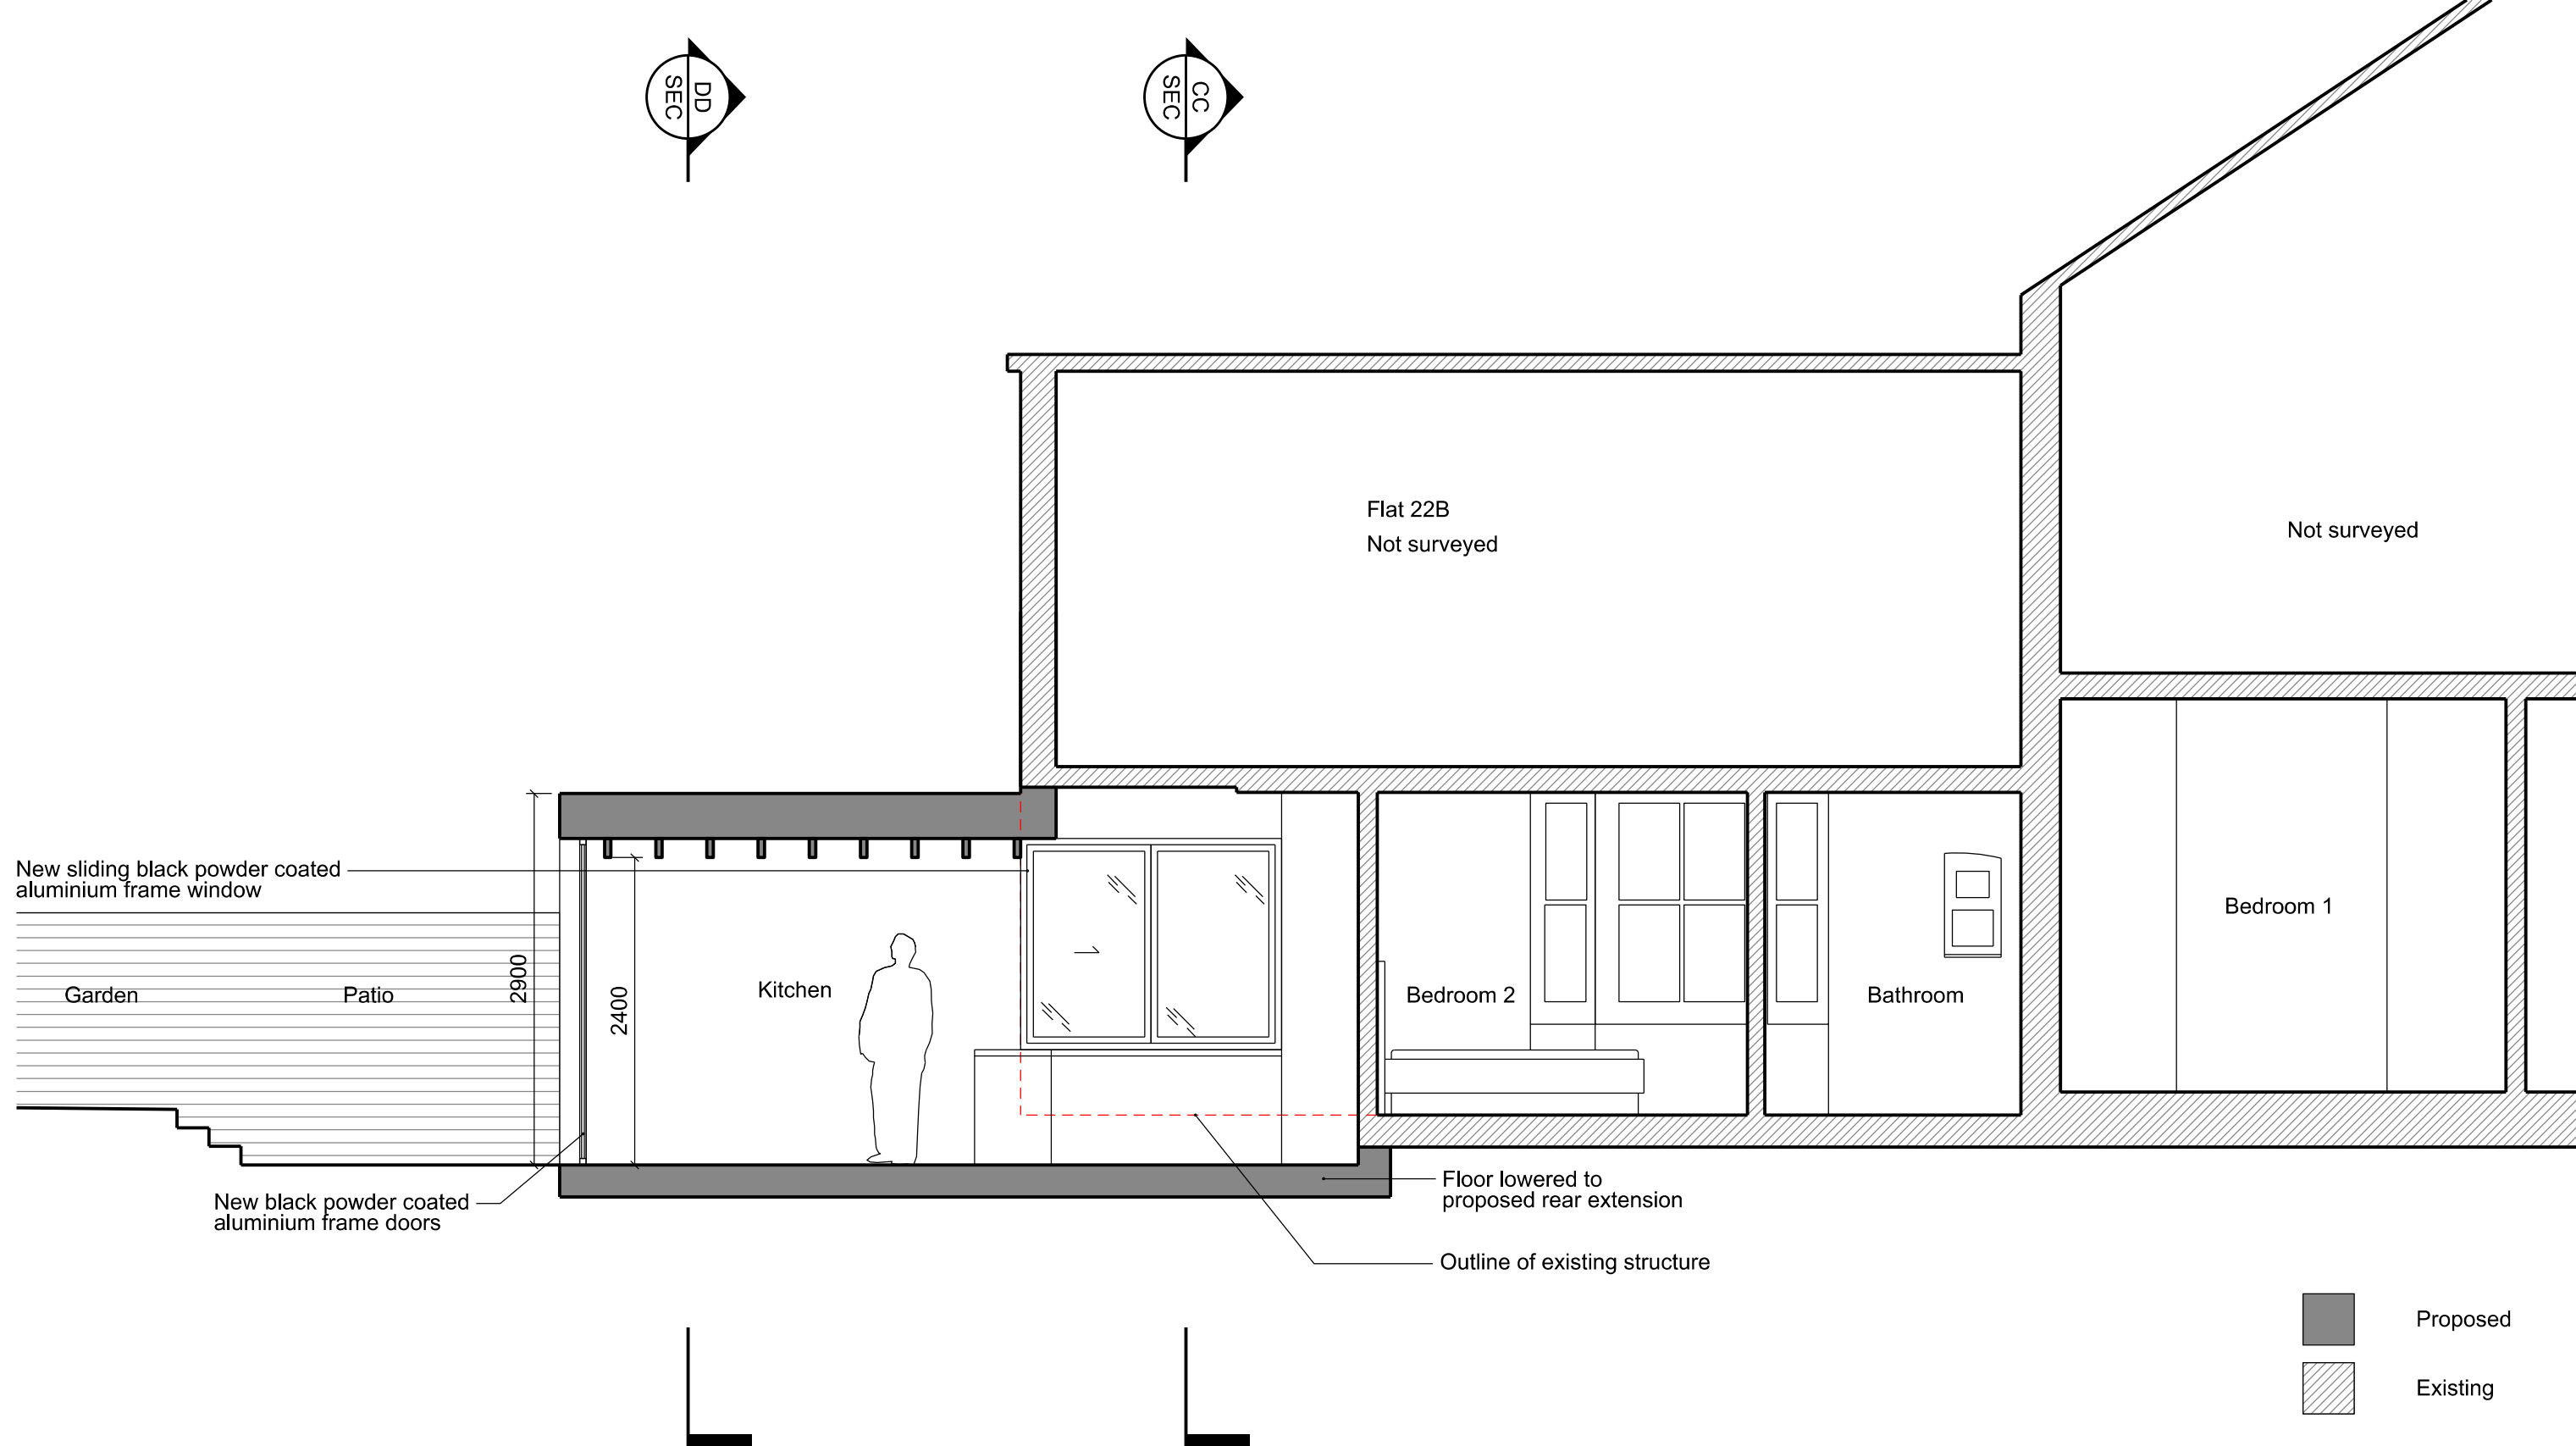
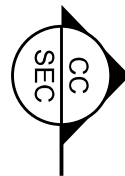


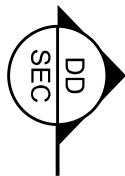

01 Section BB - Proposed

1:50

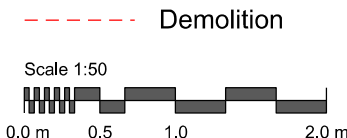

BAS
Architects

4th Floor, John Princes Street
London W1G 0JL

www.basarchitects.com
020 3649 0333
hello@basarchitects.com

Rev / Description

Date

Project:

22a Abbotsford Avenue
N15 3BS

Title:

Section BB
Proposed

Date

04/12/2023

Drawing :

23.005.321

Scale

1:50@A3

Rev
00