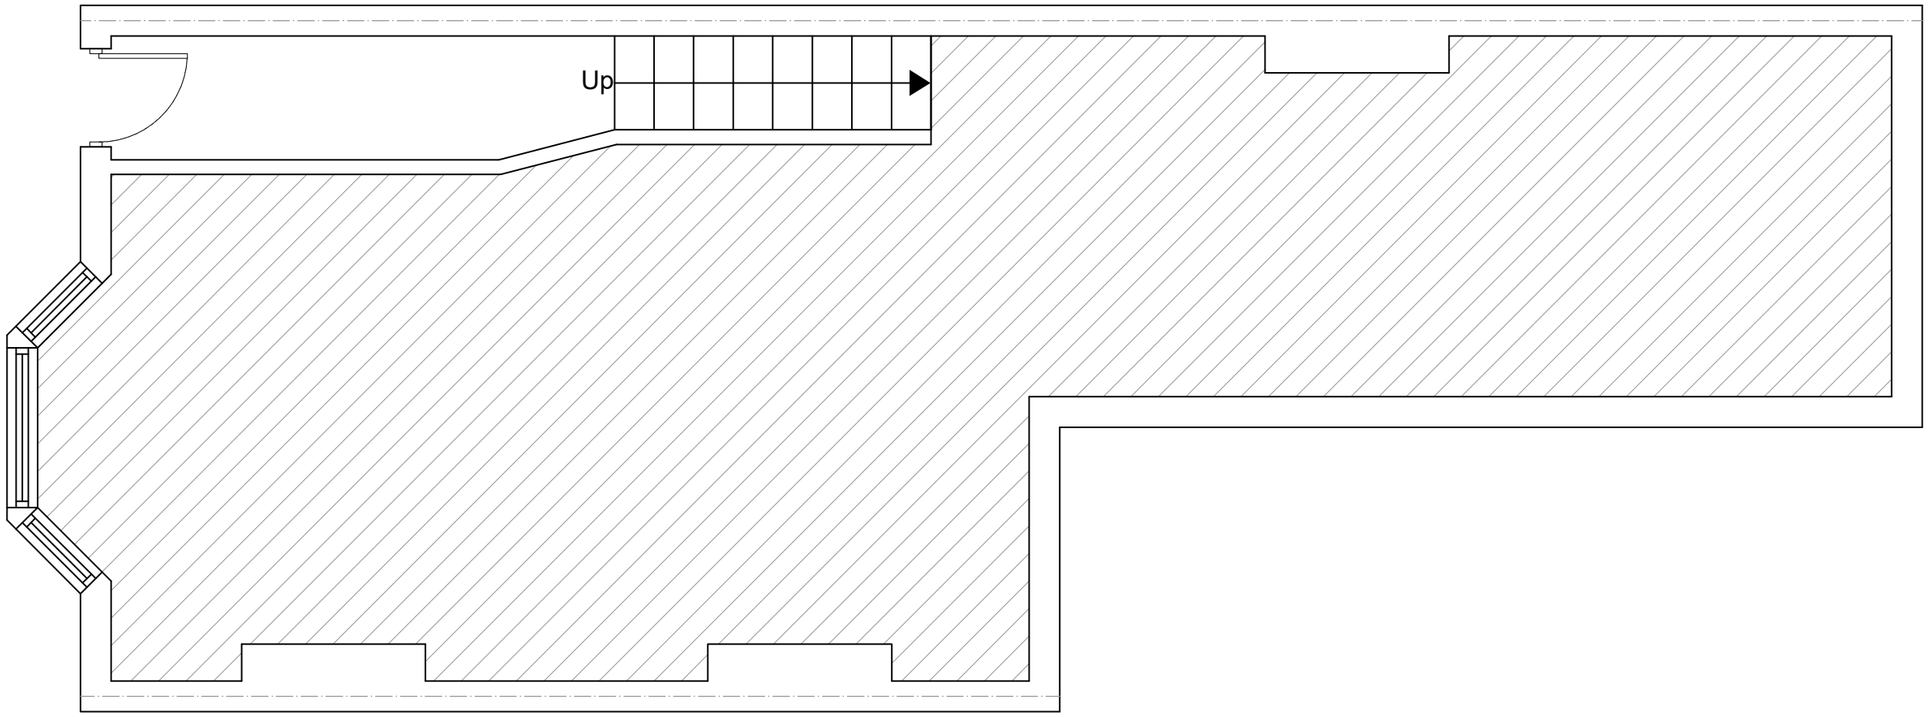

EXISTING GROUND FLOOR PLAN
SCALE 1:50

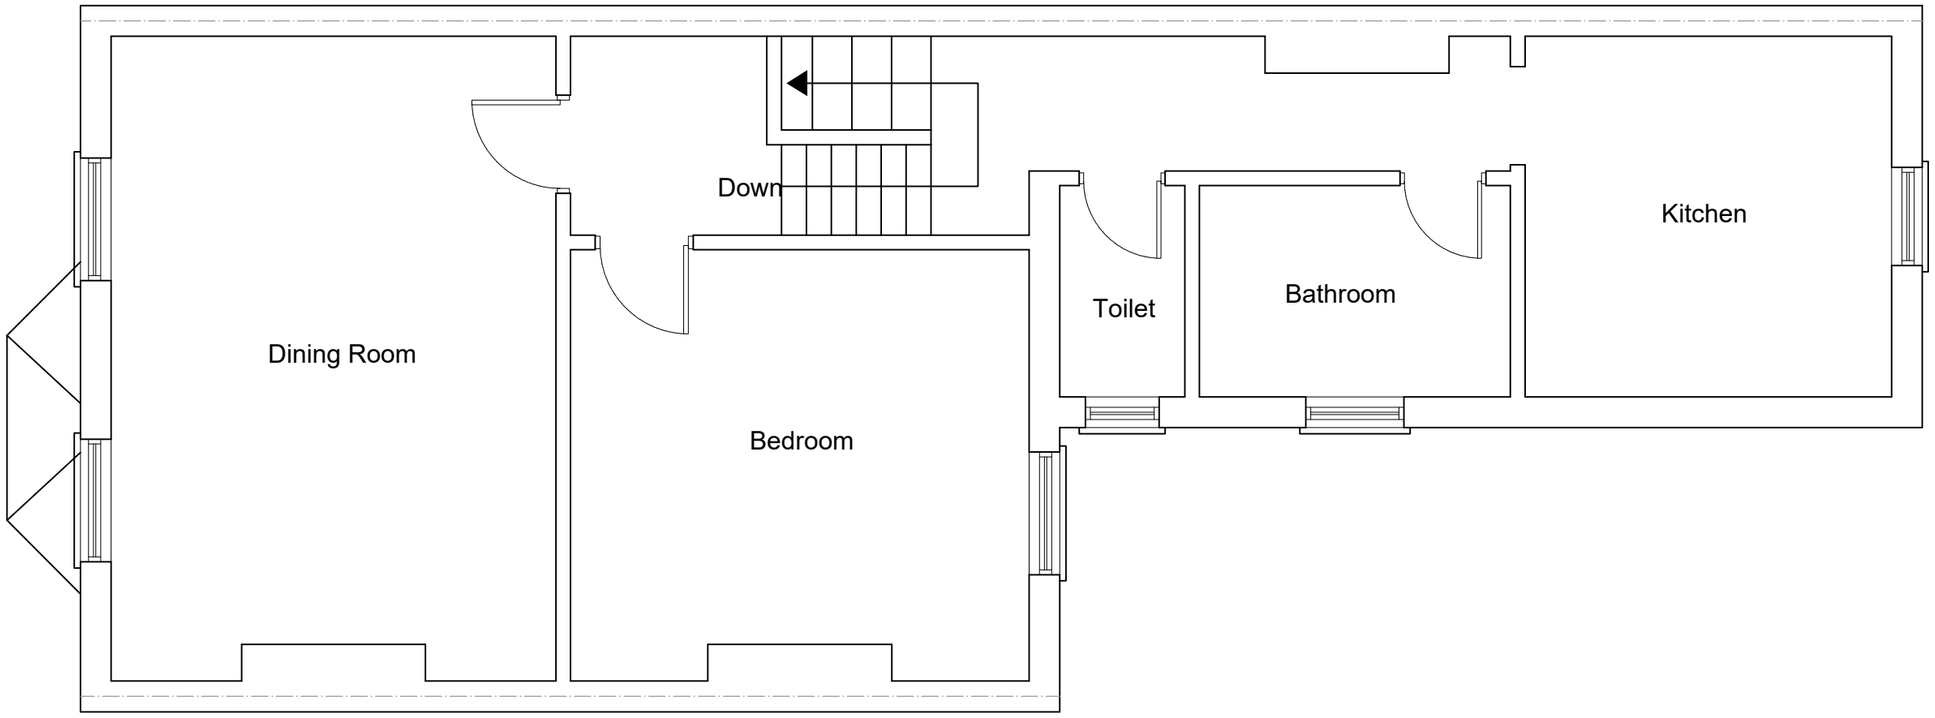

EXISTING FIRST FLOOR PLAN
SCALE 1:50

5m 1:50
10m1:100

fastPlans

www.FastPlansUK.co.uk

Project: Loft Conversion with Dormer to Rear.	
Address: 1 PICKING COURT,10 GORDON RD,N11 2PN	
Scale: 1:50 @ A3	Dwg. no: A01 REV1
Drawn by: O.B.S	Date Drawn: 17-JAN-2024
For Drawings Tel: 0208 629 5257	
E-mail: plans@FastPlansUK.co.uk	

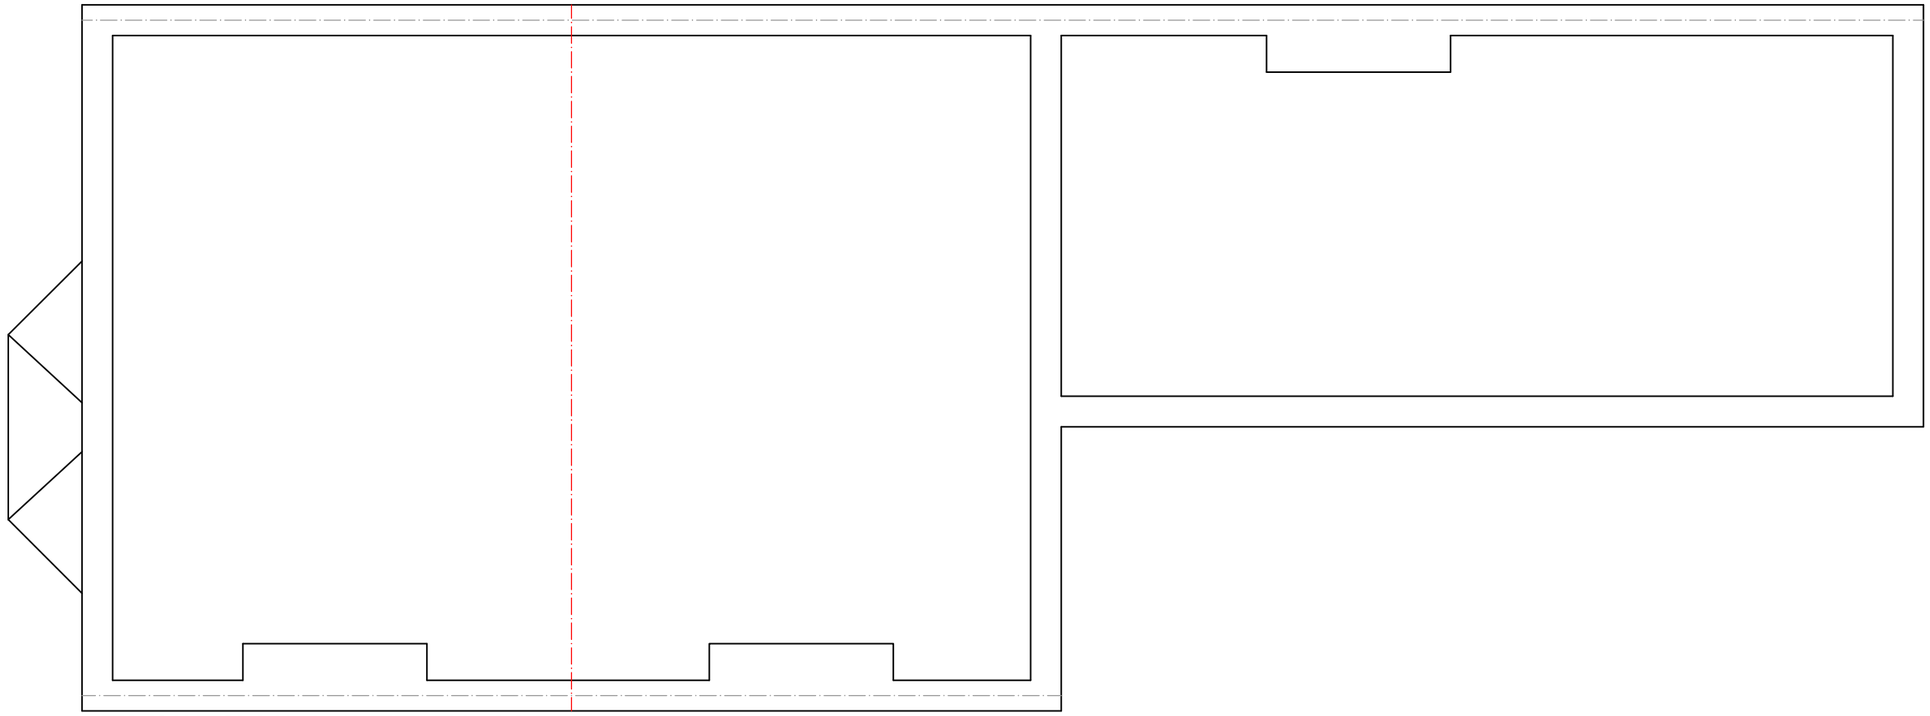

EXISTING LOFT PLAN
SCALE 1:50

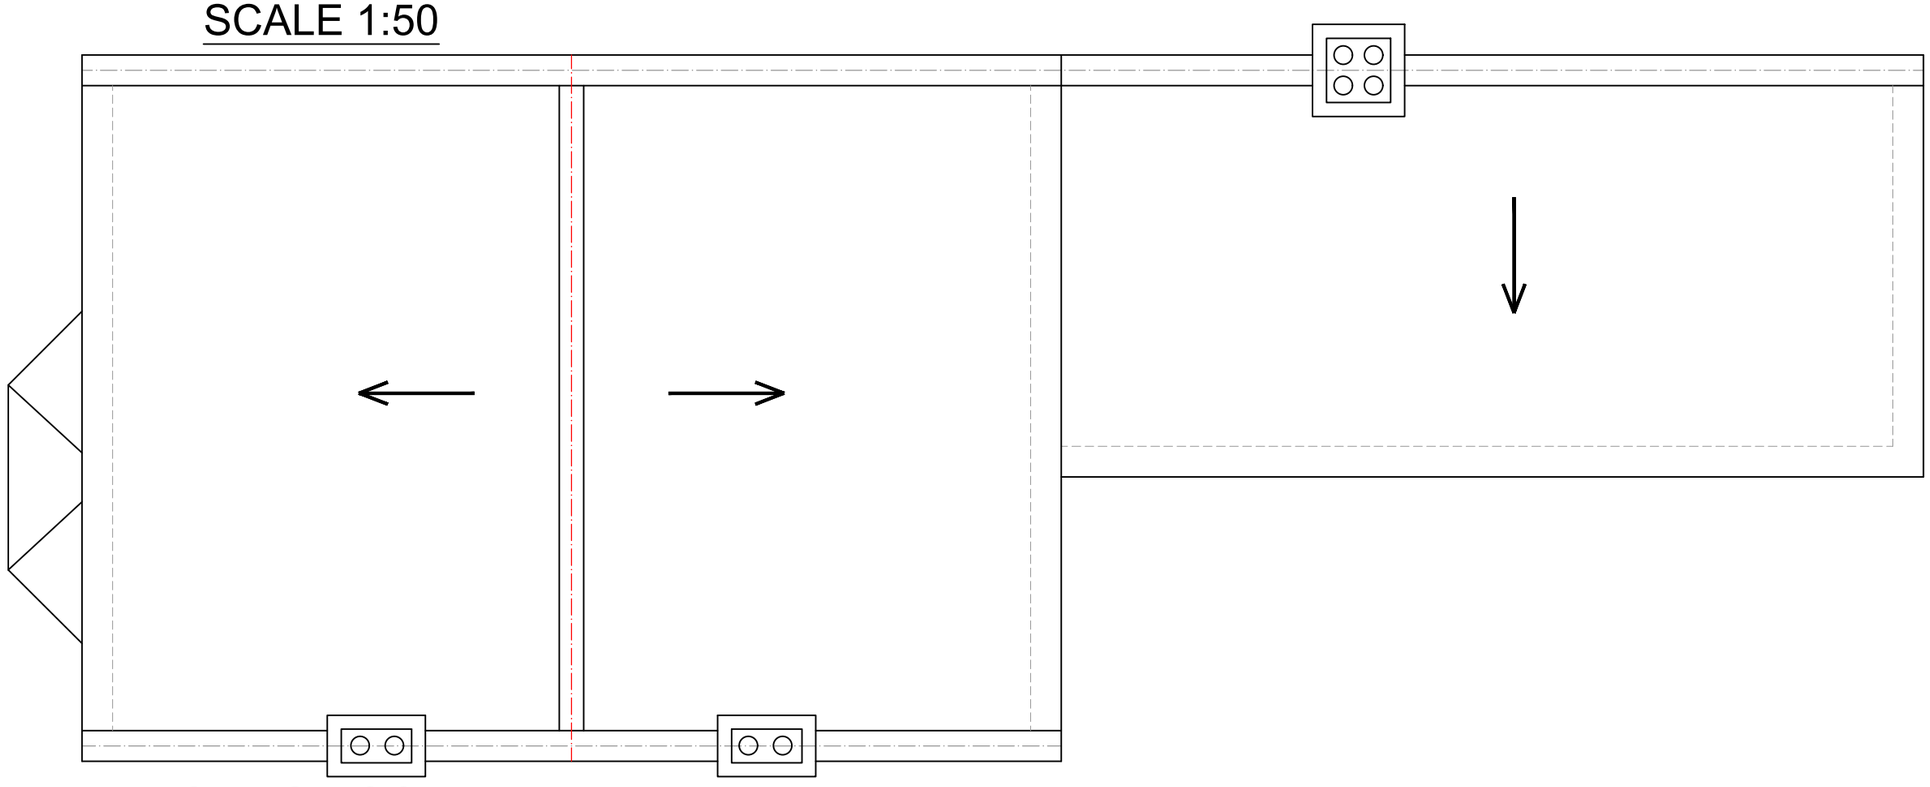

EXISTING ROOF PLAN
SCALE 1:50

fastPlans

www.FastPlansUK.co.uk

Project:
Loft Conversion with
Dormer to Rear.

Address:
1 PICKING COURT,10 GORDON
RD,N11 2PN

Scale:	Dwg. no:
1:50 @ A3	A02 REV1
Drawn by: O.B.S	Date Drawn: 17-JAN-2024

For Drawings Tel: 020 3542 1777

E-mail: plans@FastPlansUK.co.uk

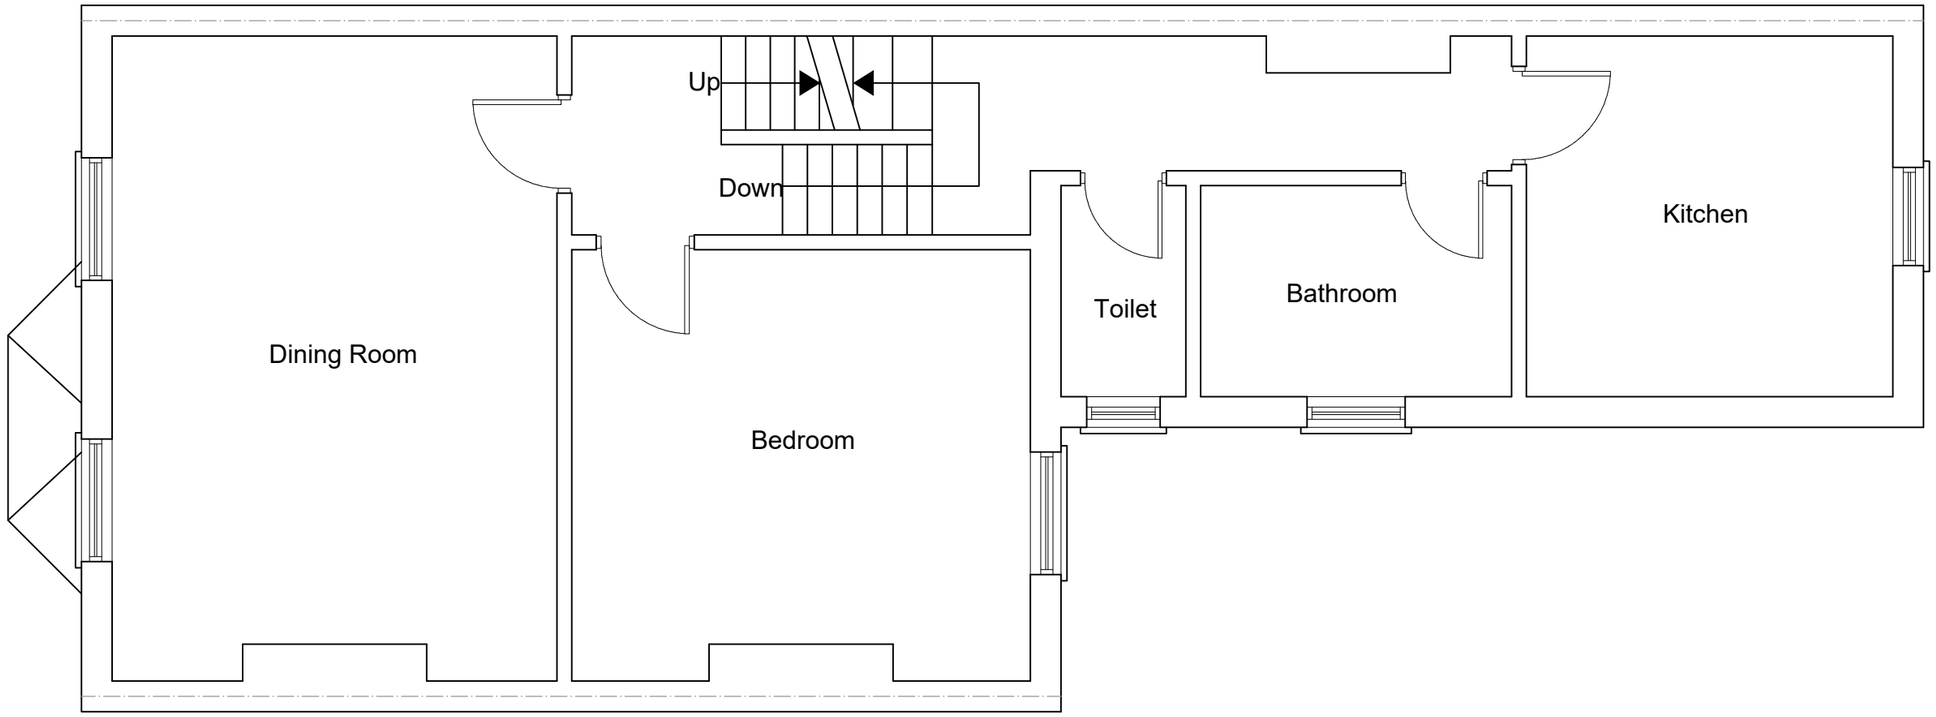

PROPOSED FIRST FLOOR PLAN
SCALE 1:50

All dimensions are approximate
and must be checked on site

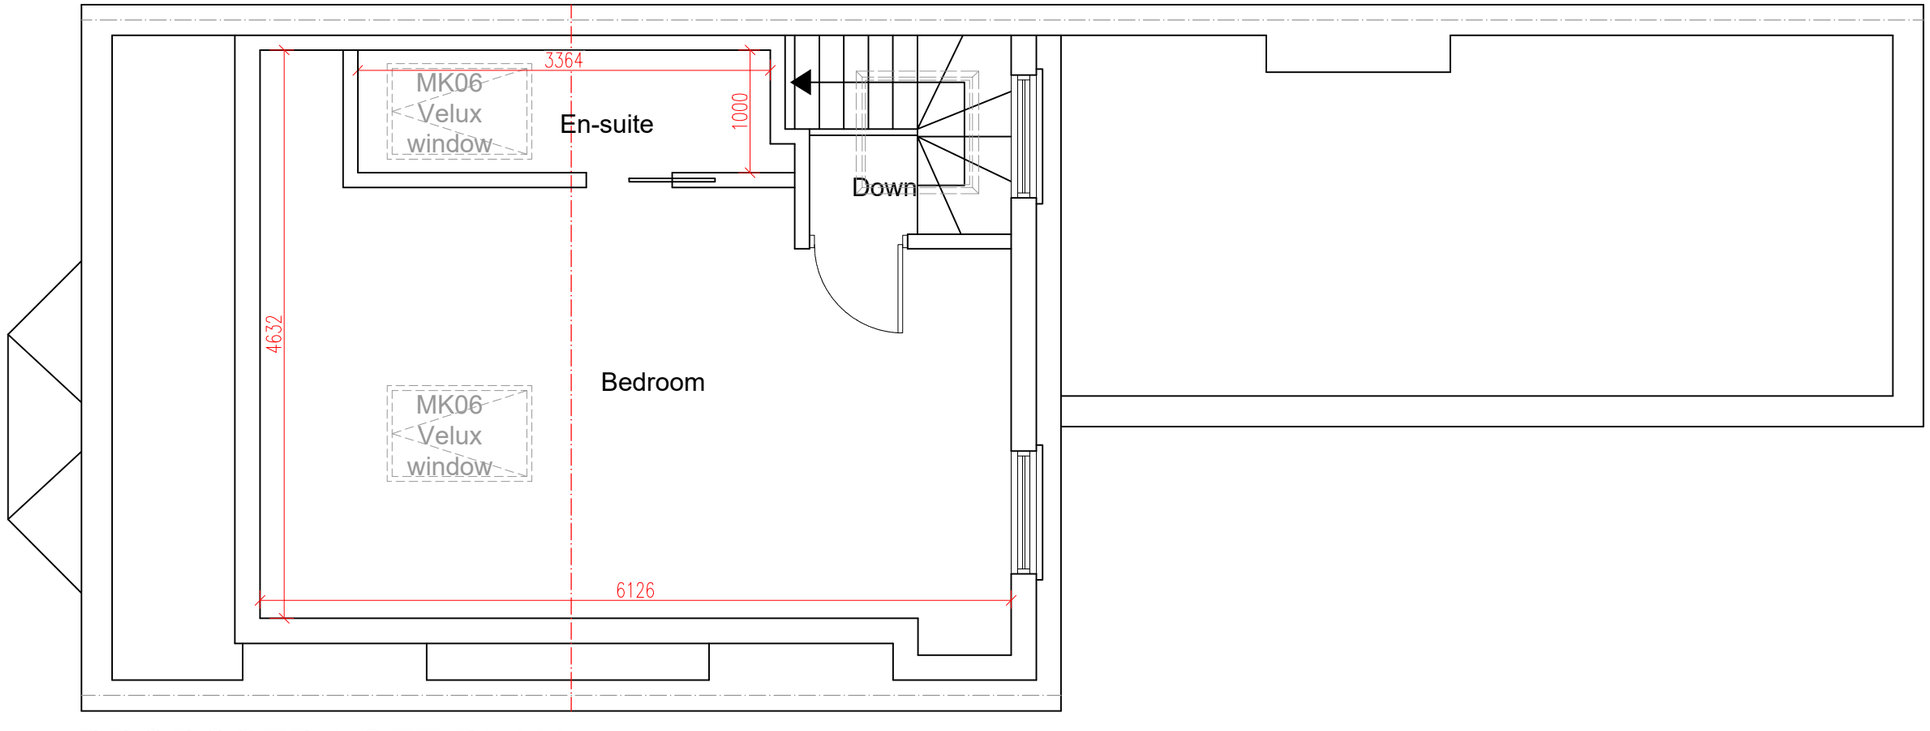

PROPOSED LOFT PLAN
SCALE 1:50

5m 1:50
10m1:100

fastPlans

www.FastPlansUK.co.uk

Project: Loft Conversion with Dormer to Rear.	
Address: 1 PICKING COURT,10 GORDON RD,N11 2PN	
Scale: 1:50 @ A3	Dwg. no: A03 REV1
Drawn by: O.B.S	Date Drawn: 17-JAN-2024
For Drawings Tel: 020 3542 1777	
E-mail: plans@FastPlansUK.co.uk	

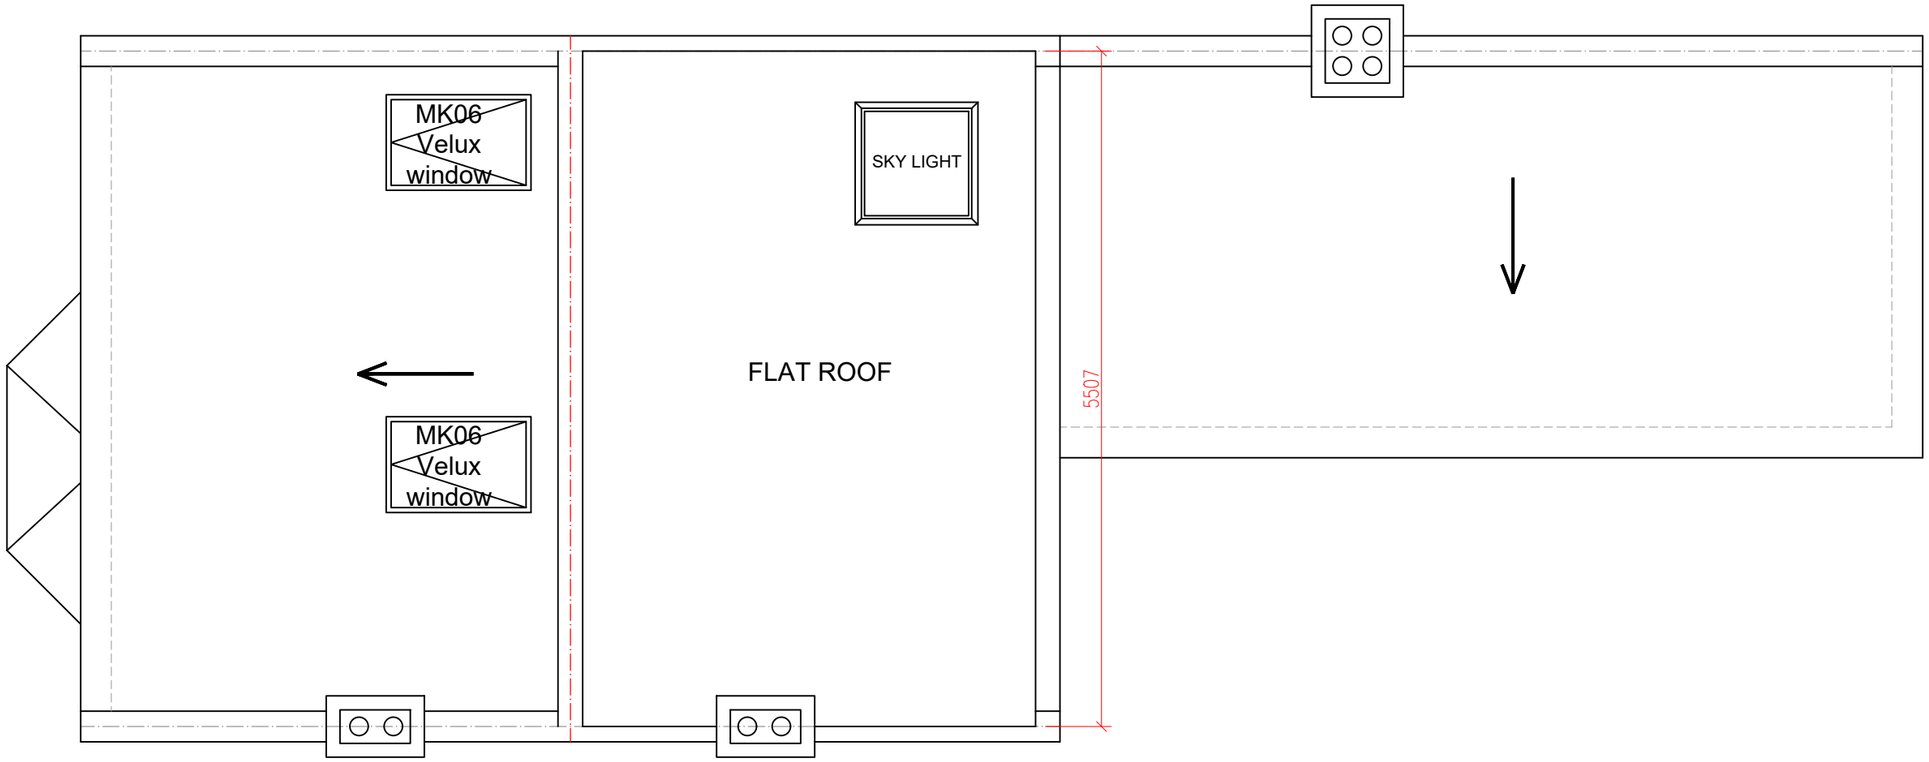

PROPOSED ROOF PLAN
SCALE 1:50

fastPlans

www.FastPlansUK.co.uk

Project: Loft Conversion with Dormer to Rear.	
Address: 1 PICKING COURT,10 GORDON RD,N11 2PN	
Scale: 1:50 @ A3	Dwg. no: A04 REV1
Drawn by: O.B.S	Date Drawn: 17-JAN-2024
For Drawings Tel: 020 3542 1777	
E-mail: plans@FastPlansUK.co.uk	

EXISTING FRONT ELEVATION
SCALE 1:100

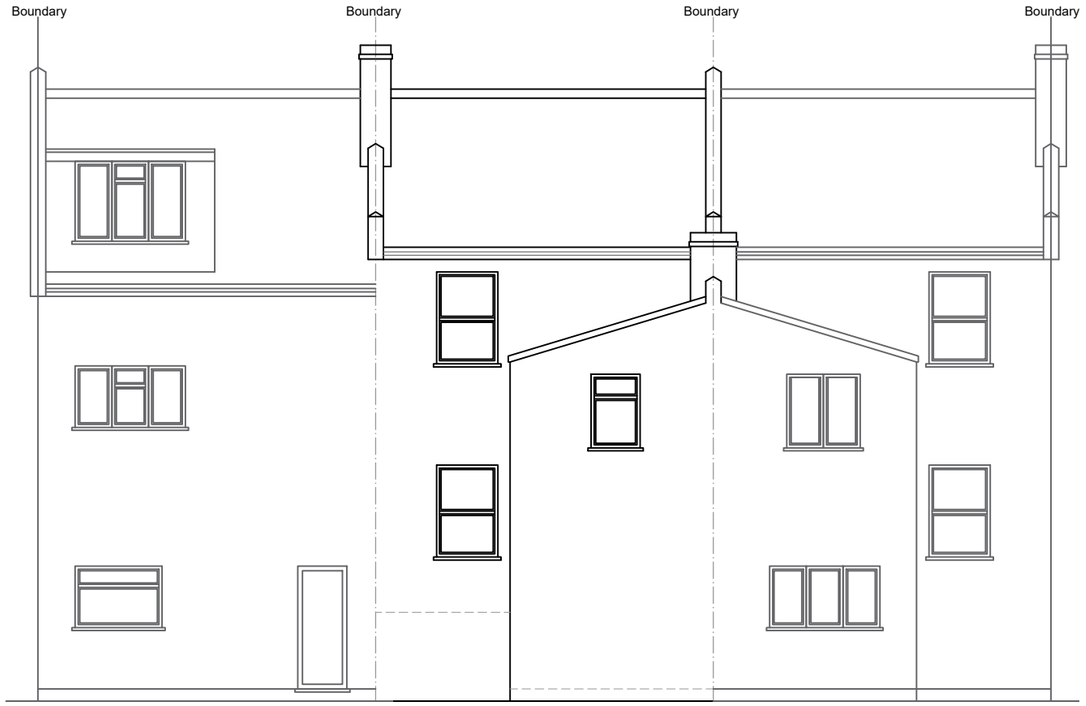

EXISTING REAR ELEVATION
SCALE 1:100

EXISTING ELEVATION SIDE A
SCALE 1:100

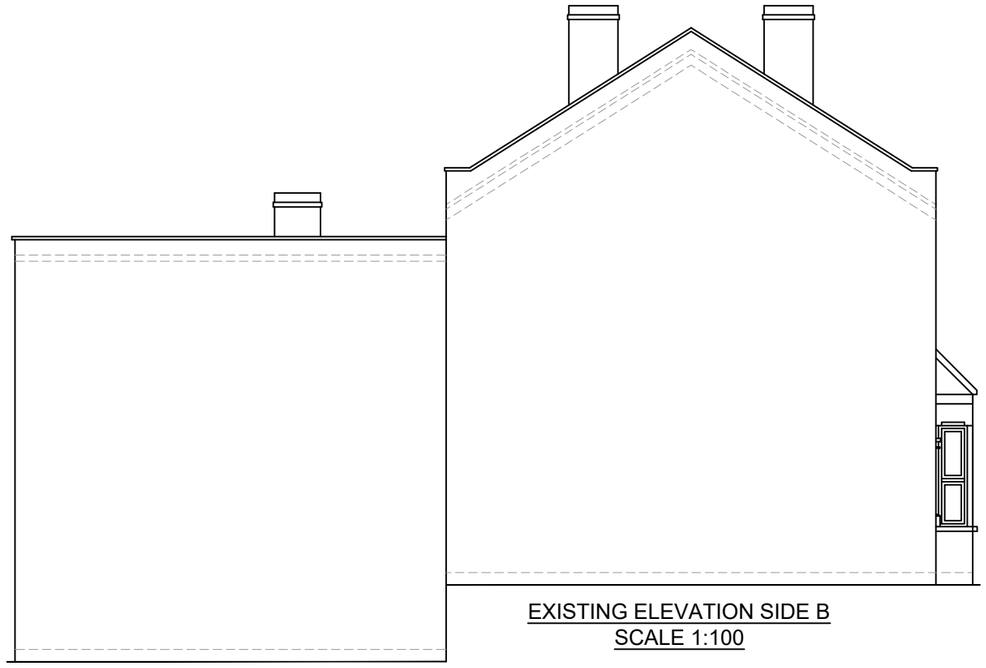

EXISTING ELEVATION SIDE B
SCALE 1:100

5m 1:50
10m1:100

fastPlans

www.FastPlansUK.co.uk

Project:
Loft Conversion with
Dormer to Rear.

Address:
1 PICKING COURT,10 GORDON
RD,N11 2PN

Scale:	Dwg. no:
1:100 @ A3	A05 REV1
Drawn by:	Date Drawn:
O.B.S	17-JAN-2024

For Drawings Tel: 020 3542 1777

E-mail: plans@FastPlansUK.co.uk

PROPOSED FRONT ELEVATION
SCALE 1:100

PROPOSED REAR ELEVATION
SCALE 1:100

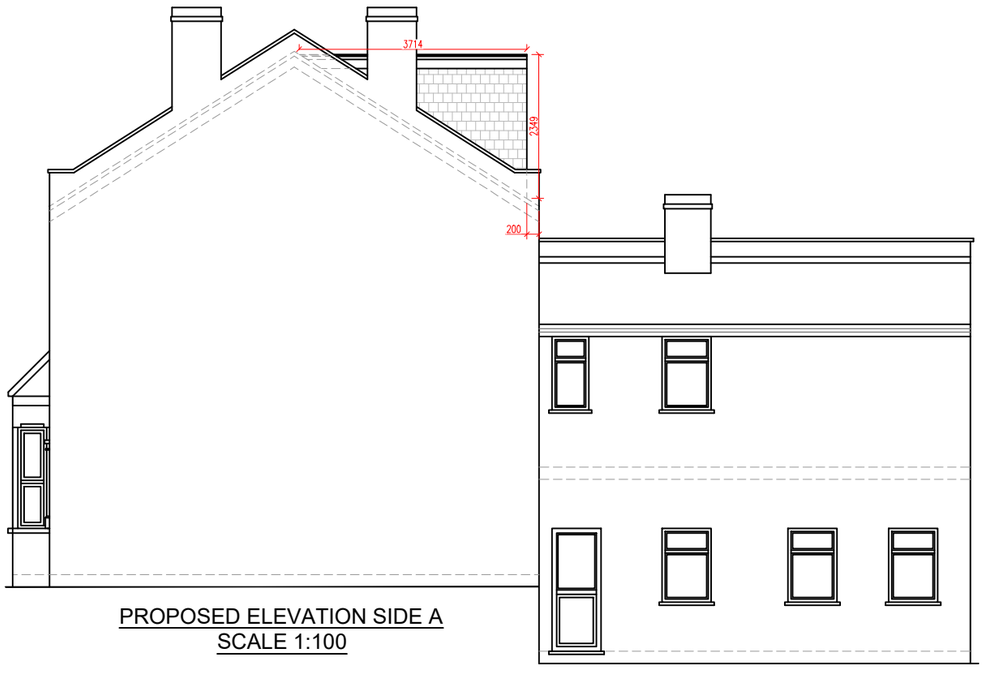

PROPOSED ELEVATION SIDE A
SCALE 1:100

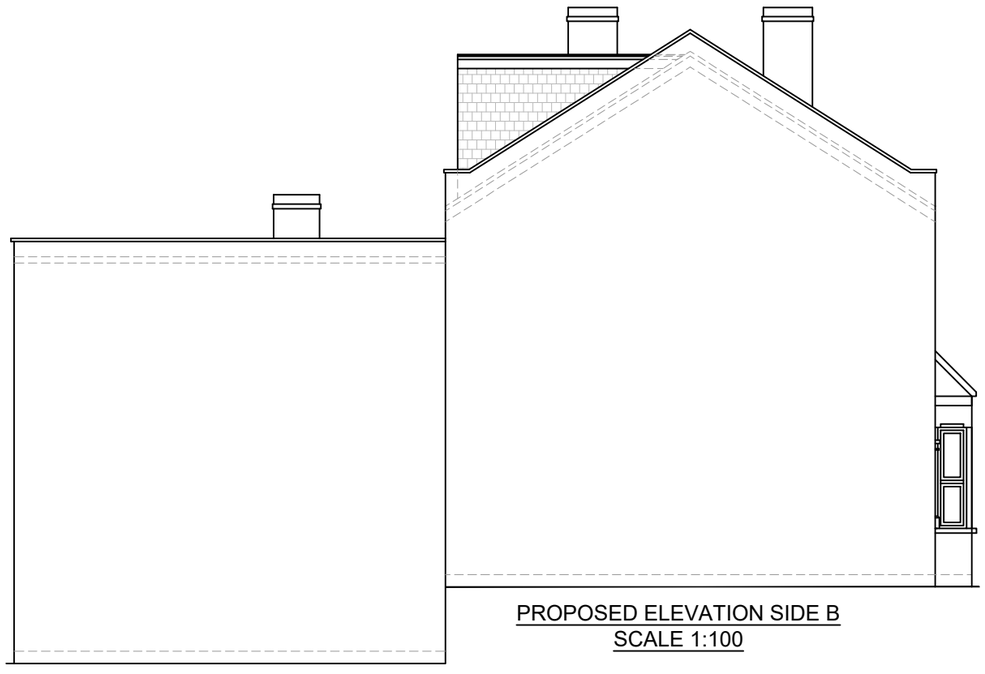

PROPOSED ELEVATION SIDE B
SCALE 1:100

fastPlans

www.FastPlansUK.co.uk

Project: Loft Conversion with Dormer to Rear.	
Address: 1 PICKING COURT,10 GORDON RD,N11 2PN	
Scale: 1:100 @ A3	Dwg. no: A06 REV1
Drawn by: O.B.S	Date Drawn: 17-JAN-2024
For Drawings Tel: 020 3542 1777	
E-mail: plans@FastPlansUK.co.uk	

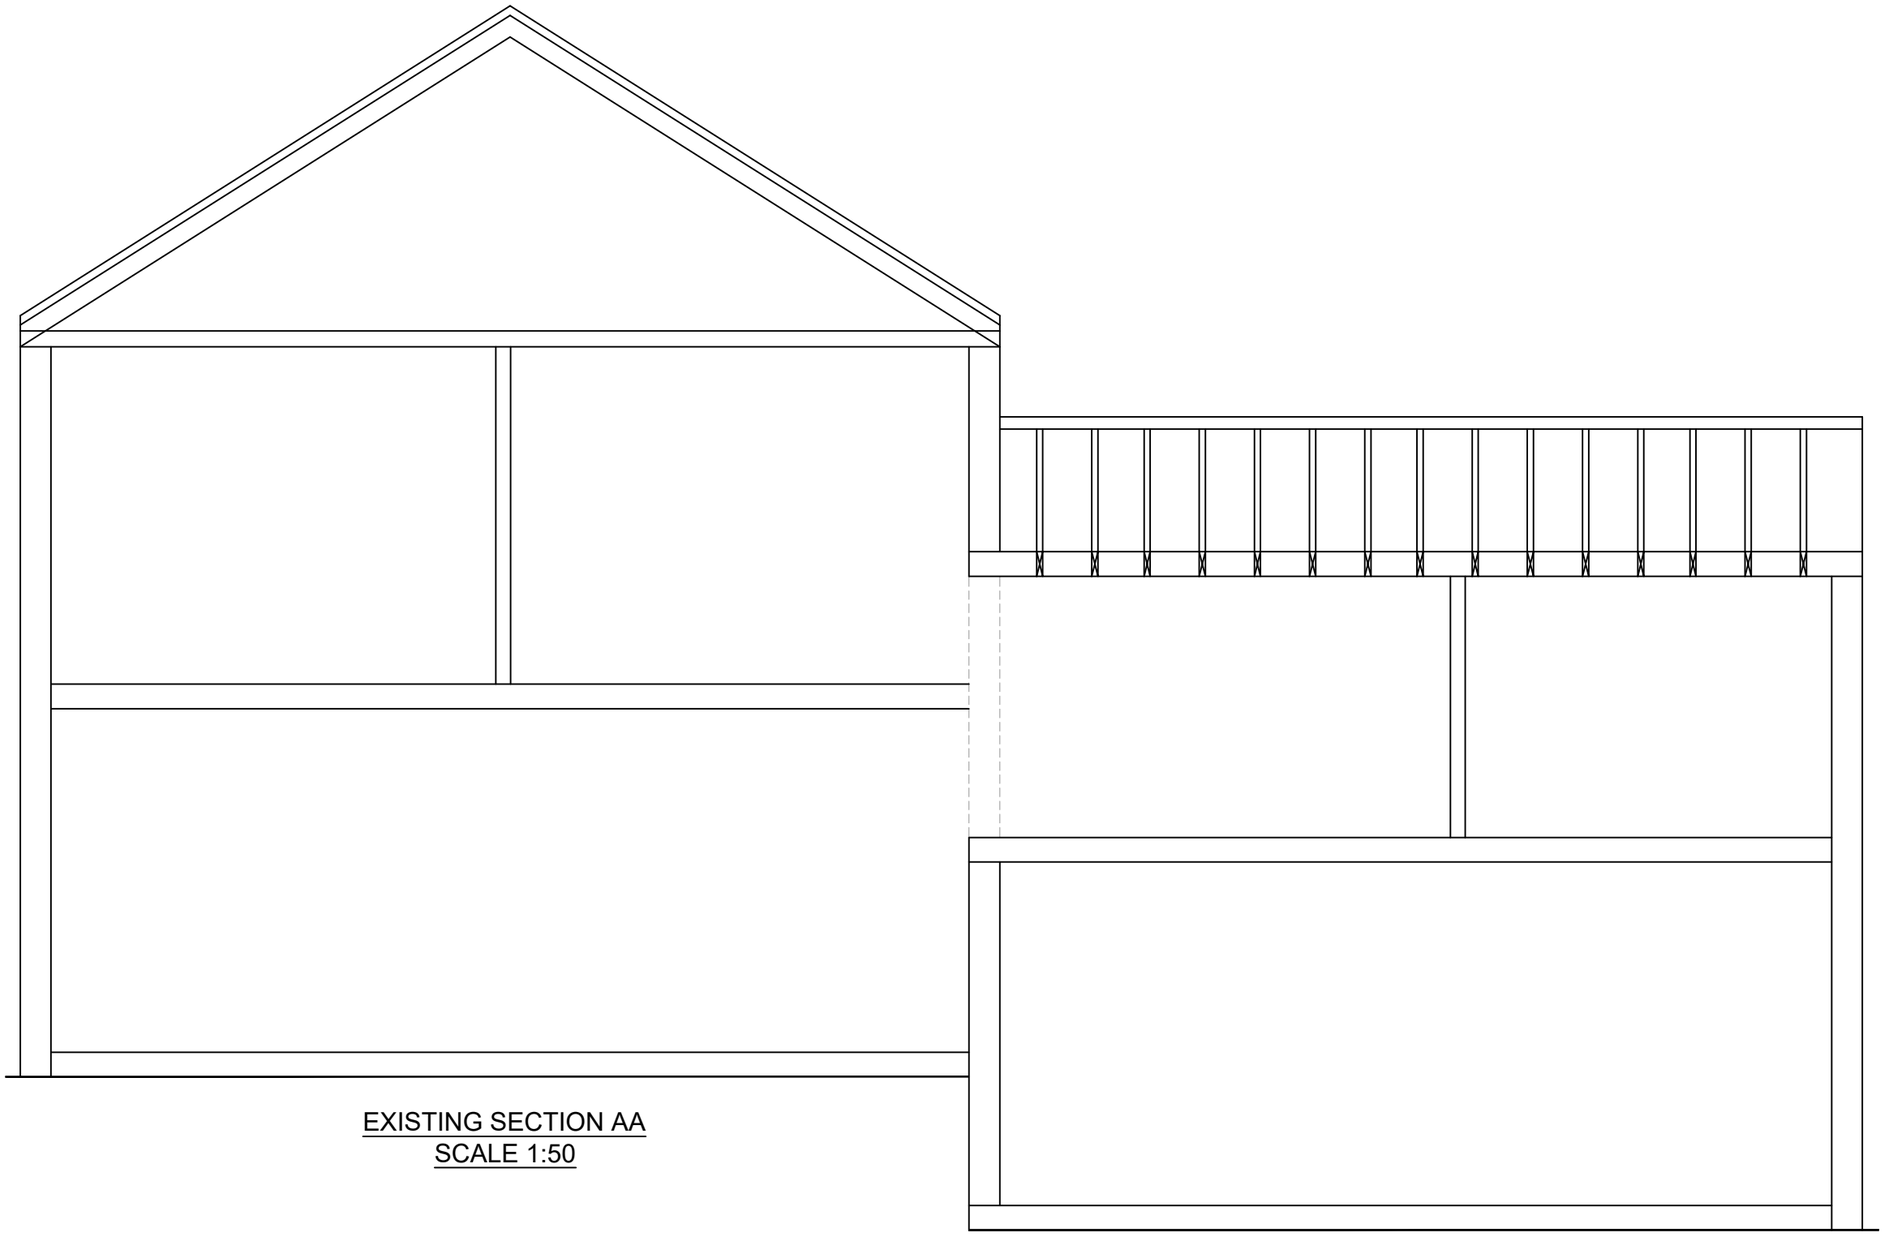

EXISTING SECTION AA
SCALE 1:50

fastPlans

www.FastPlansUK.co.uk

Project: Loft Conversion with Dormer to Rear.	
Address: 1 PICKING COURT,10 GORDON RD,N11 2PN	
Scale: 1:50 @ A3	Dwg. no: A07 REV1
Drawn by: O.B.S	Date Drawn: 17-JAN-2024
For Drawings Tel: 020 3542 1777	
E-mail: plans@FastPlansUK.co.uk	

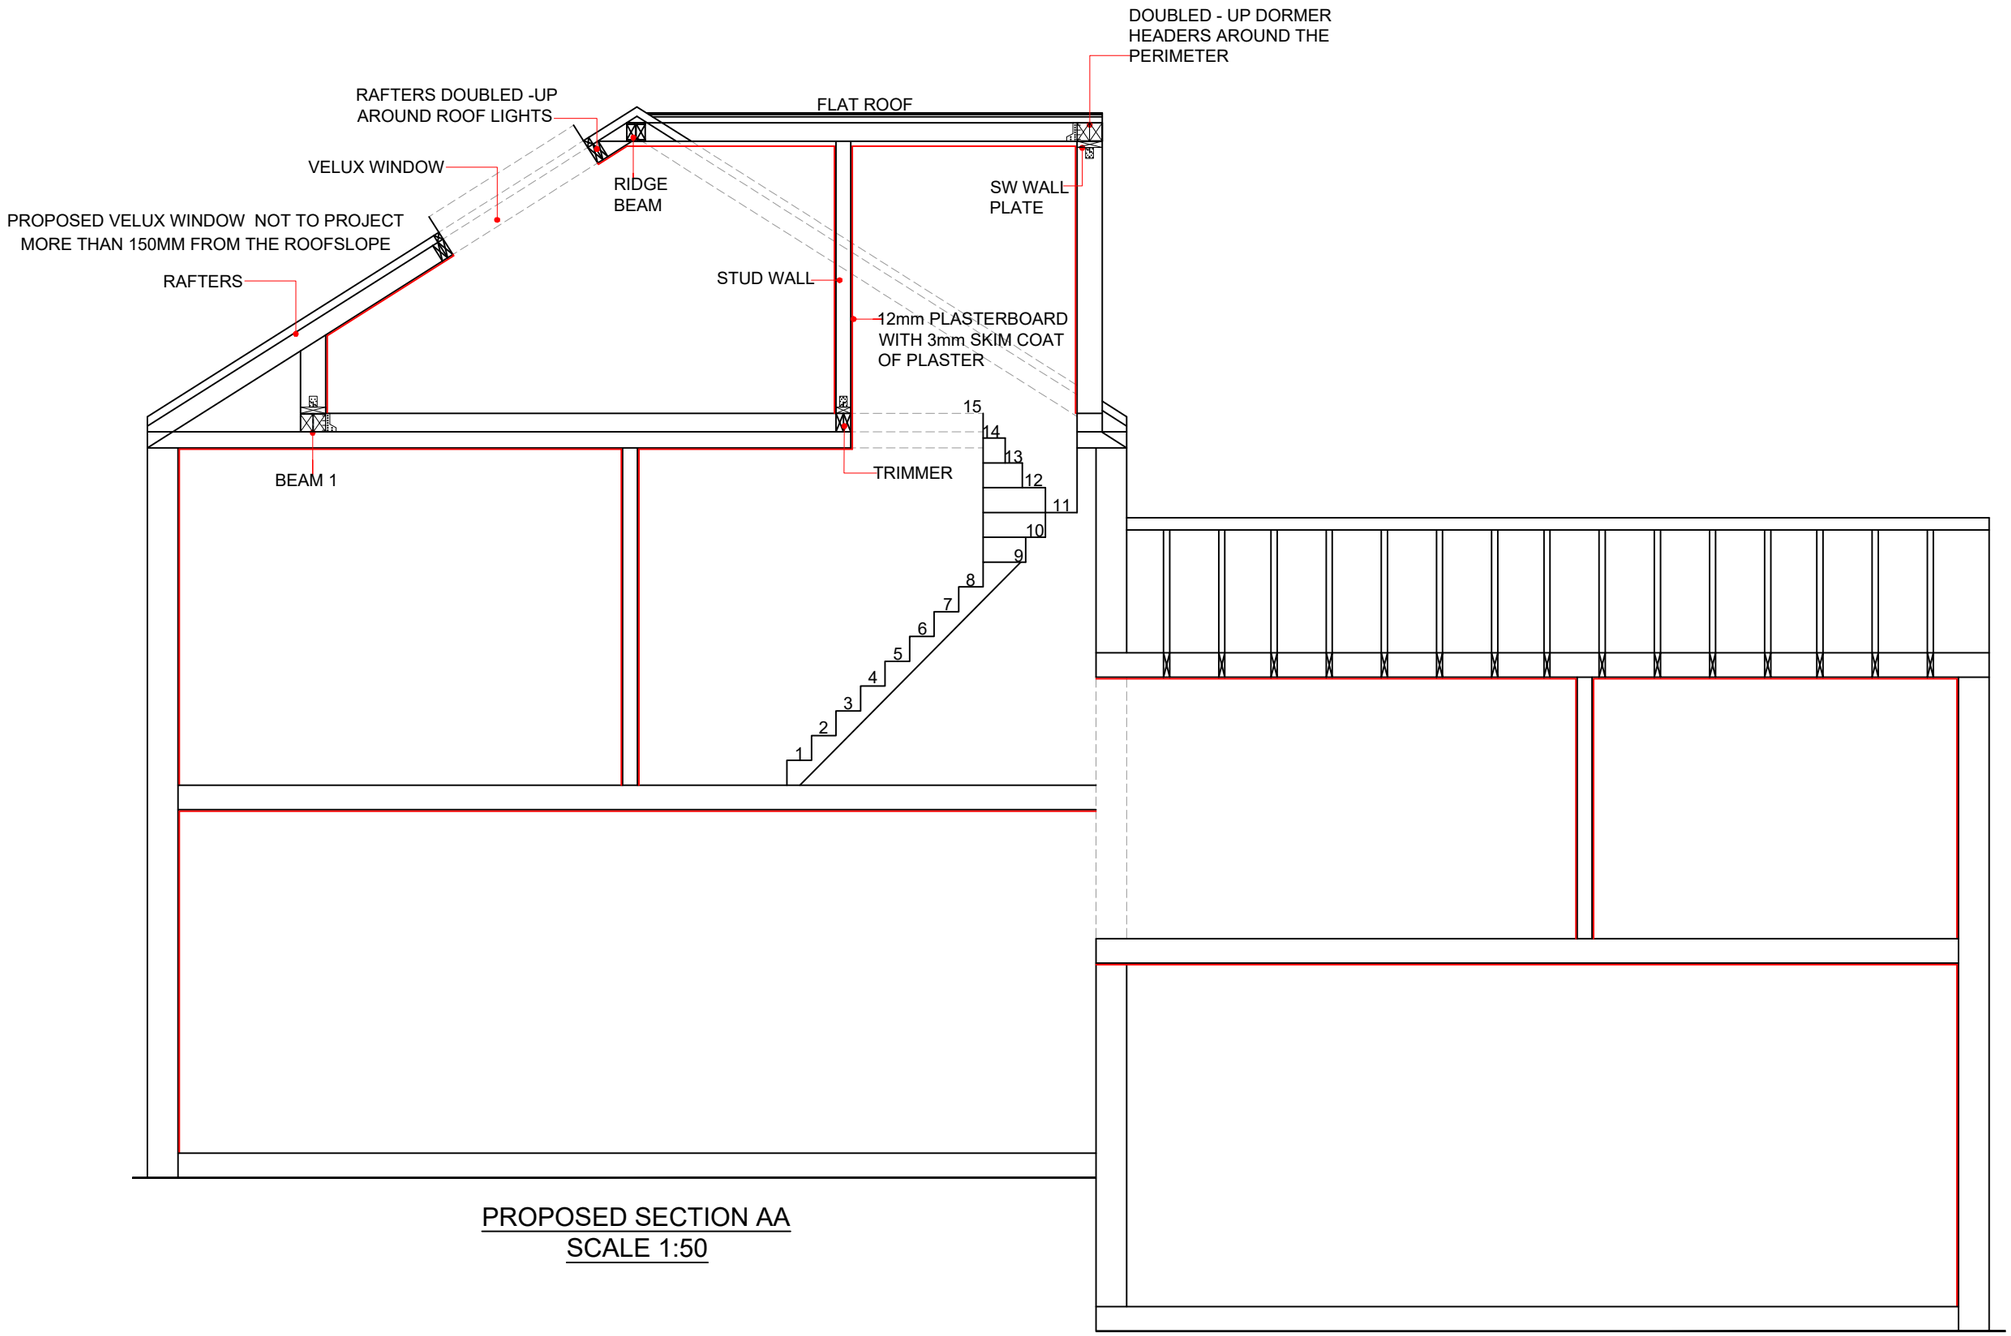

PROPOSED SECTION AA
SCALE 1:50

5m 1:50
10m1:100

fastPlans

www.FastPlansUK.co.uk

Project: Loft Conversion with Dormer to Rear.	
Address: 1 PICKING COURT,10 GORDON RD,N11 2PN	
Scale: 1:50 @ A3	Dwg. no: A08 REV1
Drawn by: O.B.S	Date Drawn: 17-JAN-2024
For Drawings Tel: 020 3542 1777	
E-mail: plans@FastPlansUK.co.uk	

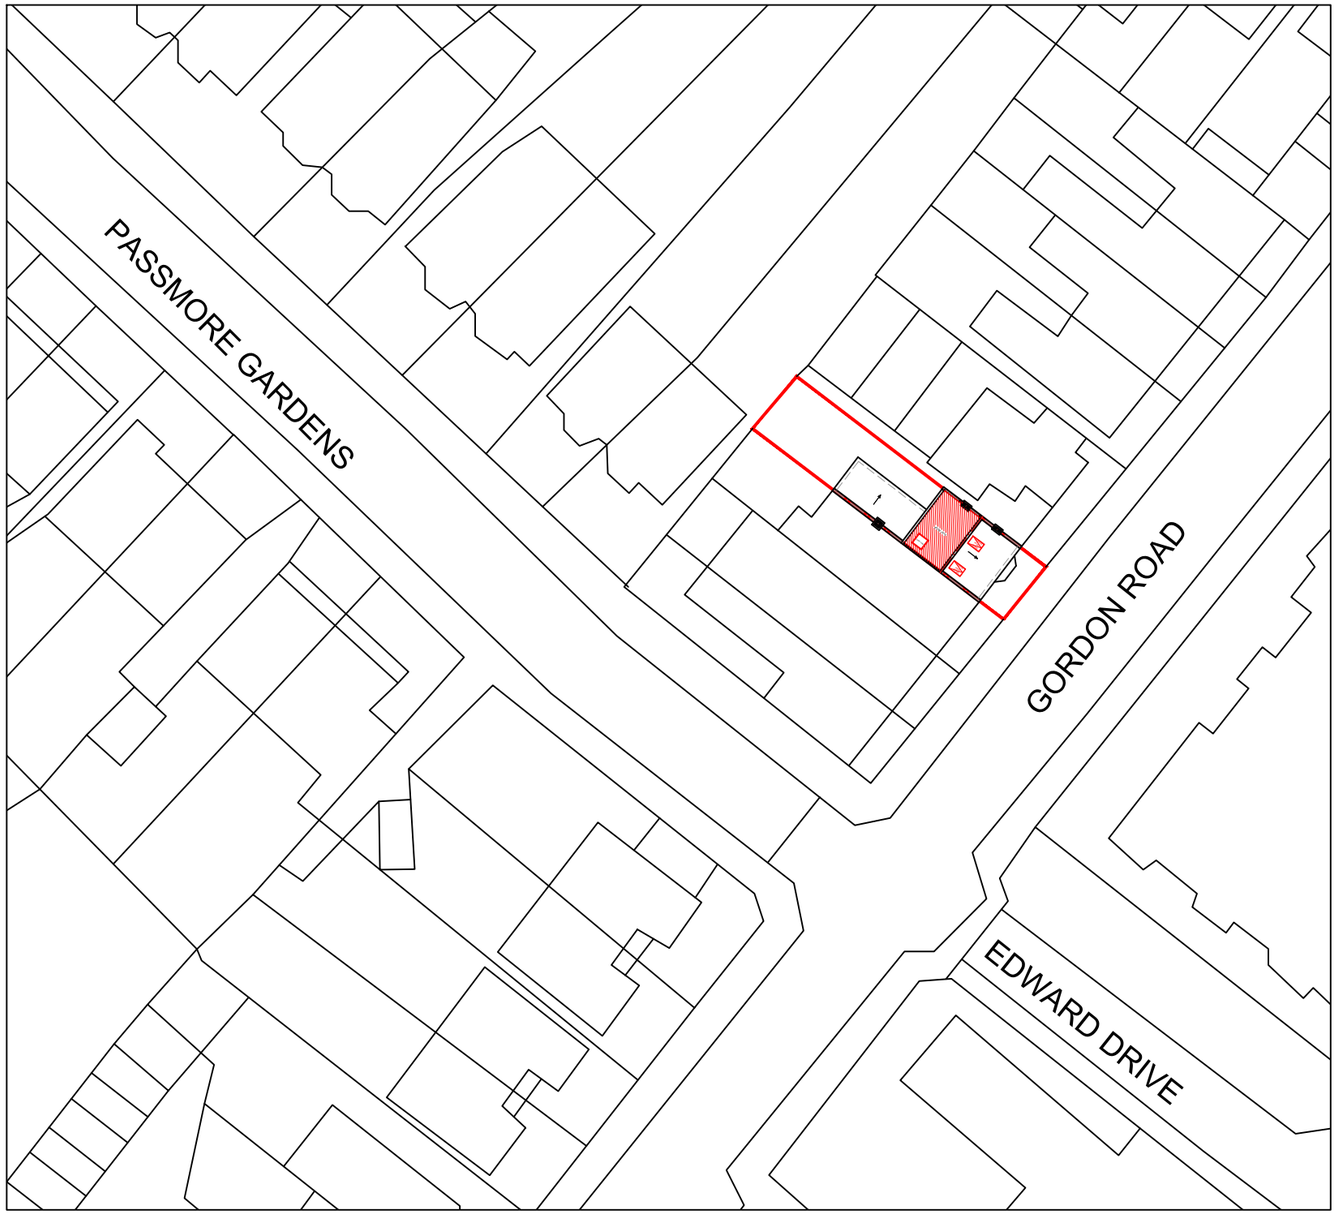

BLOCK PLAN
SCALE 1:500

LOCATION PLAN
SCALE 1:1250

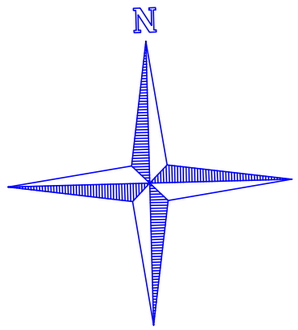

0 10 20 30 40 50m 1:500

0 10 20 50 100m 1:1250

fastPlans

www.FastPlansUK.co.uk

Project: Loft Conversion with Dormer to Rear.

Address: 1 PICKING COURT,10 GORDON RD,N11 2PN

Scale:	Dwg. no:
1:500 @ A3	A09 REV1
Drawn by: O.B.S	Date Drawn: 17-JAN-2024

For Drawings Tel: 020 3542 1777

E-mail: plans@FastPlansUK.co.uk