



Existing




Proposed

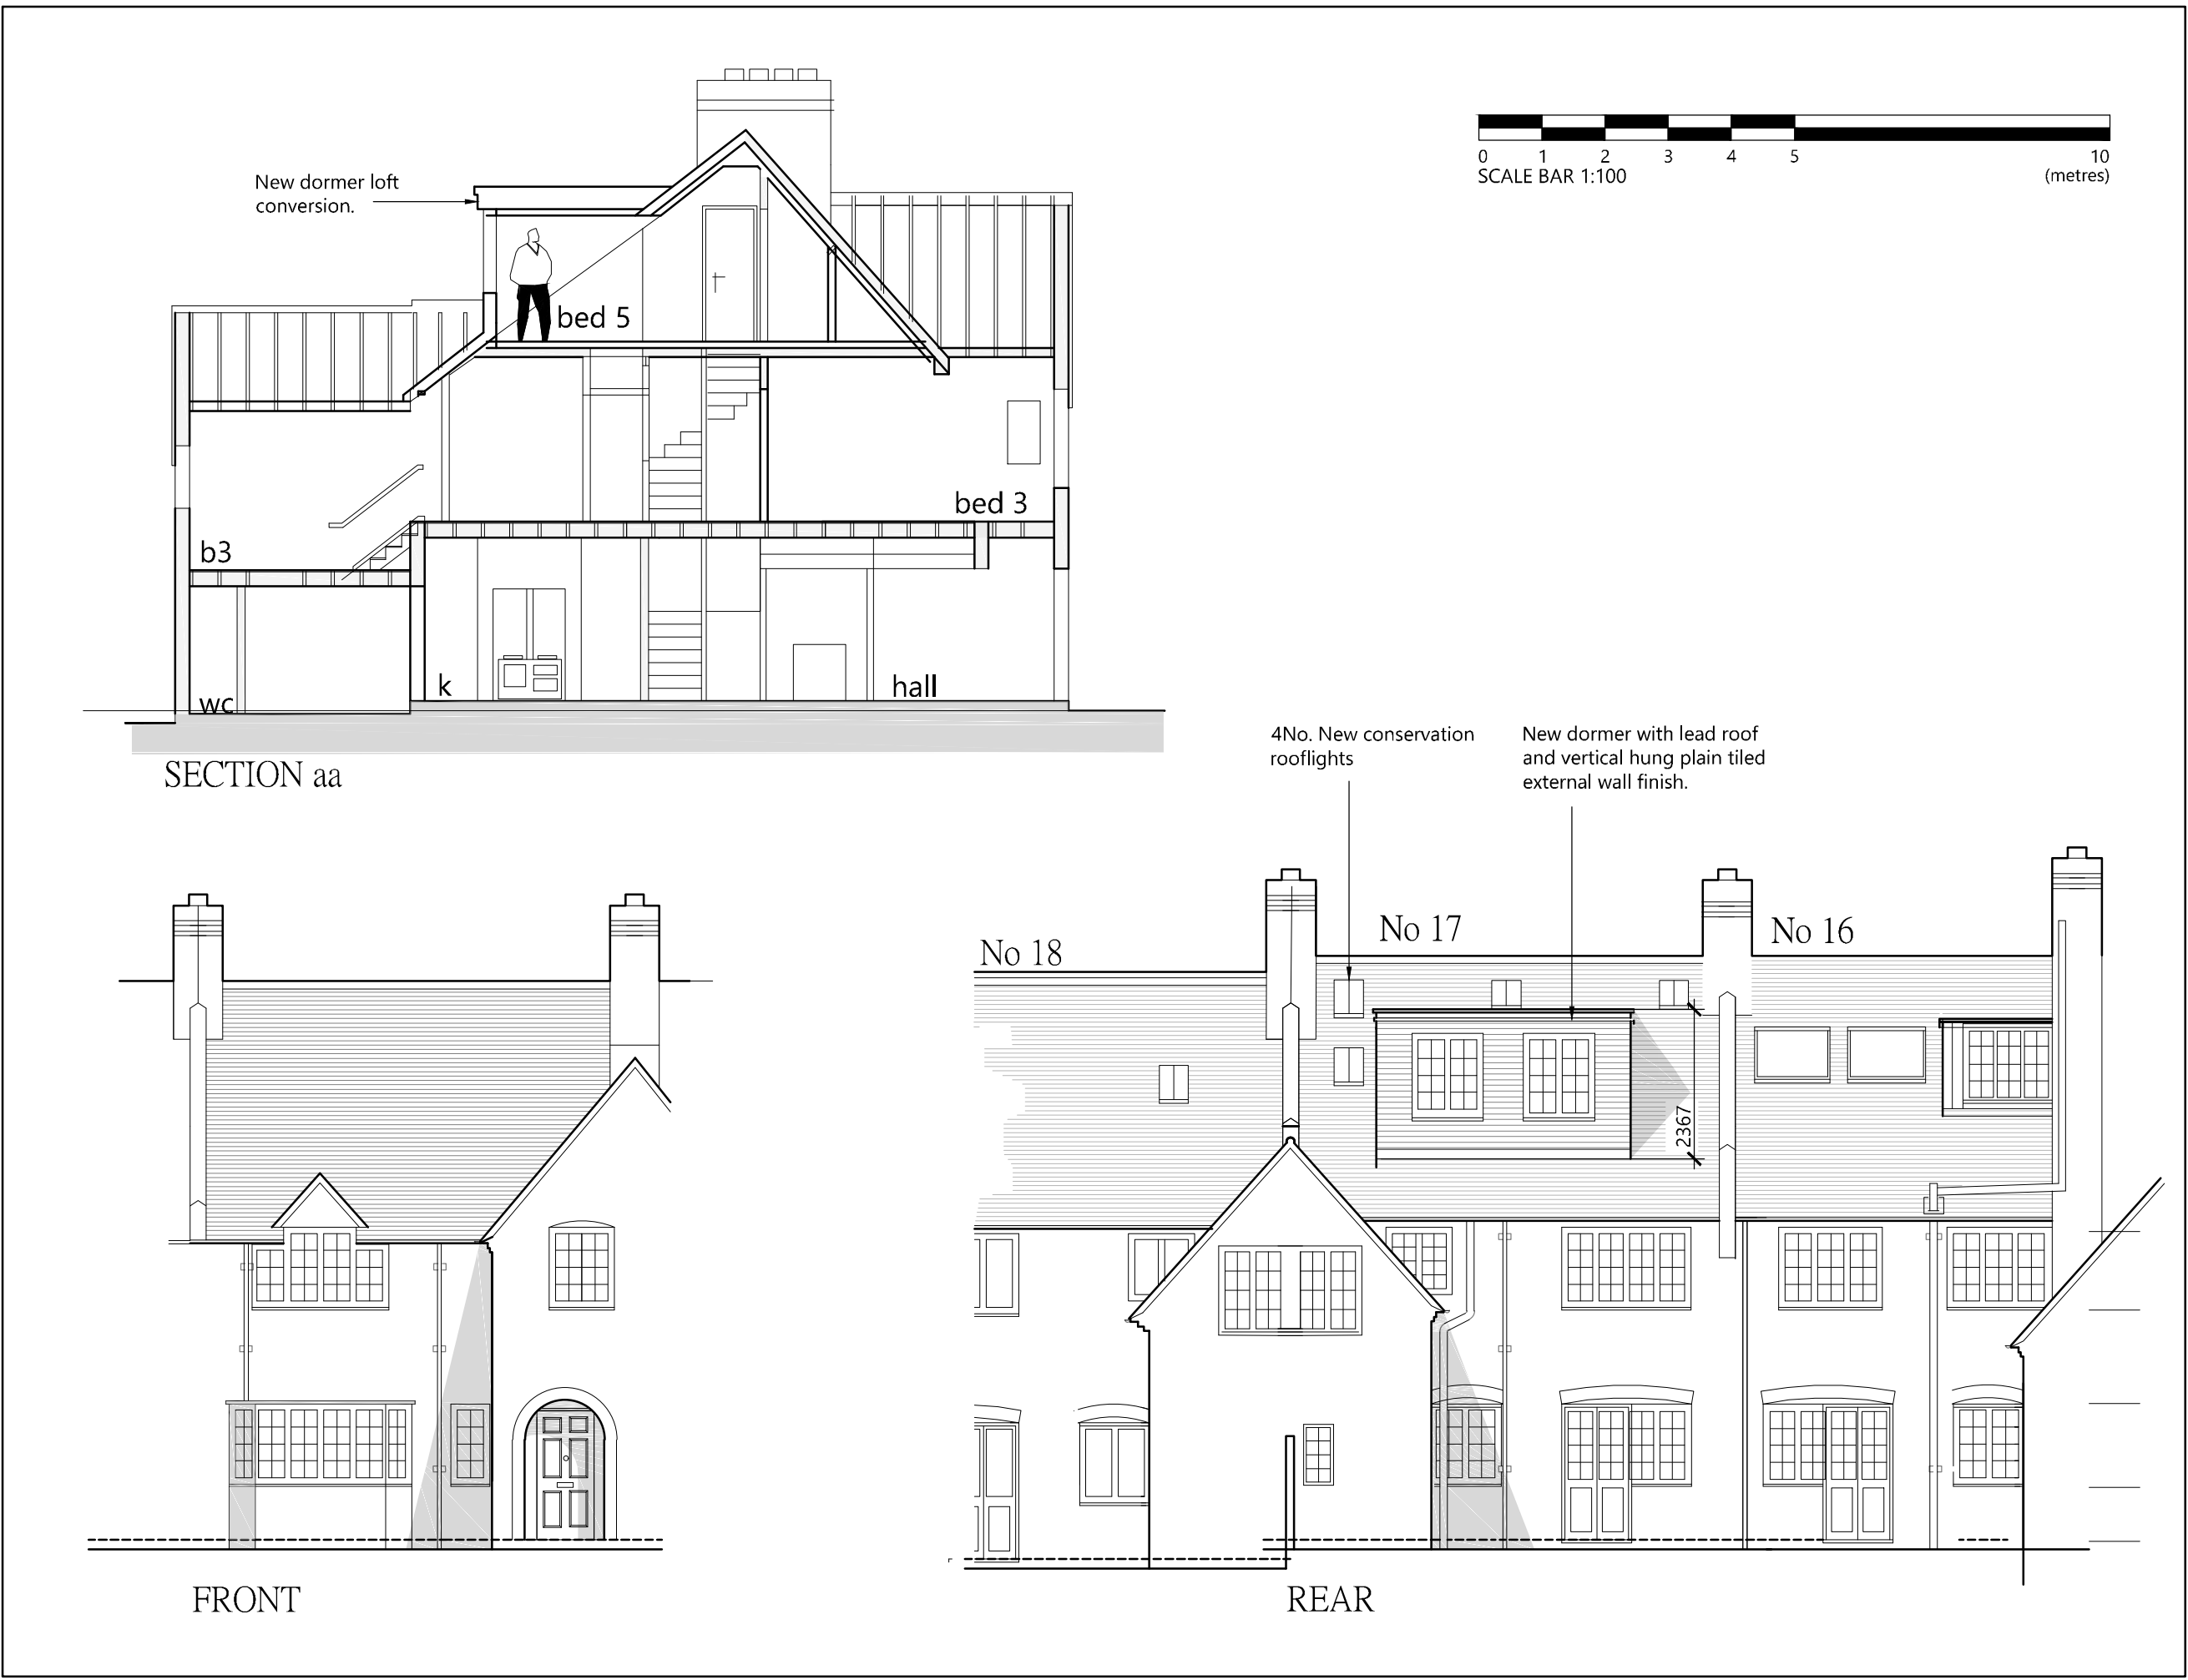

Existing

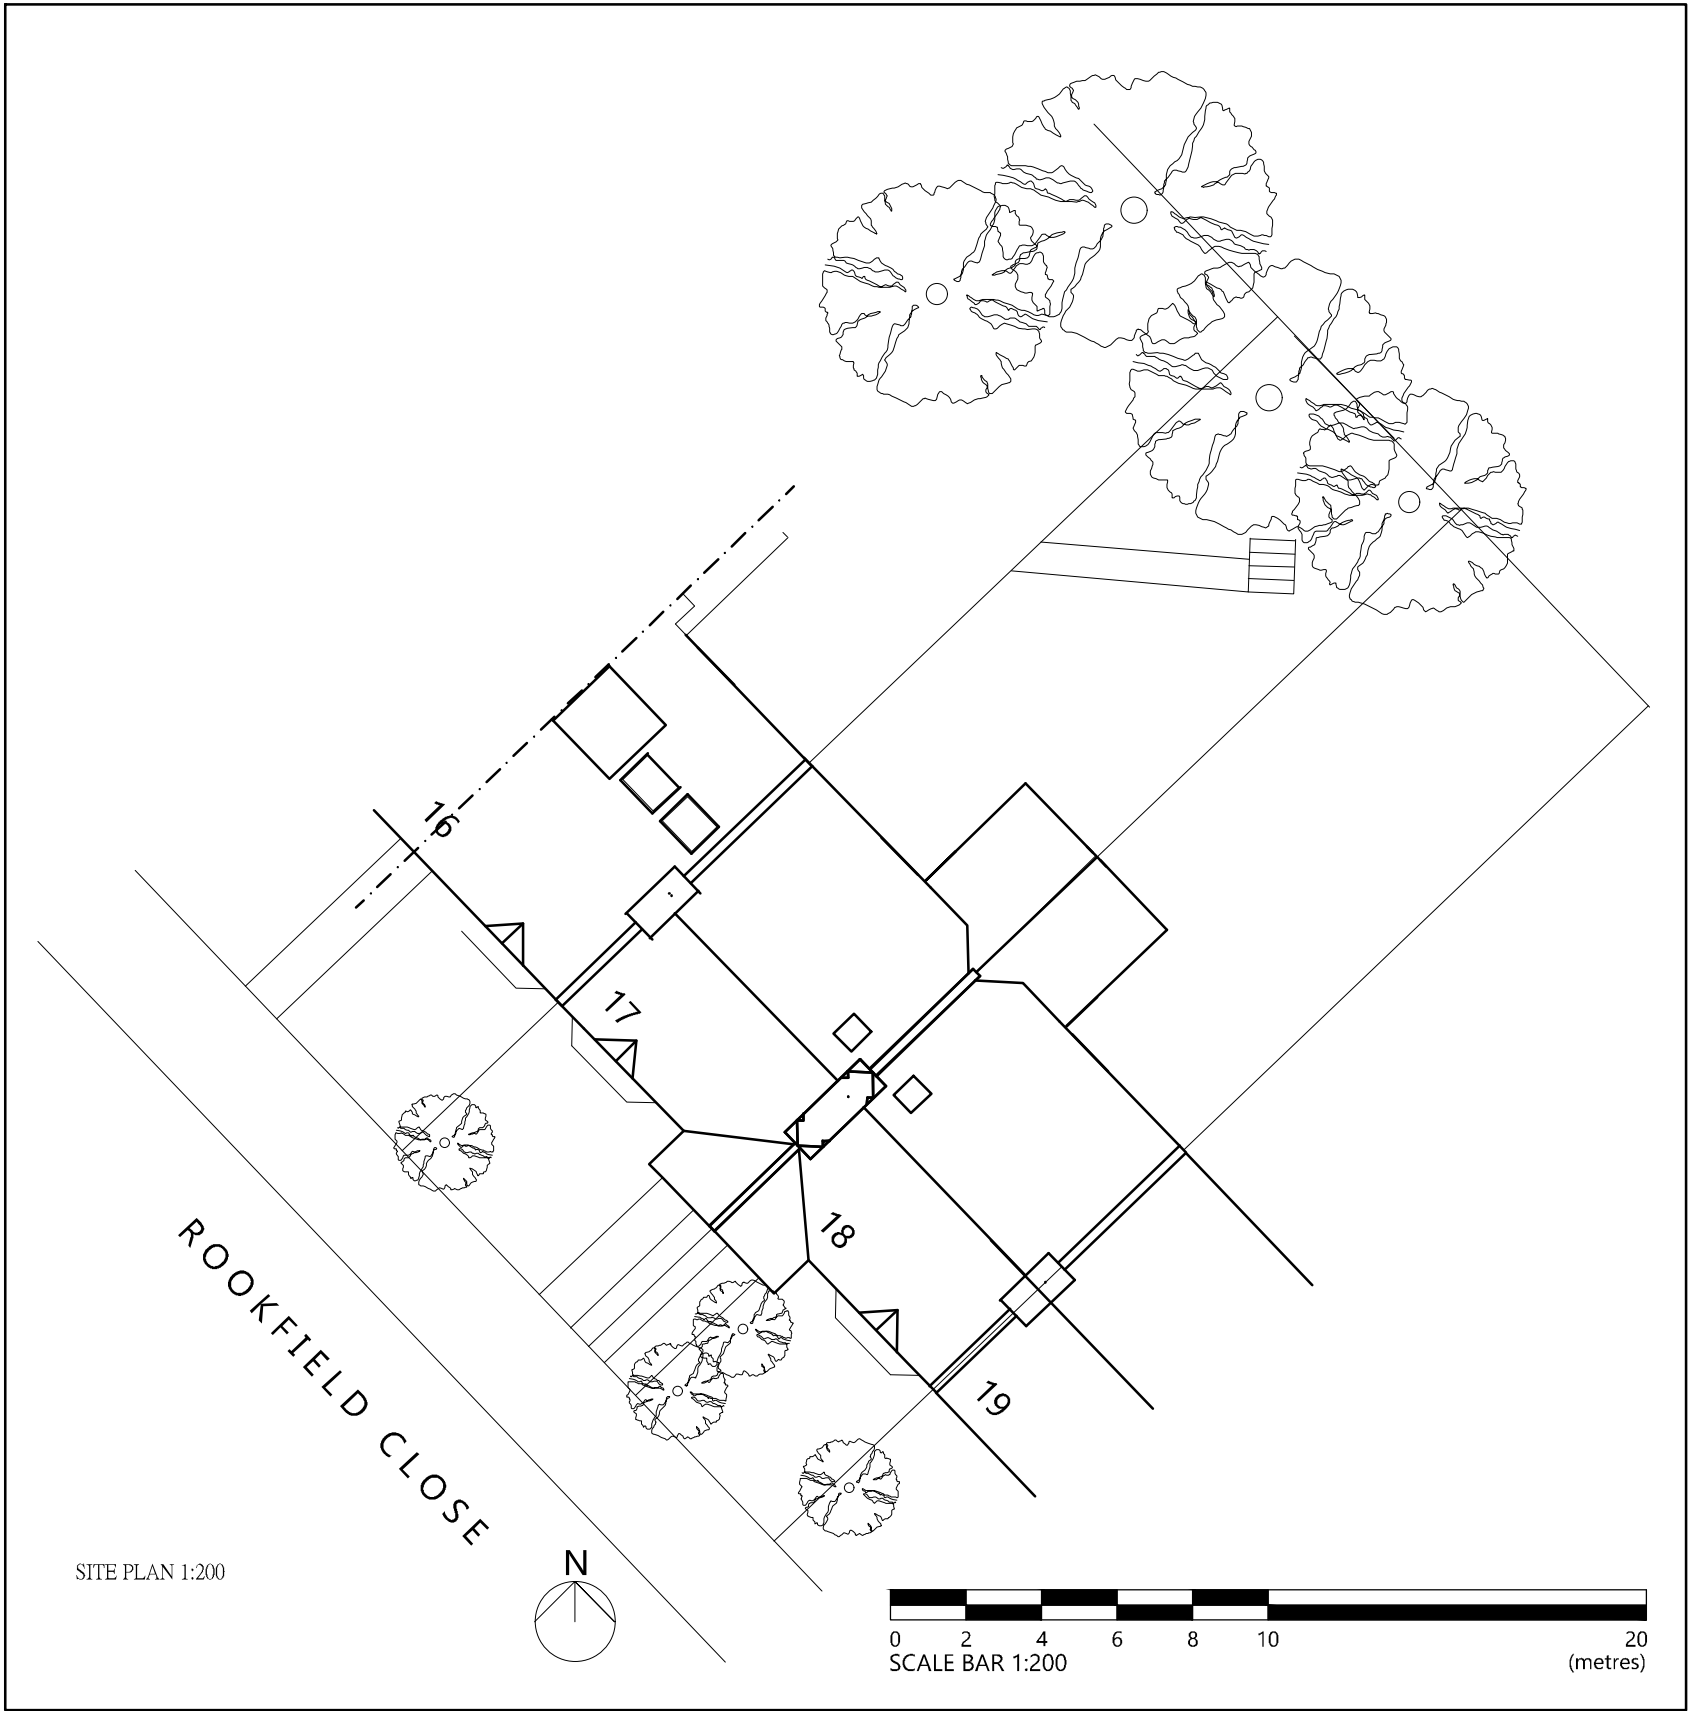

Proposed

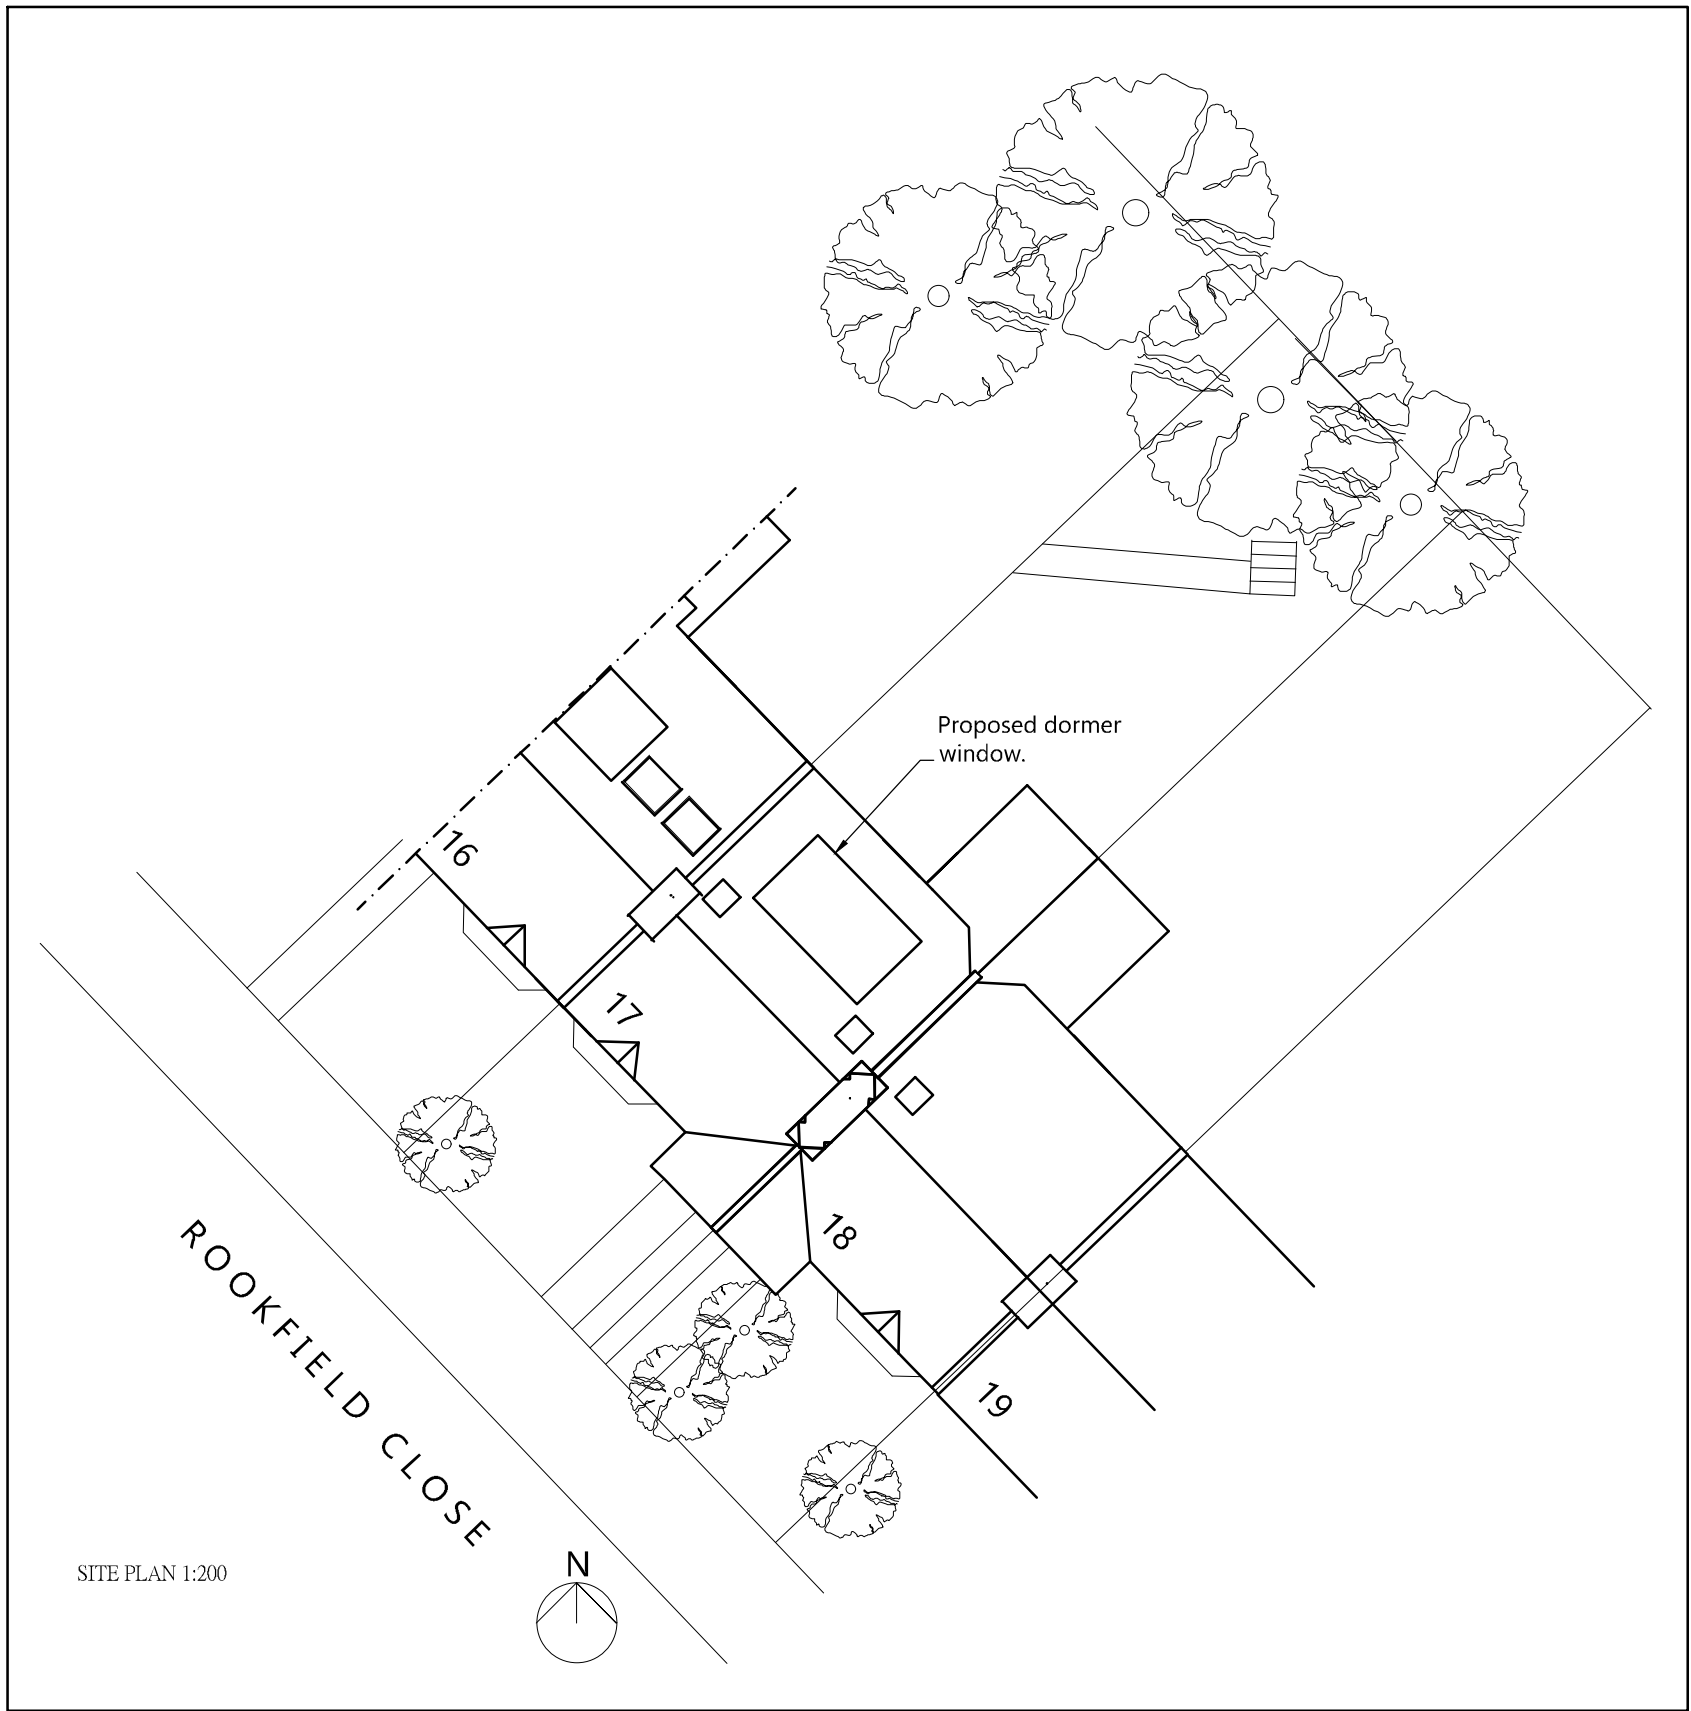

| Rev.                                                                                  | Date                         | Details                  | Drawn                      | Checked |
|---------------------------------------------------------------------------------------|------------------------------|--------------------------|----------------------------|---------|
| <b>Nicholas Jacob Architects</b><br>Architecture • Conservation • Interiors           |                              |                          |                            |         |
| The Chesels Wherry Quay, Ipswich, IP4 1AS<br>Tel: 01473 221150<br>01473 221150        |                              |                          |                            |         |
| Issued for:                                                                           |                              |                          |                            |         |
| <b>PLANNING</b>                                                                       |                              |                          |                            |         |
| Client/Project:<br><b>Mr &amp; Mrs H Jenner</b><br><b>17 Rookfield Close, N10 3TR</b> |                              |                          |                            |         |
| Drawing title:<br><b>Elevations and block plans existing and proposed.</b>            |                              |                          |                            |         |
| Project number:<br><b>23029</b>                                                       | Drawing number:<br><b>02</b> | Revision:<br><b>P1</b>   |                            |         |
| Scale:<br><b>1:100, 1:200@A1</b>                                                      | Drawn By:<br><b>RC</b>       | Checked By:<br><b>RC</b> | Date:<br><b>01.12.2023</b> |         |