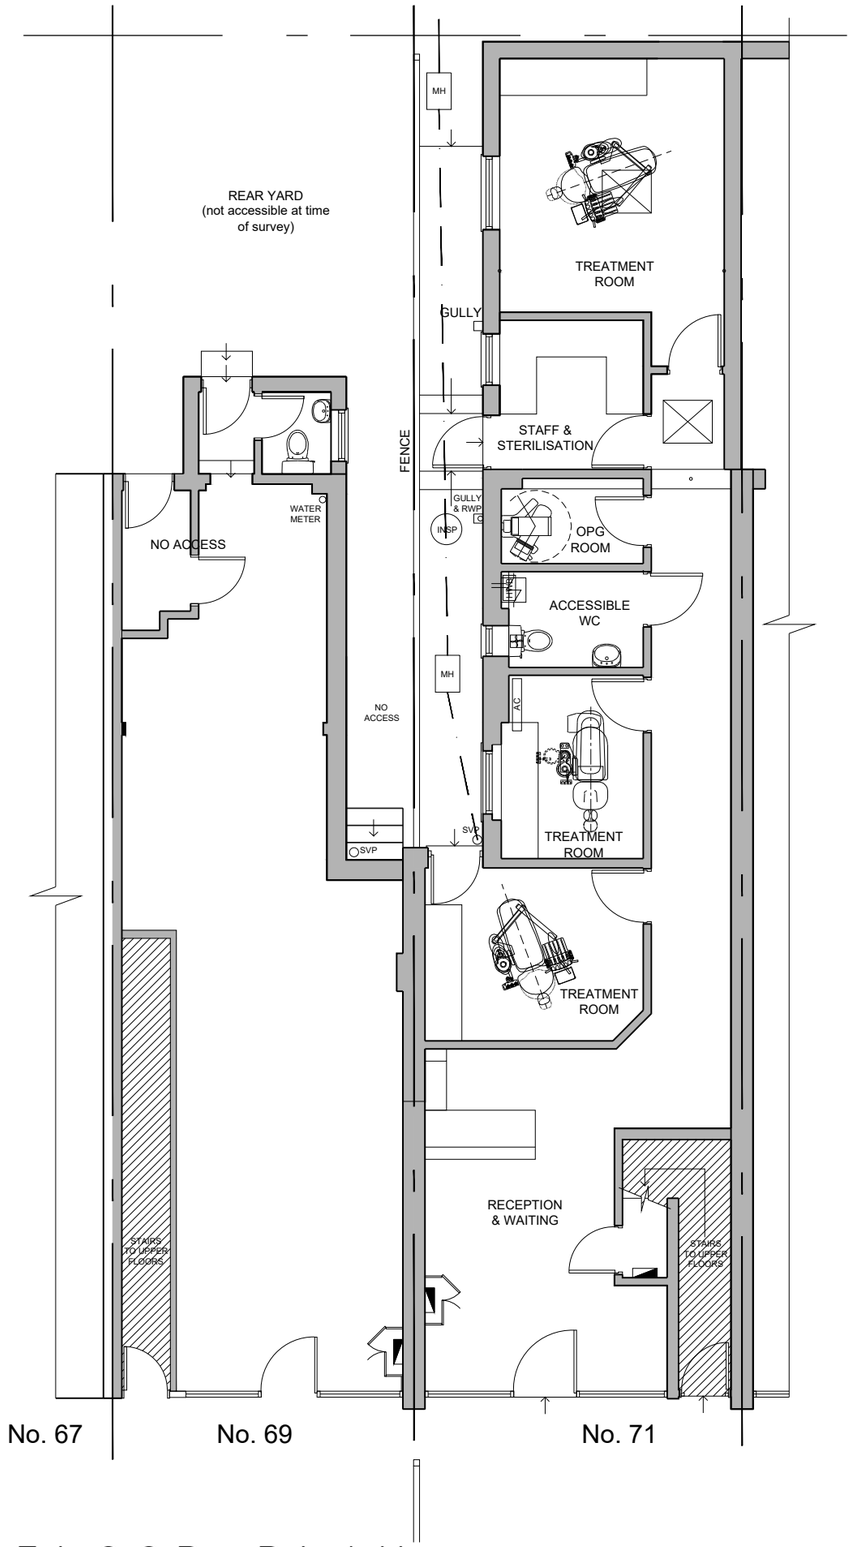

EXISTING GROUND FLOOR PLAN

© Copyright Dental Design & Planning Consultants Ltd.

METRES
0 1 2 3 4
SCALE BAR

WORK TO BE FIGURED DIMENSIONS ONLY.
CHECK DIMENSIONS ON SITE BEFORE
COMMENCING WORK.
ANY DISCREPANCIES TO BE REPORTED
BACK TO THIS OFFICE. DO NOT SCALE
FROM THIS DRAWING.

ABOVE NOTE NOT APPLICABLE
TO PLANNING APPLICATIONS

ddpc
1 Ranworth Gardens, Potters Bar, Hertfordshire
EN6 3DP
(+44) 20 8446 3355

Client	Dr. Surdhar
Job	Single storey rear infill extension
Location	69 Tottenham Lane London N8 9BE
Drawing	Existing Ground Floor Plan
Date	110124
Scale	1:50 @ A1, 1:100 @ A3
Drawn	SS
Checked	GB
Drawing No.	4191/01-2