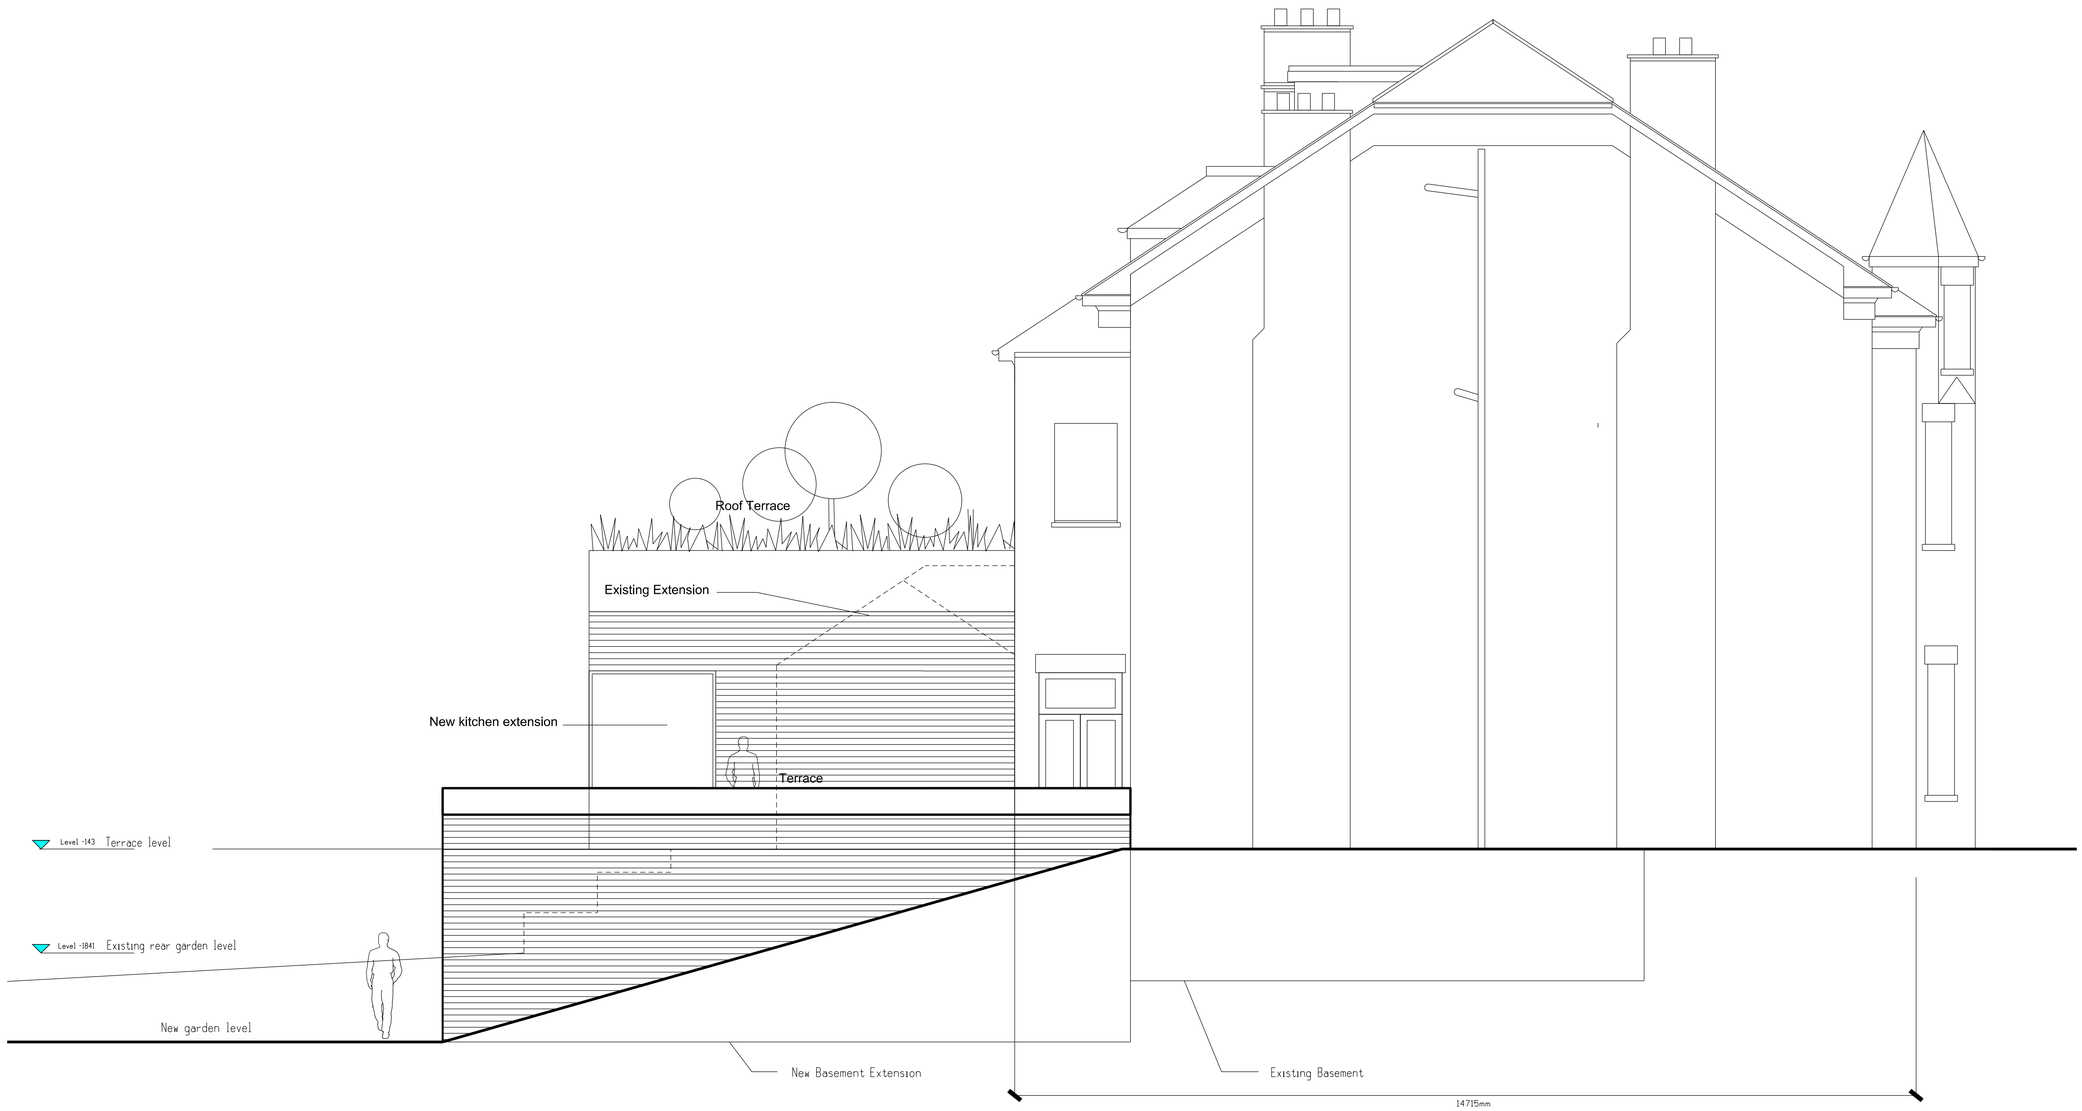

EAST ELEVATION

GENERAL NOTES

New Planning Consent
Ref HGY/2021/2205 21.09.2021

0.0m 0.5m 1.0m 2.5m 5.0m

Scale

Notes

Do not scale from drawings.
Errors to be reported immediately to the Architect.
To be read in conjunction with all relevant Architects', Services and Structural Engineers' drawings.
All existing site, tree and building information has been compiled from different sources. All dimensions to be checked on site.

Rev.	Date	Description
F	23.01.2024	For Planning
E	17.01.2024	For Planning
D	20.09.2021	For Planning
C	27.07.2021	For Planning
B	17.05.2021	For Planning
A	17.11.2020	For Planning

JASON GOOD
ARCHITECTURE

The Old Stables
Danemore Lane
South Godstone
Surrey, RH9 8JF

T 07901718877
www.jasongood.uk.com

ISSUED FOR PLANNING

Project
42 Shepherds Hill
London, N6 5RR

Project No.
SH

Client
-

Date	15/10/2013	Drawn	-
Scale / Format	1;50/A1_1;100/A3	Checked	-
CAD Reference	-	Approved	-

Issue
F

Drawing Name
General Arrangement
Proposed East Elevation

Drawing No.
SH_20_101