


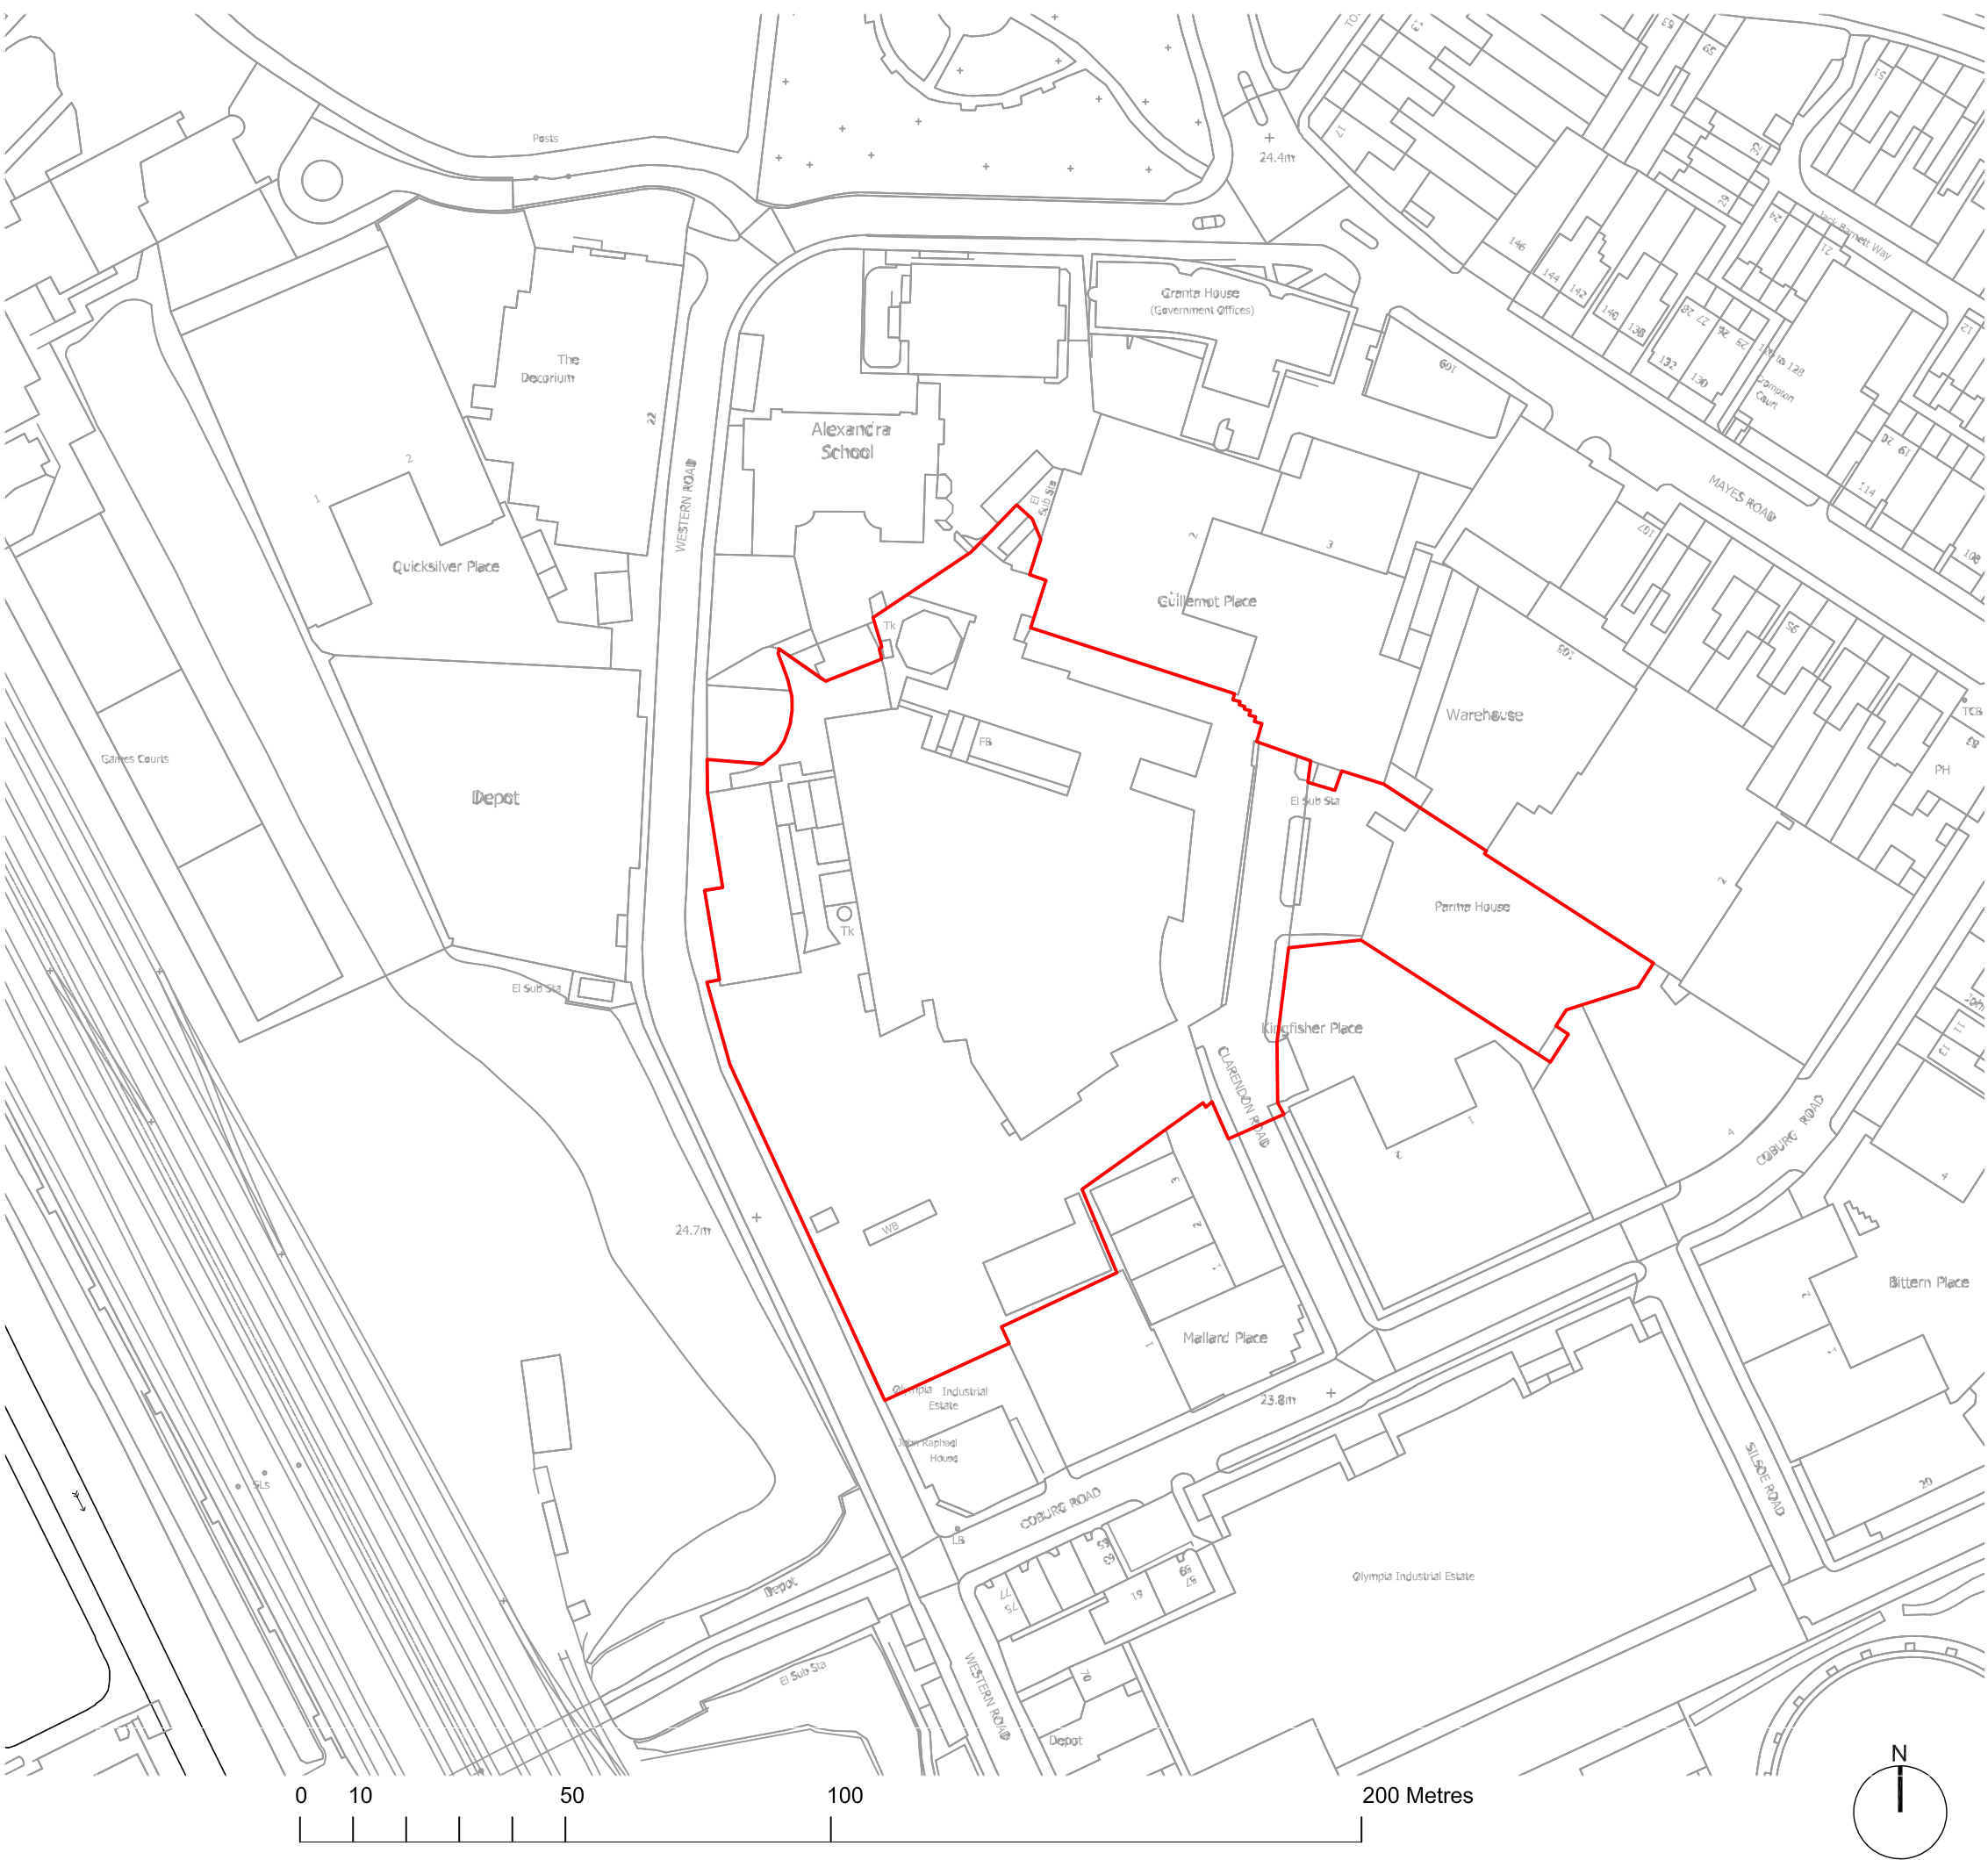

Copyright reserved

All dimensions to be checked on site before work commences.
Figured dimensions to be taken in preference to scaled dimensions.
If in doubt please ask.

C1	Issued For Construction	27/07/22
Revision	Description	Date

STATUS
For Construction

PROJECT
Chocolate Factory


DRAWING
Site Location Plan

DRAWN BY RC	CHECKED BY CB	DATE April'22
----------------	------------------	------------------

SCALE (@ A3) 1 : 1250	PROJECT NUMBER 21020
--------------------------	-------------------------

DRAWING NUMBER CFE2 - DAR - XX - XX - DR - A - 0121	REV C1
--	-----------

Project Identifier	Originator	Zone	Level	Type	Discipline	Number	Revision
--------------------	------------	------	-------	------	------------	--------	----------

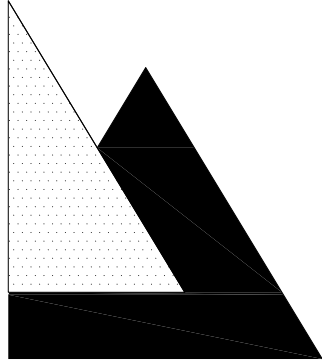

Delta Architects
1 Batemans Row
London
EC2A 3HH

T 020 7613 5702

www.deltaarchitects.co.uk