




- NOTES:
1. This drawing is to be read in conjunction with all relevant contract documentation from the design team, with any conflicting information to be brought to the attention of Davis Landscape Ltd in writing before commencing on site.
 2. The contractor is to check and verify all levels and dimensions before construction. Any discrepancies are to be brought to the attention of Davis Landscape Ltd in writing before commencing on site.
 3. All dimensions in mm, unless otherwise stated.
 4. Do not scale from this drawing.
 5. All sub base and concrete specification, fixings, brackets & the like to Engineers' details & specification.
 6. We are not liable for the detailed design of above ground drainage, ground drainage, sub-bases, foundations, retaining structures, fall from height barriers and building waterproofing details.
 7. All proprietary products shall be installed in accordance with manufacturers written instructions.

Key:

- Planning Boundary.
- Soil cells
- 300mm topsoil (Q28/335A) for hedge and shrubs + 300mm subsoil (Q28/335C). Total 600mm to meet BS3882:2015 requirement.

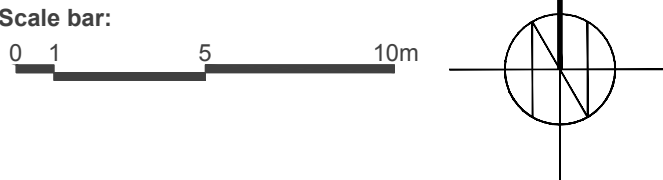

FOR CONSTRUCTION

Rev	Description	Date	By
E	Site boundary and railings realigned.	21.12.23	BA
D	Site boundary and railings realigned.	14.12.23	BA
C	Site Boundary Amended. Railings moved to the front of planters.	06.12.23	BA
B	Tree locations amended	02.11.23	BA
A	GA updated and tree numbers updated	13.09.23	BA

Davis Landscape Architecture

15 Iliffe Yard, London, SE17 3QA
020 7277 1035
mail@davisla.com | www.davisla.com

Client
Formation Design

Job Title
Chocolate Factory, Wood Green

Drawing Title
Soil Plan- Ground Level

Scale : 1:200@A1 Drawn : BA

Date : 05.09.23 Checked : JD

Drawing No. : L0833L06 Rev. : E