
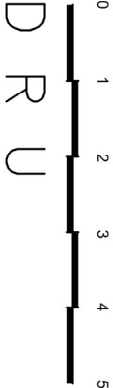


NOTE

Check all dimensions on site prior to construction.
Identify any variations immediately.

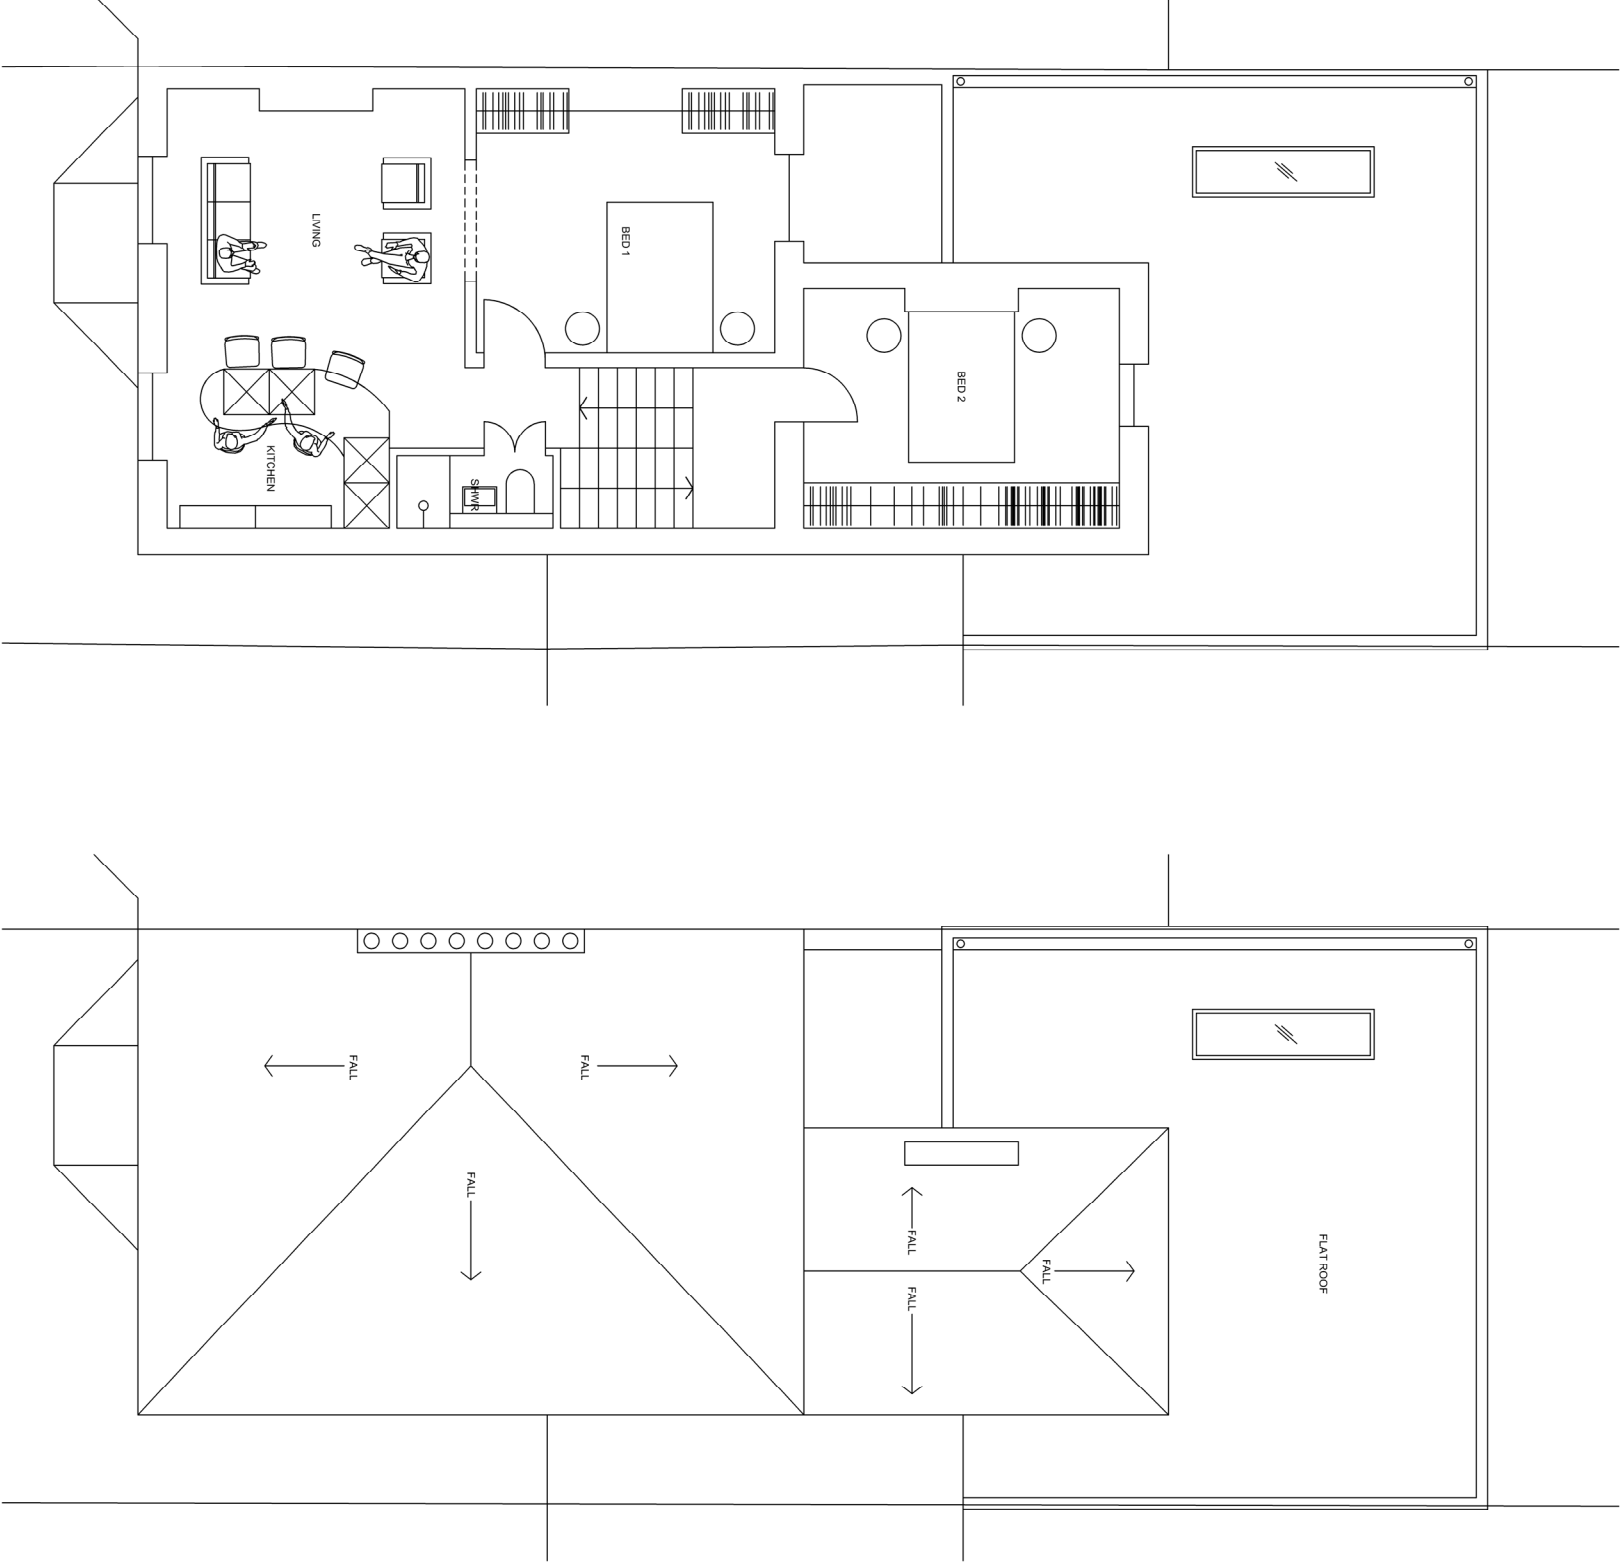

1 Lochbie Crouch Hill
London N4 4SB
07786478179

Client

DRU

Project
63C Middle Lane N8 8PE

Drawing Title
Existing Plans

Job/Draw No/Rev	DRU6	P0002
Drawn	GS	Checked
GS	CB	Appr
		Date
		13.08.23
Drawing status PLANNING		
Do not scale from this drawing. Check all dimensions on site		
1:50 @ A3		
Scale		