North

NOTES.
CONTRACTORS MUST VERIFY ALL DIMENIONS AT THE
SITE BEFORE COMENCING ANY WORK.

NO CONSTRUCTION WORK BEFORE BUILDING CONTROL
APPROVEL AND STRUCTURAL ENGINEER CONFIRMATION.

ANY DISCREPANCIES TO BE REPORTED TO GRIDKUNE.
ALL DRAWINGS ARE TO BE READ IN CONJUNCTION WITH
ALL RELEVANT DRAWINGS AND SPECIFICATIONS.

Rev	Description	Date

PROJECT TITLE
110 High Road
N15 6JR

DRAWING TITLE
Existing 3D Front Elevation

CLIENT
Mr Mauricio

Date	Project number	Drawing number	Scale (@ A3)	Drawn by
September 2023	7588	EX-E003		Sara

PLANNING SERVICES

North

NOTES.
CONTRACTORS MUST VERIFY ALL DIMENIONS AT THE
SITE BEFORE COMENCING ANY WORK.

NO CONSTRUCTION WORK BEFORE BUILDING CONTROL
APPROVEL AND STRUCTURAL ENGINEER CONFIRMATION.

ANY DISCREPANCIES TO BE REPORTED TO GRIDKUNE.
ALL DRAWINGS ARE TO BE READ IN CONJUNCTION WITH
ALL RELEVANT DRAWINGS AND SPECIFICATIONS.

Rev	Description	Date

PROJECT TITLE
110 High Road
N15 6JR

DRAWING TITLE
Existing 3D Rear Elevation

CLIENT
Mr Mauricio

Date	Project number	Drawing number	Scale (@ A3)	Drawn by
September 2023	7588	EX-E004		Sara

PLANNING SERVICES

1 Front Elevation

1 : 100

2 Rear Elevation

1 : 100

0 1m 5m 10m

North

NOTES.
CONTRACTORS MUST VERIFY ALL DIMENIONS AT THE
SITE BEFORE COMENCING ANY WORK.

NO CONSTRUCTION WORK BEFORE BUILDING CONTROL
APPROVEL AND STRUCTURAL ENGINEER CONFIRMATION.

ANY DISCREPANCIES TO BE REPORTED TO GRIDKUNE.
ALL DRAWINGS ARE TO BE READ IN CONJUNCTION WITH
ALL RELEVANT DRAWINGS AND SPECIFICATIONS.

Rev	Description	Date

PROJECT TITLE 110 High Road N15 6JR			DRAWING TITLE Existing Front and Rear Elevations CLIENT Mr Mauricio	
Date September 2023	Project number 7588	Drawing number EX-E001	Scale (@ A3) 1 : 100	Drawn by Sara

PLANNING SERVICES

1 Side Elevation

1 : 100

0 1m 5m 10m

North

NOTES.
CONTRACTORS MUST VERIFY ALL DIMENIONS AT THE
SITE BEFORE COMENCING ANY WORK.

NO CONSTRUCTION WORK BEFORE BUILDING CONTROL
APPROVEL AND STRUCTURAL ENGINEER CONFIRMATION.

ANY DISCREPANCIES TO BE REPORTED TO GRIDKUNE.
ALL DRAWINGS ARE TO BE READ IN CONJUNCTION WITH
ALL RELEVANT DRAWINGS AND SPECIFICATIONS.

Rev	Description	Date

PROJECT TITLE 110 High Road N15 6JR			DRAWING TITLE Existing Side Elevation CLIENT Mr Mauricio	
Date September 2023	Project number 7588	Drawing number EX-E002	Scale (@ A3) 1 : 100	Drawn by Sara

PLANNING SERVICES

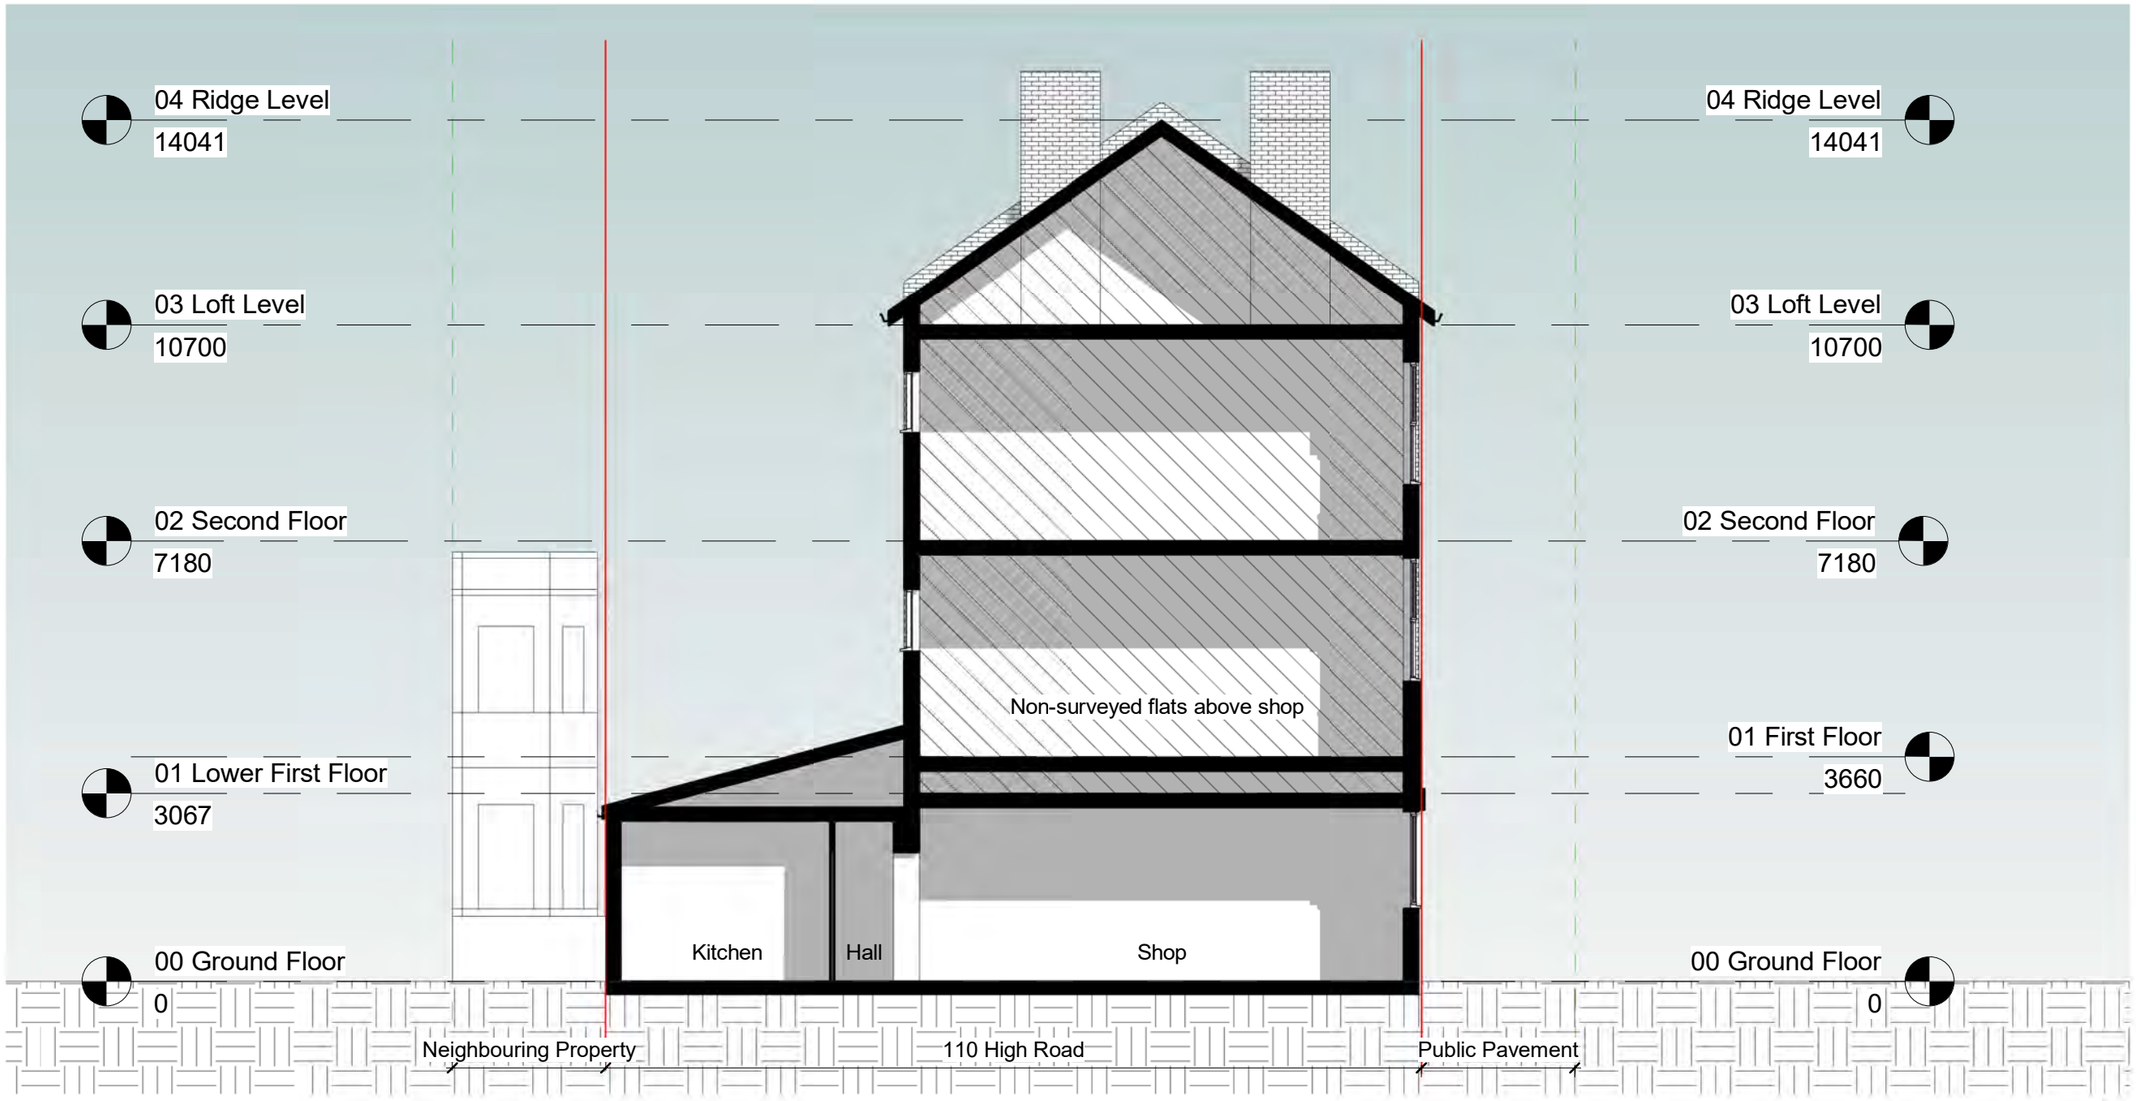

1 Section AA

1 : 100

0 1m 5m 10m

North

NOTES.
CONTRACTORS MUST VERIFY ALL DIMENIONS AT THE
SITE BEFORE COMENCING ANY WORK.

NO CONSTRUCTION WORK BEFORE BUILDING CONTROL
APPROVEL AND STRUCTURAL ENGINEER CONFIRMATION.

ANY DISCREPANCIES TO BE REPORTED TO GRIDKUNE.
ALL DRAWINGS ARE TO BE READ IN CONJUNCTION WITH
ALL RELEVANT DRAWINGS AND SPECIFICATIONS.

Rev	Description	Date

PROJECT TITLE 110 High Road N15 6JR			DRAWING TITLE Existing Section CLIENT Mr Mauricio	
Date September 2023	Project number 7588	Drawing number EX-S001	Scale (@ A3) 1 : 100	Drawn by Sara

PLANNING SERVICES

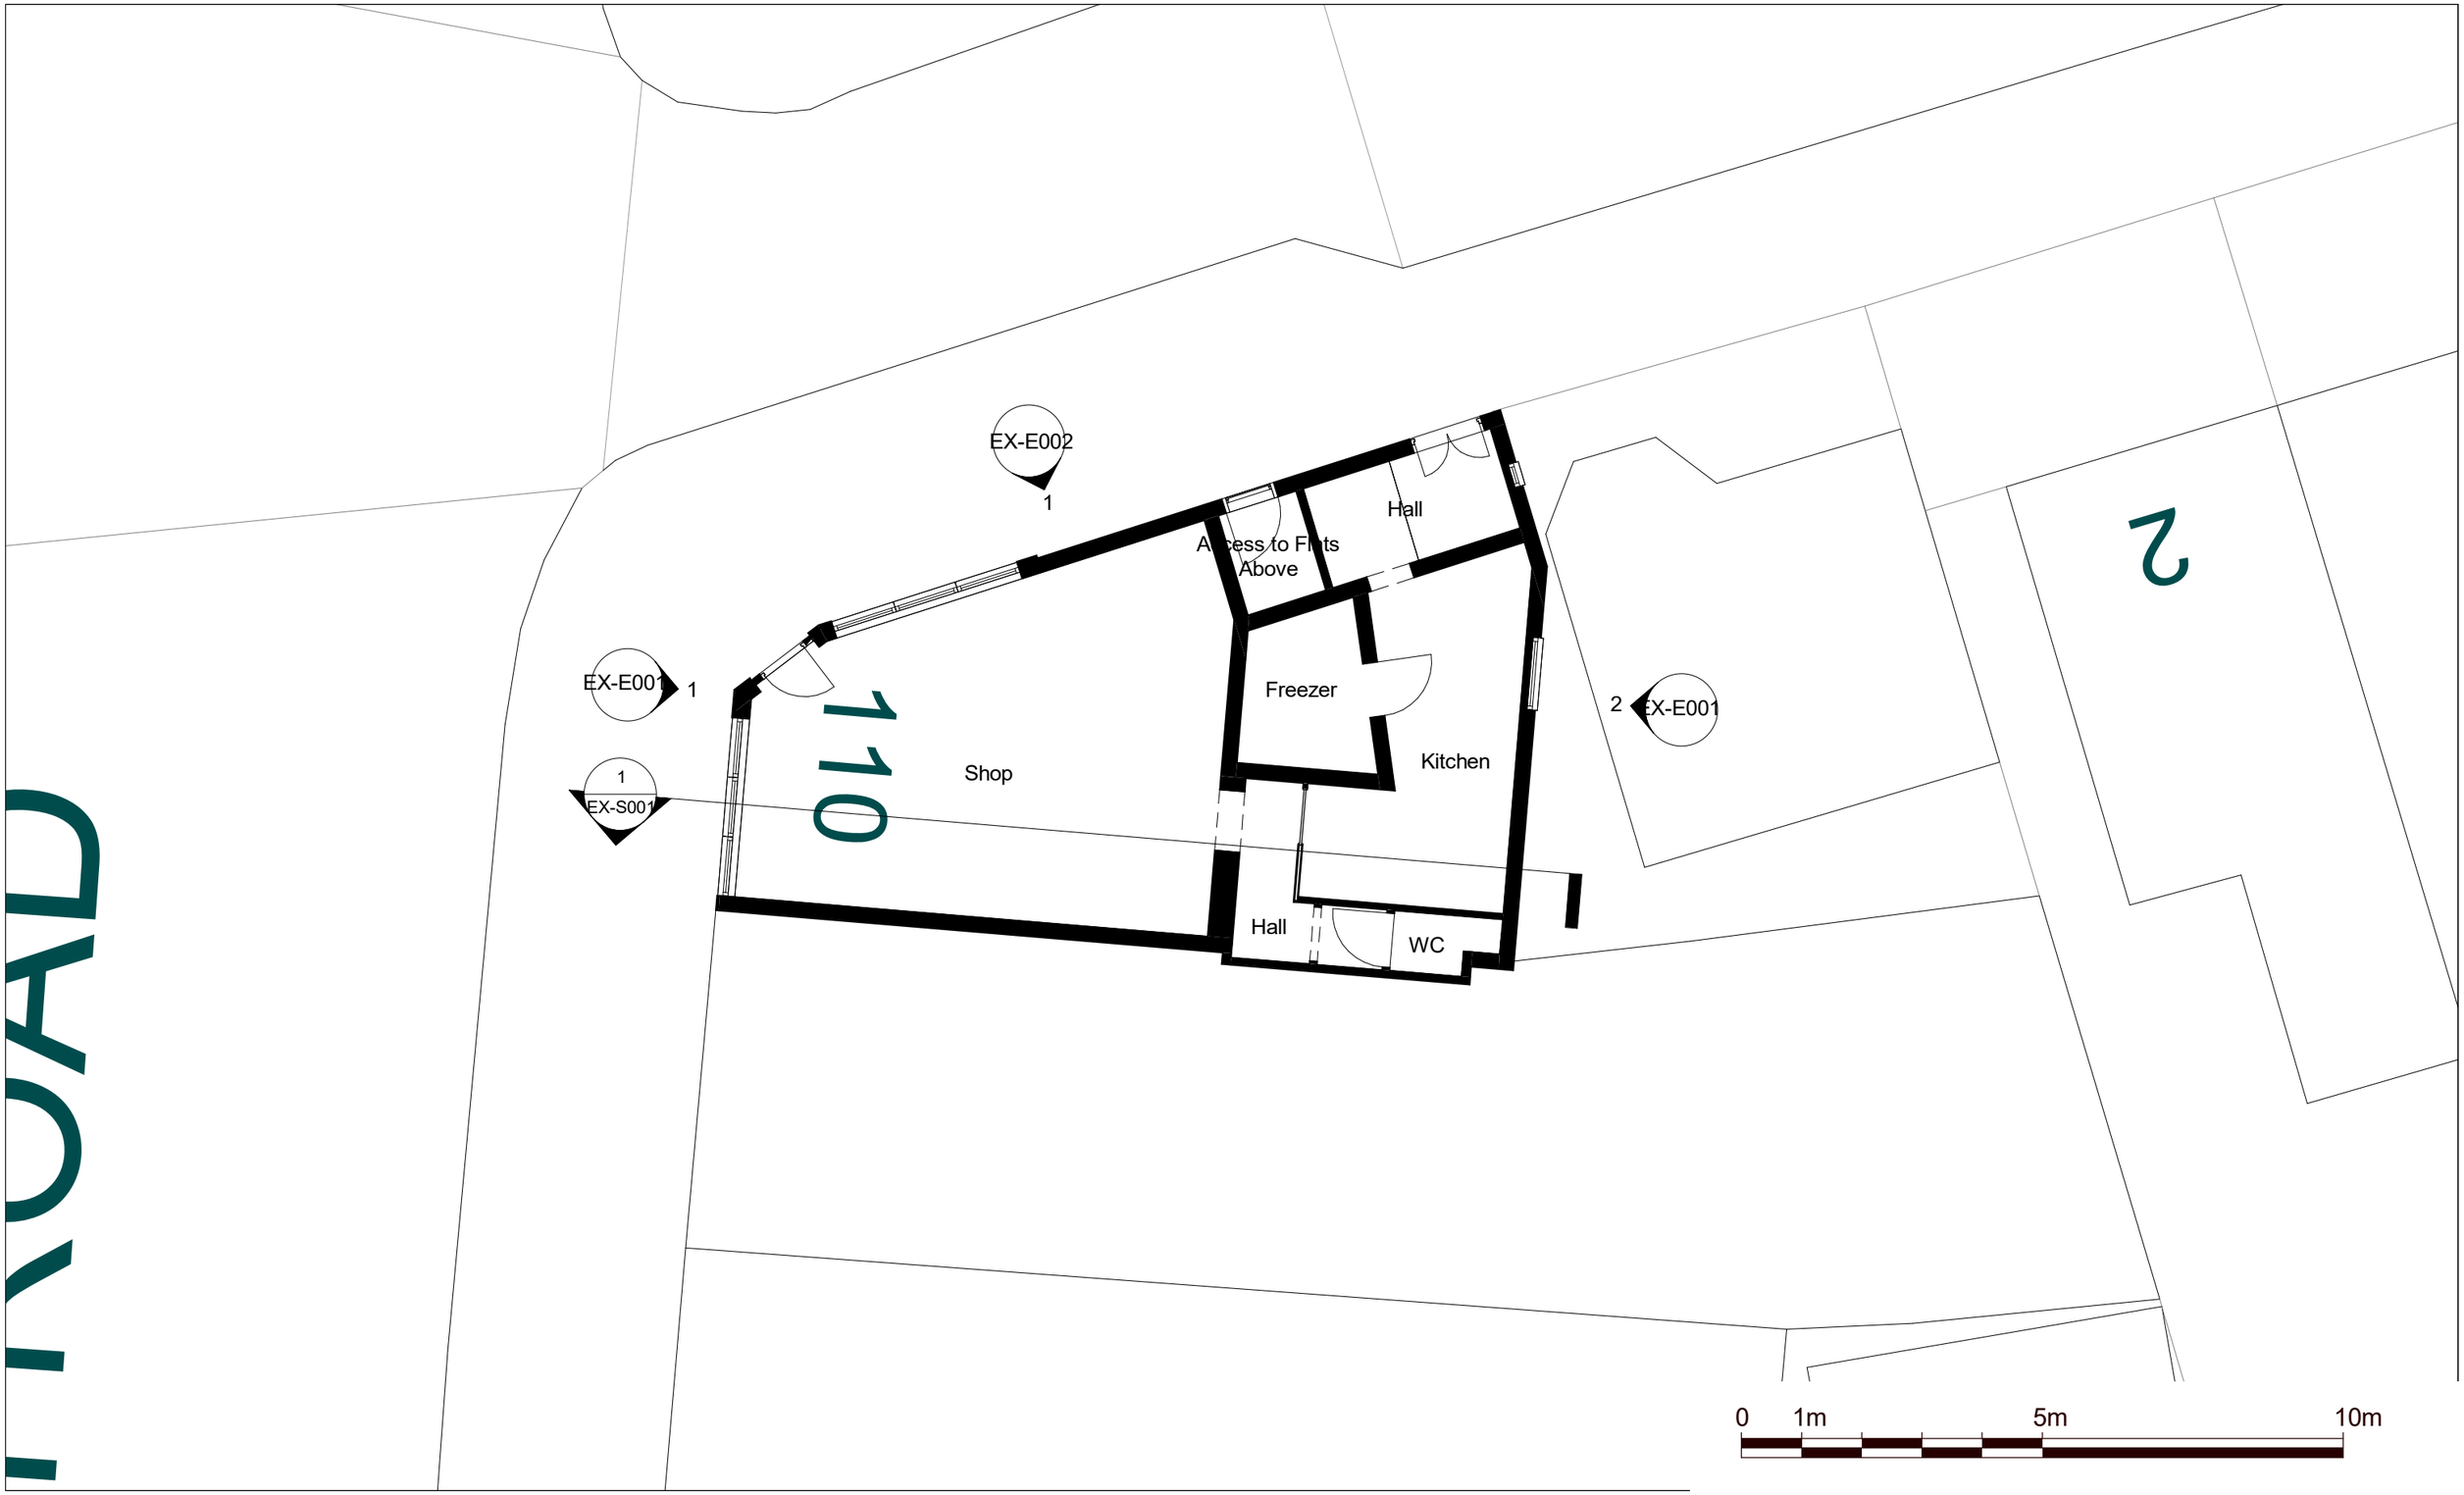
EX-E002
1
Hall
Access to Flats
Above
EX-E001
1
Freezer
2
EX-E001
110
Shop
Kitchen
1
EX-S001
Hall
WC
2
0
1m
5m
10m

EX-E002
1
EX-E001
1
1
EX-S001
2
EX-E001
0
1m
5m
10m

1 OS Map

1 : 1250

0 25m 50m 100m

Property Boundary

2 Location Plan

1 : 200

0 1m 5m 10m 20m

North

NOTES.
CONTRACTORS MUST VERIFY ALL DIMENIONS AT THE
SITE BEFORE COMENCING ANY WORK.

NO CONSTRUCTION WORK BEFORE BUILDING CONTROL
APPROVEL AND STRUCTURAL ENGINEER CONFIRMATION.

ANY DISCREPANCIES TO BE REPORTED TO GRIDKUNE.
ALL DRAWINGS ARE TO BE READ IN CONJUNCTION WITH
ALL RELEVANT DRAWINGS AND SPECIFICATIONS.

Rev	Description	Date

PROJECT TITLE 110 High Road N15 6JR			DRAWING TITLE Existing OS Map and Location Plan CLIENT Mr Mauricio	
Date September 2023	Project number 7588	Drawing number EX-L001	Scale (@ A3) As indicated	Drawn by Sara

PLANNING SERVICES