


PLANNING

© Knott Architects
98B Tollington Park
London N4 3RB
tel: (020) 72638844
mail@knottarchitects.co.uk


Note: Do not scale from this drawing.

Revisions


A – 240123:
Minor revisions.

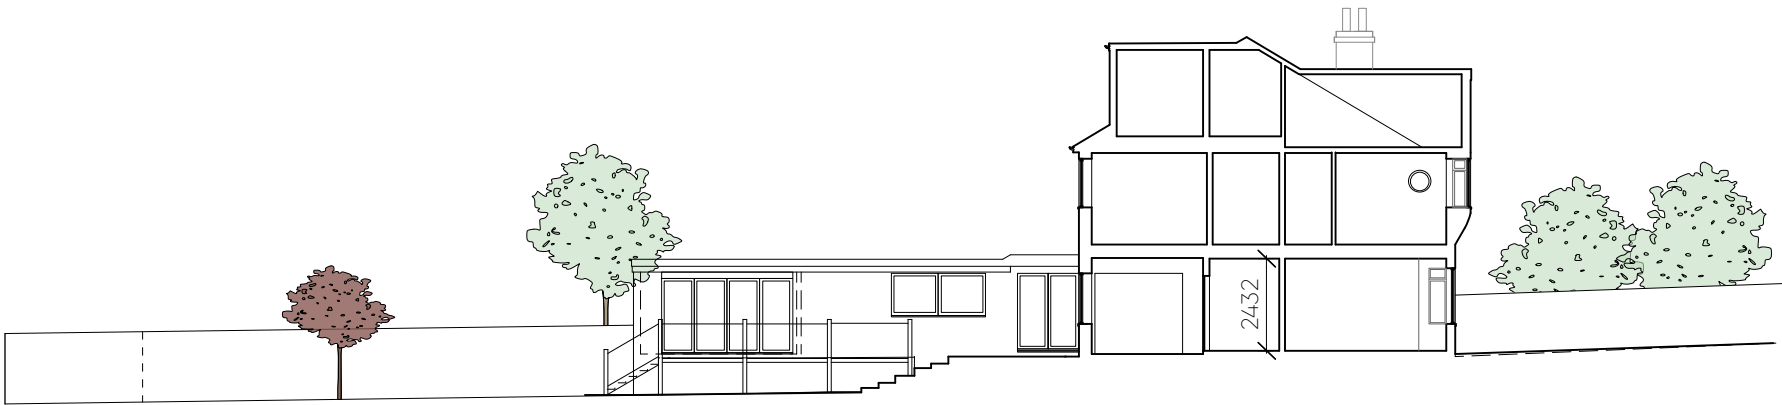


1. SECTION CC – AS EXISTING

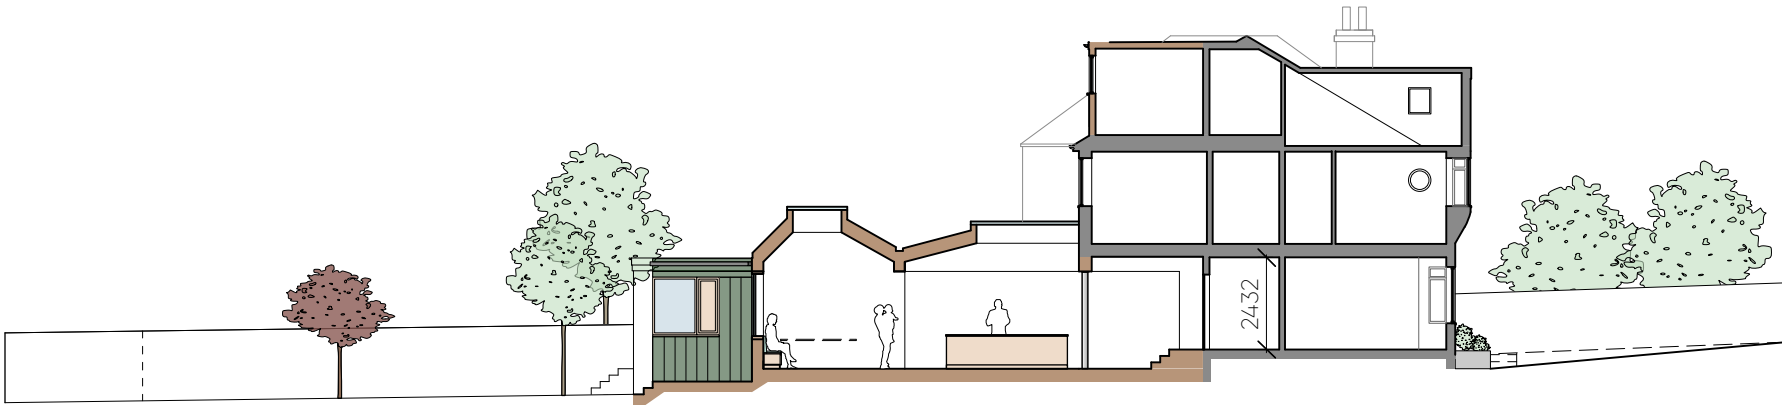

2. SECTION CC – AS PROPOSED

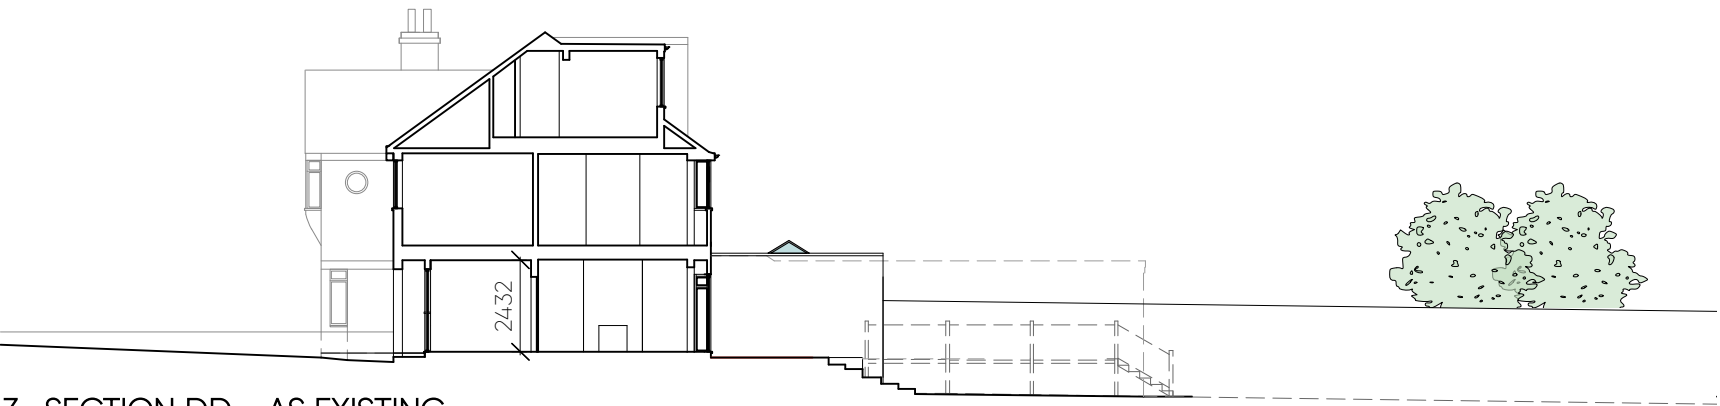


3. SECTION DD – AS EXISTING

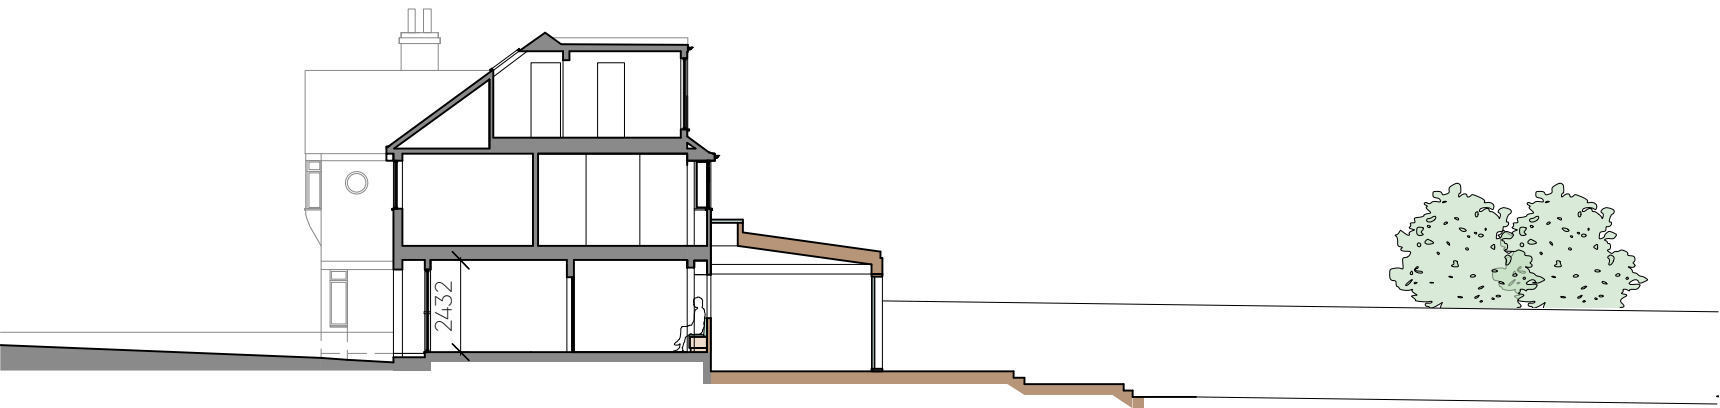

4. SECTION DD – AS PROPOSED

NOTE:
Neighbouring houses not surveyed. Information taken from OS map and photographs and is indicative only.

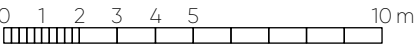

K N O T T

19 Southern Road N2

Sections C & D
Existing & Proposed

Scale 1:100@A1, 1:200@A3

Date: January 2024

496.PLG.008 Rev A

ARCHITECTS