DO NOT SCALE

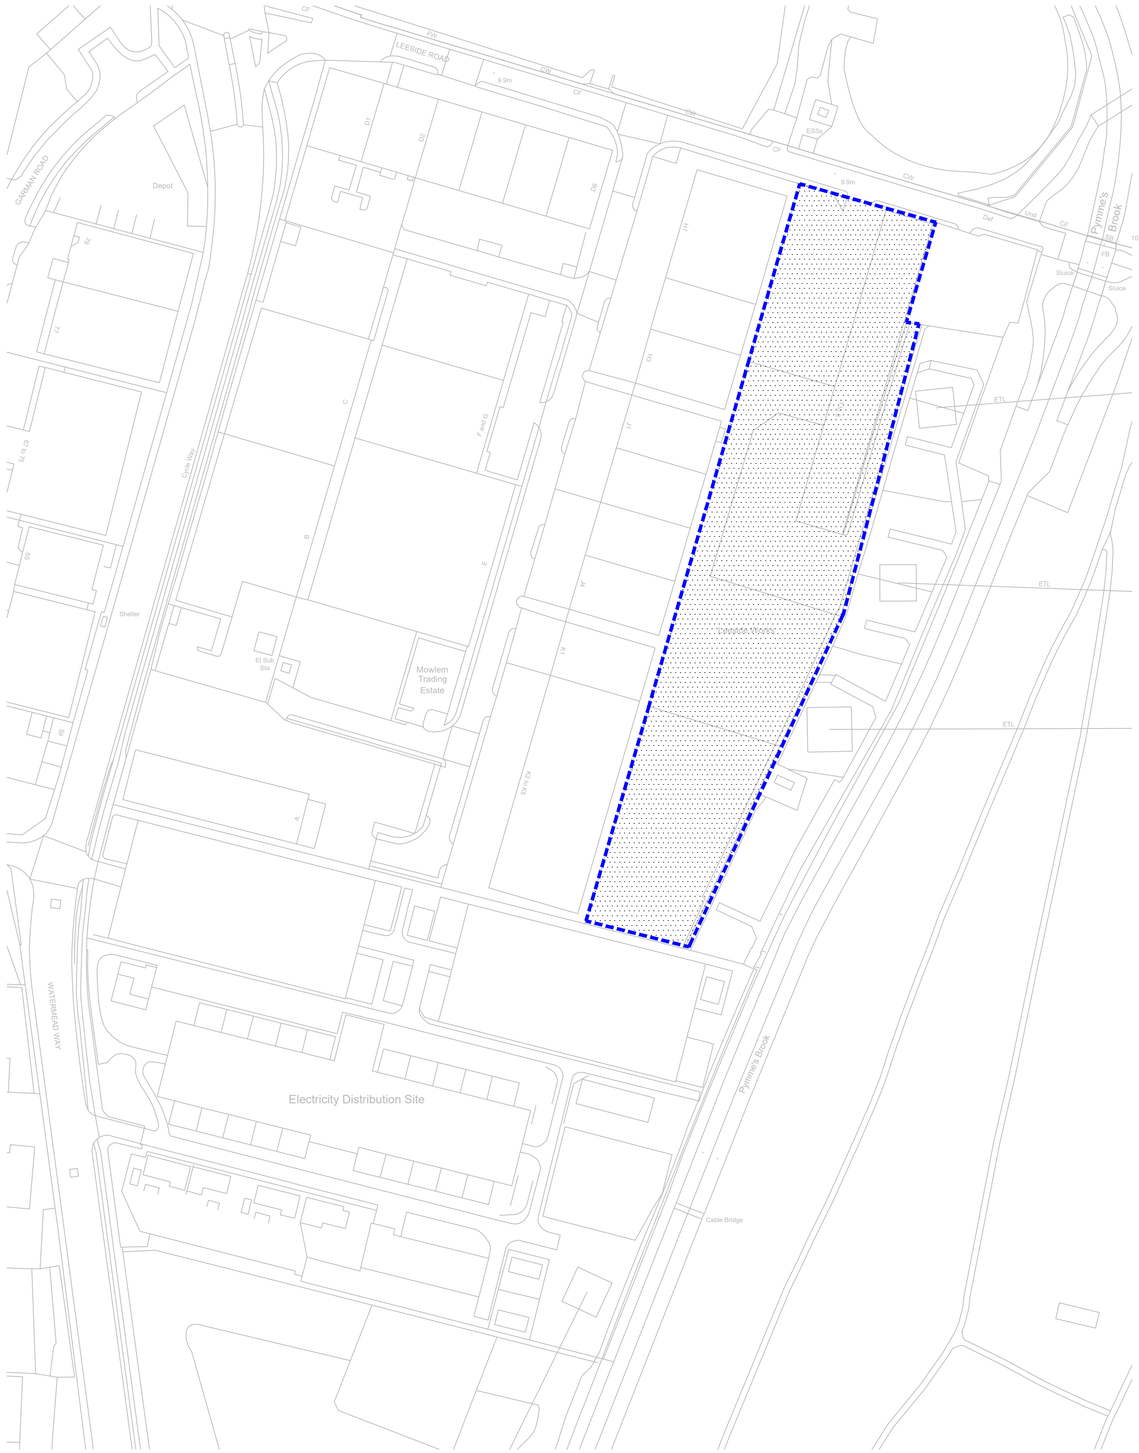

NOTES:

1. DO NOT SCALE FROM THIS DRAWING.
2. THIS DRAWING SHOULD BE READ IN FULL COLOUR.
3. ORDNANCE SURVEY, (C) CROWN COPYRIGHT 2023. ALL RIGHTS RESERVED. LICENCE NUMBER 100022432

KEY:

- NGET NON-OPERATIONAL SITE BOUNDARY
- HARDSTANDING (SITE WIDE)

Rev.	Date	Description	By	Chk'd	App'd
P01	22/12/23	FOR INFORMATION	MF		

Drawing Status: FOR INFORMATION

Suitability: S2

SNC·LAVALIN
ATKINS
Member of the SNC-Lavalin Group

3100 Century Way
Thorpe Park
Leeds
LS15 8ZB

Tel: +44 (0)1133 066000
Fax: +44 (0)1133 066001
www.atkinsglobal.com

© SNC-Lavalin (2023)

Client: nationalgrid

Project Title: TOTTENHAM (SITE CODE 3506)

Drawing Title: STAGE 3A LANDSCAPING PLAN

Scale	Designed	Drawn	Checked	Authorised
1:1000	JM	MF		
Original Size: A1	Date: 22/12/2023	Date: 22/12/2023	Date	Date

Drawing Number: FIGURE 1

Revision: P01

USER: FOST7548 Date: 22/12/23 13:18:49 Filename: P:\GBEMB\GTGui\0097_d_epsom\2000078 NGPH Term Contract\NGET Portfolio\Tottenham\Reports\Ground Investigation\CAD\Interpretive\Non-Operational\Plan Updates 221223\Non-Op_Figure 2 - Site Layout Plan Hardstanding.dwg

Internal Project Number: