




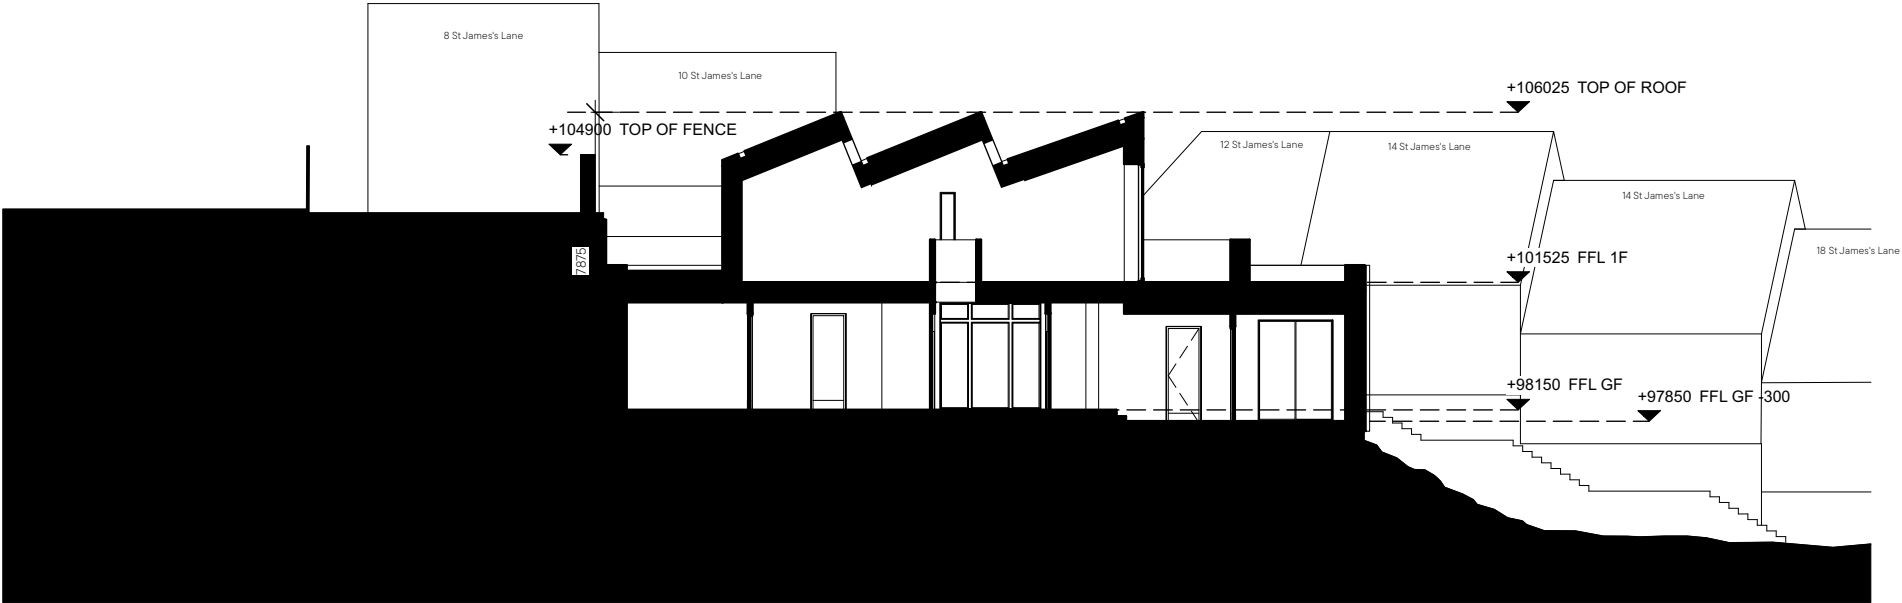

Proposed Section A-A 1:200 @ A3

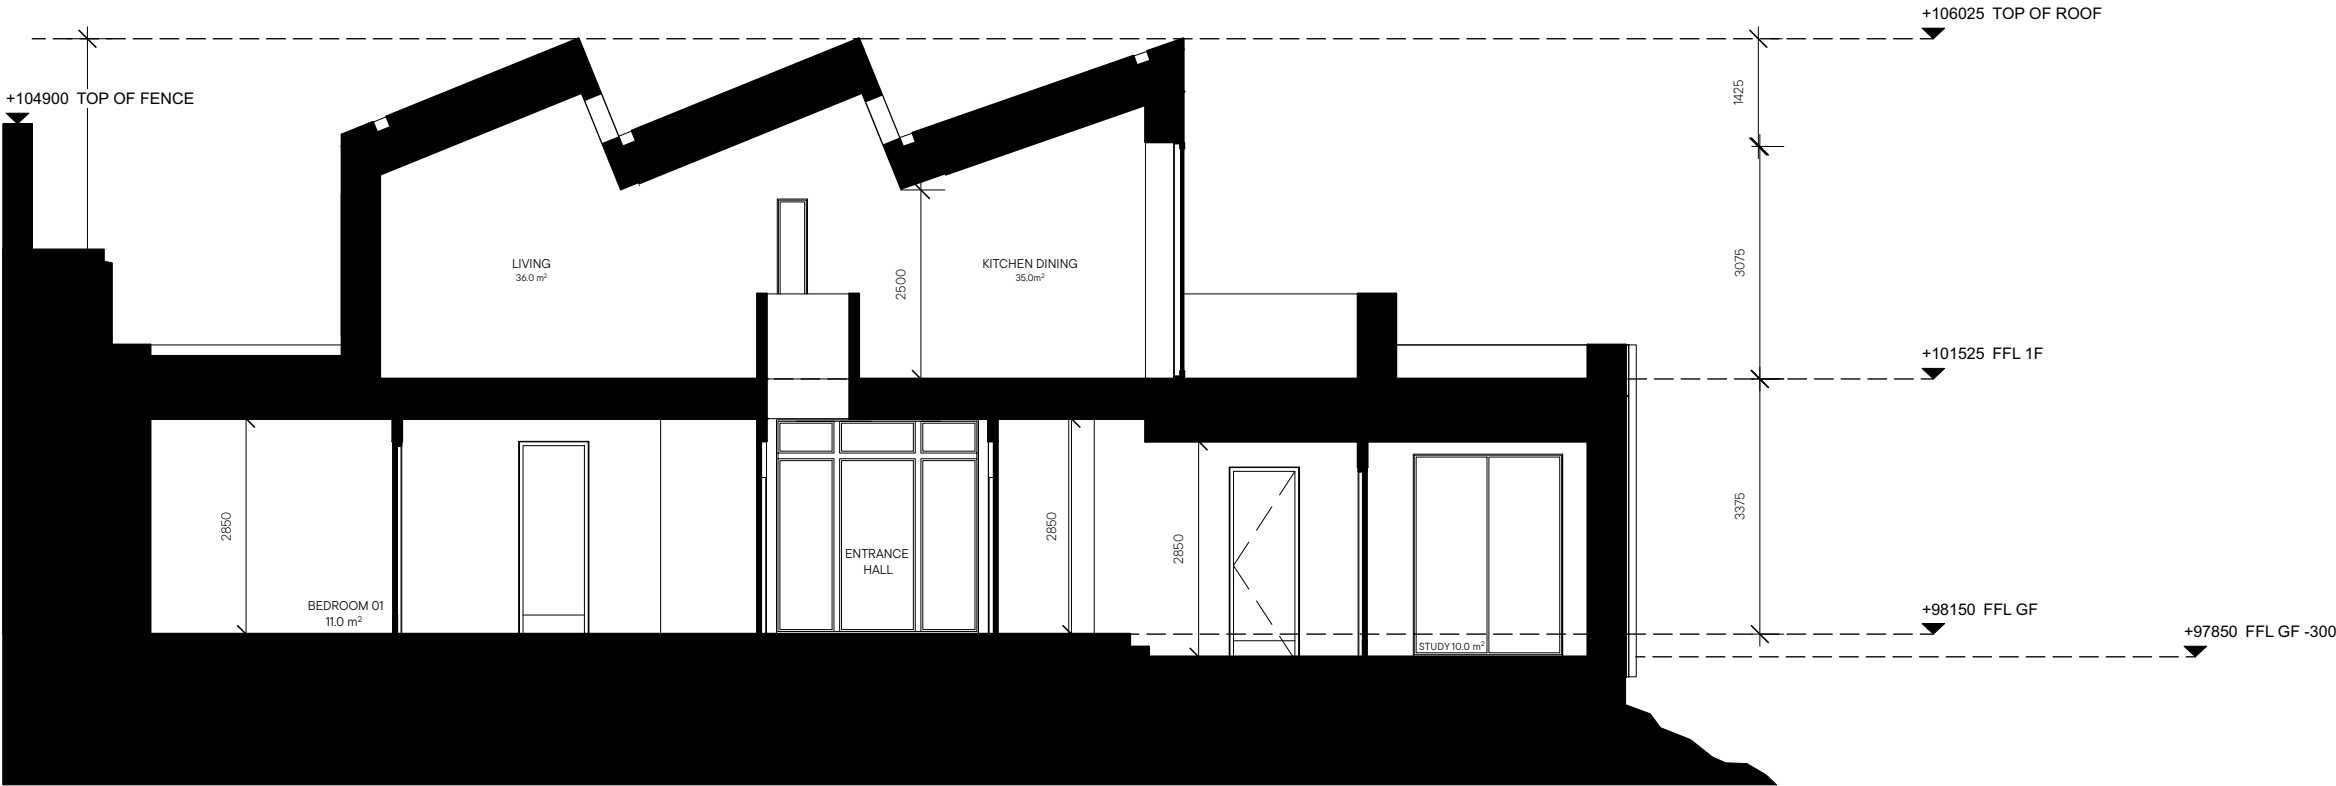

Proposed Section A-A 1:100 @ A3

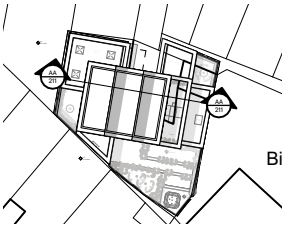

- Notes:
1. Do not scale from this drawing.
 2. All dimensions to be verified prior to the commencement of any work or the production of any shop drawings.
 3. Matthew Lloyd Architects (MLA) shall be notified in writing of any discrepancies.
 4. Survey and boundaries indicative only.
 5. Proposals are subject to utilities surveys and specialist consultants' input & coordination.
 6. Any areas indicated are approximate and indicative only.
 7. Where an item is covered by drawings in different scales the larger scale drawing is to be worked to.
 8. Drawing to be read in conjunction with relevant consultant's drawings and specifications.
 9. Where MLA services on a project do not include for site inspections and work surveys, MLA do not warrant that 'as built' issue drawings are a complete and accurate record of what has been built.
 10. MLA shall not be liable for the consequences of any use, misuse or variation of this drawing for any purpose other than that for which it was originally prepared.
 11. This title block is copyright of MLA and should not be used, removed, or altered without permission and clear identification.

P01 26/01/2024 Issued for Planning

PLANNING

Client:


Matthew Lloyd Architects

18 The Hangar
Perseverance Works
38 Kingsland Road
London E2 8DD
T 020 7613 1934
email: mail@matthewlloyd.co.uk
www.matthewlloyd.co.uk

©2022

Original Sheet Size

A3

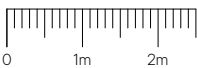

Date:	Scale:	Checked by:	Drawn by:
Jan-24	1:100/1:200 @ A3	ASp	EL
Project:			
Land to rear of 10-12 St James's Lane, N10			
Drawing title:			
PROPOSED SECTION AA			
Reference:	Dwg No:	Rev:	
10 SJL	211	P01	