
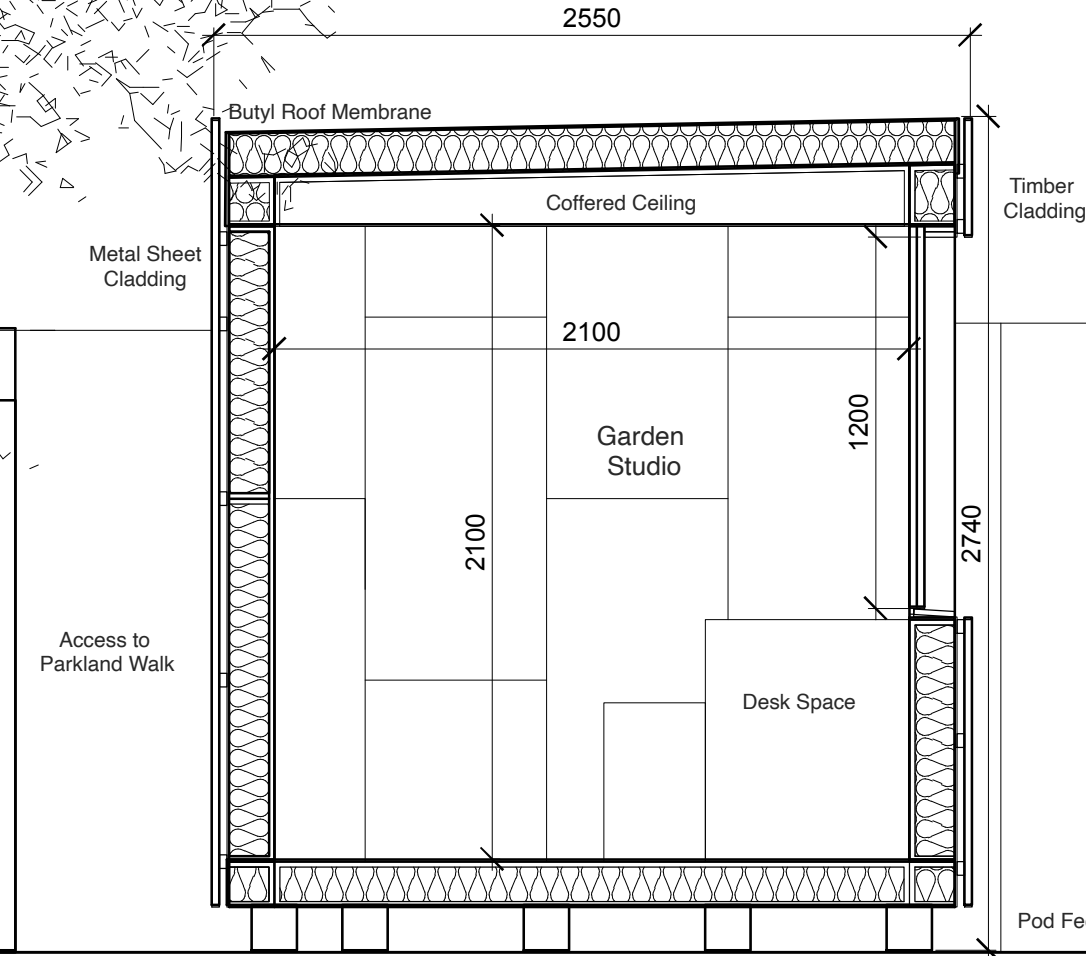


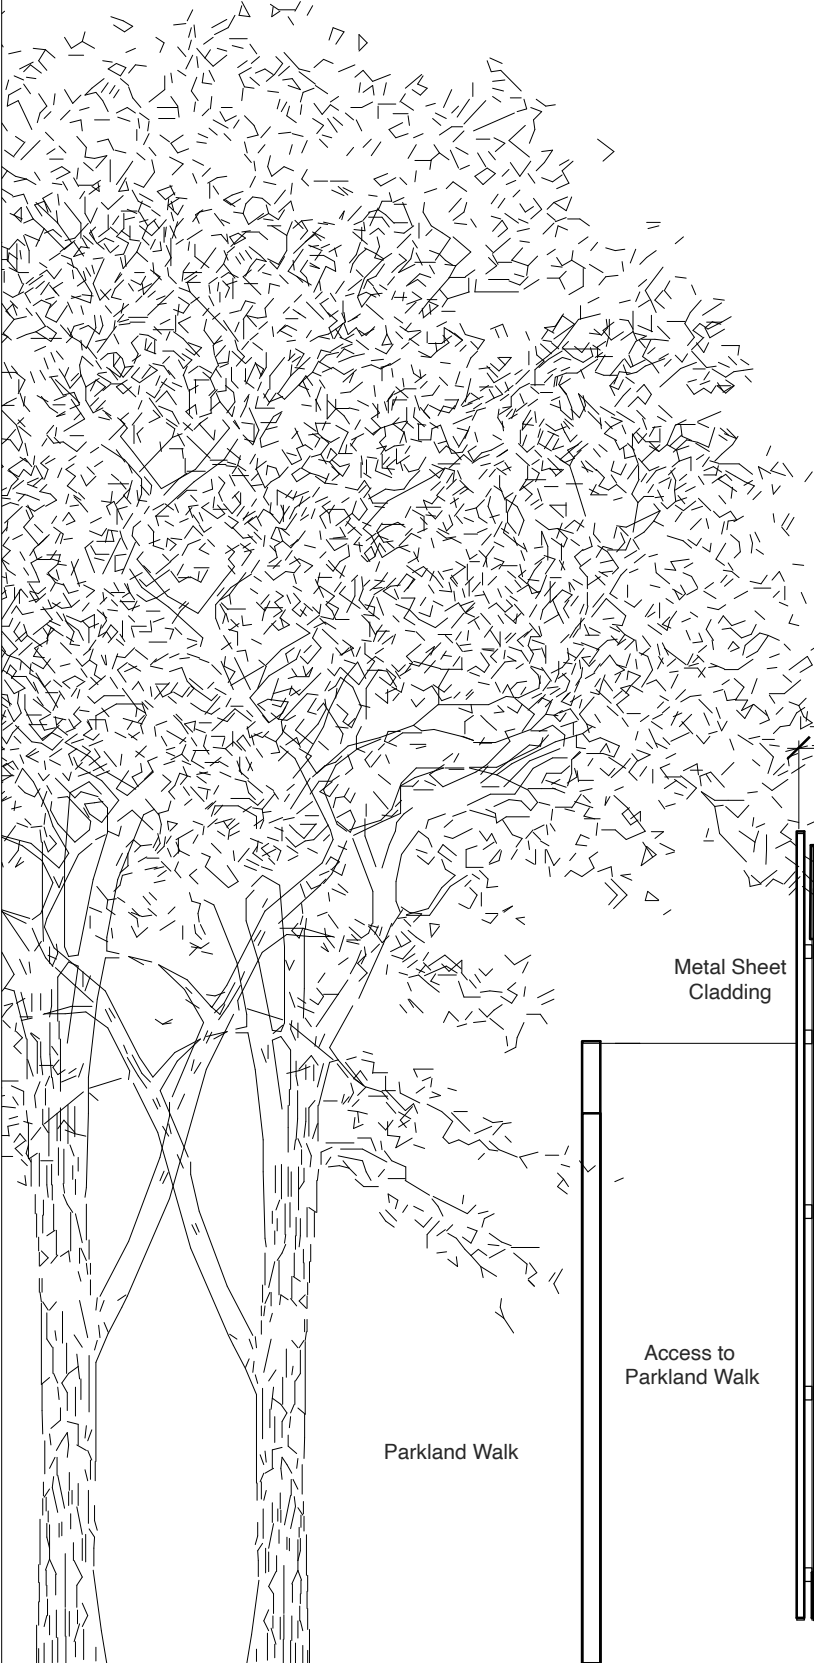

U-BUILD

www.u-build.org
info@u-build.org

Notes

- Fully demountable, low impact, timber system.

- Do not scale from this drawing. Use figured dimensions only.
- All dimensions to be checked on site before construction proceeds and prior to the fabrication of any component.
- Any discrepancies shall be brought to the attention of U-Build for resolution before construction commences.
- Any structural and services information shown is indicative only. Refer to consultants' drawings for details and setting out.
- Copyright notice: U-Build owns the copyright of these drawings which must not be reproduced in whole or part without the express written permission of U-Build.

Building Information

External Length:	4.05m	Internal Length:	3.6m
External Width:	2.55m	Internal Width:	2.1m
External Height:	2.74m	Internal Height:	2.1m
External Area:	10.3m ²	Internal Area:	7.56m ²

Kieron and Karlijn	Drawn By CB		Address: 33A Ossian Rd, Finsbury Park, N4 4DX		
	Drawing & Revision	Date	Scale	Project Number	
Drawing: Proposed Section	0105A	22 Jan 24	1:25 @ A3	U426	

