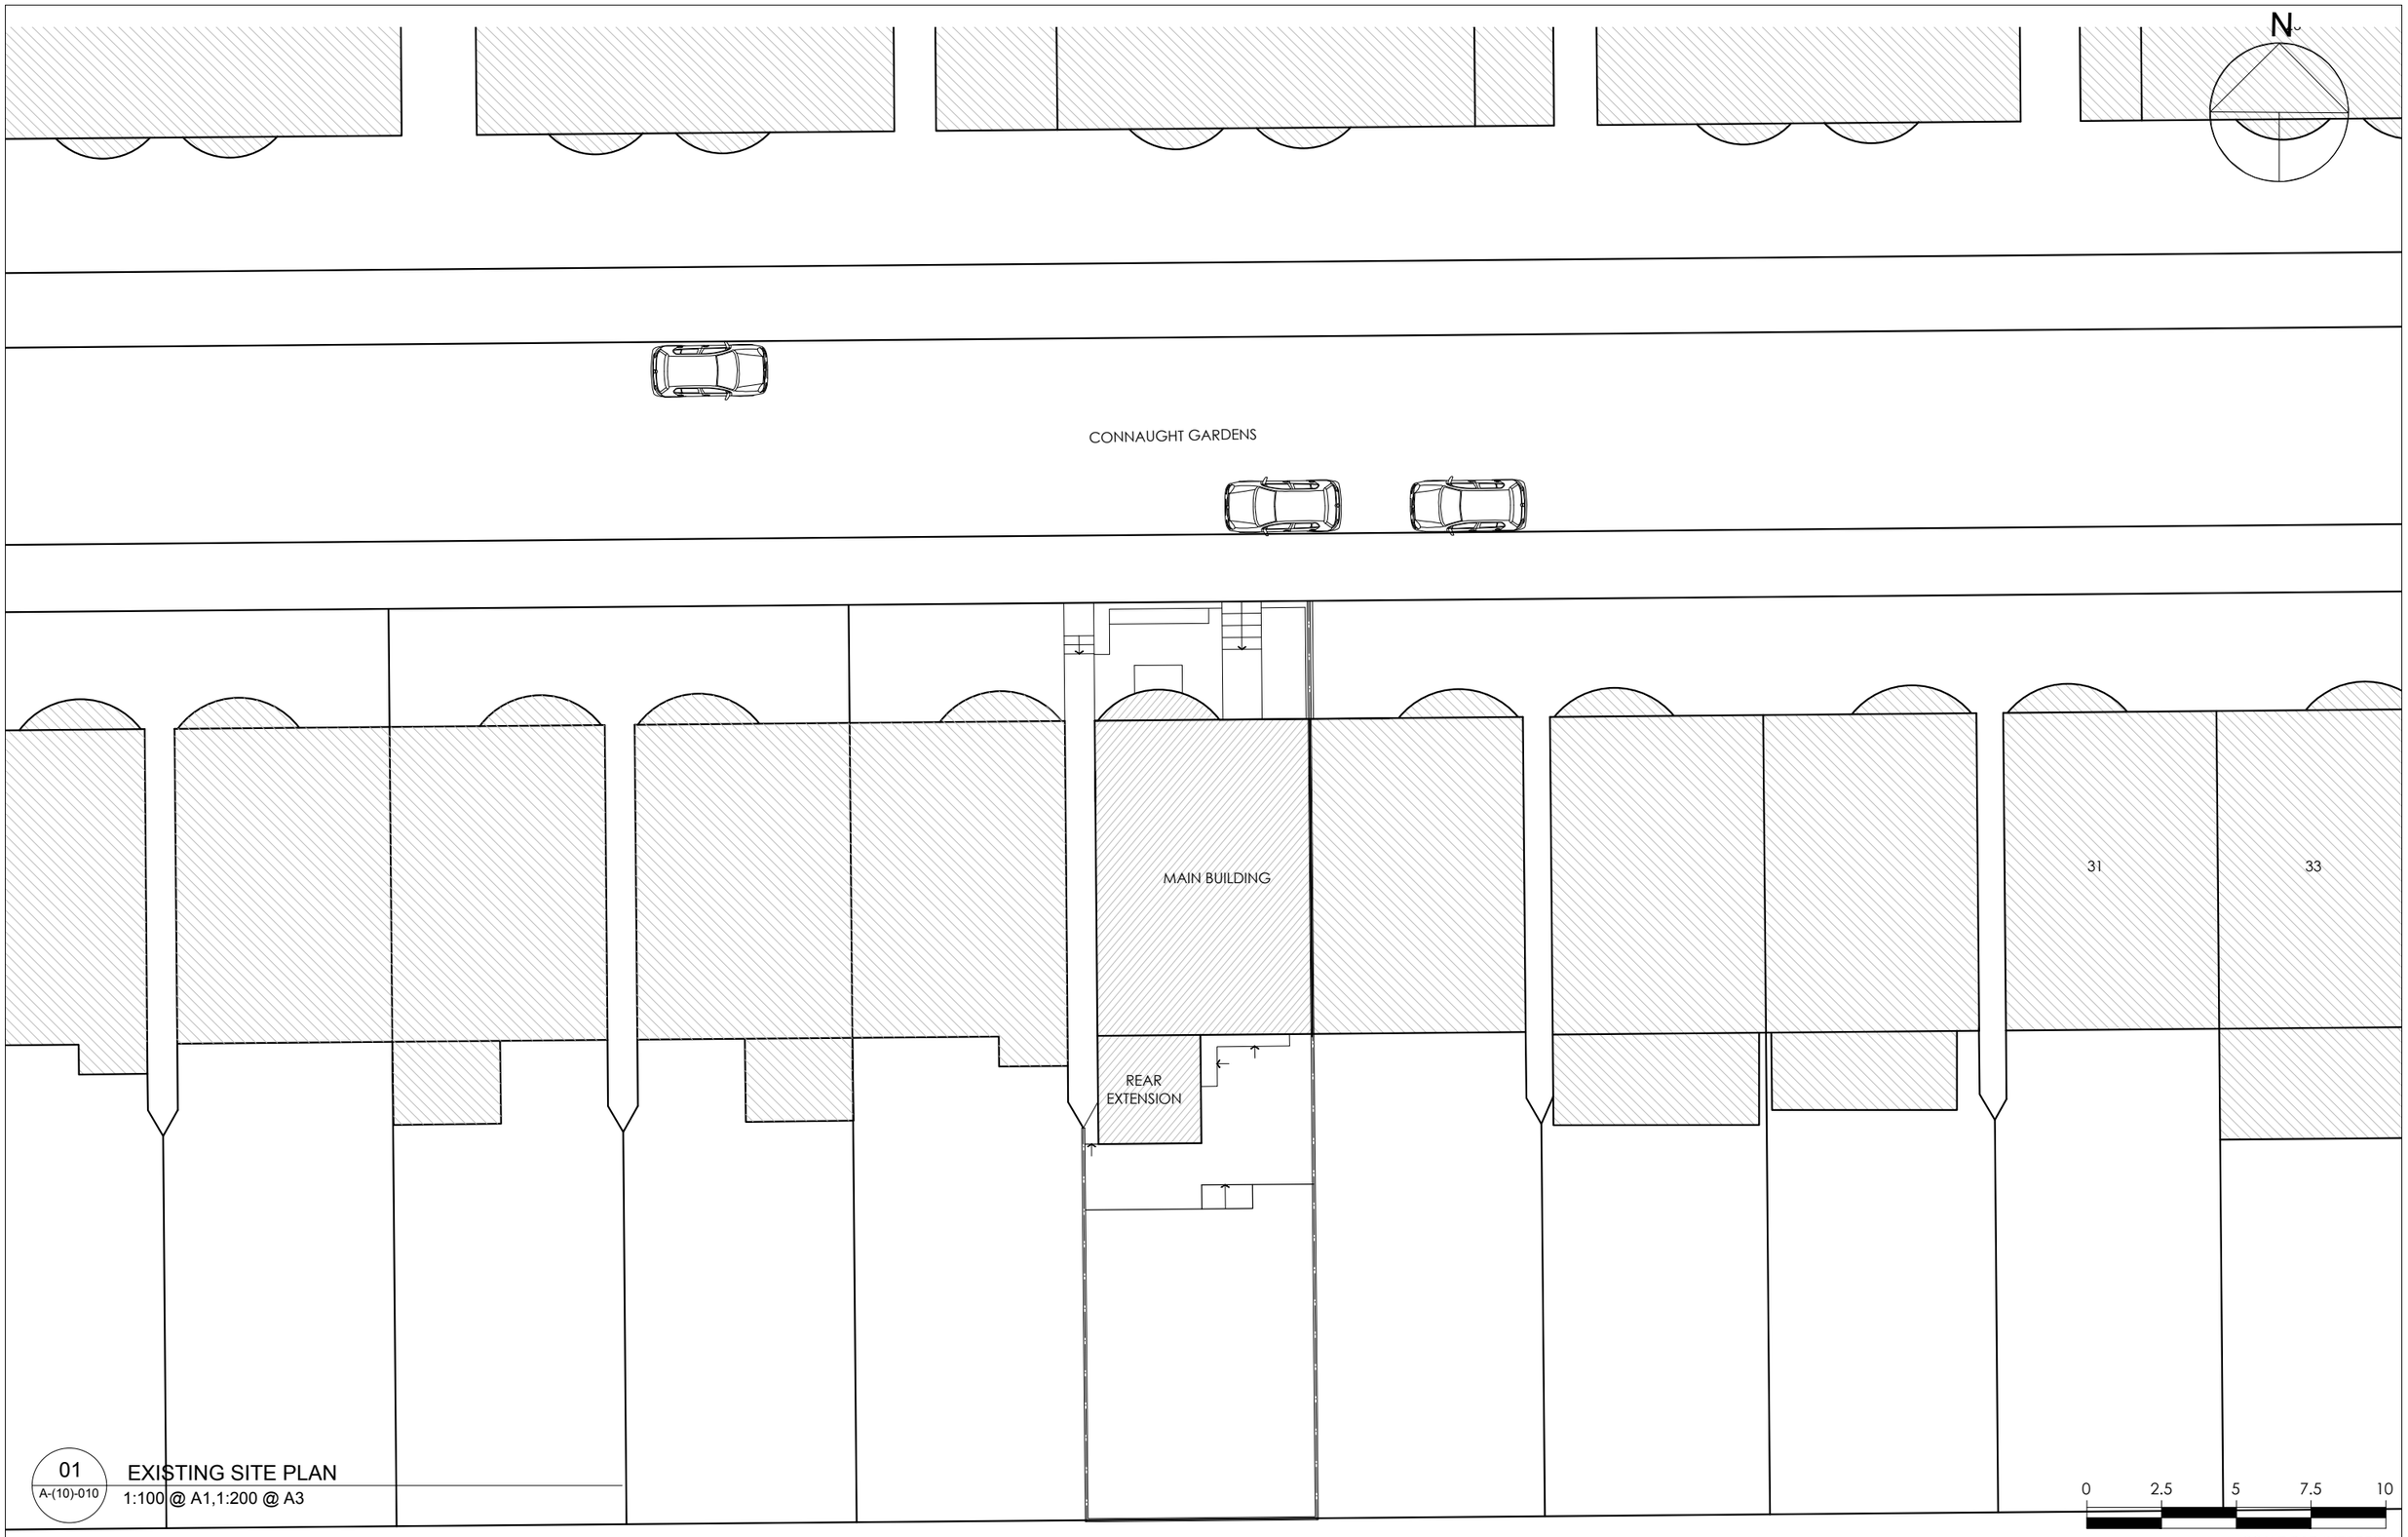

01
A-(10)-010

EXISTING SITE PLAN
1:100 @ A1,1:200 @ A3

PROJECT NAME:	CLIENT/PROJECT:	NOTES :	ARCHITECTURE:	CONSTRUCTION:	SHEET TITLE:	DRAWING STATUS:	JOB NUMER:
1340	23 CONNAUGHT GARDENS	All dimensions in millimetres. All dimensions and levels are to be checked on site by the main contractor prior to commencing excavation works. Any discrepancy is to be reported back to the designer for instruction. This drawing is the property of VORBILD ARCHITECTURE LIMITED and may not be reproduced or disclosed to a third party in any form without written permission	VORBILD ARCHITECTURE www.vorbild.co.uk info@vorbild.co.uk	INSTALLATIONS: INSTALLATIONS:	EXISTING SITE PLAN	FOR PLANNING	1340
						DRAWN BY: TP / SIGNATURE:	DRAWING No: A-(10)-010
						APPROVED: MS / SIGNATURE:	SCALE: 1:200 / DATE: 29.01.2024 / Rev. No.:

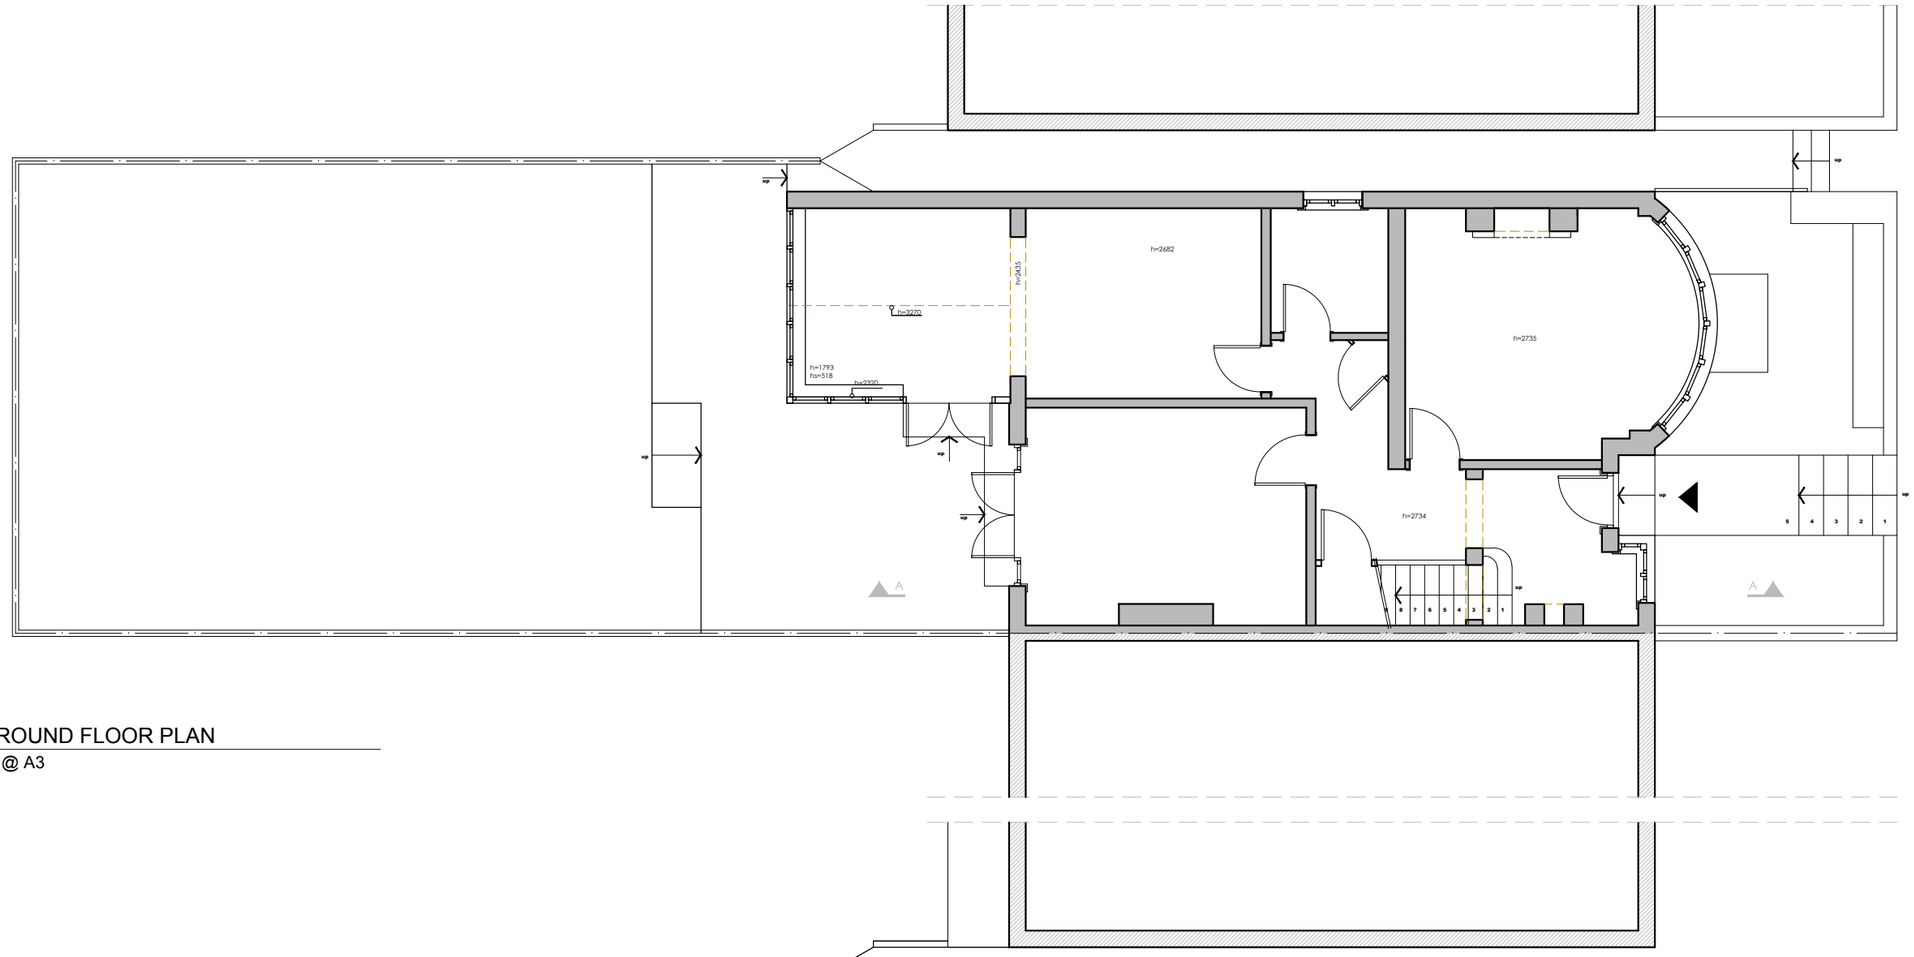

02
A-(10)-011

EXISTING GROUND FLOOR PLAN

1:50 @ A1,1:100 @ A3

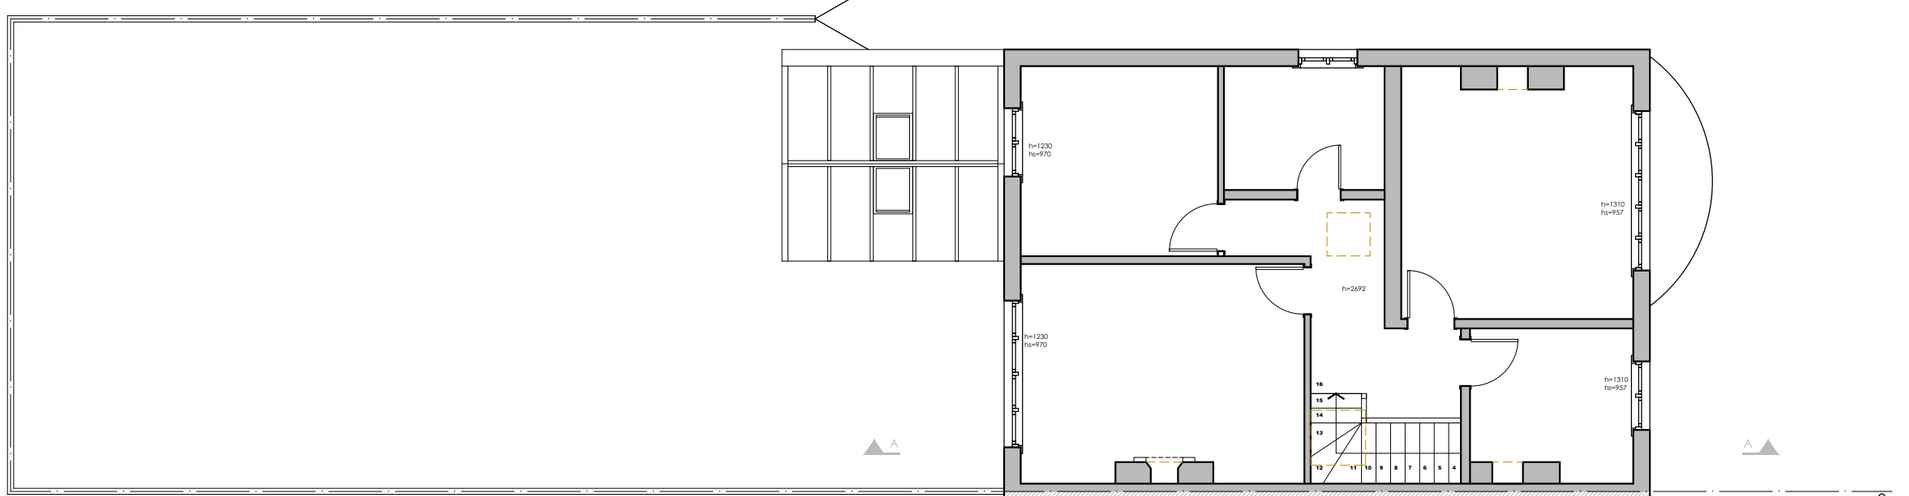

03
A-(10)-011

EXISTING FIRST FLOOR PLAN

1:50 @ A1,1:100 @ A3

N

0 1 2 3 4 5

SCALE BAR (METRES)

PROJECT NAME:	CLIENT/PROJECT:	NOTES :	ARCHITECTURE:	CONSTRUCTION:	SHEET TITLE:	DRAWING STATUS:	JOB NUMER:
1340	23 CONNAUGHT GARDENS	All dimensions in millimetres. All dimensions and levels are to be checked on site by the main contractor prior to commencing excavation works. Any discrepancy is to be reported back to the designer for instruction. This drawing is the property of VORBILD ARCHITECTURE LIMITED and may not be reproduced or disclosed to a third party in any form without written permission	VORBILD ARCHITECTURE www.vorbild.co.uk info@vorbild.co.uk	INSTALLATIONS: INSTALLATIONS:	EXISTING GROUND & FIRST FLOOR PLAN	FOR PLANNING DRAWN BY: TP SIGNATURE: APPROVED: MS SIGNATURE:	1340 DRAWING No: A-(10)-011 SCALE: 1:100 DATE: 29.01.2024 Rev. No.:

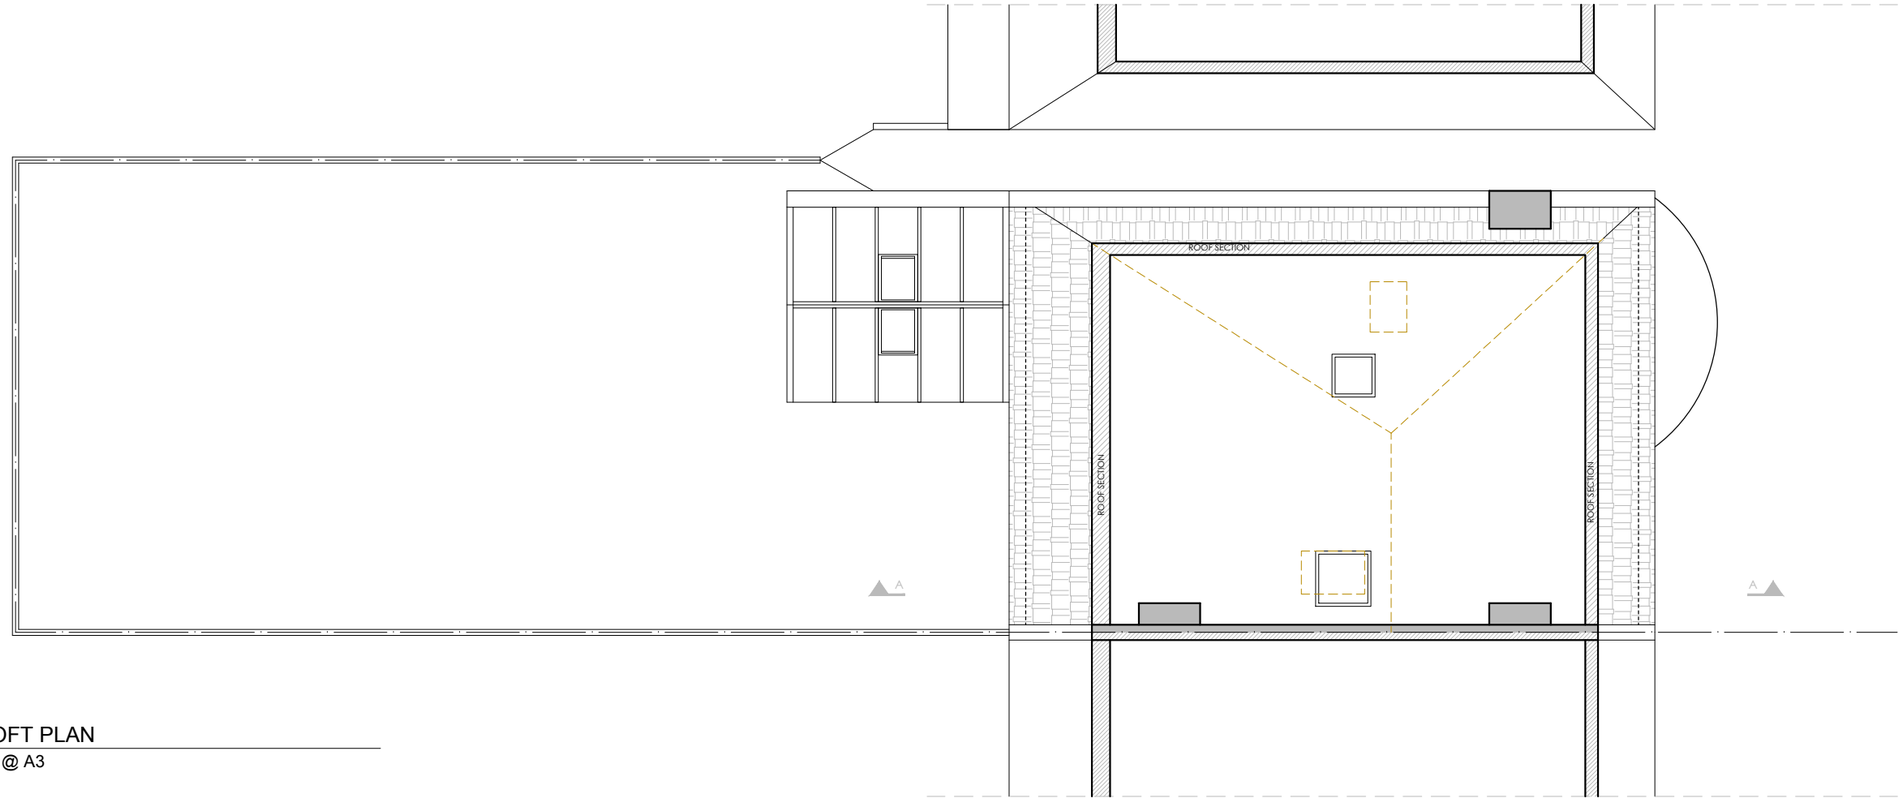

04
A-(10)-012

EXISTING LOFT PLAN

1:50 @ A1,1:100 @ A3

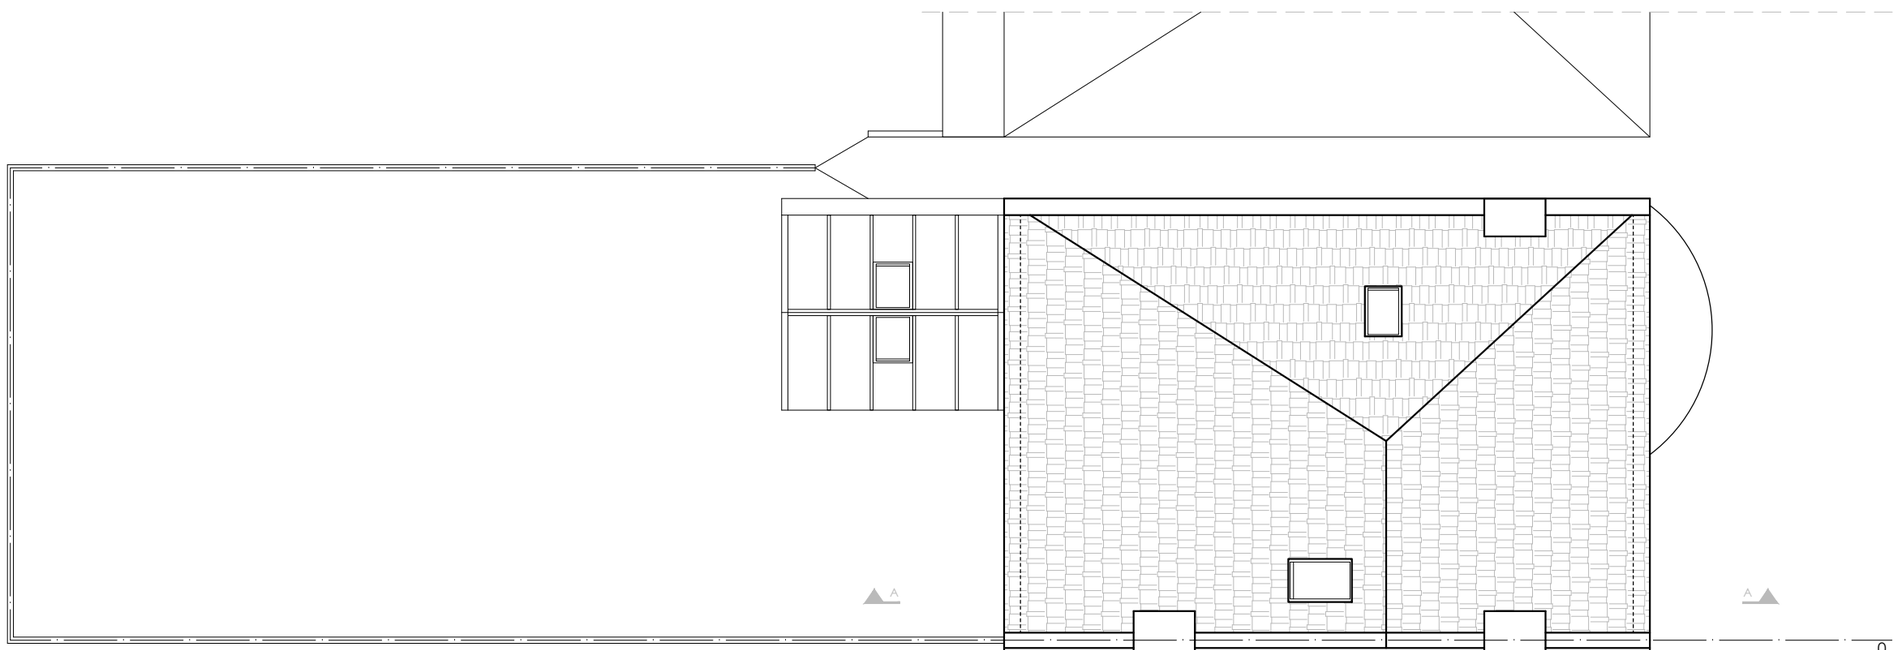

05
A-(10)-012

EXISTING ROOF PLAN

1:50 @ A1,1:100 @ A3

N

0 1 2 3 4 5

SCALE BAR (METRES)

PROJECT NAME: 1340

CLIENT/PROJECT: 23 CONNAUGHT GARDENS

NOTES :

All dimensions in millimetres.

All dimensions and levels are to be checked on site by the main contractor prior to commencing excavation works. Any discrepancy is to be reported back to the designer for instruction.

This drawing is the property of VORBILD ARCHITECTURE LIMITED and may not be reproduced or disclosed to a third party in any form without written permission

ARCHITECTURE:

VORBILD ARCHITECTURE

www.vorbild.co.uk info@vorbild.co.uk

CONSTRUCTION:

INSTALLATIONS:

INSTALLATIONS:

SHEET TITLE: EXISTING LOFT & ROOF PLAN

DRAWING STATUS: FOR PLANNING

JOB NUMER: 1340

DRAWN BY: TP

SIGNATURE:

DRAWING No: A-(10)-012

APPROVED: MS

SIGNATURE:

SCALE: 1:100

DATE: 29.01.2024

Rev. No.:

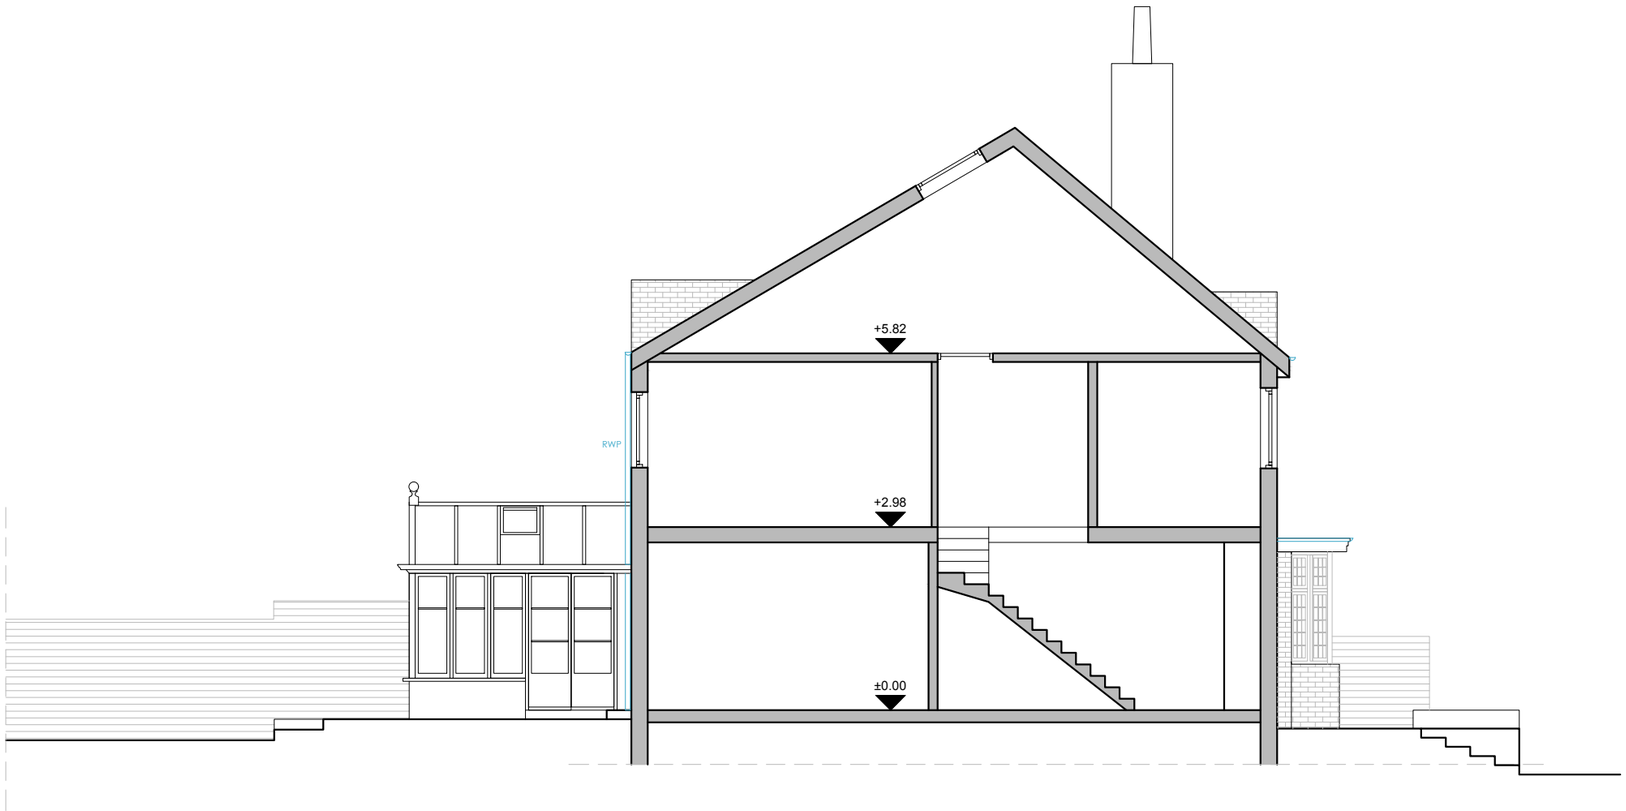

06
A-(11)-010

EXISTING SECTION A-A

1:50 @ A1,1:100 @ A3

0 1 2 3 4 5

SCALE BAR (METRES)

PROJECT NAME:	CLIENT/PROJECT:	NOTES :	ARCHITECTURE:	CONSTRUCTION:	SHEET TITLE:	DRAWING STATUS:	JOB NUMER:
1340	23 CONNAUGHT GARDENS	All dimensions in millimetres. All dimensions and levels are to be checked on site by the main contractor prior to commencing excavation works. Any discrepancy is to be reported back to the designer for instruction. This drawing is the property of VORBILD ARCHITECTURE LIMITED and may not be reproduced or disclosed to a third party in any form without written permission	VORBILD ARCHITECTURE www.vorbild.co.uk info@vorbild.co.uk	INSTALLATIONS: INSTALLATIONS:	EXISTING SECTION A-A	FOR PLANNING	1340
						DRAWN BY: TP / SIGNATURE:	DRAWING No: A-(11)-010
						APPROVED: MS / SIGNATURE:	SCALE: 1:100 / DATE: 29.01.2024 / Rev. No.:

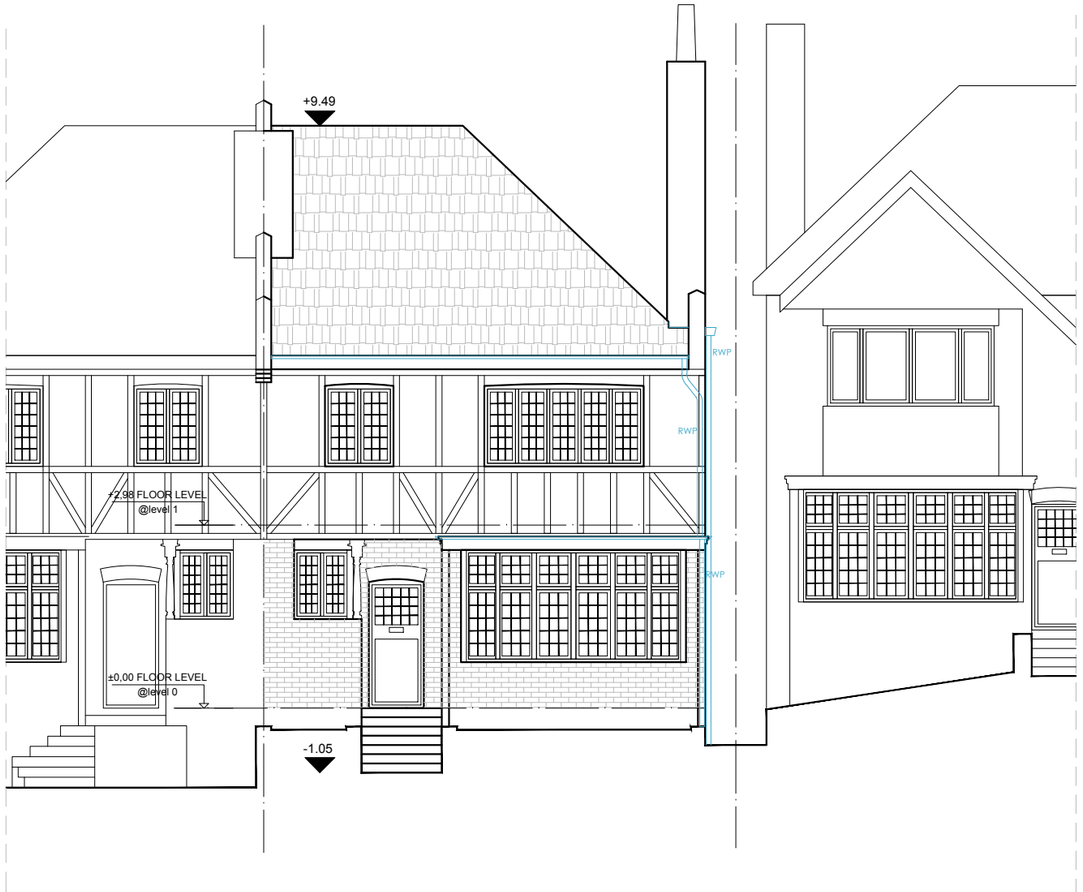

07
A-(12)-010

EXISTING FRONT ELEVATION

1:50 @ A1,1:100 @ A3

08
A-(12)-010

EXISTING REAR ELEVATION

1:50 @ A1,1:100 @ A3

0 1 2 3 4 5

SCALE BAR (METRES)

PROJECT NAME: 1340

CLIENT/PROJECT: 23 CONNAUGHT GARDENS

NOTES :

All dimensions in millimetres.

All dimensions and levels are to be checked on site by the main contractor prior to commencing excavation works. Any discrepancy is to be reported back to the designer for instruction.

This drawing is the property of VORBILD ARCHITECTURE LIMITED and may not be reproduced or disclosed to a third party in any form without written permission

ARCHITECTURE:

VORBILD ARCHITECTURE

www.vorbild.co.uk info@vorbild.co.uk

CONSTRUCTION:

INSTALLATIONS:

INSTALLATIONS:

SHEET TITLE: EXISTING FRONT & REAR ELEVATION

DRAWING STATUS: FOR PLANNING

DRAWN BY: TP

SIGNATURE:

APPROVED: MS

SIGNATURE:

JOB NUMER: 1340

DRAWING No: A-(12)-010

SCALE: 1:100

DATE: 29.01.2024

Rev. No.:

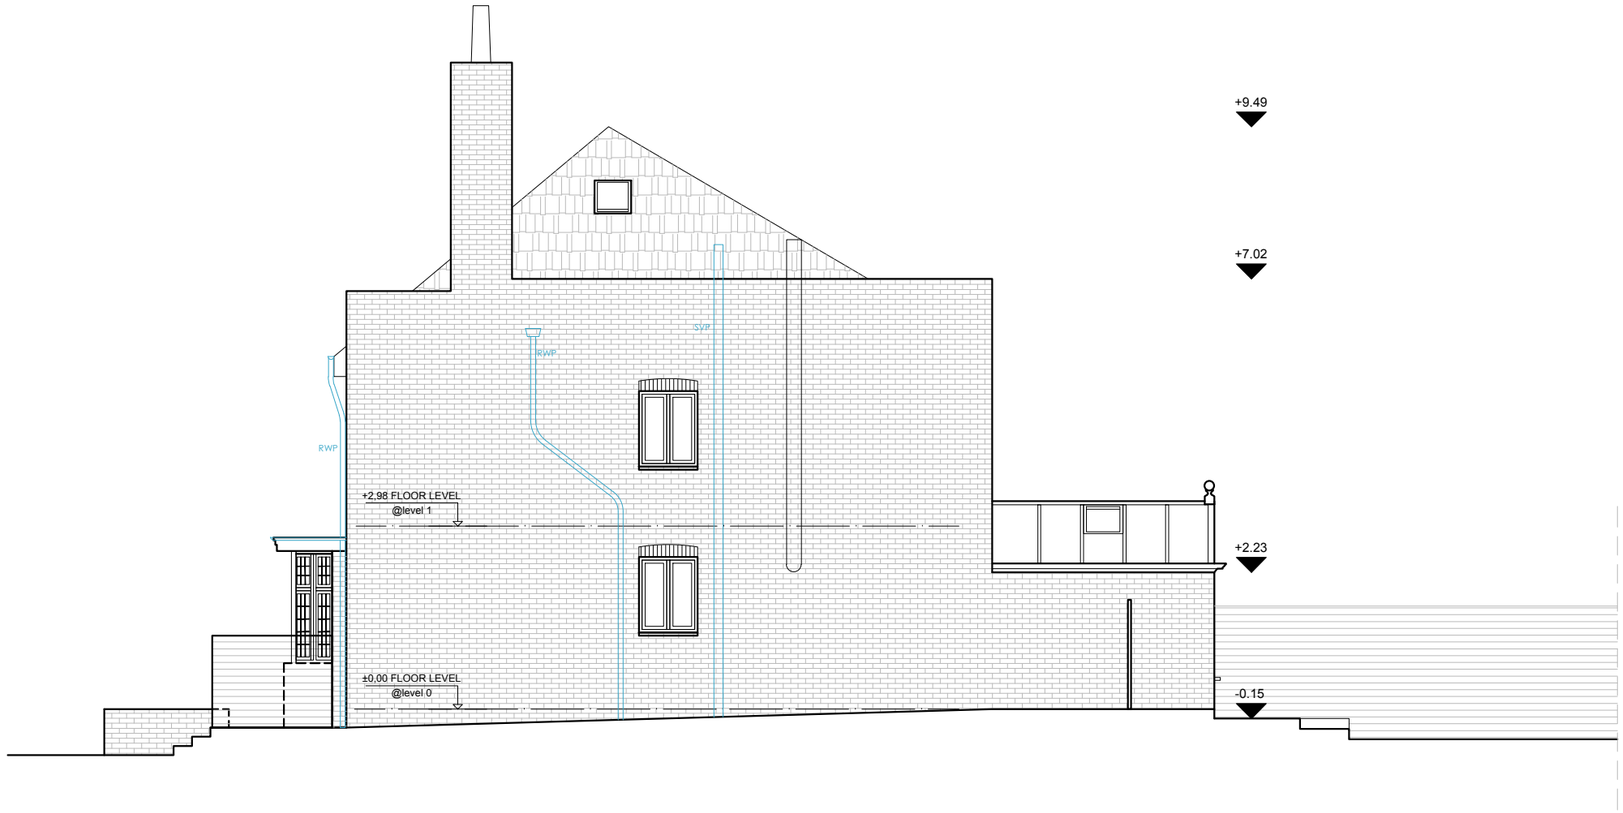

09
A-(12)-011

EXISTING SIDE ELEVATION

1:50 @ A1,1:100 @ A3

0 1 2 3 4 5

SCALE BAR (METRES)

PROJECT NAME:	CLIENT/PROJECT:	NOTES :	ARCHITECTURE:	CONSTRUCTION:	SHEET TITLE:	DRAWING STATUS:	JOB NUMER:
1340	23 CONNAUGHT GARDENS	All dimensions in millimetres. All dimensions and levels are to be checked on site by the main contractor prior to commencing excavation works. Any discrepancy is to be reported back to the designer for instruction. This drawing is the property of VORBILD ARCHITECTURE LIMITED and may not be reproduced or disclosed to a third party in any form without written permission	VORBILD ARCHITECTURE www.vorbild.co.uk info@vorbild.co.uk	INSTALLATIONS: INSTALLATIONS:	EXISTING SIDE ELEVATION	FOR PLANNING	1340
						DRAWN BY: TP / SIGNATURE:	DRAWING No: A-(12)-011
						APPROVED: MS / SIGNATURE:	SCALE: 1:100 / DATE: 29.01.2024 / Rev. No.:

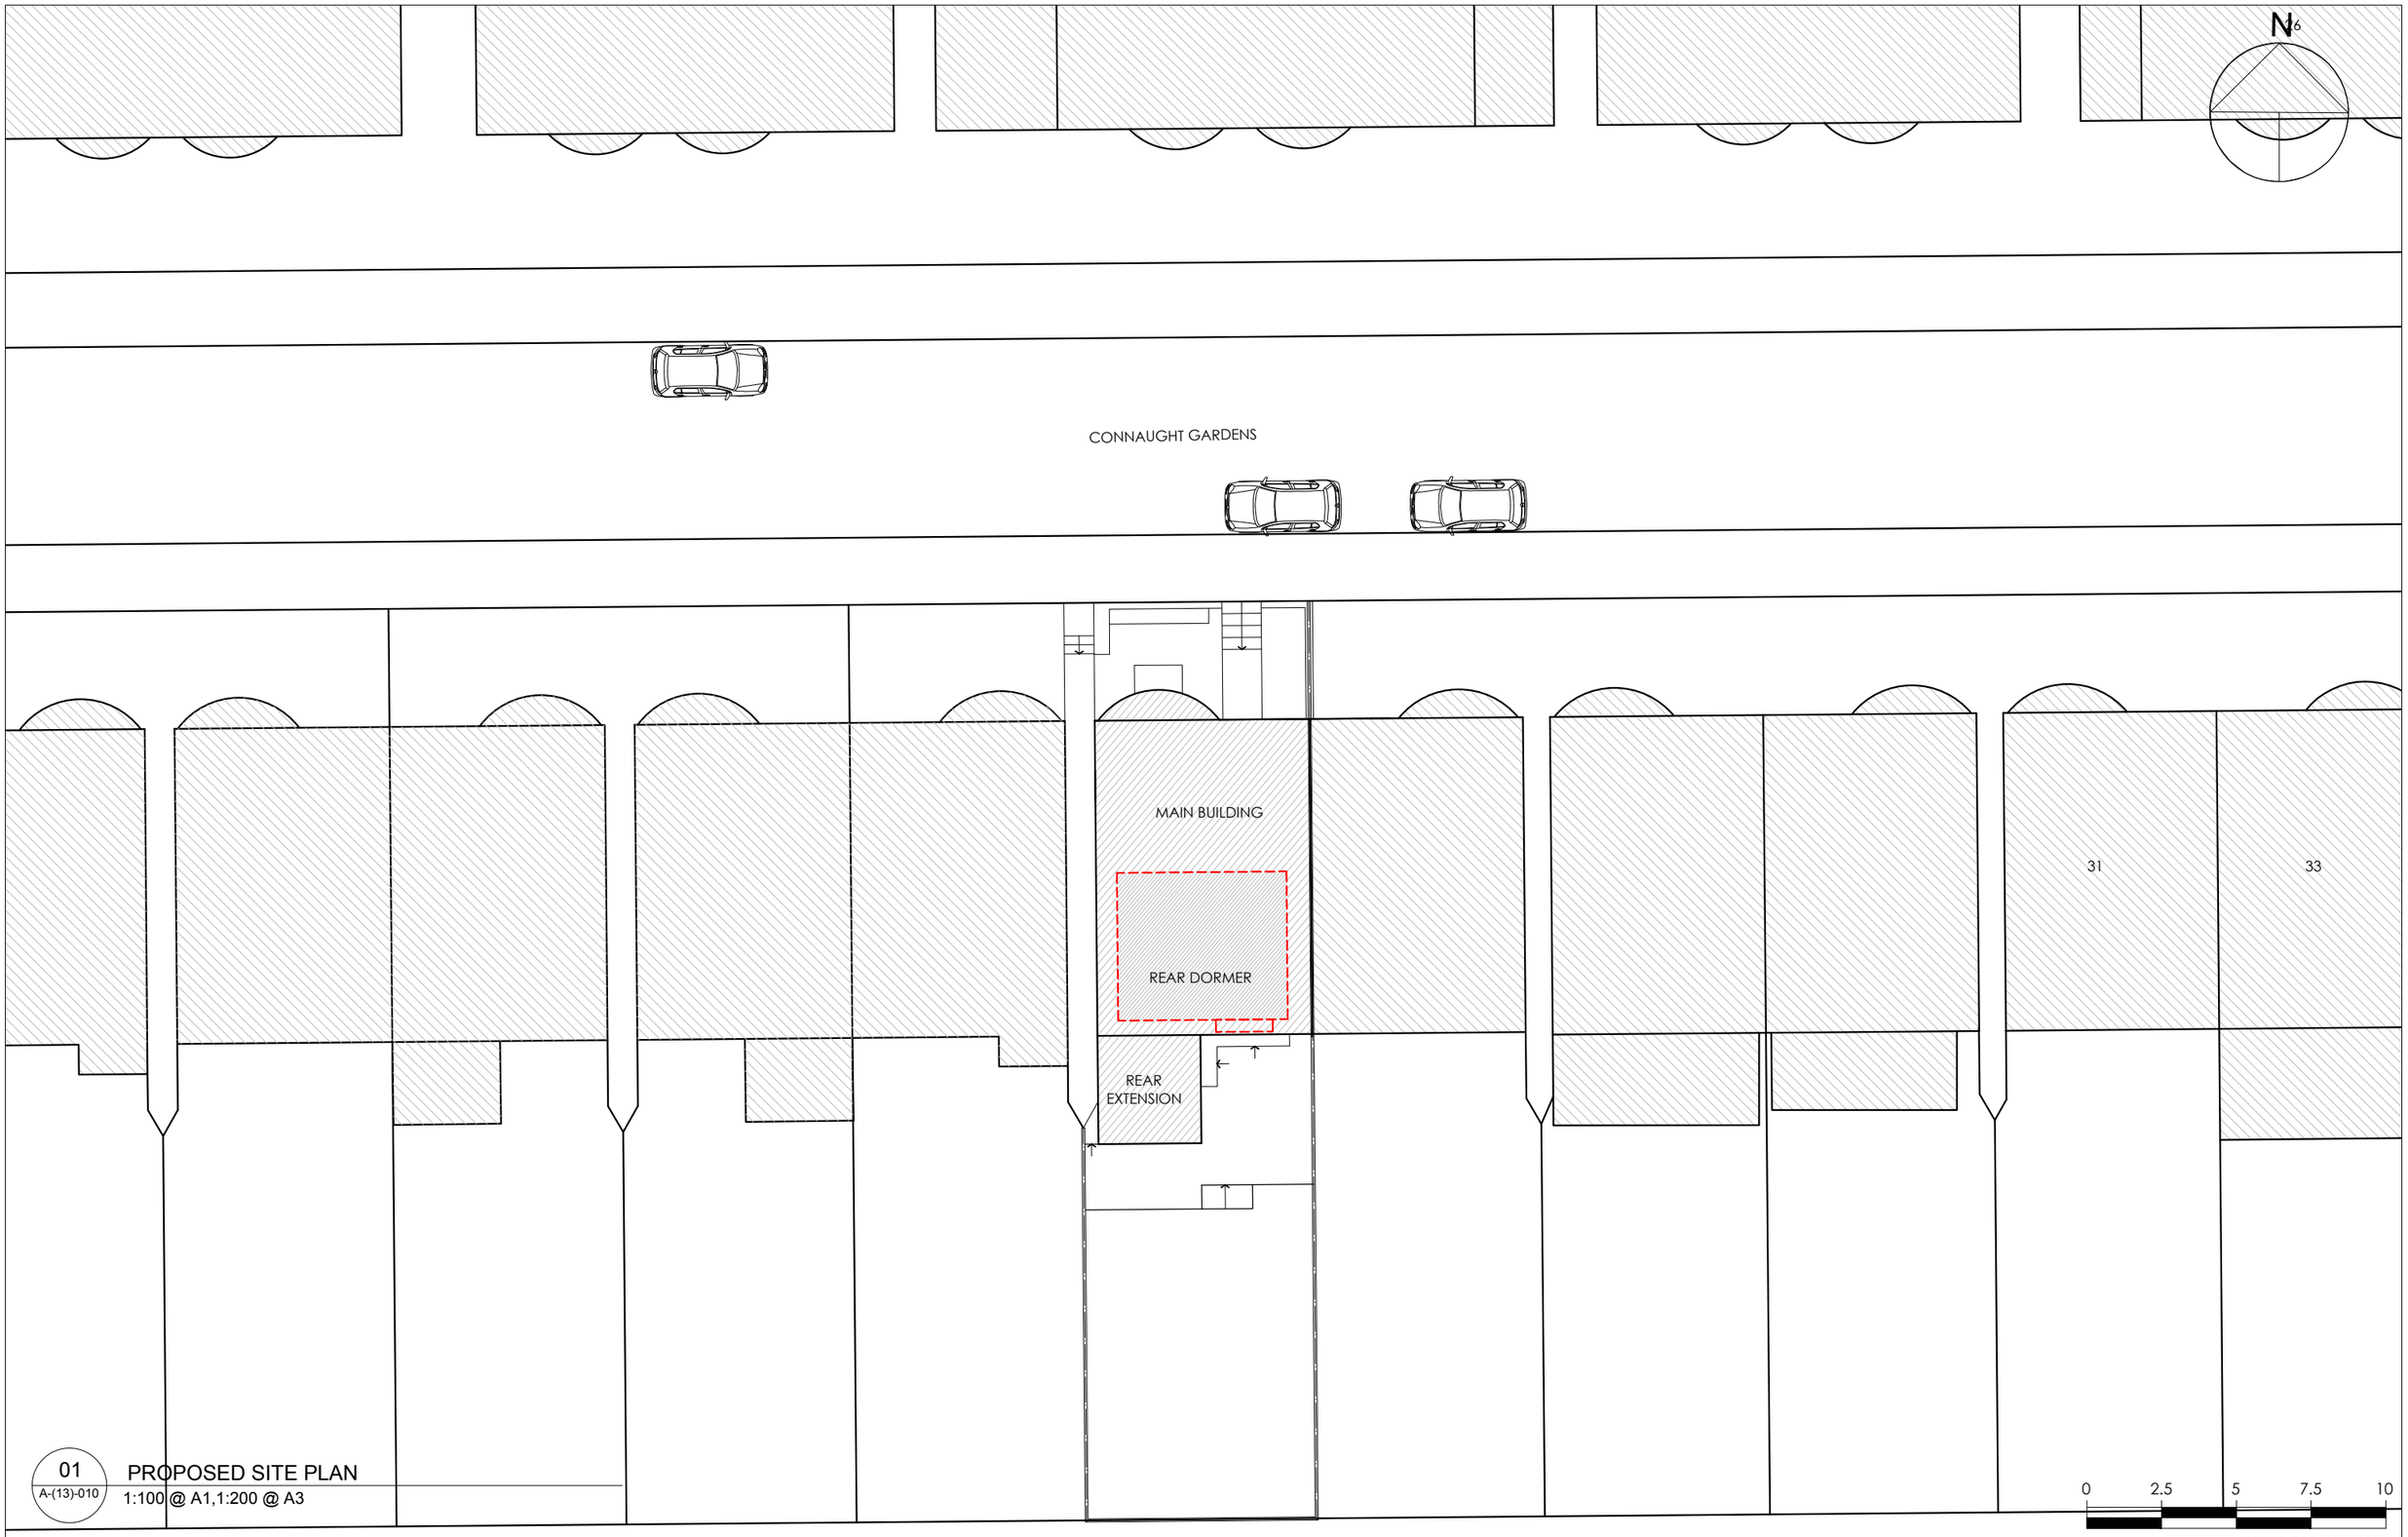

01
A-(13)-010

PROPOSED SITE PLAN
1:100 @ A1,1:200 @ A3

PROJECT NAME:	CLIENT/PROJECT:	NOTES :	ARCHITECTURE:	CONSTRUCTION:	SHEET TITLE:	DRAWING STATUS:	JOB NUMER:
1340	23 CONNAUGHT GARDENS	All dimensions in millimetres. All dimensions and levels are to be checked on site by the main contractor prior to commencing excavation works. Any discrepancy is to be reported back to the designer for instruction. This drawing is the property of VORBILD ARCHITECTURE LIMITED and may not be reproduced or disclosed to a third party in any form without written permission	VORBILD ARCHITECTURE www.vorbild.co.uk info@vorbild.co.uk	INSTALLATIONS: INSTALLATIONS:	PROPOSED SITE PLAN	FOR PLANNING	1340
						DRAWN BY: TP / SIGNATURE:	DRAWING No: A-(13)-010
						APPROVED: MS / SIGNATURE:	SCALE: 1:200 / DATE: 29.01.2024 / Rev. No.:

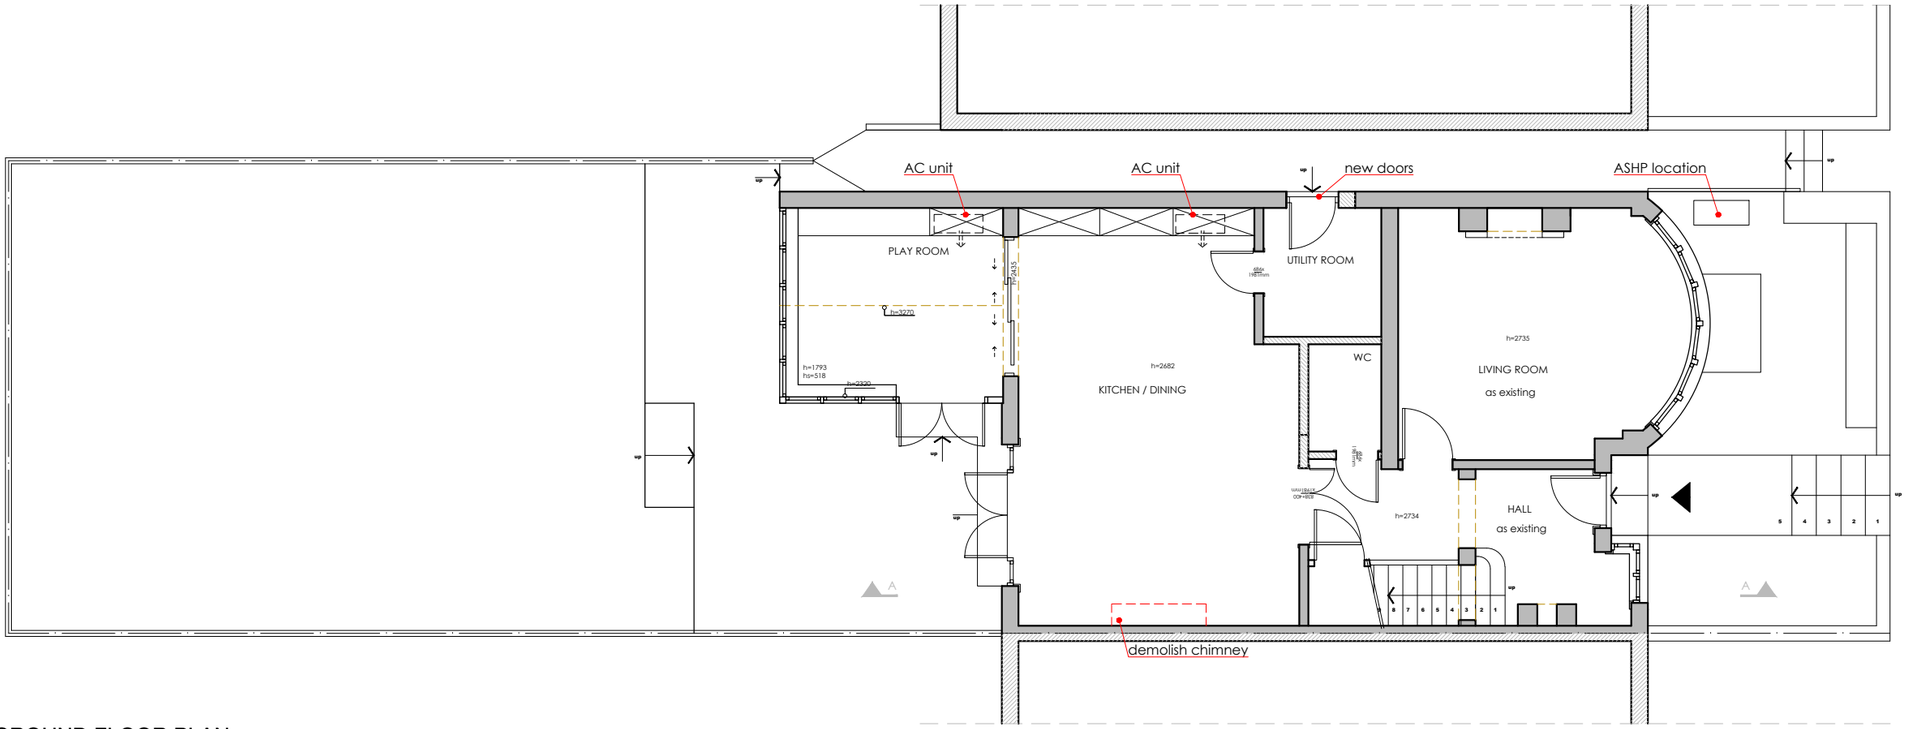

02
A-(13)-011

PROPOSED GROUND FLOOR PLAN

1:50 @ A1,1:100 @ A3

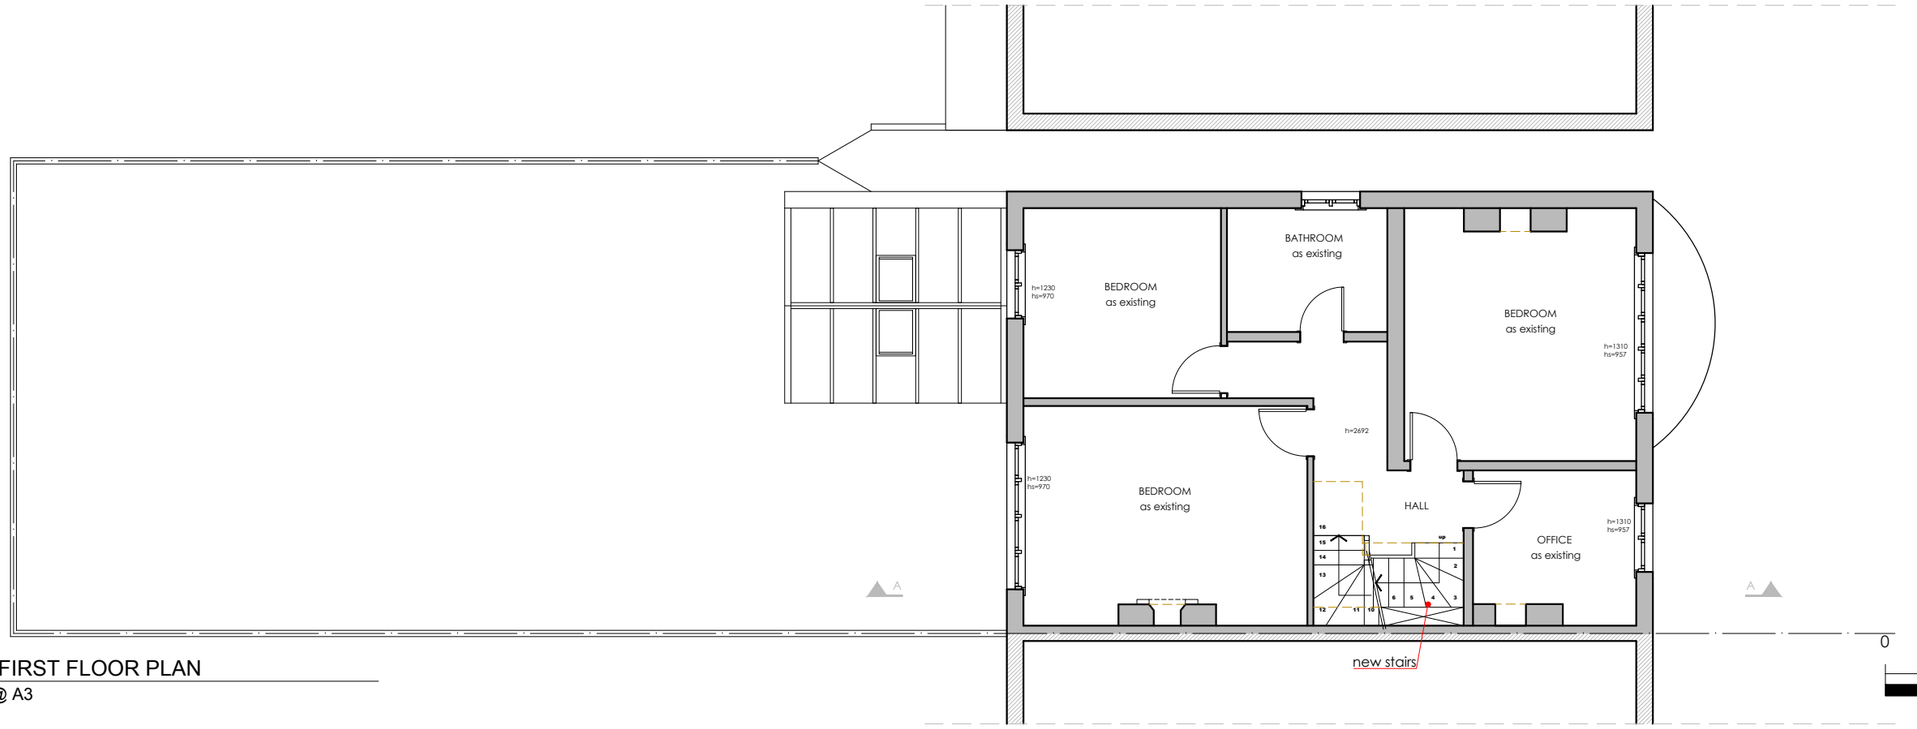

03
A-(13)-011

PROPOSED FIRST FLOOR PLAN

1:25 @ A1,1:50 @ A3

0 1 2 3 4 5

SCALE BAR (METRES)

PROJECT NAME:	CLIENT/PROJECT:	NOTES :	ARCHITECTURE:	CONSTRUCTION:	SHEET TITLE:	DRAWING STATUS:	JOB NUMER:
1340	23 CONNAUGHT GARDENS	All dimensions in millimetres. All dimensions and levels are to be checked on site by the main contractor prior to commencing excavation works. Any discrepancy is to be reported back to the designer for instruction. This drawing is the property of VORBILD ARCHITECTURE LIMITED and may not be reproduced or disclosed to a third party in any form without written permission	VORBILD ARCHITECTURE www.vorbild.co.uk info@vorbild.co.uk	INSTALLATIONS: INSTALLATIONS:	PROPOSED GROUND & FIRST FLOOR PLAN	FOR PLANNING DRAWN BY: TP SIGNATURE: APPROVED: MS SIGNATURE:	1340 DRAWING No: A-(13)-011 SCALE: 1:100 DATE: 29.01.2024 Rev. No.:

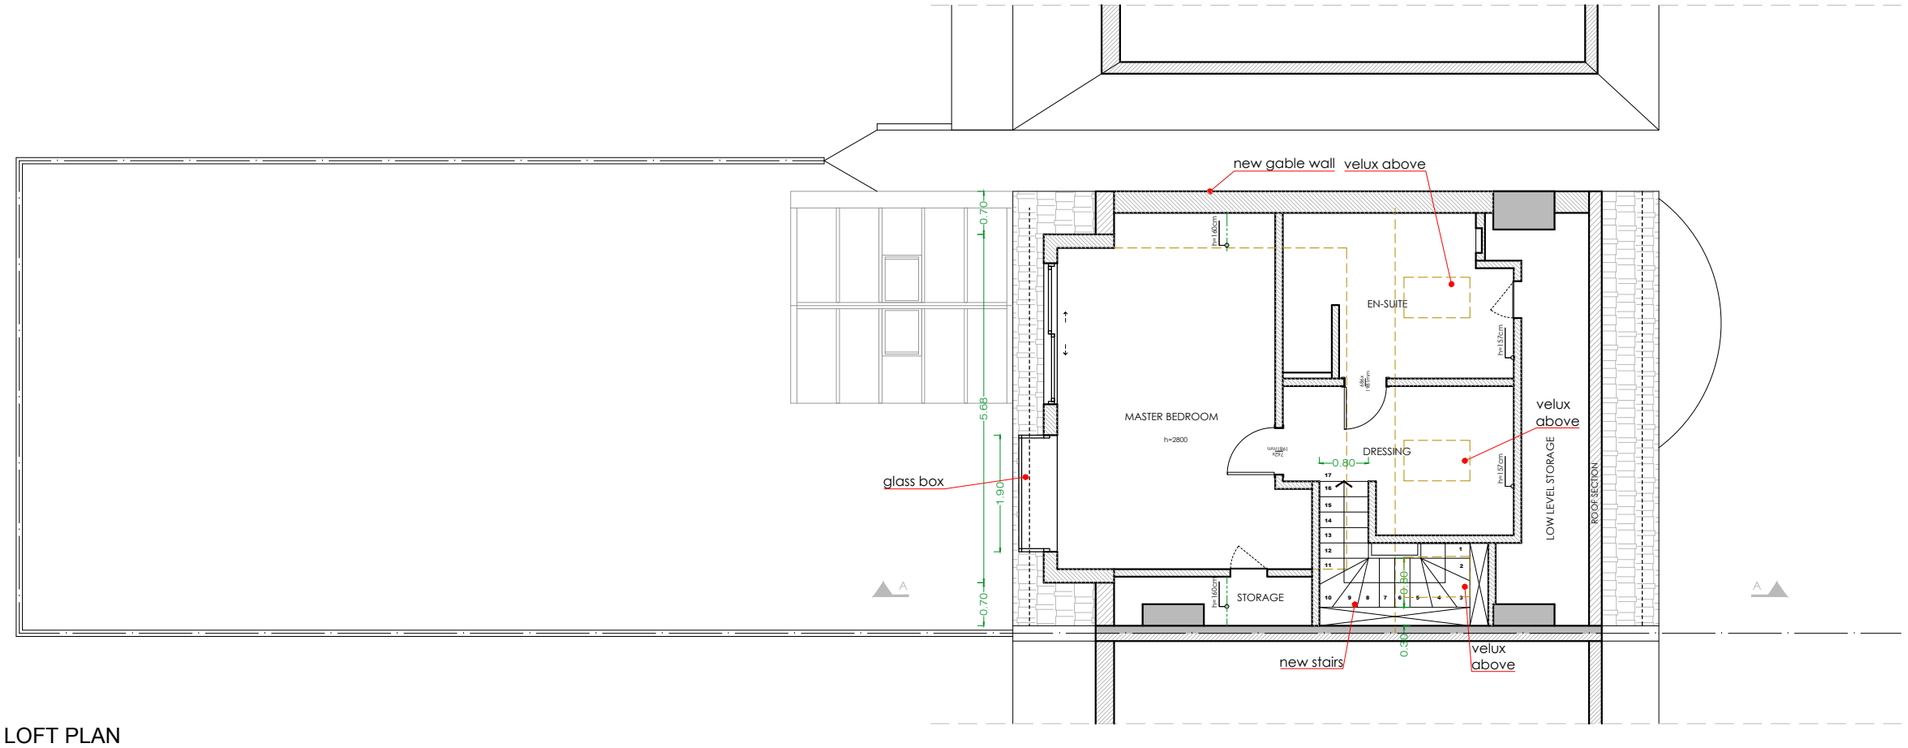

04
A-(13)-012

PROPOSED LOFT PLAN

1:50 @ A1,1:100 @ A3

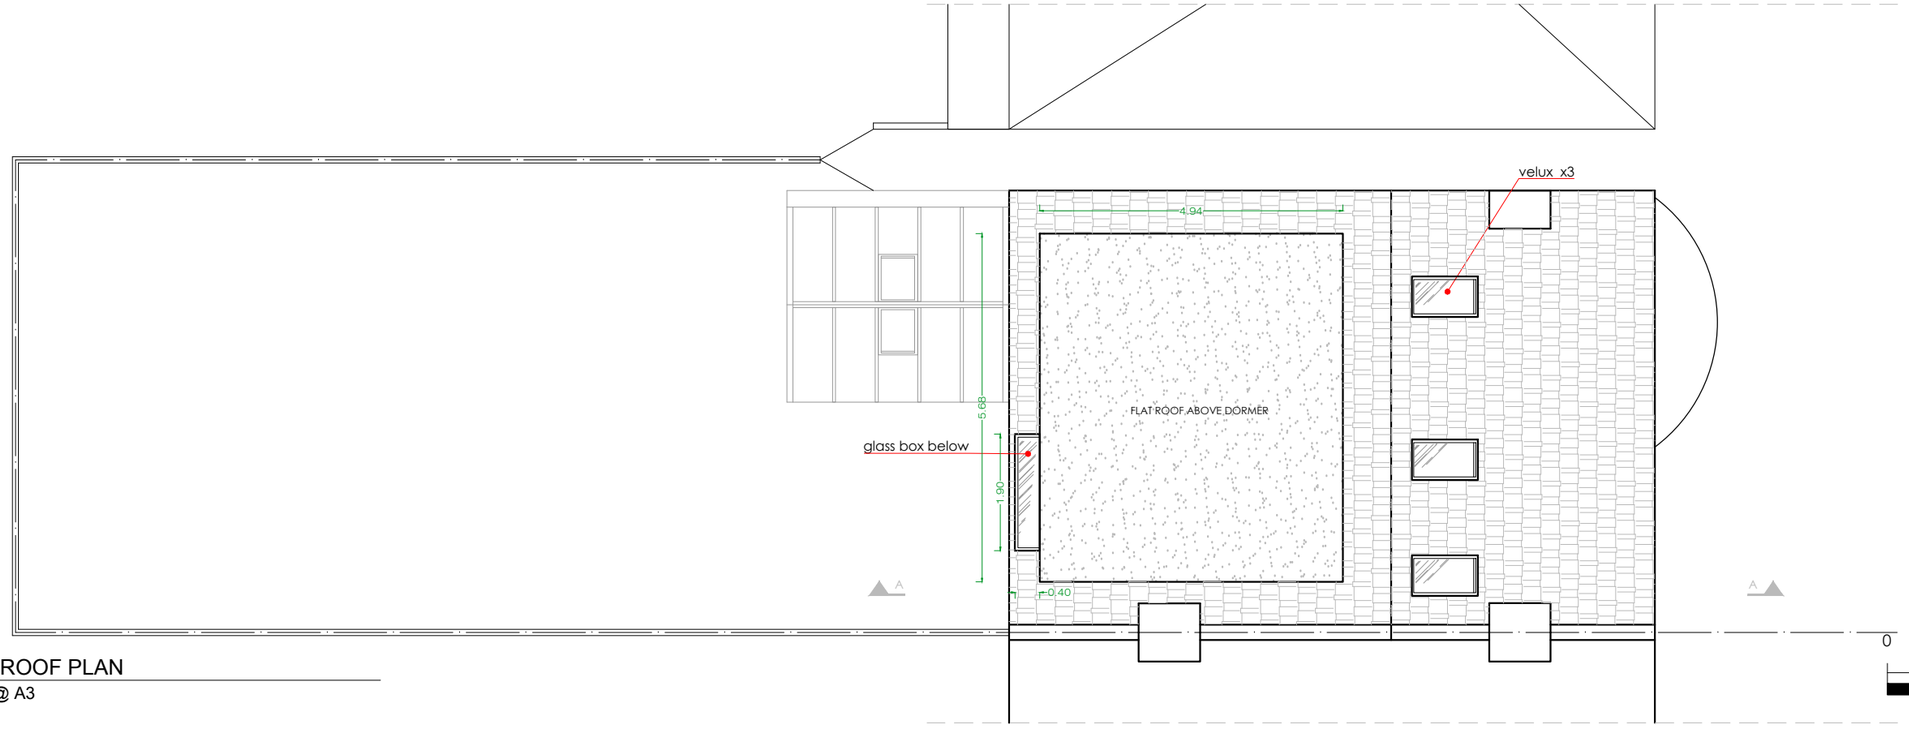

05
A-(13)-012

PROPOSED ROOF PLAN

1:25 @ A1,1:50 @ A3

0 1 2 3 4 5

SCALE BAR (METRES)

PROJECT NAME:	CLIENT/PROJECT:	NOTES :	ARCHITECTURE:	CONSTRUCTION:	SHEET TITLE:	DRAWING STATUS:	JOB NUMER:
1340	23 CONNAUGHT GARDENS	All dimensions in millimetres. All dimensions and levels are to be checked on site by the main contractor prior to commencing excavation works. Any discrepancy is to be reported back to the designer for instruction. This drawing is the property of VORBILD ARCHITECTURE LIMITED and may not be reproduced or disclosed to a third party in any form without written permission	VORBILD ARCHITECTURE www.vorbild.co.uk info@vorbild.co.uk	INSTALLATIONS: INSTALLATIONS:	PROPOSED LOFT & ROOF PLAN	FOR PLANNING	1340
						DRAWN BY: TP / SIGNATURE:	DRAWING No: A-(13)-012
						APPROVED: MS / SIGNATURE:	SCALE: 1:100 / DATE: 29.01.2024 / Rev. No.:

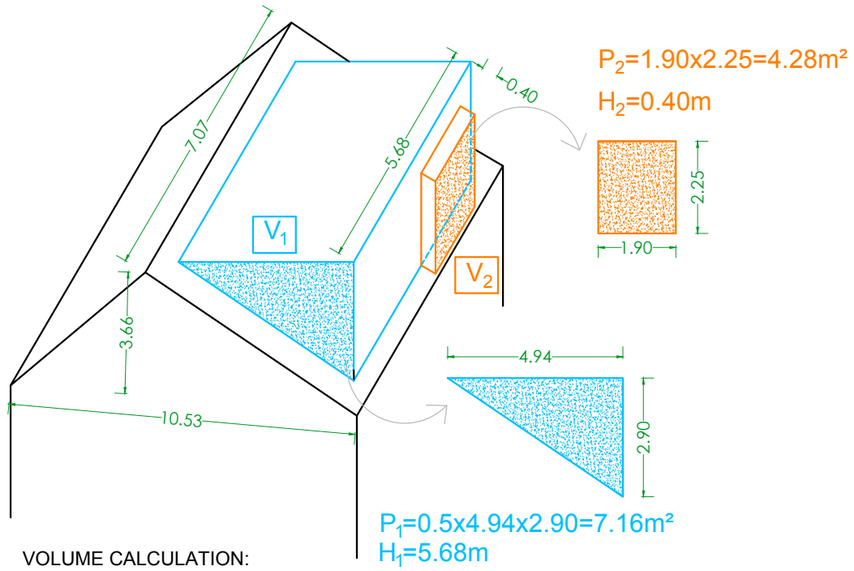

VOLUME CALCULATION:

Vex=PxH
Vex=0.5x10.53x3.66x7.07=136.24m³

EXISTING CUBIC SPACE
V=136.24m³

$V_1=P_1xH_1$
V_1=7.16m²x5.68m=40.67m³

$V_2=P_2xH_2$
V_2=4.28m²x0.40m = 1.71m³

$Vadd=V_1+V_2$
Vadd=40.67m³+1.71m³=42.38m³

ADDITIONAL CUBIC SPACE
V=42.38m³

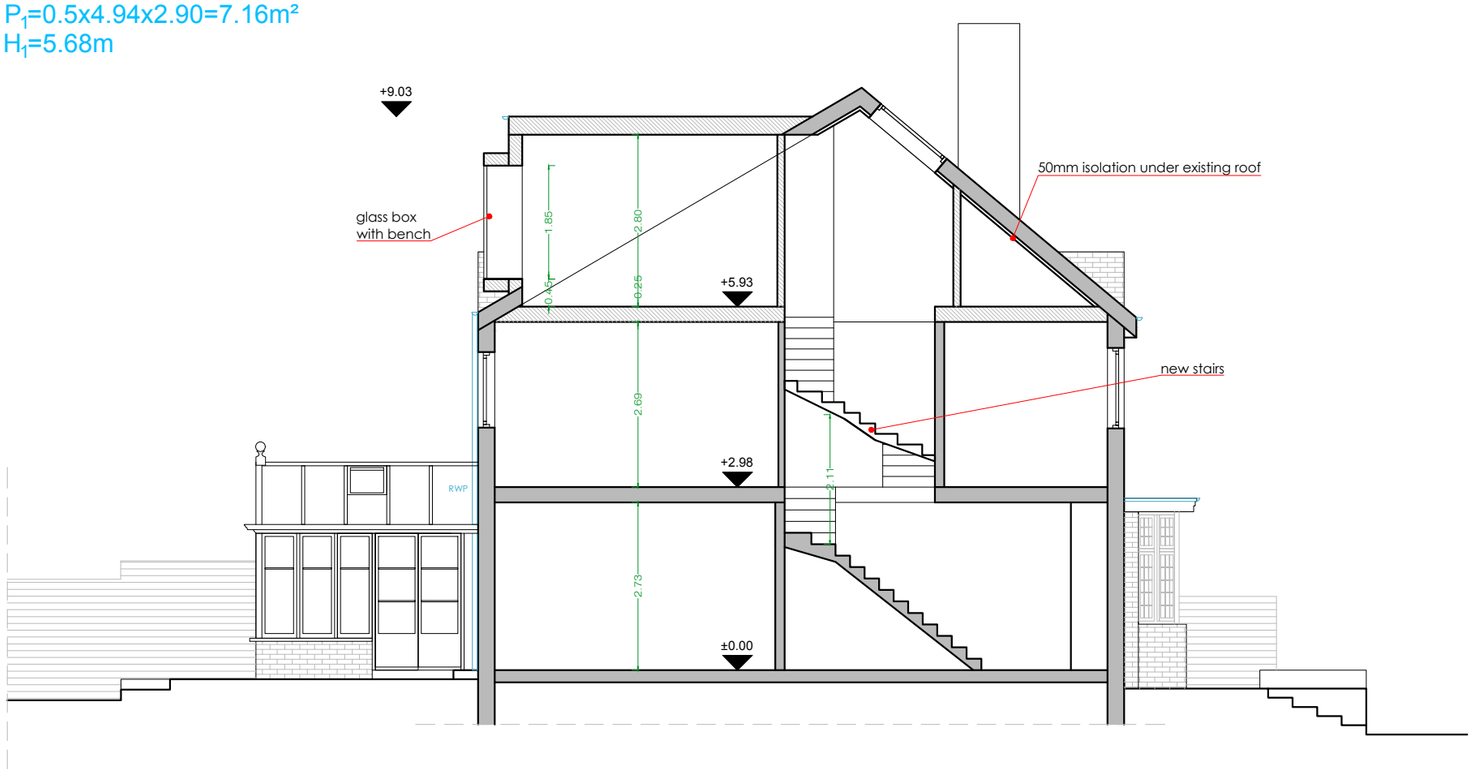

06
A-(14)-010

PROPOSED SECTION A-A
1:50 @ A1,1:100 @ A3

0 1 2 3 4 5
SCALE BAR (METRES)

PROJECT NAME: 1340

CLIENT/PROJECT: 23 CONNAUGHT GARDENS

NOTES :

All dimensions in millimetres.

All dimensions and levels are to be checked on site by the main contractor prior to commencing excavation works. Any discrepancy is to be reported back to the designer for instruction.

This drawing is the property of VORBILD ARCHITECTURE LIMITED and may not be reproduced or disclosed to a third party in any form without written permission

ARCHITECTURE:
VORBILD ARCHITECTURE
www.vorbild.co.uk info@vorbild.co.uk

CONSTRUCTION:
INSTALLATIONS:
INSTALLATIONS:

SHEET TITLE: PROPOSED SECTION A-A

DRAWING STATUS: FOR PLANNING
DRAWN BY: TP SIGNATURE:
APPROVED: MS SIGNATURE:

JOB NUMER: 1340
DRAWING No: A-(14)-010
SCALE: 1:100 DATE: 29.01.2024 Rev. No.:

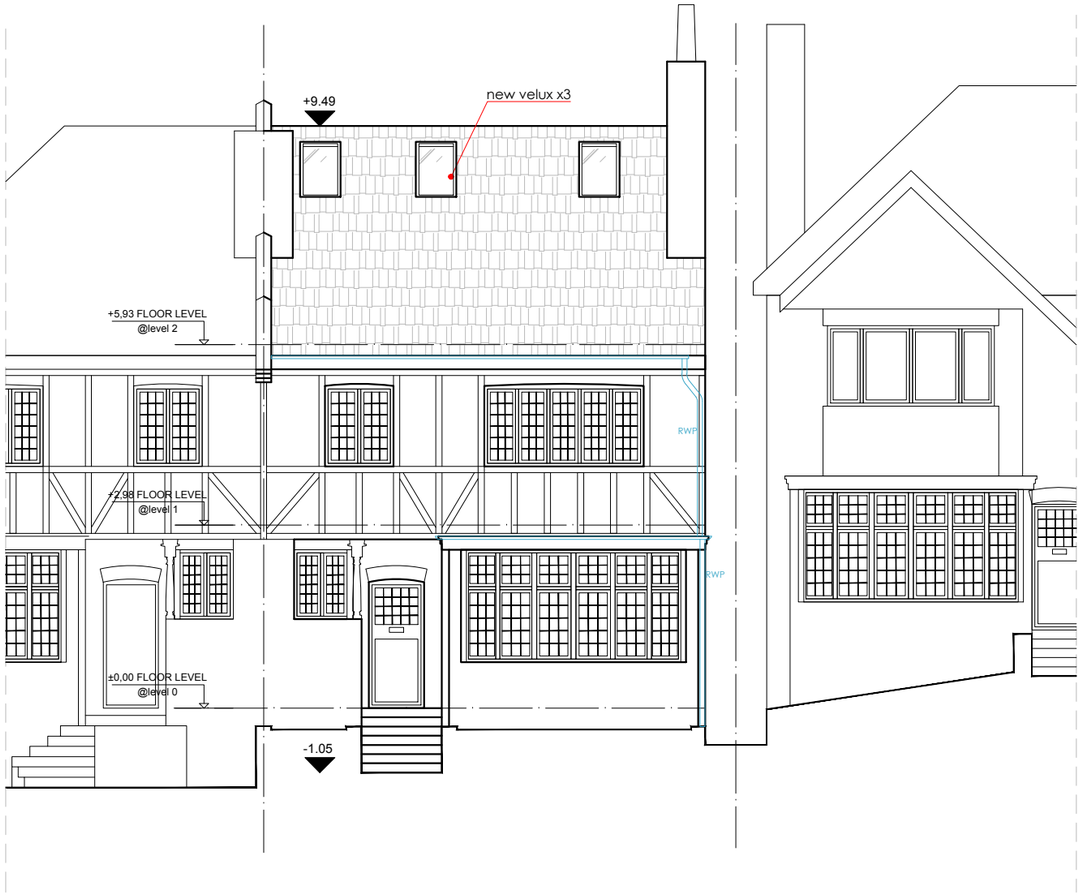

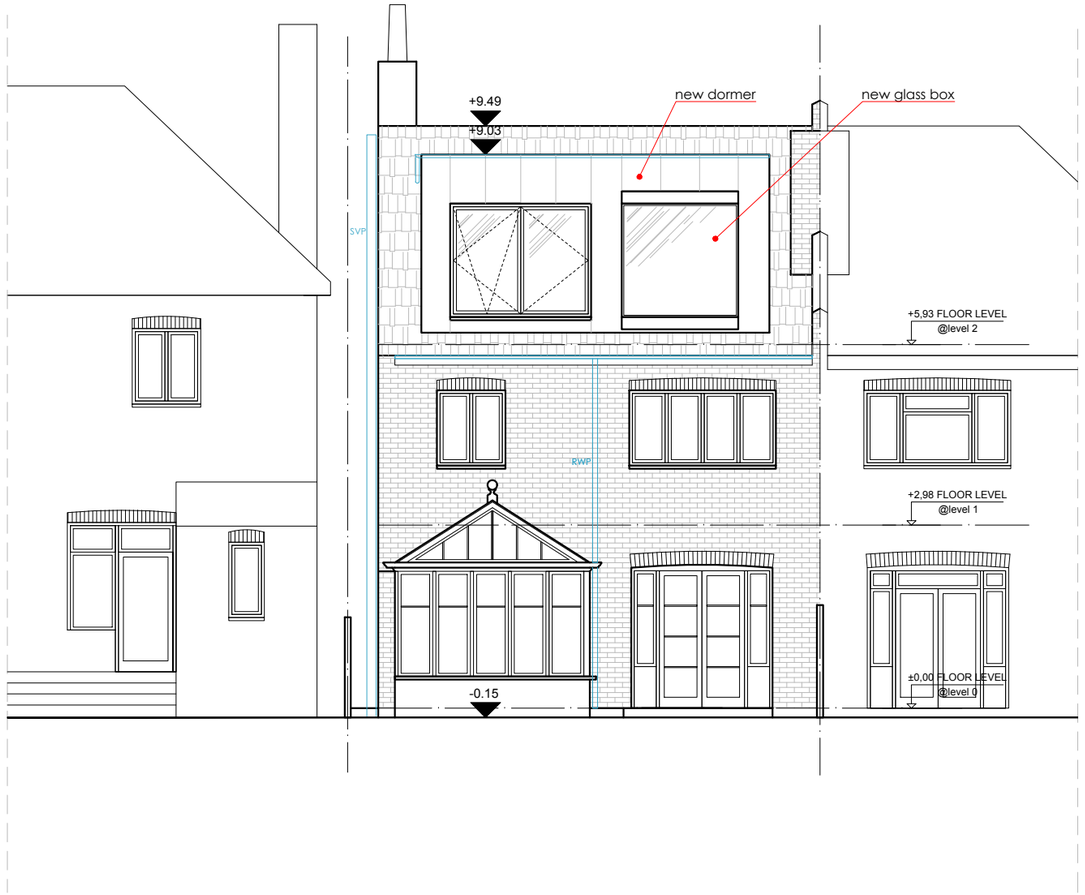

07
A-(15)-010

PROPOSED FRONT ELEVATION

1:50 @ A1,1:100 @ A3

08
A-(15)-010

PROPOSED REAR ELEVATION

1:50 @ A1,1:100 @ A3

0 1 2 3 4 5

SCALE BAR (METRES)

PROJECT NAME: 1340

CLIENT/PROJECT: 23 CONNAUGHT GARDENS

NOTES :

All dimensions in millimetres.

All dimensions and levels are to be checked on site by the main contractor prior to commencing excavation works. Any discrepancy is to be reported back to the designer for instruction.

This drawing is the property of VORBILD ARCHITECTURE LIMITED and may not be reproduced or disclosed to a third party in any form without written permission

ARCHITECTURE:

VORBILD ARCHITECTURE

www.vorbild.co.uk info@vorbild.co.uk

CONSTRUCTION:

INSTALLATIONS:

INSTALLATIONS:

SHEET TITLE: PROPOSED FRONT & REAR ELEVATION

DRAWING STATUS: FOR PLANNING

DRAWN BY: TP SIGNATURE:

APPROVED: MS SIGNATURE:

JOB NUMER: 1340

DRAWING No: A-(15)-010

SCALE: 1:100 DATE: 29.01.2024 Rev. No.:

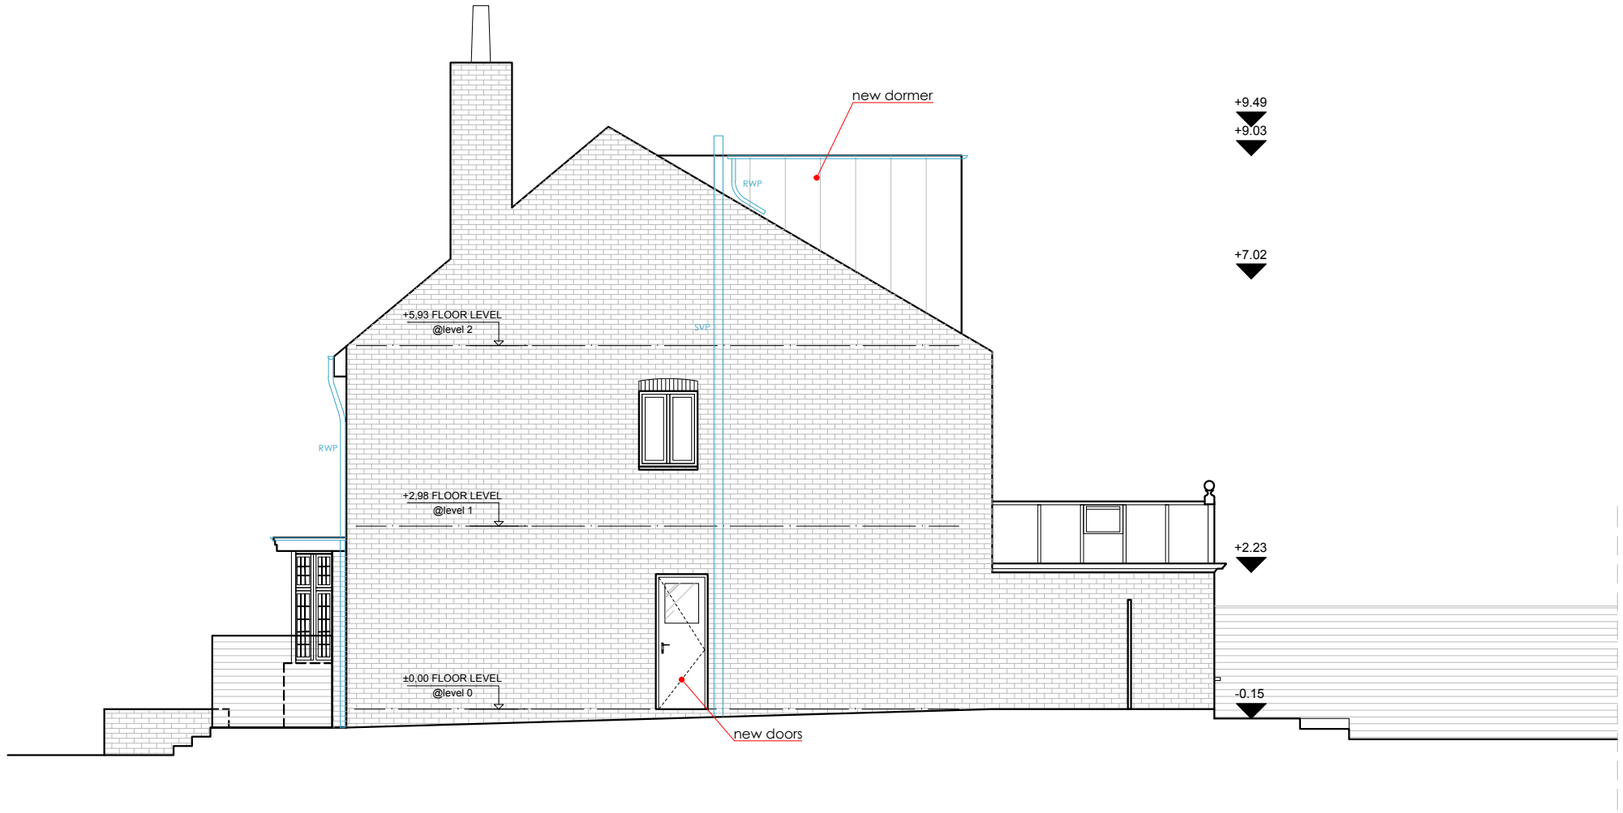

09
A-(15)-011

PROPOSED SIDE ELEVATION

1:50 @ A1,1:100 @ A3

0 1 2 3 4 5

SCALE BAR (METRES)

PROJECT NAME:	CLIENT/PROJECT:	NOTES :	ARCHITECTURE:	CONSTRUCTION:	SHEET TITLE:	DRAWING STATUS:	JOB NUMER:
1340	23 CONNAUGHT GARDENS	All dimensions in millimetres. All dimensions and levels are to be checked on site by the main contractor prior to commencing excavation works. Any discrepancy is to be reported back to the designer for instruction. This drawing is the property of VORBILD ARCHITECTURE LIMITED and may not be reproduced or disclosed to a third party in any form without written permission	VORBILD ARCHITECTURE www.vorbild.co.uk info@vorbild.co.uk	INSTALLATIONS: INSTALLATIONS:	PROPOSED SIDE ELEVATION	FOR PLANNING	1340
						DRAWN BY: TP / SIGNATURE:	DRAWING No: A-(15)-011
						APPROVED: MS / SIGNATURE:	SCALE: 1:100 / DATE: 29.01.2024 / Rev. No.: