


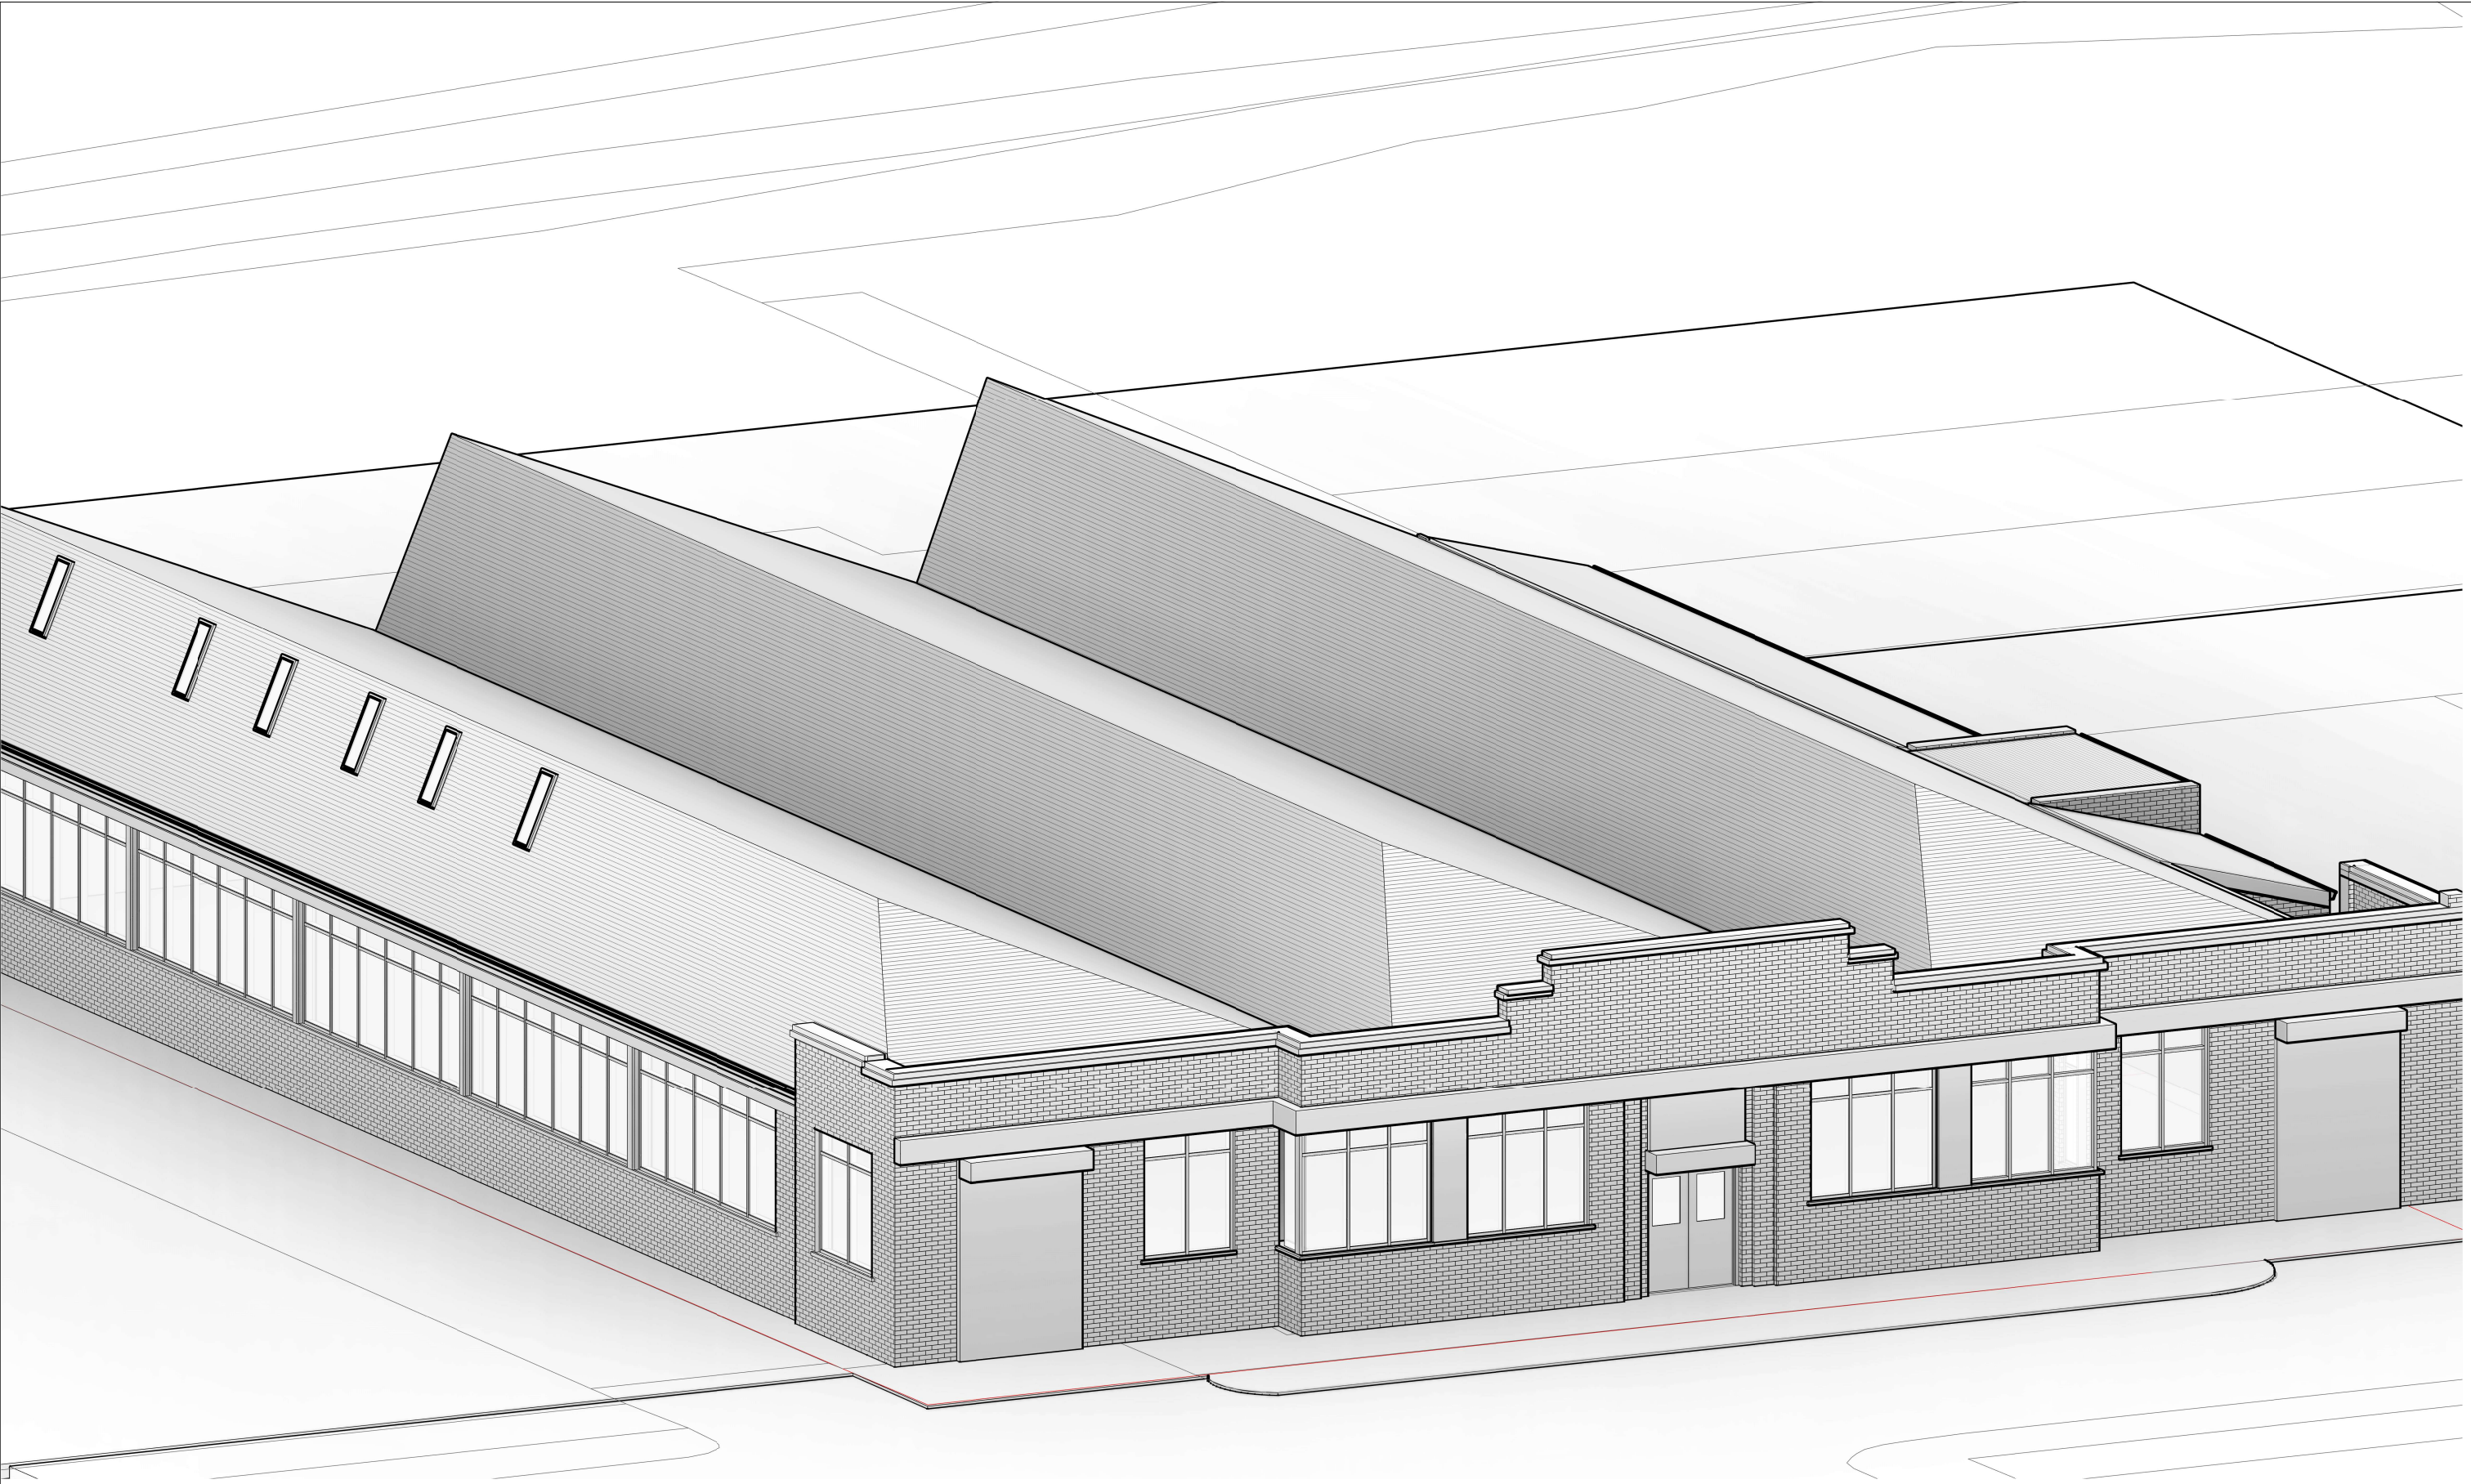

Notes.
Contractors must verify all dimensions at the site before comencing any work.
No construction work before Building Control approval and structural engineer confirmation.
Any discrepancies to be reported to Gridline.
All drawings are to be read in conjunction with all relevant drawings and specifications.

Project No.S				
REV	DATE	DESCRIPTION	BY	CH

PROJECT TITLE	
27-31, Garman Road, Haringey, London, N17 0YU	
DATE	Project No.
Jan. 2024	8068

DRAWING TITLE		
Proposed - Perspective view		
CLIENT		
Mr Pshemish		
DRAWING No.	SCALE @ A3	Drawn by:
PR - PE001	As indicated	Niloufar



PLANNING SERVICES
Unit 9b, The High Cross Centre,
Fountainy Rd,
N154BE
TEL: 020 8802 3480
www.samplanning.co.uk



Notes.
Contractors must verify all dimensions at the site before comencing any work.
No construction work before Building Control approval and structural engineer confirmation.
Any discrepancies to be reported to Gridline.
All drawings are to be read in conjunction with all relevant drawings and specifications.

Project No.S				
REV	DATE	DESCRIPTION	BY	CH

PROJECT TITLE	
27-31, Garman Road, Haringey, London, N17 0YU	
DATE	Project No.
Jan. 2024	8068

DRAWING TITLE		
Proposed - CGI		
CLIENT		
Mr Pshemish		
DRAWING No.	SCALE @ A3	Drawn by:
PR - PE002	As indicated	Niloufar



PLANNING SERVICES
Unit 9b, The High Cross Centre,
Fountainy Rd,
N15 4BE
TEL: 020 8802 3480
www.samplanning.co.uk