


18 Southern Rd Heat Pump

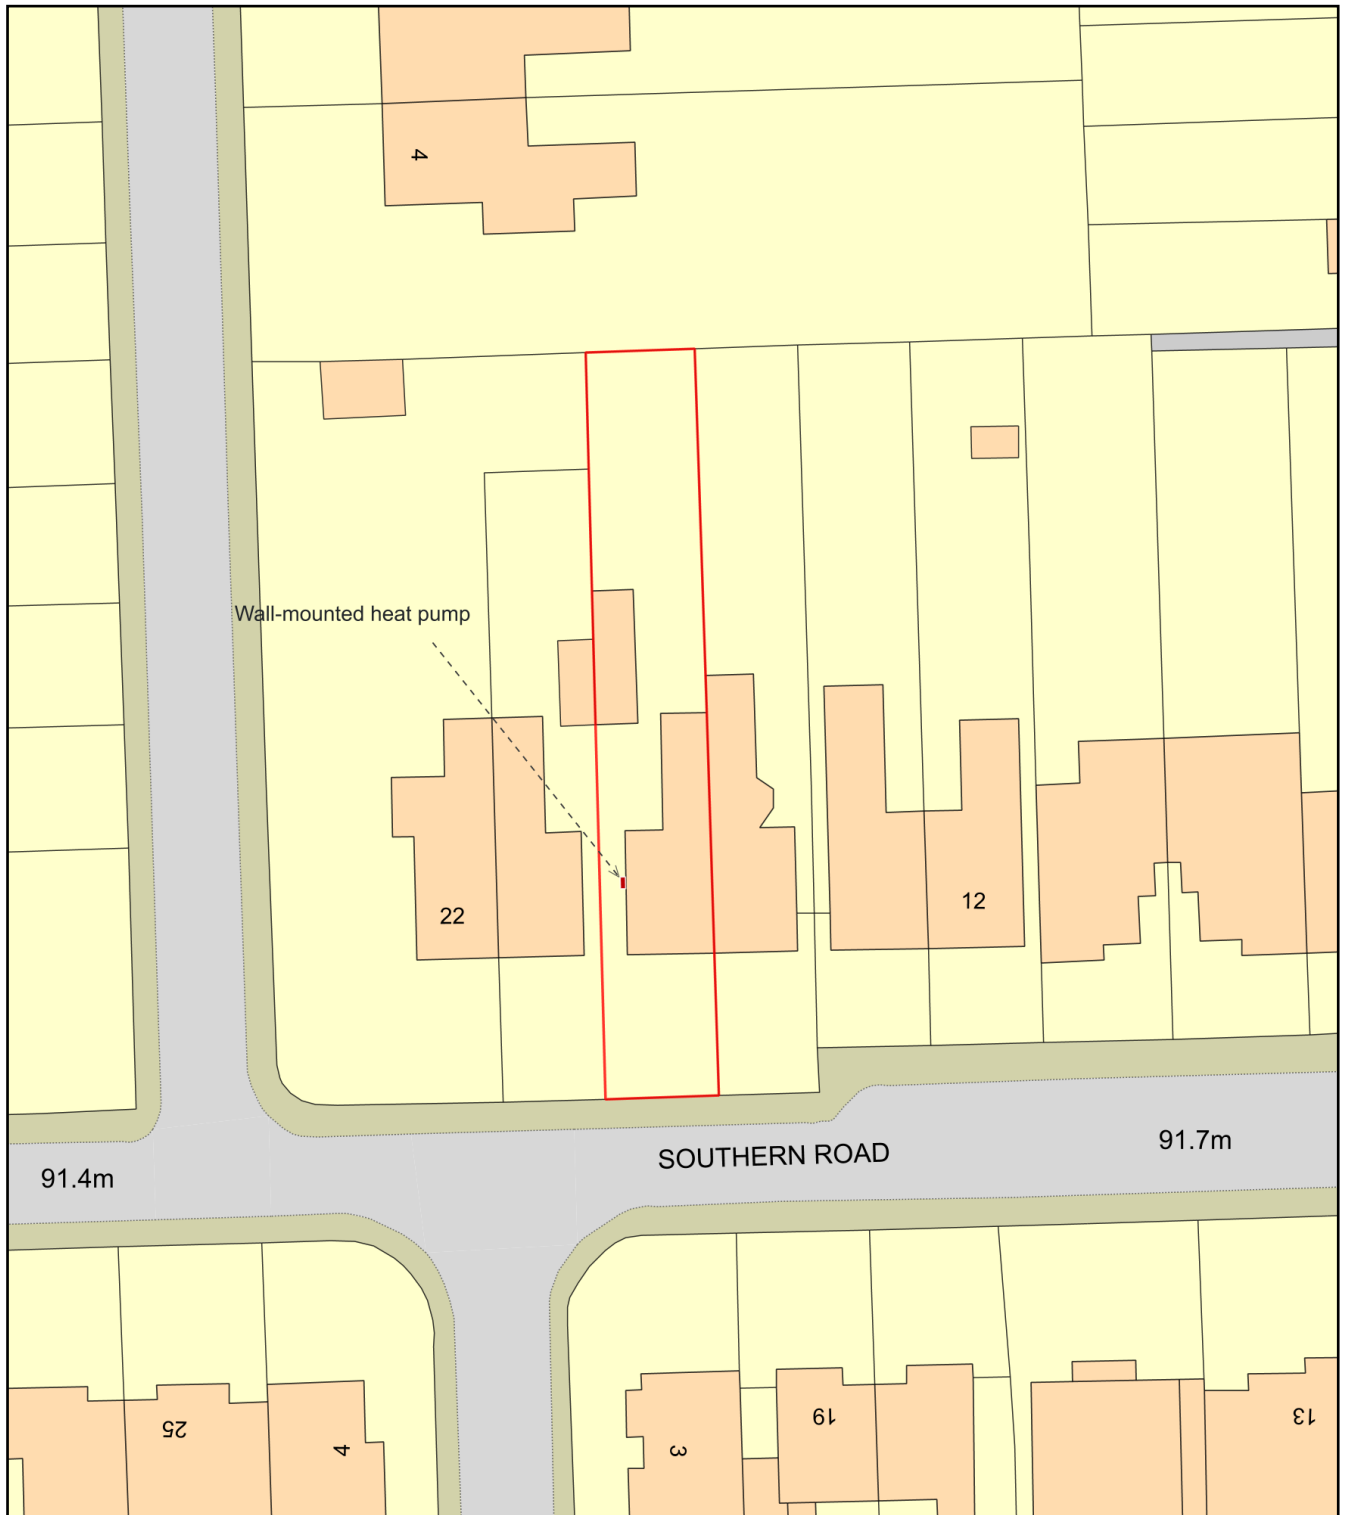

0 20
Metres



Plan Produced for: Sam

Date Produced: 30 Jan 2024

Plan Reference Number: TQRQM24030122534321

Scale: 1:500 @ A4