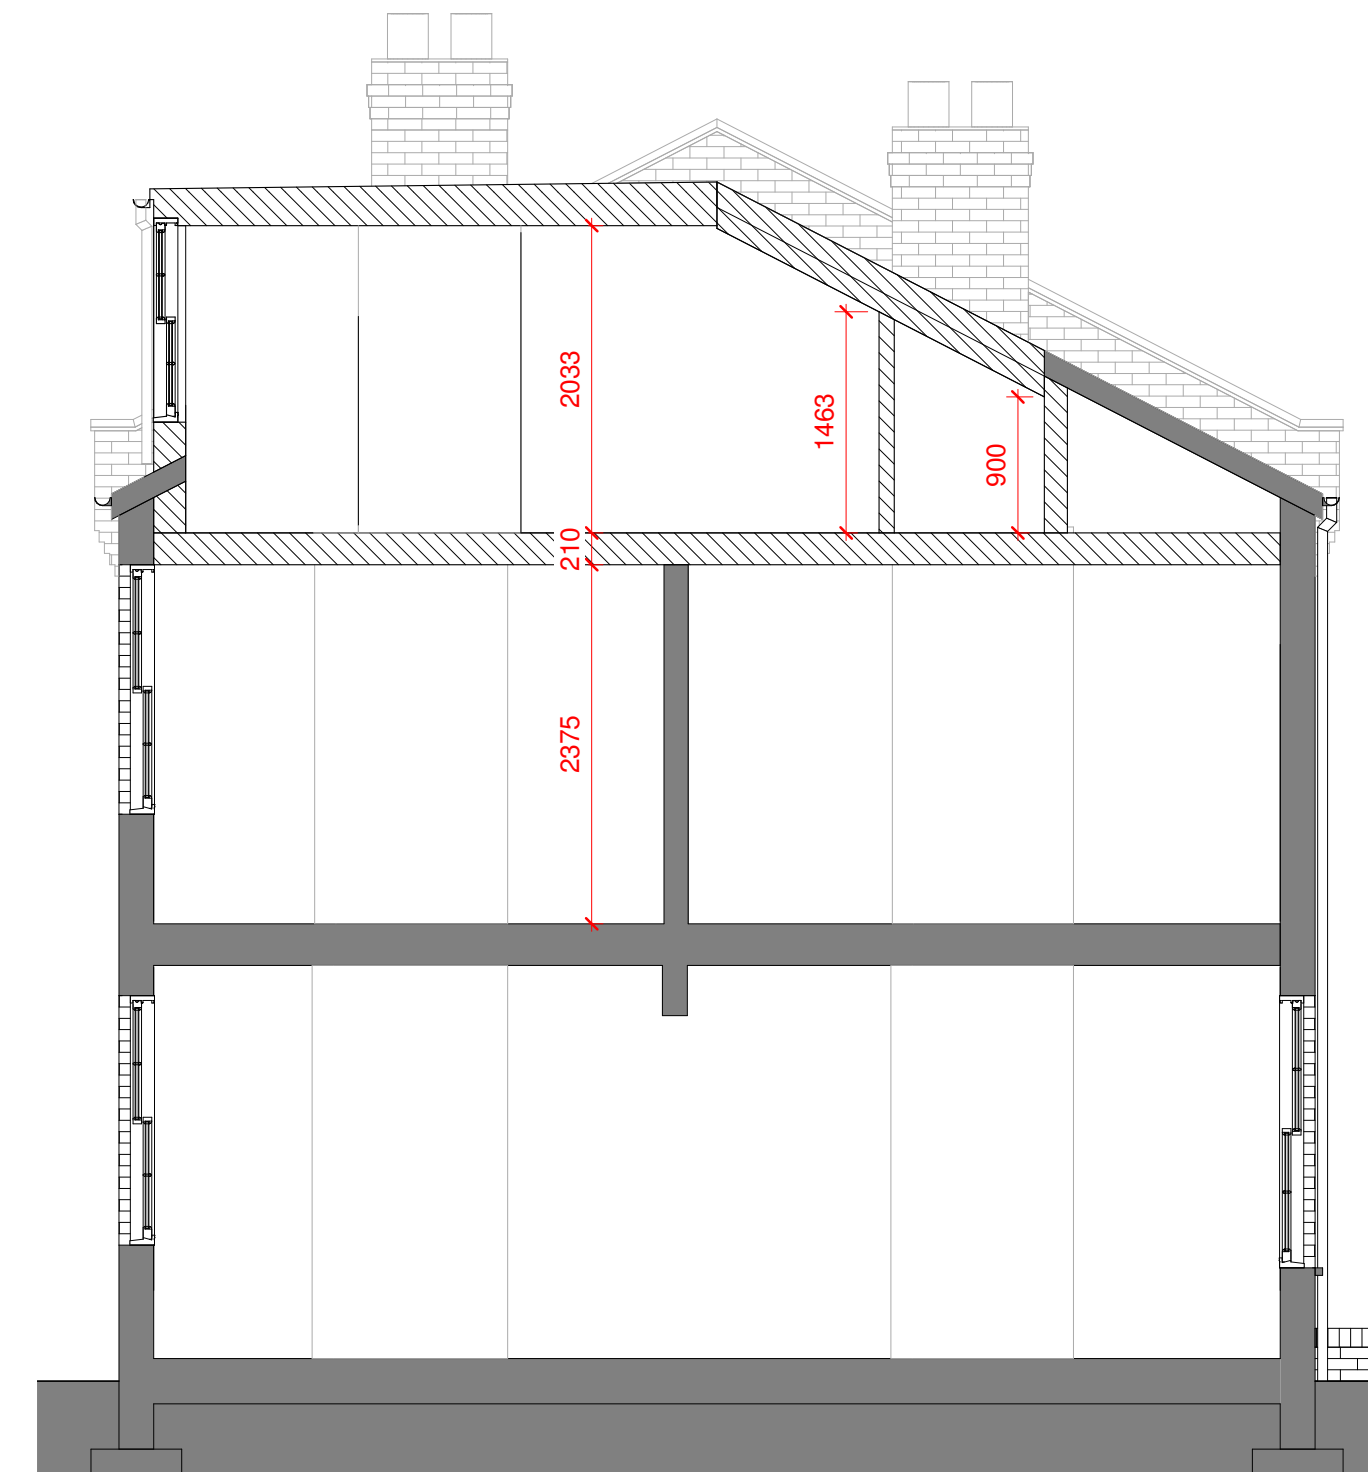
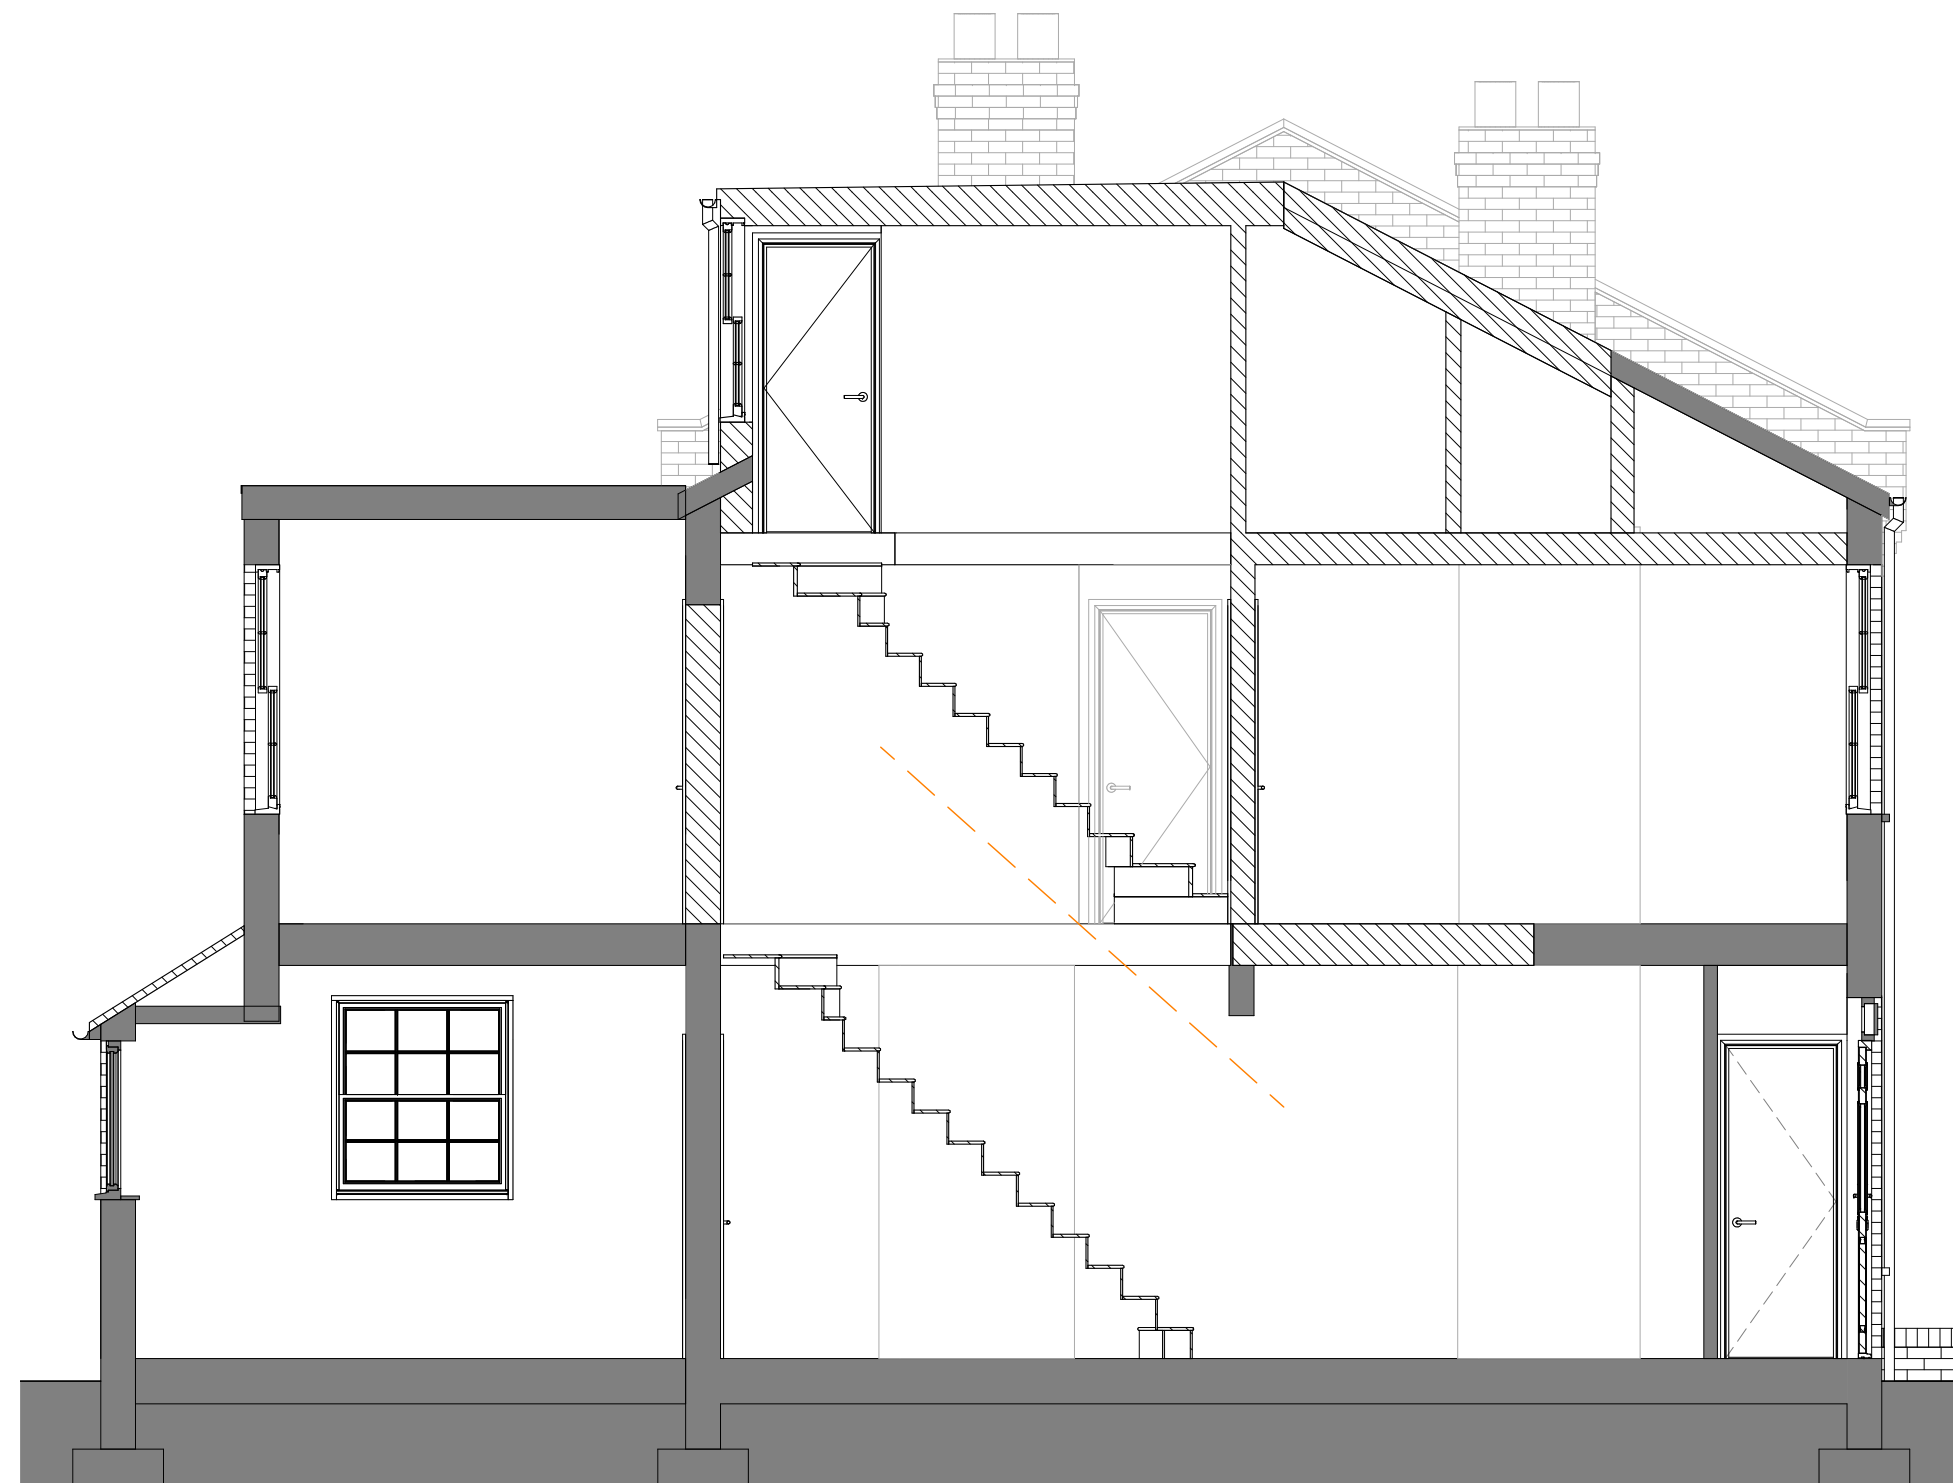


[illegible]

Rev	Date
-----	------

Issued for:

Project/Client:	Project No:
95 North Hill	---
	Dwg No:
	A107
	Rev:

Drawing: Typical Sections & 3D View	Scale: 1 : 50 @A1 Drawn By: Date: Author Checked By: Date: Checker
--	---



D.Chandler Architectural Design Ltd

61 Gernon Road, Letchworth, Hertfordshire, SG6 3HS

daniel@dcarchitectural.org - Tel: 01462 640650 - M: 07901864742