
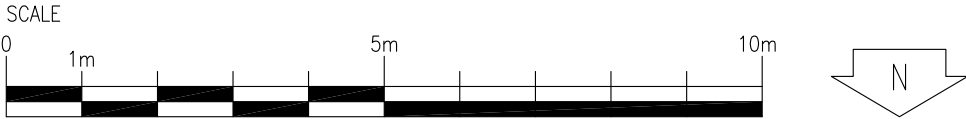


STATUTORY STATUS	
LISTED	YES - GRADE II
CONSERVATION	YES

NOTE
This drawing has been prepared from historical information that cannot be guaranteed accurate.
Responsibility is not accepted for errors made by others in scaling from this drawing. All construction information should be taken from figured dimensions only. All dimensions should be checked on site prior to the manufacture of any components. No services should pass through or over the Boxes & Parcels room. No sprinklers to be located in the Comms Room

HATCHING	
	Area not in scope
	Barrier Matting
	Banking Hall Vinyl Flooring
	Staff Room Vinyl Flooring

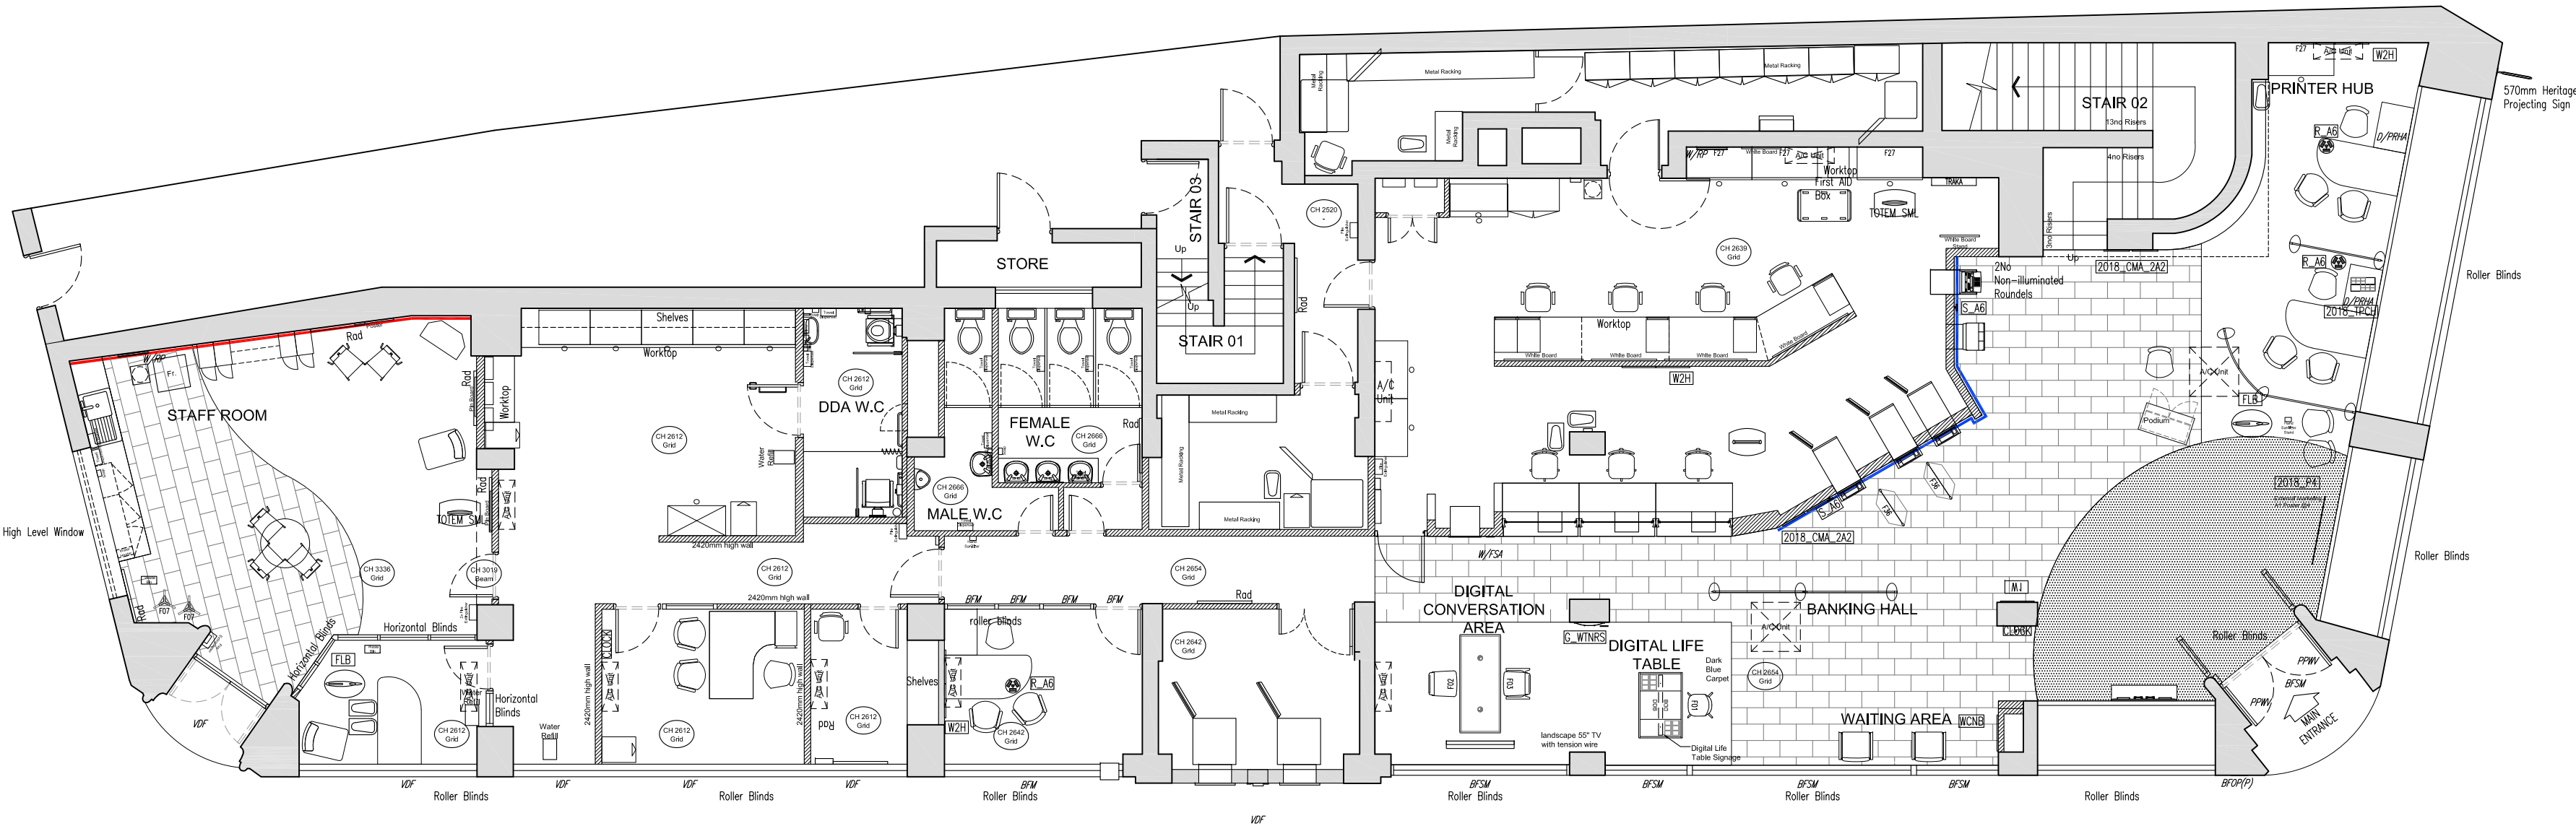

PLANNING

20-01-2024	A	HU	MW	ISV Amendments
------------	---	----	----	----------------

DATE	REV	DRAWN	CHECKED	NOTES
------	-----	-------	---------	-------



ISG
Boleyn House,
St Augustines
Business Park,
Whitstable,
Kent CT5 2QJ

Project

CROUCH END

8 THE BROADWAY,
CROUCH END, LONDON
N8 9SX
PIM No.

Drawing Title			
GROUND FLOOR LAYOUT AS EXISTING CLOSURE 2024			
Branch Sort Code		Branch ID	
		Supplier Project No BY109140	
Scale 1:100@A2	Drawn PC	Checked —	Date 18/12/2023
Drg.No BY109140_302			Revision A
Architectural Practice: ISG Design Hub			