


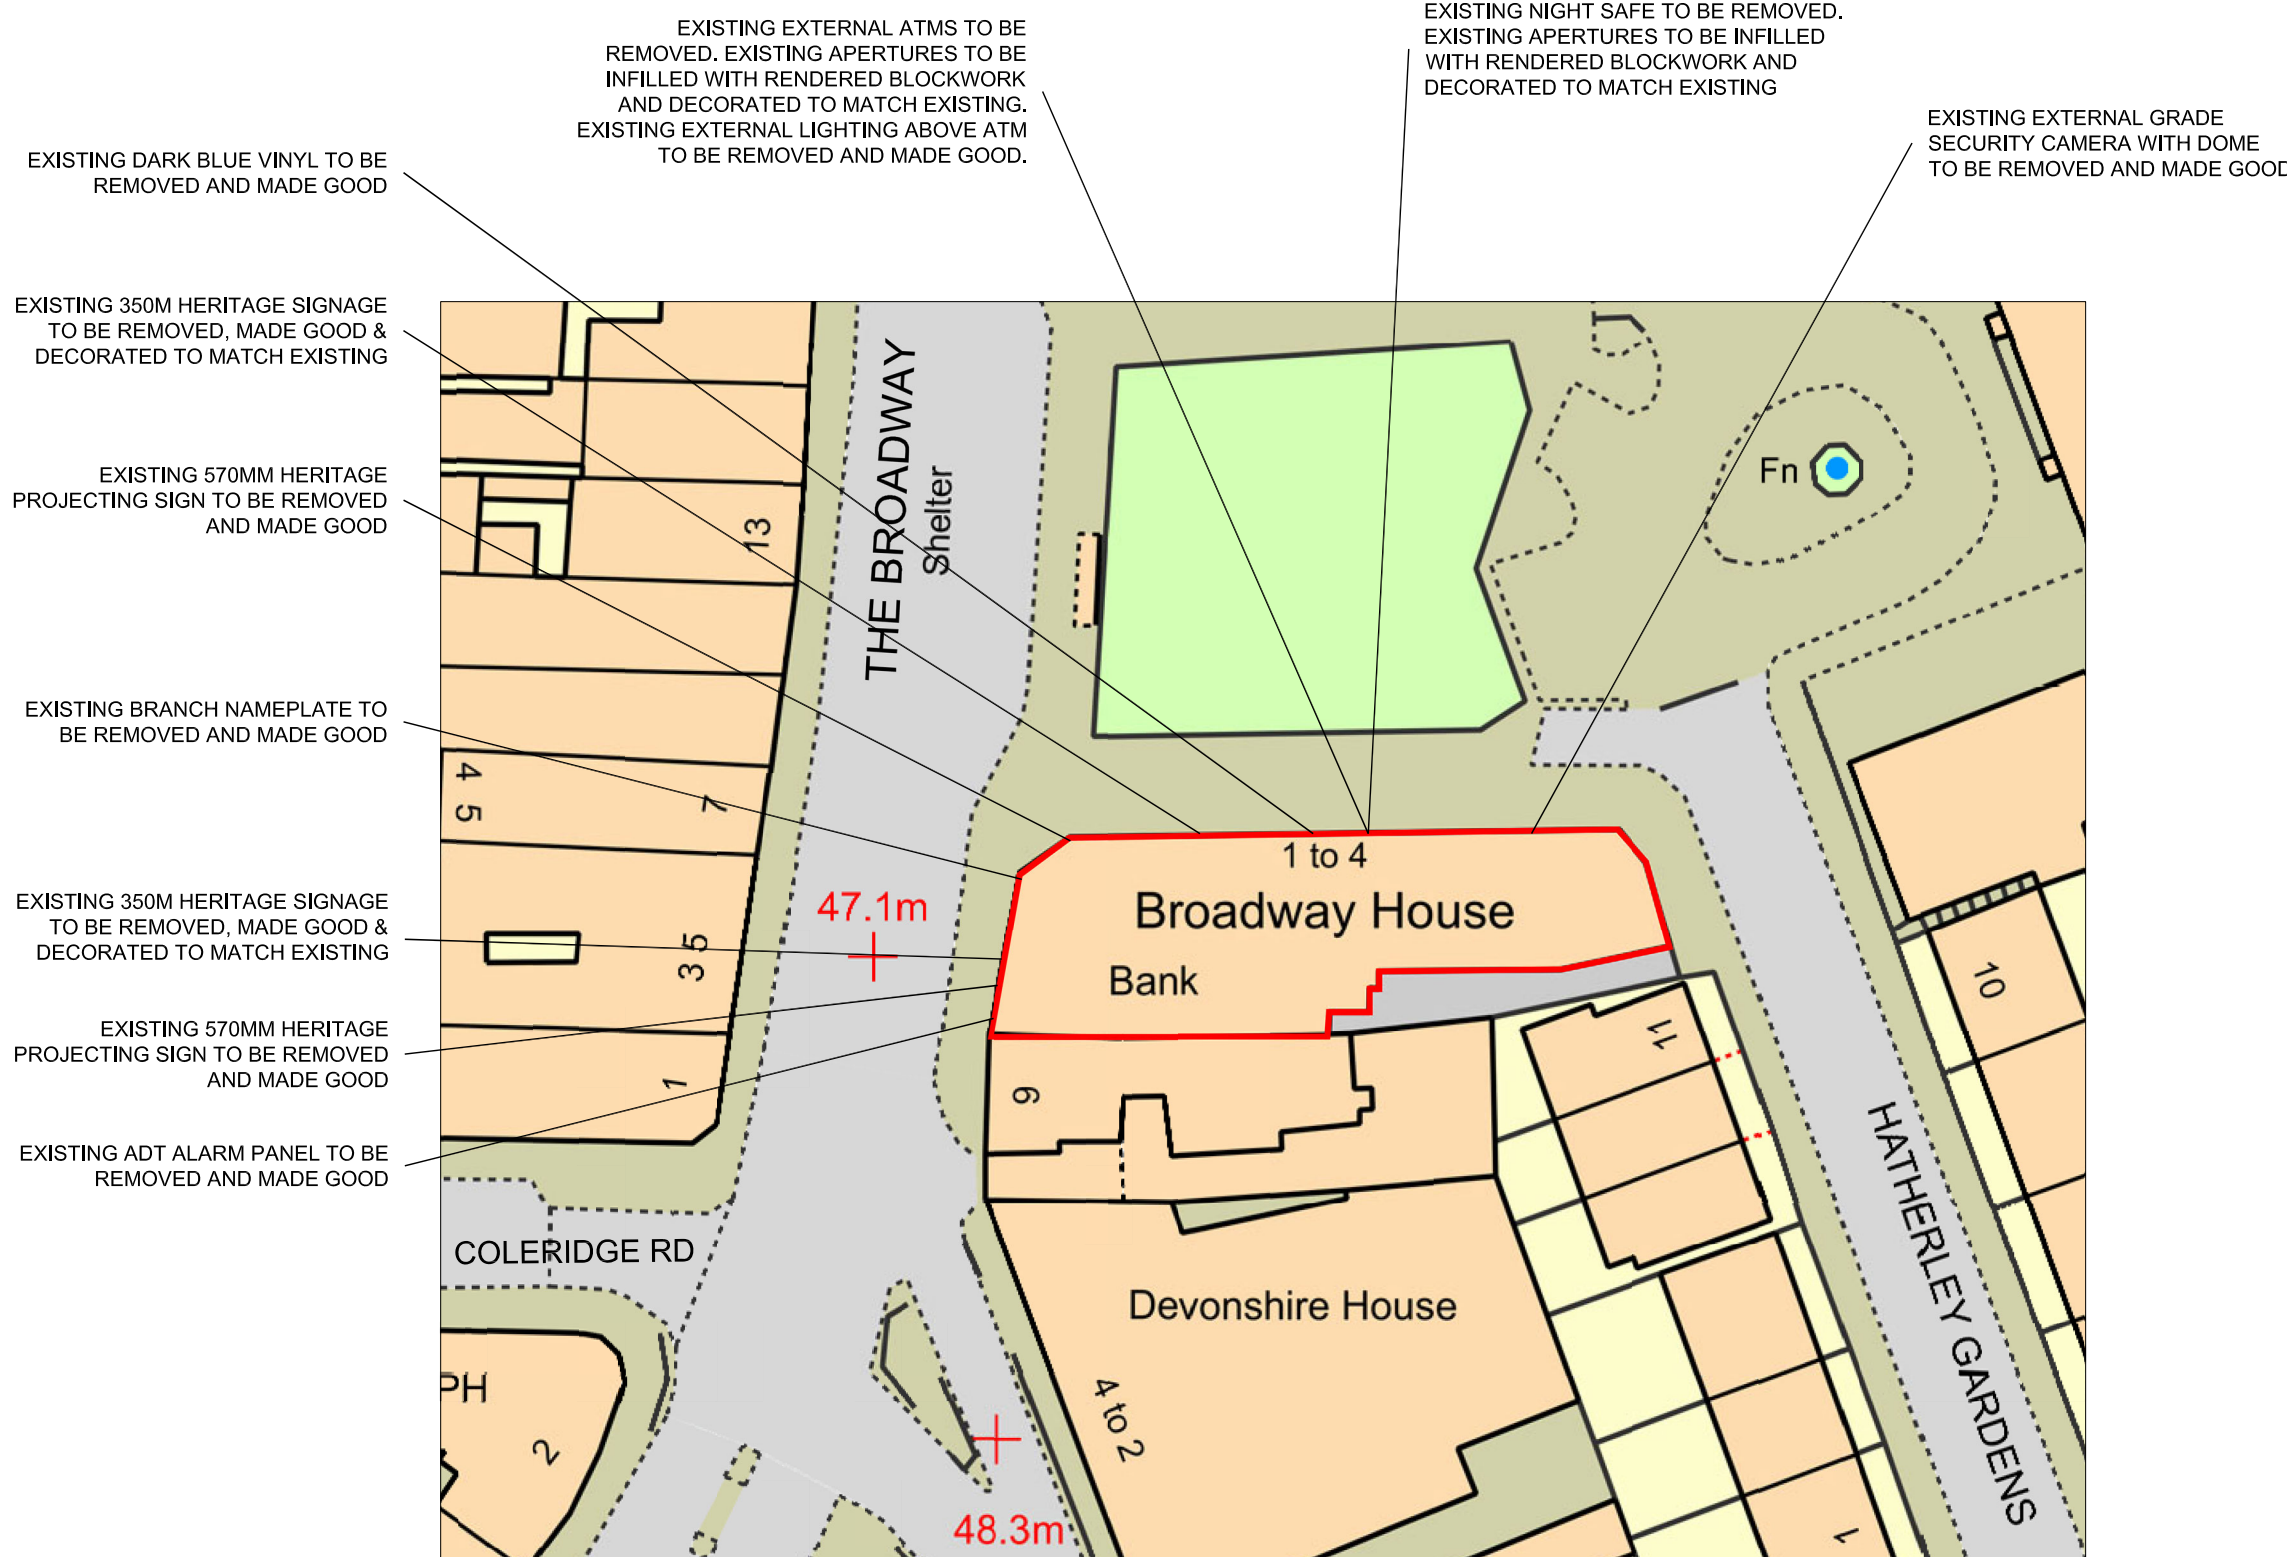

NOTE
This drawing has been prepared from historical information that cannot be guaranteed accurate. Responsibility is not accepted for errors made by others in scaling from this drawing. All construction information should be taken from figured dimensions only. All dimensions should be checked on site prior to the manufacture of any components.

HATCHING

	New Partition wall		Existing Partition wall
	New Partition wall		Structural wall
	New Partition wall		Area not in scope

DATE :	REV	DRAWN	CHECKED	NOTES
--------	-----	-------	---------	-------

ISG
Boleyn House,
St Augustines
Business Park,
Whitstable,
Kent CT5 2QJ


Project

CROUCH END

8 THE BROADWAY
CROUCH END, LONDON
N8 9SX
PIM No.

Drawing Title			
BLOCK PLAN			
CLOSURE 2024			
Branch Sort Code		Branch ID	Supplier Project No
			BY109140
Scale	Drawn	Checked	Date
1:500@A3	MW	—	26/01/2024
Drg.No	BY109140_341		Revision
			—
Architectural Practice: ISG Design Hub			

BLOCK PLAN - 1:500@A3

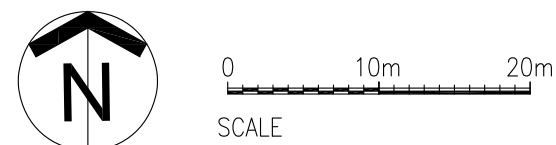

PLANNING