
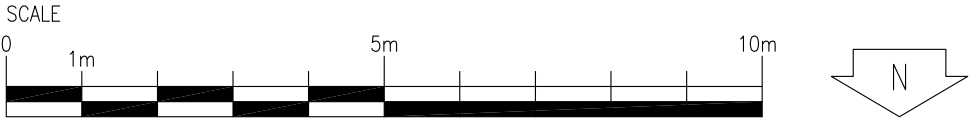


STATUTORY STATUS	
LISTED	YES - GRADE II
CONSERVATION	YES

NOTE
This drawing has been prepared from historical information that cannot be guaranteed accurate.
Responsibility is not accepted for errors made by others in scaling from this drawing. All construction information should be taken from figured dimensions only. All dimensions should be checked on site prior to the manufacture of any components. No services should pass through or over the Boxes & Parcels room. No sprinklers to be located in the Comms Room

HATCHING	
	New Partition wall
	New Partition wall
	New Partition wall
	Existing Partition wall
	Structural wall
	Area not in scope
	Barrier Matting
	Banking Hall Vinyl Flooring
	Staff Room Vinyl Flooring

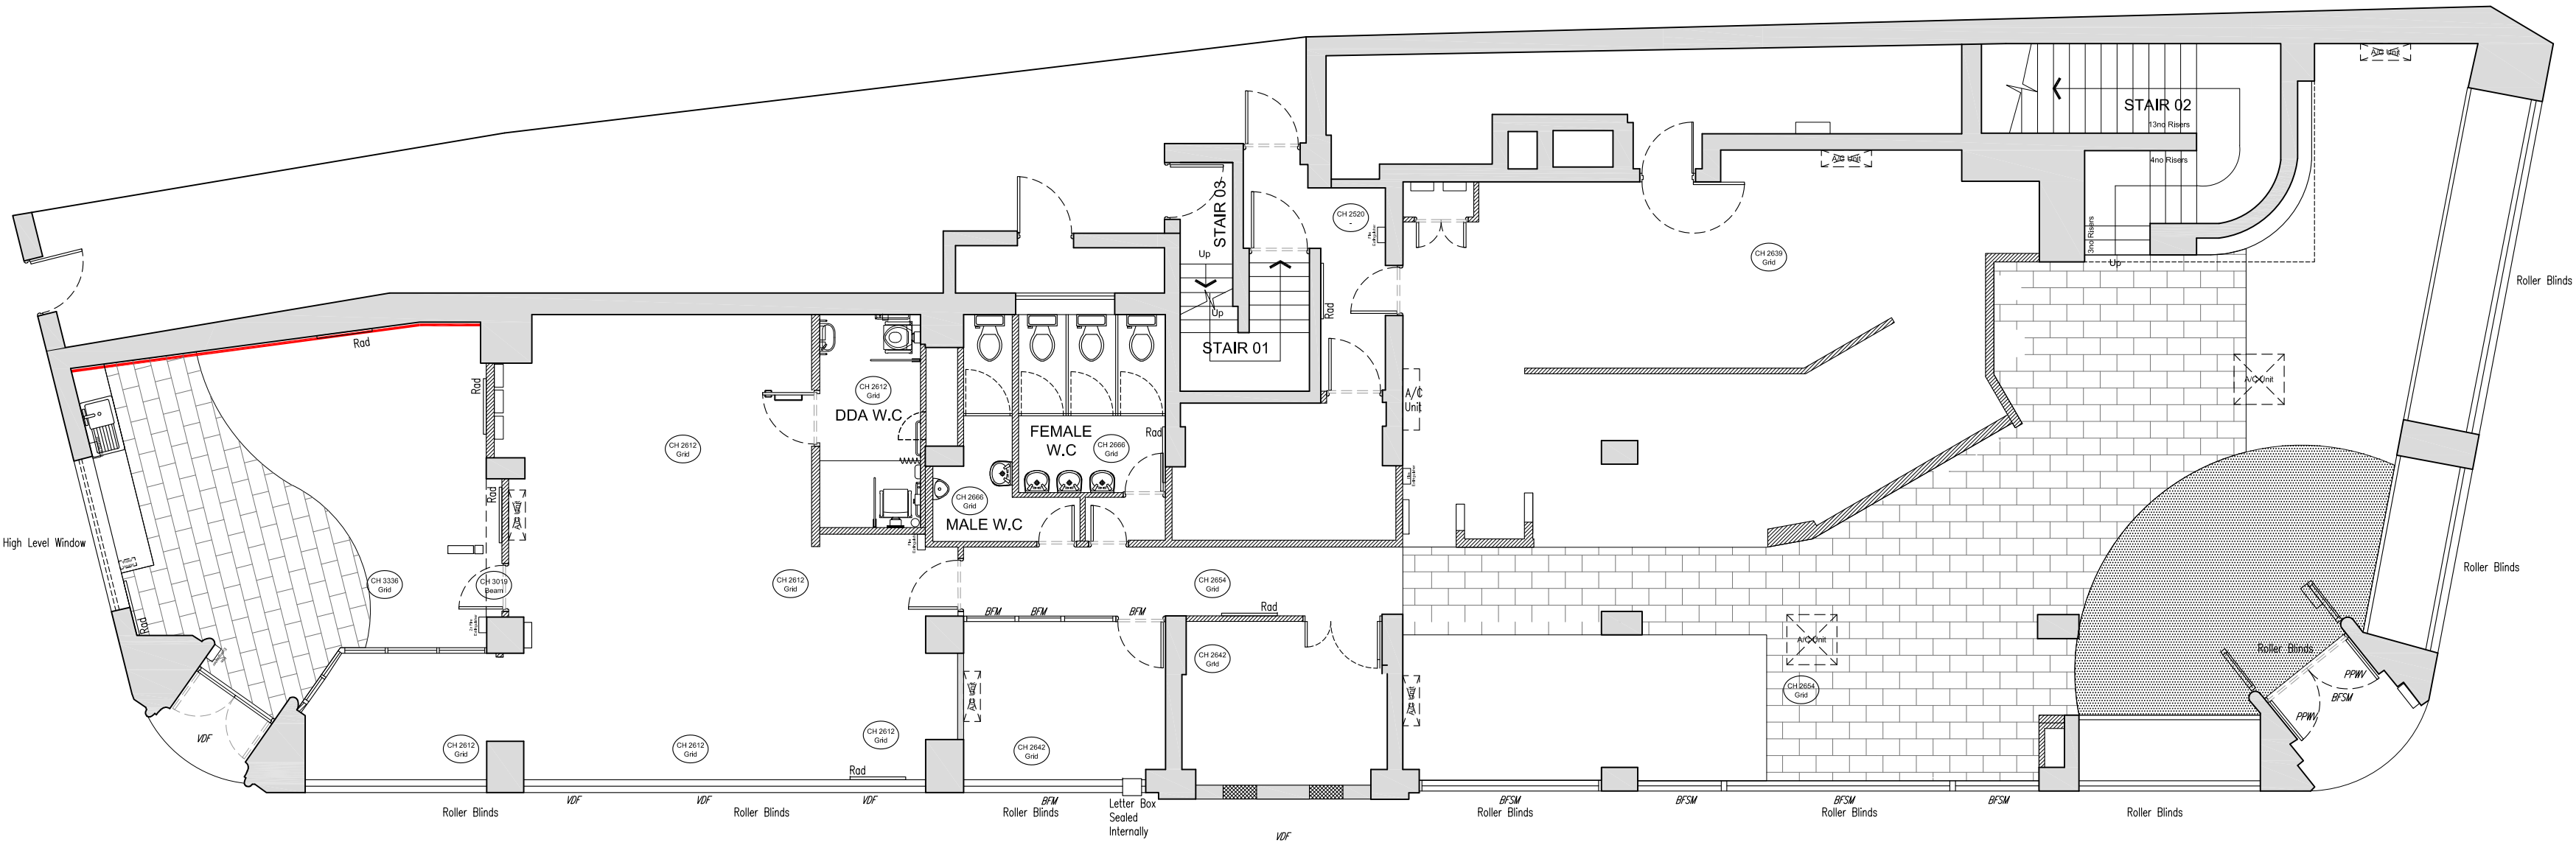

PLANNING

ISG
Boleyn House,
St Augustines
Business Park,
Whitstable,
Kent CT5 2QJ

Project

CROUCH END

8 THE BROADWAY,
CROUCH END, LONDON
N8 9SX
PIM No.

Drawing Title

**GROUND FLOOR LAYOUT
AS PROPOSED
CLOSURE 2024**

Branch Sort Code	Branch ID	Supplier Project No	
		BY109140	
Scale	Drawn	Checked	Date
1:100@A2	HU	MW	20/01/2024
Drg.No	BY109140_312		Revision
-			
Architectural Practice: ISG Design Hub			