

- KEY
- 1

Existing sandy texture slat to face of wall
- 2

Existing fire escape double doors
- 3

Existing black polished slab
- 4

Existing 350m heritage signage to be removed, made good & decorated to match existing
- 5

Existing external grade security camera with dome to be removed and made good
- 6

Existing redundant letter box to be sealed internally
- 7

Existing external ATMs to be removed. Existing apertures to be infilled with rendered blockwork and decorated to match existing
- 8

Existing safety manifestation
- 9

Existing air condition extractor fan
- 10

Existing dark blue vinyl to be removed and made good
- 11

Existing Push/Pull vinyl
- 12

Existing electric double doors with push pad
- 13

Existing light textured concrete to face of window surrounds
- 14

Existing 570mm heritage projecting sign to be removed and made good
- 15

Existing branch nameplate to be removed and made good
- 16

Existing external lighting above ATM to be removed and made good
- 17

Existing frosted vinyl
- 18

Existing dusted horizontal stripe manifestation
- 19

Existing Push pad
- 20

Existing Automatic Door vinyl
- 21

Existing Night safe to be removed. Existing apertures to be infilled with rendered blockwork and decorated to match existing

STATUTORY STATUS	
LISTED	YES - GRADE II
CONSERVATION	YES

NOTE

This drawing has been prepared from historical information that cannot be guaranteed accurate.

Responsibility is not accepted for errors made by others in scaling from this drawing. All construction information should be taken from figured dimensions only. All dimensions should be checked on site prior to the manufacture of any components. No services should pass through or over the Boxes & Parcels room. No sprinklers to be located in the Comms Room

HATCHING

New Partition wall

New Partition wall

New Partition wall

Existing Partition wall



Structural wall

Area not in scope

Barrier Matting

Banking Hall Vinyl Flooring

Staff Room Vinyl Flooring

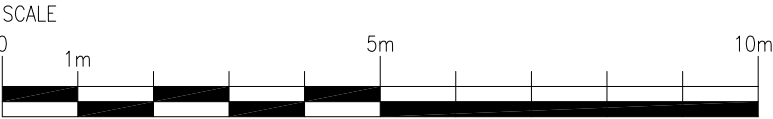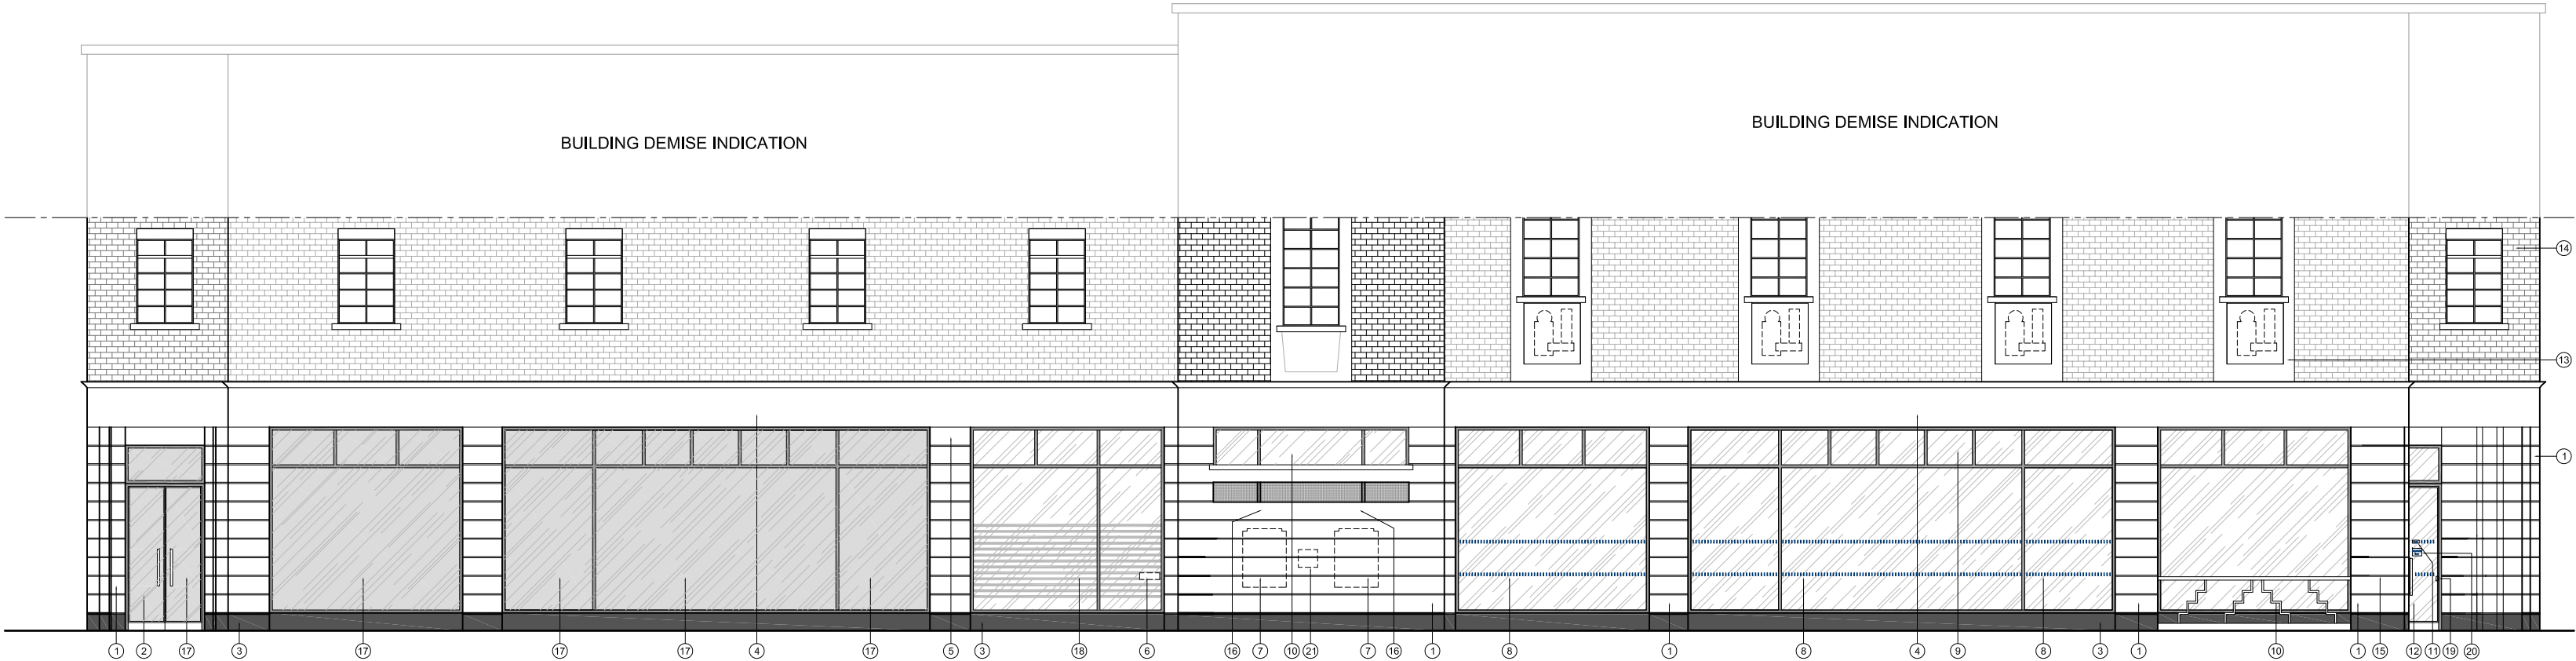

PLANNING

ISG

ISG
Boleyn House,
St Augustines
Business Park,
Whitstable,
Kent CT5 2QJ

Project

CROUCH END

8 THE BROADWAY,
CROUCH END, LONDON
N8 9SX
PIM No.

Drawing Title			
SIDE ELEVATION AS PROPOSED CLOSURE 2024			
Branch Sort Code		Branch ID	
		Supplier Project No	
		BY109140	
Scale	Drawn	Checked	Date
1:100@A2	HU	MW	20/01/2024
Drg.No			Revision
BY109140_332			-
Architectural Practice: ISG Design Hub			