
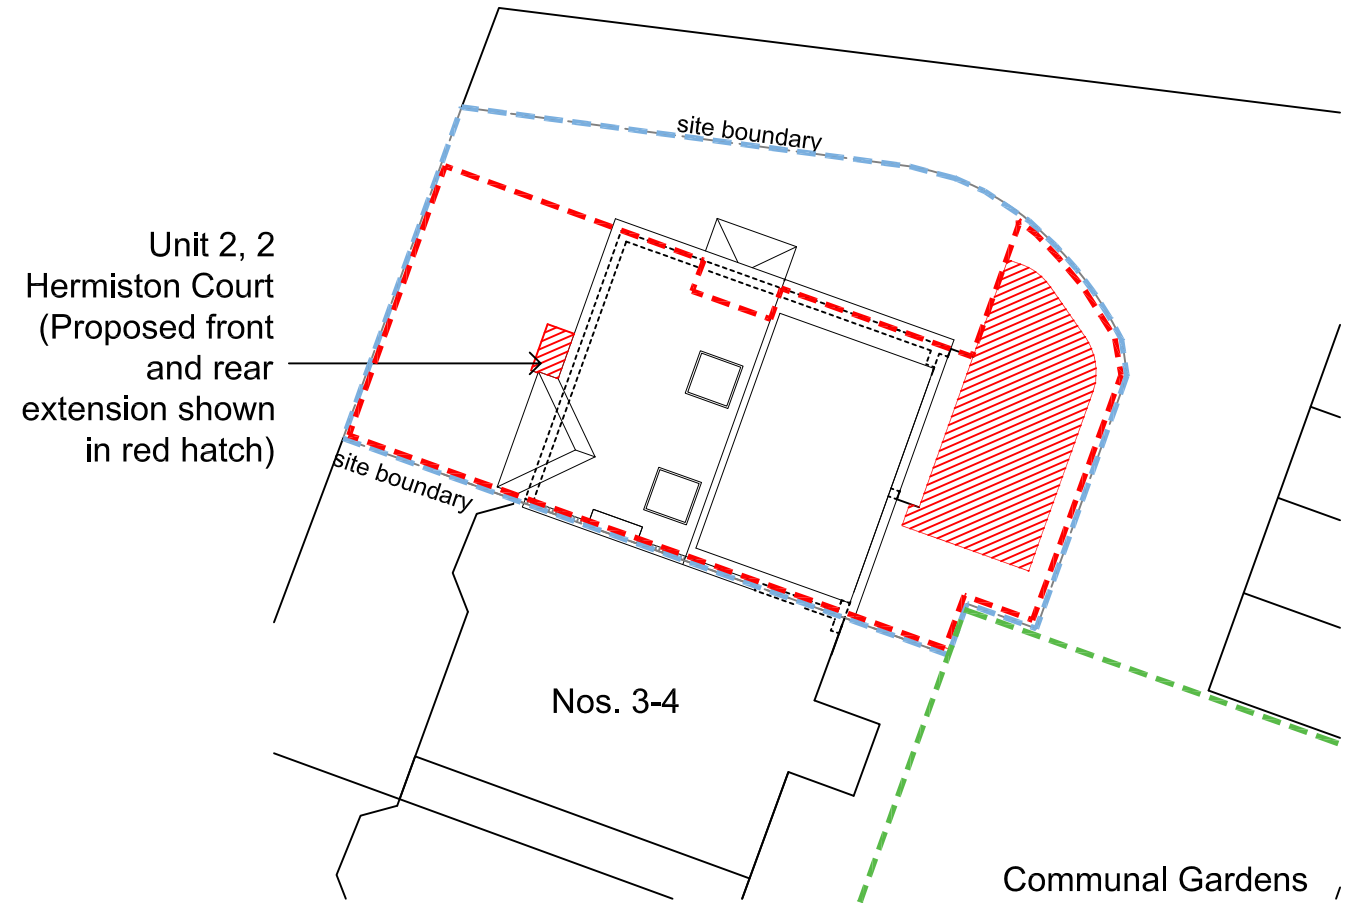


EXISTING BLOCK PLAN 1:200 @ A3

- Site boundary of entire block containing units 1 and 2
- Site boundary of Unit 2 (Ground floor)
- Communal Gardens (for all Units 1-6)

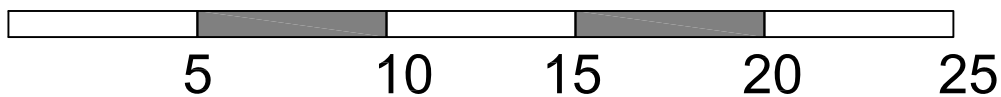

Unit 2, 2
Hermiston Court
(Proposed front
and rear
extension shown
in red hatch)

PROPOSED BLOCK PLAN 1:200 @ A3

- Site Boundary for application site (in red for Flat 2 ground floor unit) 2 Hermiston Court
- Boundary for block containing Flats 1 and 2 on both floors (in blue)
- Communal amenity for all Units 1-6 (in green)



LOCATION PLAN 1:1250 @ A3

ref

revision

date

drawn

SKU ARCHITECTS

27 Pymmes Green Road, London N11 1DE T +44 (0)7754206424 samlul@skuarchitects.co.uk

client:

project title:

drawing title:

CHRISTINA_SAEZ

2 Hermiston Court,
Hermiston Avenue, Hornsey N8 8NL
-
LOCATION/BLOCK PLAN
-
-

drawn by:

date: 15.10.23

scale: 1:1250/1:200@A3

checked by:

date: -

issue status: design: ☒ B of Q: ☐ construction: ☐ record: ☐

drawing number:

SKUA/2023/16/SK01

revision: -

Information on this drawing is the sole copyright of SKU Architects Ltd and is not to be reproduced without their permission. No dimensions to be scaled from this drawing