Copyright (c) V i r t u e A r c h i t e c t u r e

This drawing which is the property of Virtue Architecture is the subject of Intellectual Property Rights including copyright and design right and shall not be reproduced, copied, loaned or submitted to any other party without the consent of the Architect.

All drawing must be drawn to scale. Only figured dimensions to be taken. Any discrepancies to be reported to the Virtue Architecture prior to setting out or ordering of any materials.

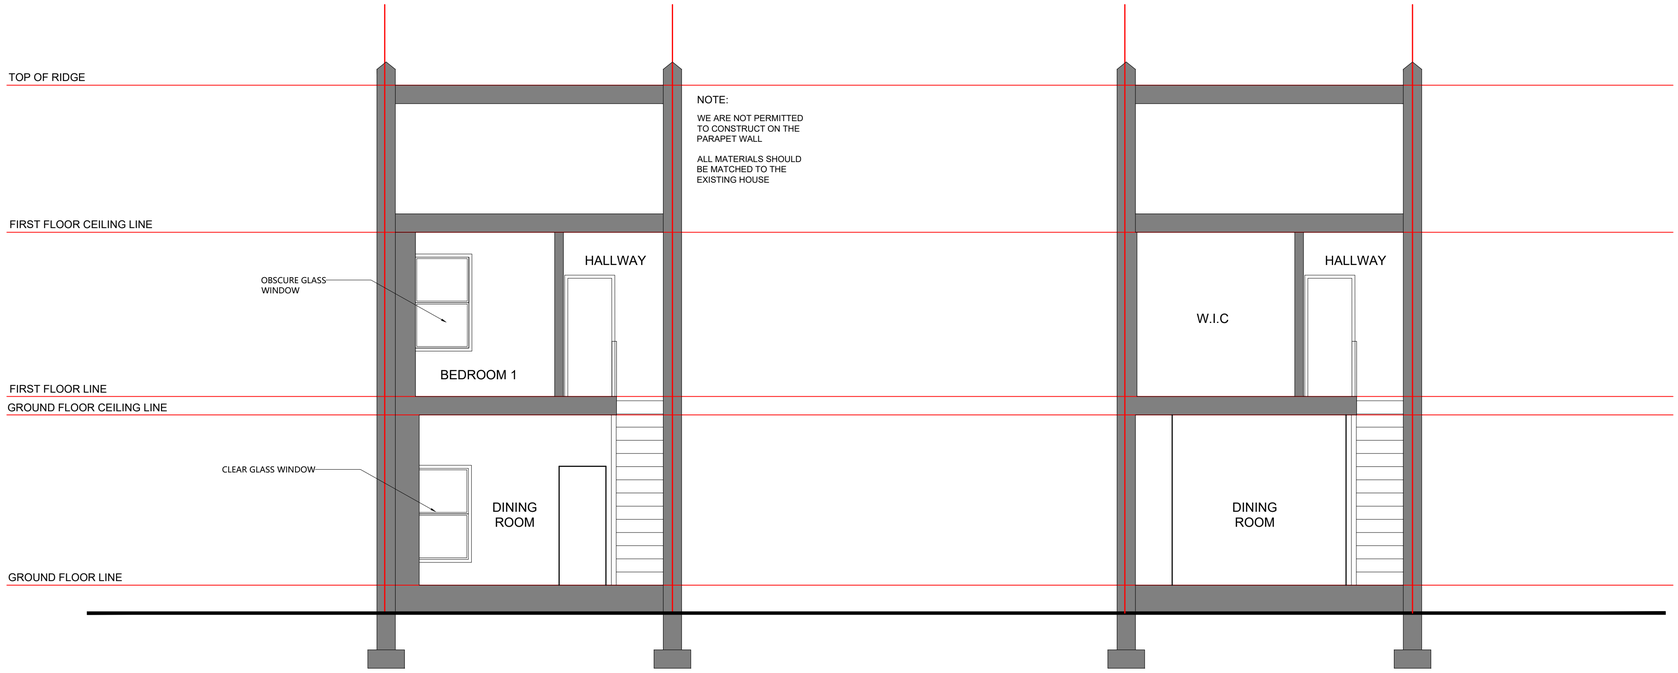

EXISTING CROSS SECTION

PROPOSED CROSS SECTION

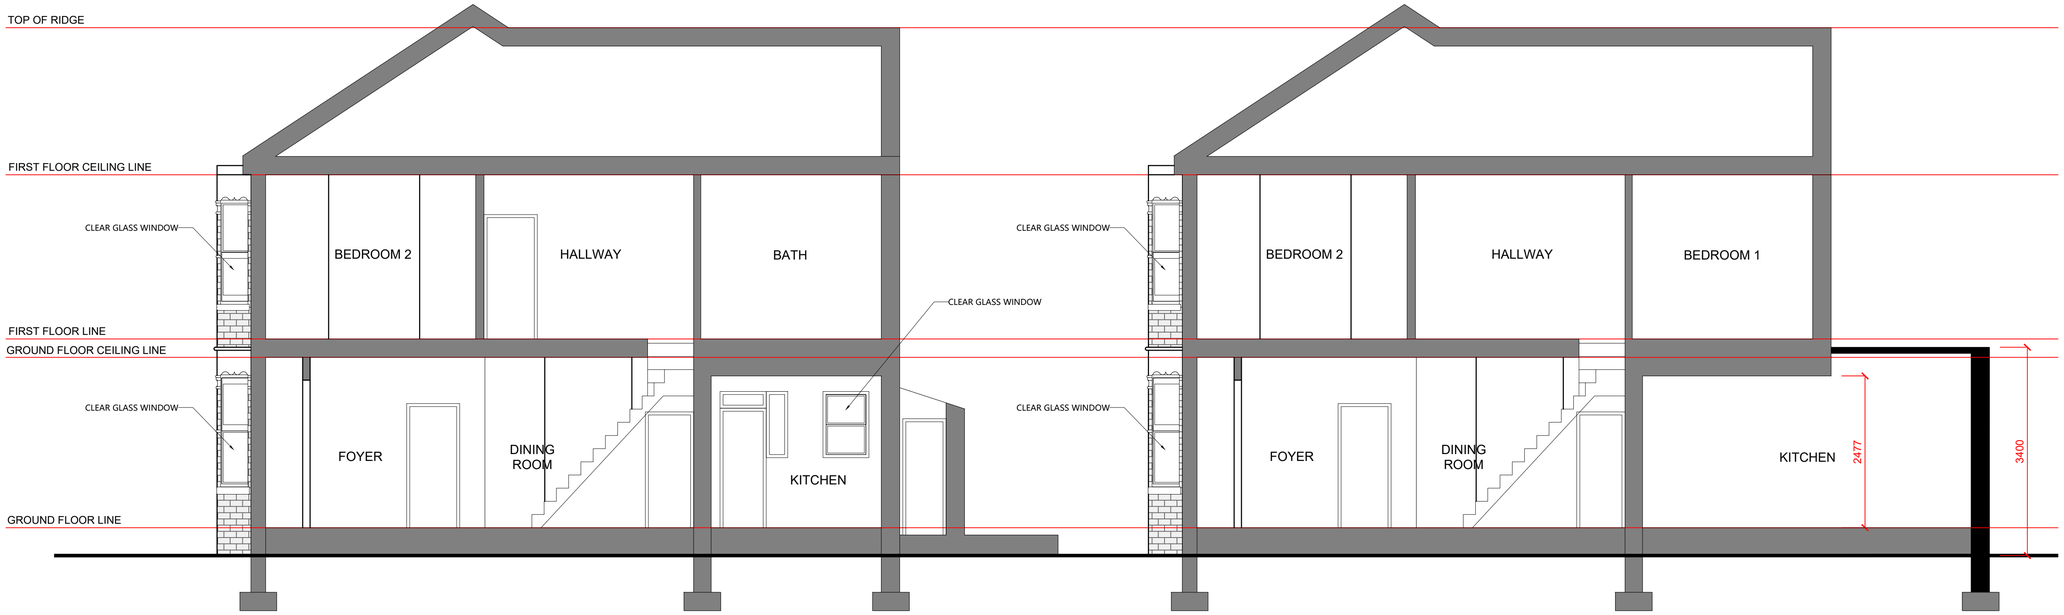

EXISTING LONGITUDINAL SECTION

PROPOSED LONGITUDINAL SECTION

VIRTUE ARCHITECTURE

Project

17 Clonmell Road
17 Clonmell Road
London,
N17 6JY

Client

Drawing Title

EXISTING CROSS SECTION
EXISTING LONGITUDINAL SECTION

Scale	Drawn	Checked	Authorised
1:50 @ A1	RGE		

Drawing Number	Rev
45_RA_PA_06	