



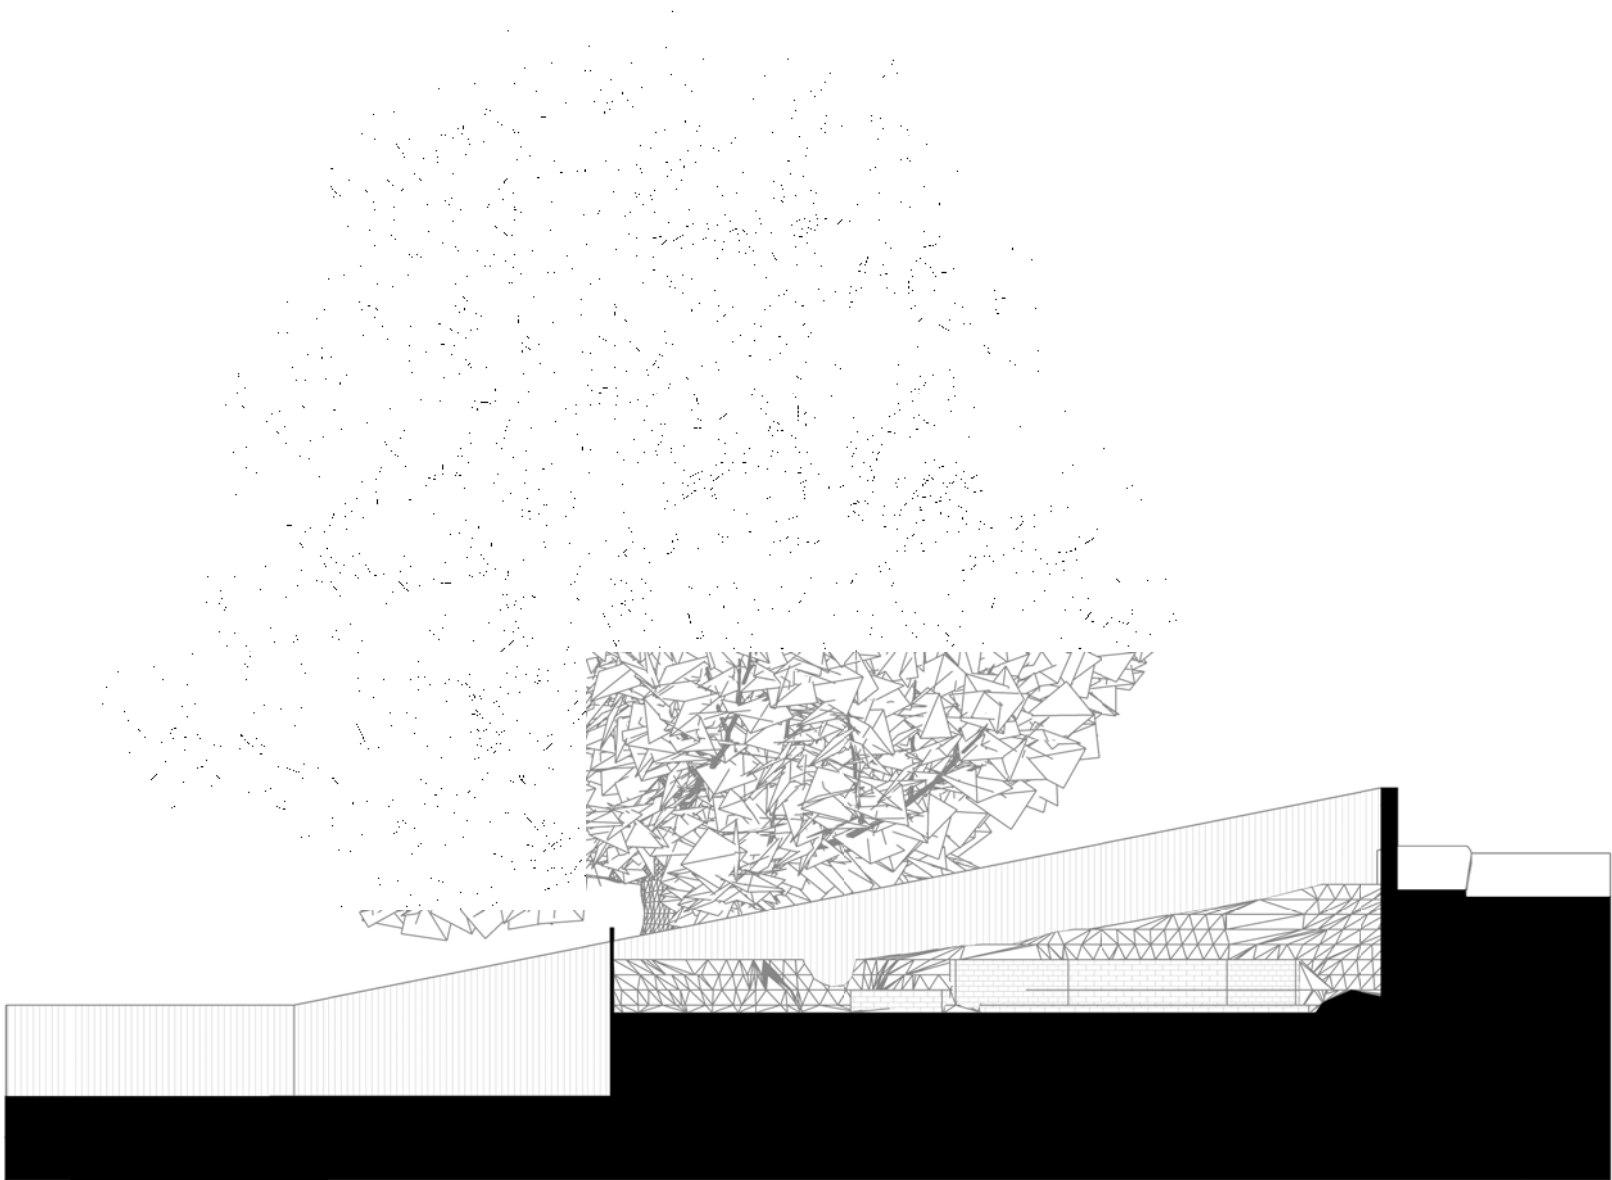


Section A-A

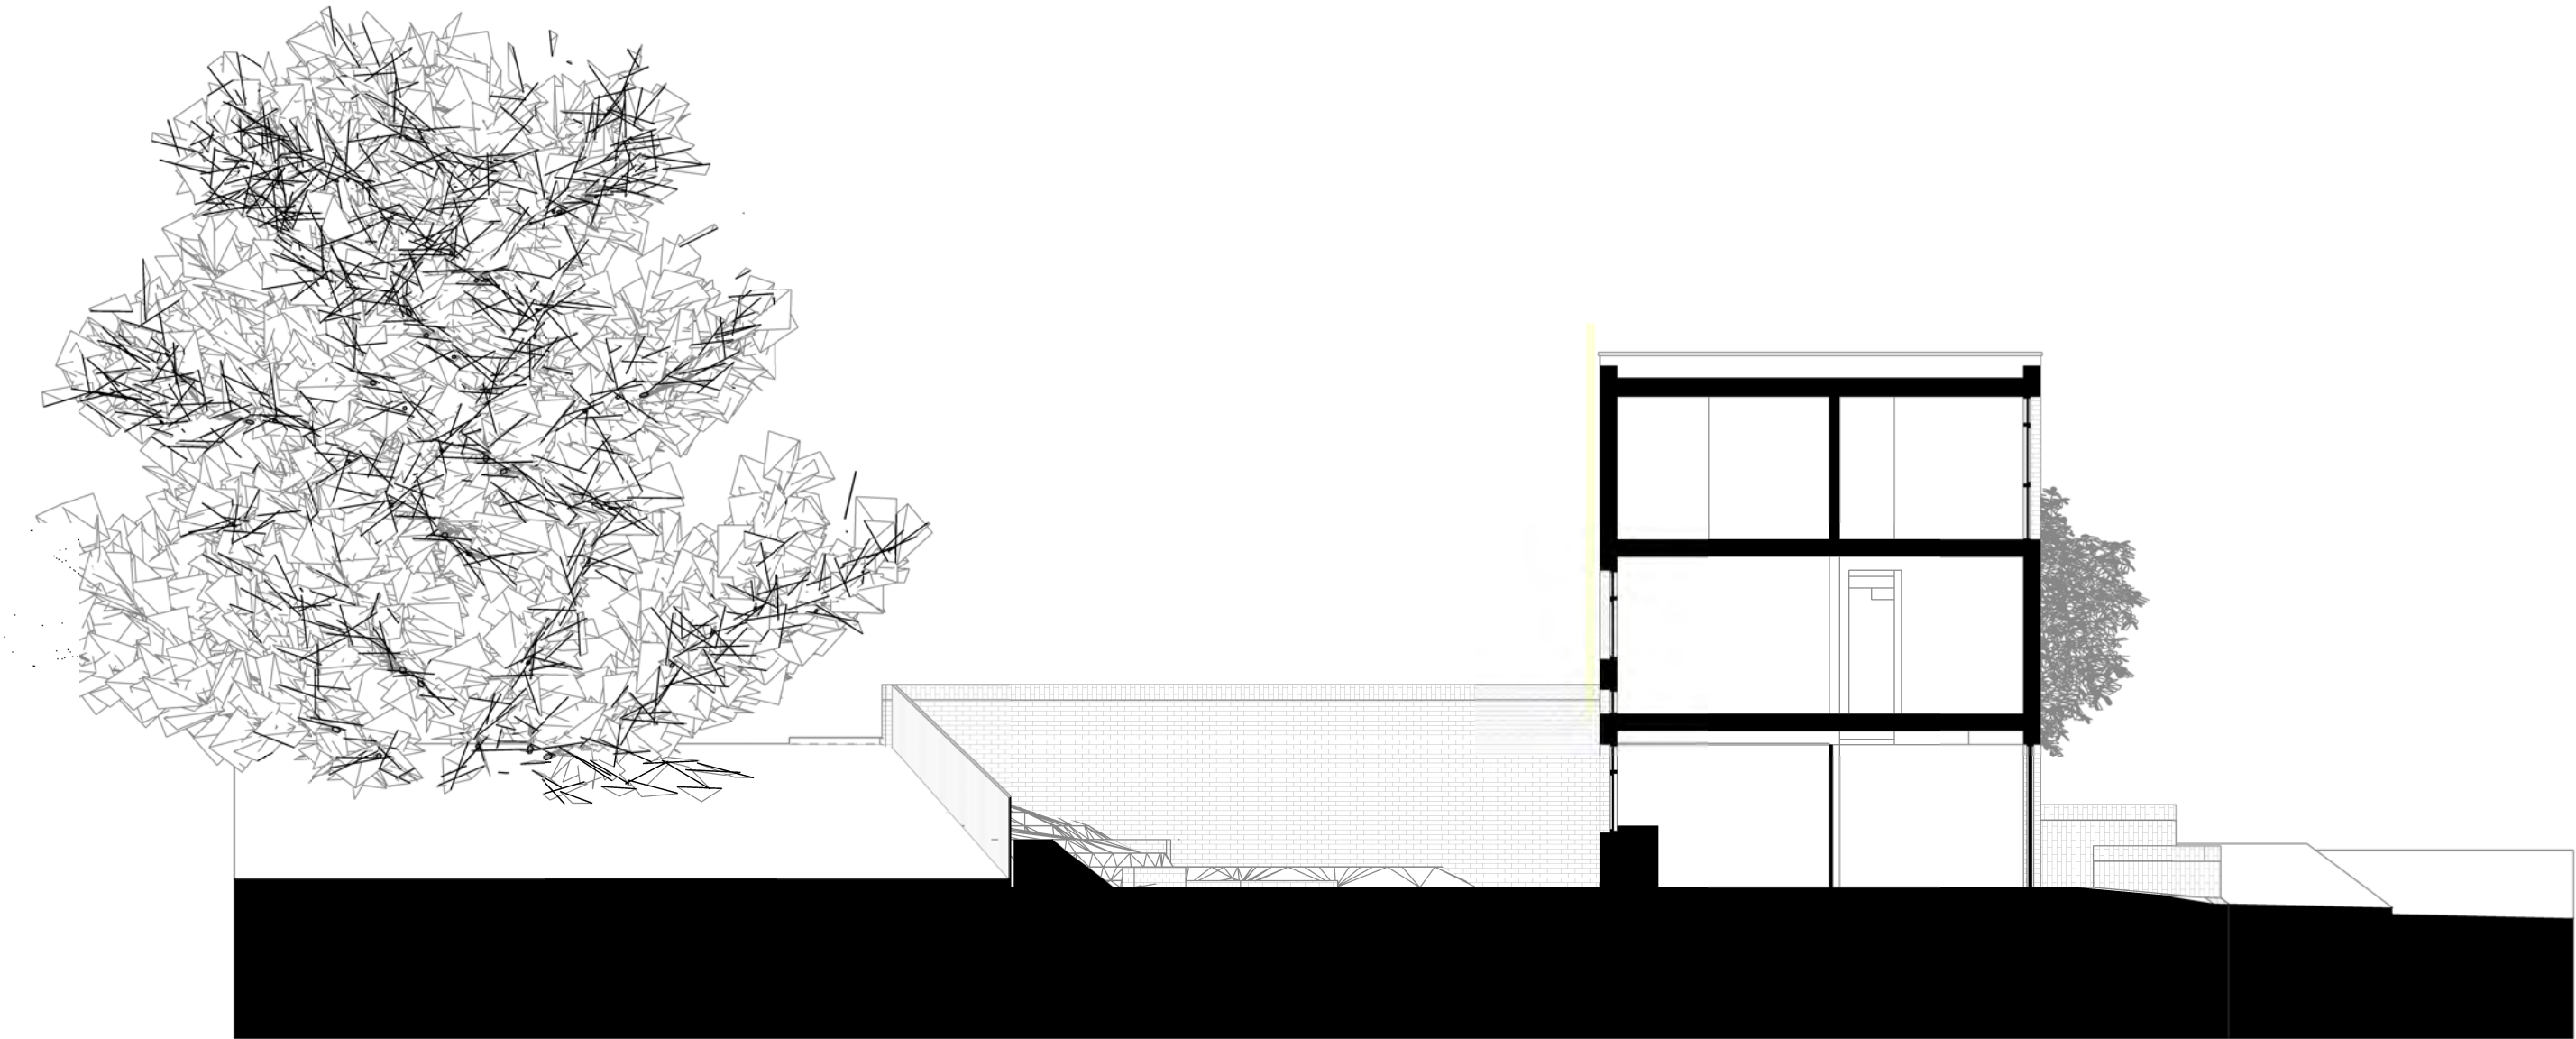

Section B-B



Section 1-1

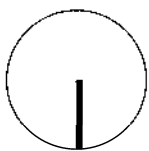

Revision	Date	Description	By	Drawing Title				Project	Client	© Sutherland Hussey Harris Architects This drawing has been produced for the client for the project on the site shown. It was prepared for a purpose agreed with the client and will have a commensurate degree of accuracy. It is not a record 'as built'. This drawing is not intended for use by any other person or for any other purpose than that specified here. Sutherland Hussey Ltd accept no liability whatsoever if the drawing is used by any other person or for any other purpose.	SUTHERLAND HUSSEY HARRIS a: 99 Giles Street / Edinburgh / EH6 6BZ t: 0131 553 4321 e: architecture@suhuha.com www.suhuha.com
				Proposed Sections				22 Kingsley Place N6 5EA	Mr & Mrs Thomas		
				Scale	Date	Drawing No.	Rev				
				1-100@A2	2024.01.13	PLE-003					