
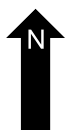
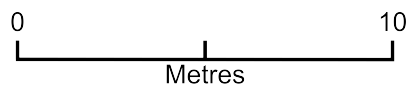


75 Mark road

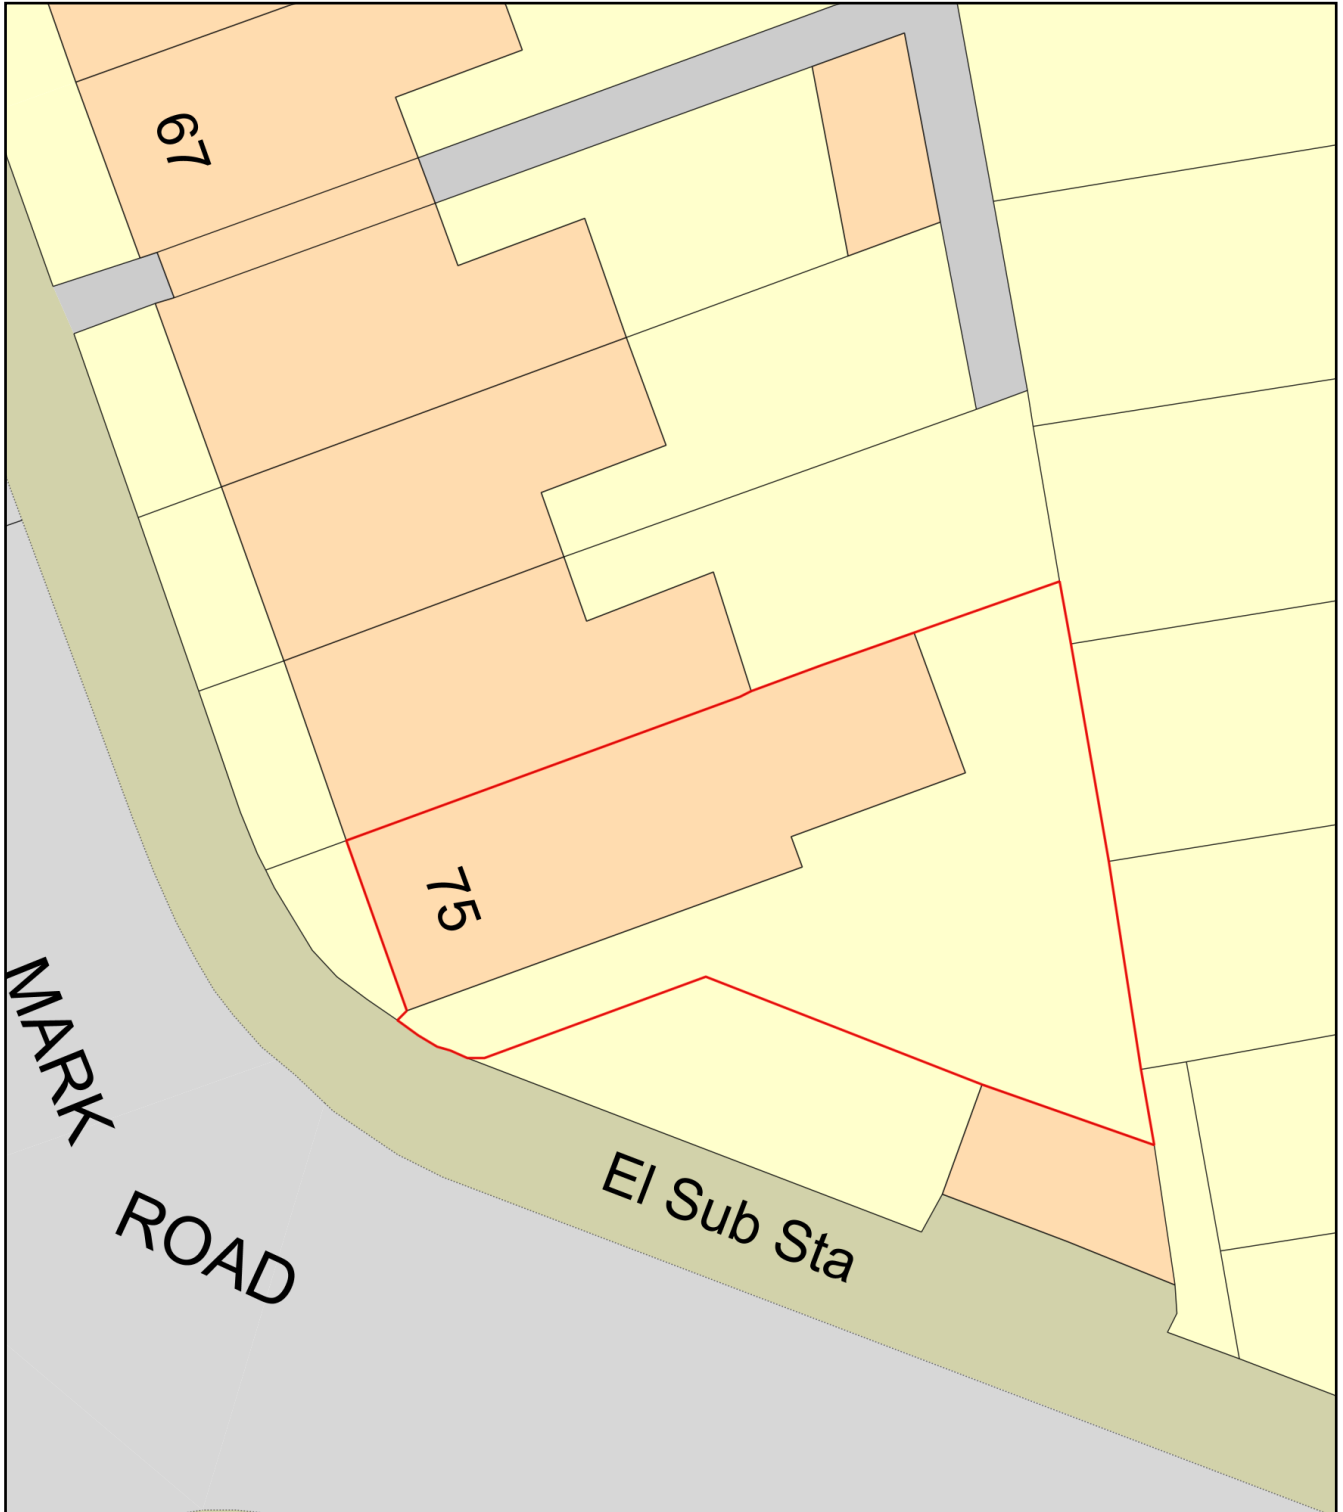

Plan Produced for: Cengiz Kok

Date Produced: 20 Dec 2023

Plan Reference Number: TQRQM23354124321654

Scale: 1:200 @ A4