


Location Plan

Site Address: Mayfield House, St Anns General Hospital, St Anns Road, Tottenham, London, N15 3TH

Date Produced: 01-Feb-2024

Scale: 1:1250 @A4

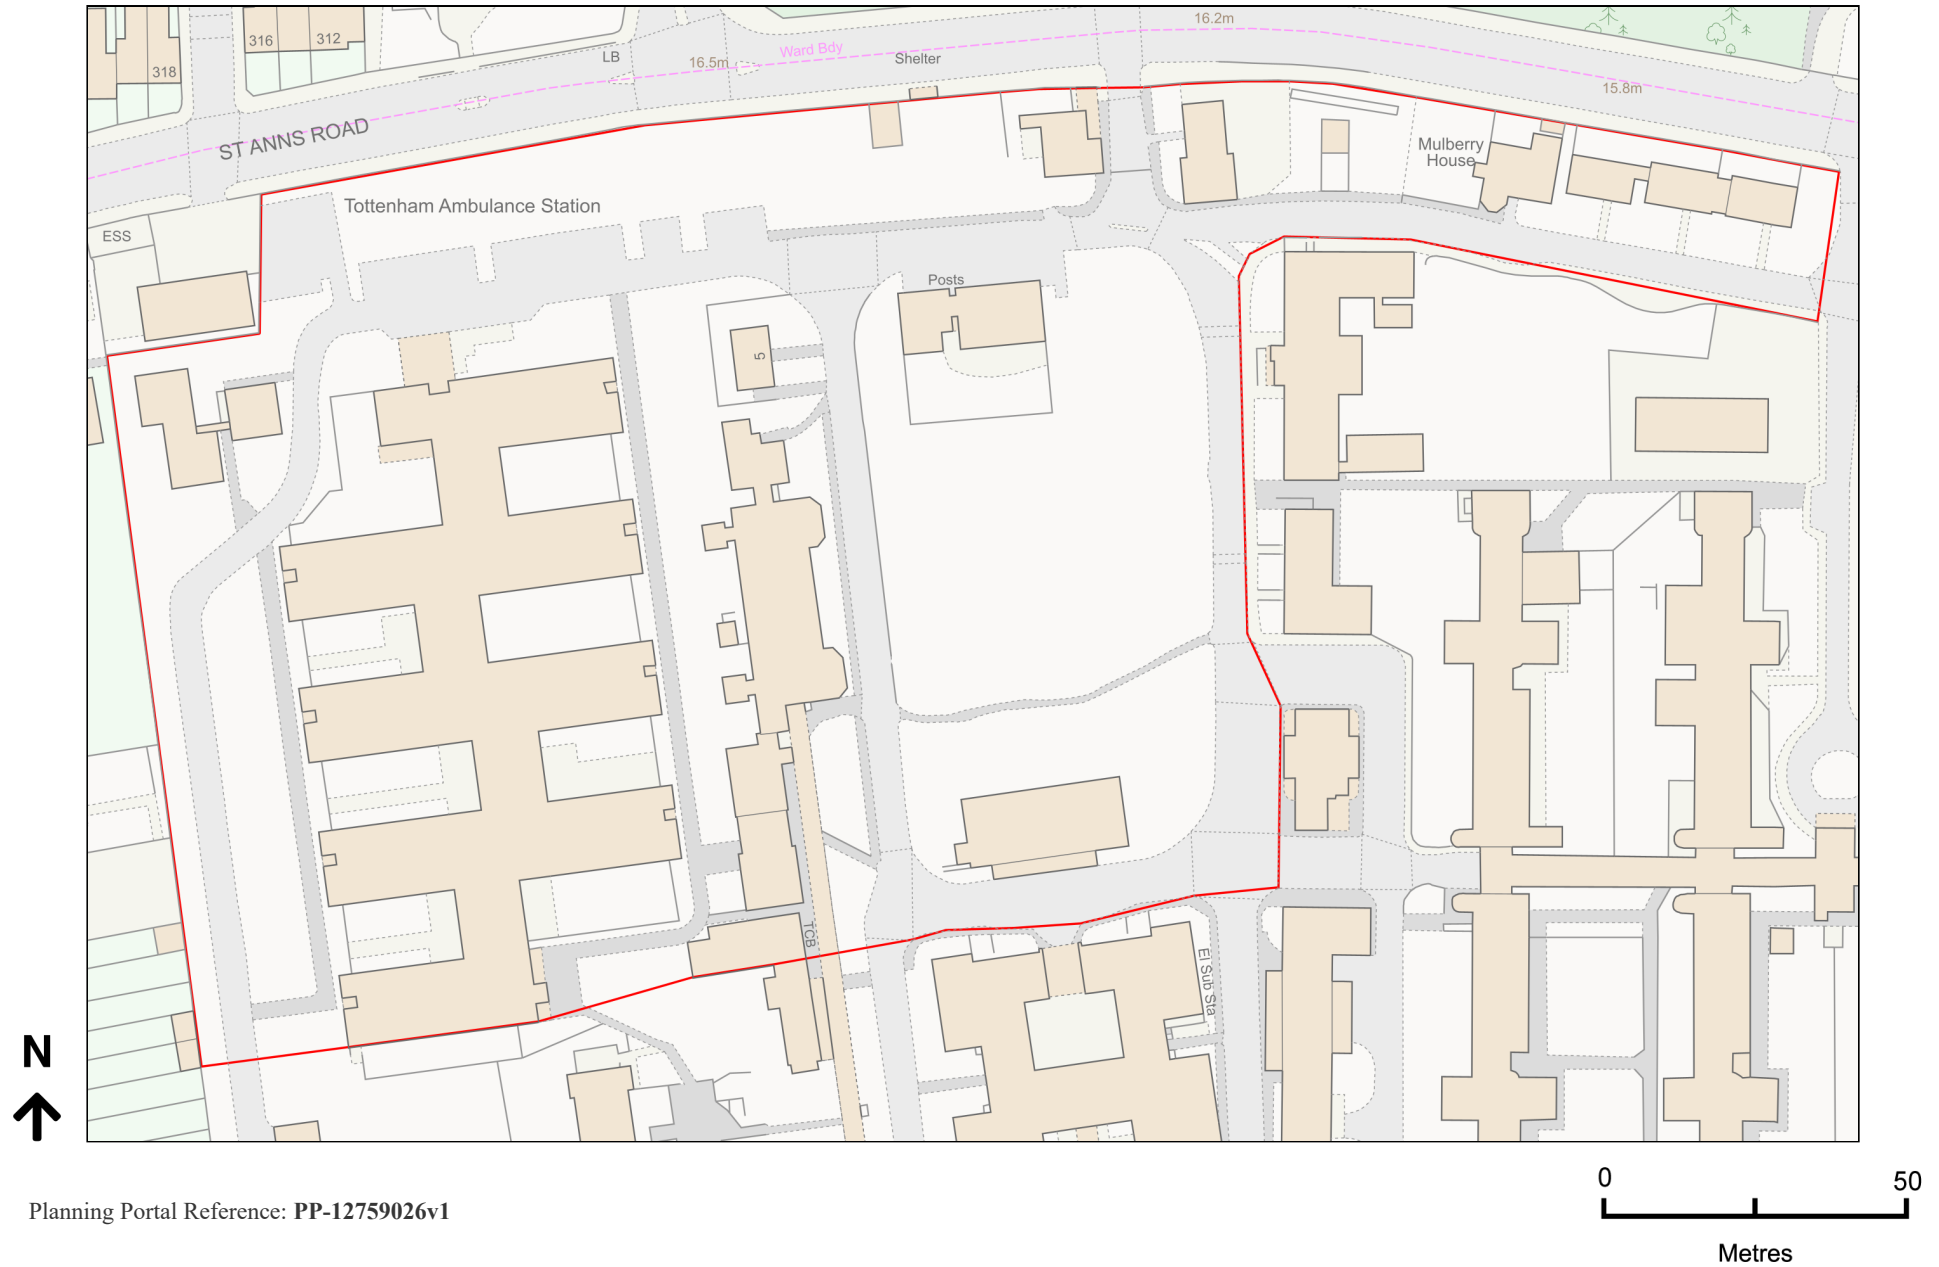

Planning Portal Reference: PP-12759026v1